



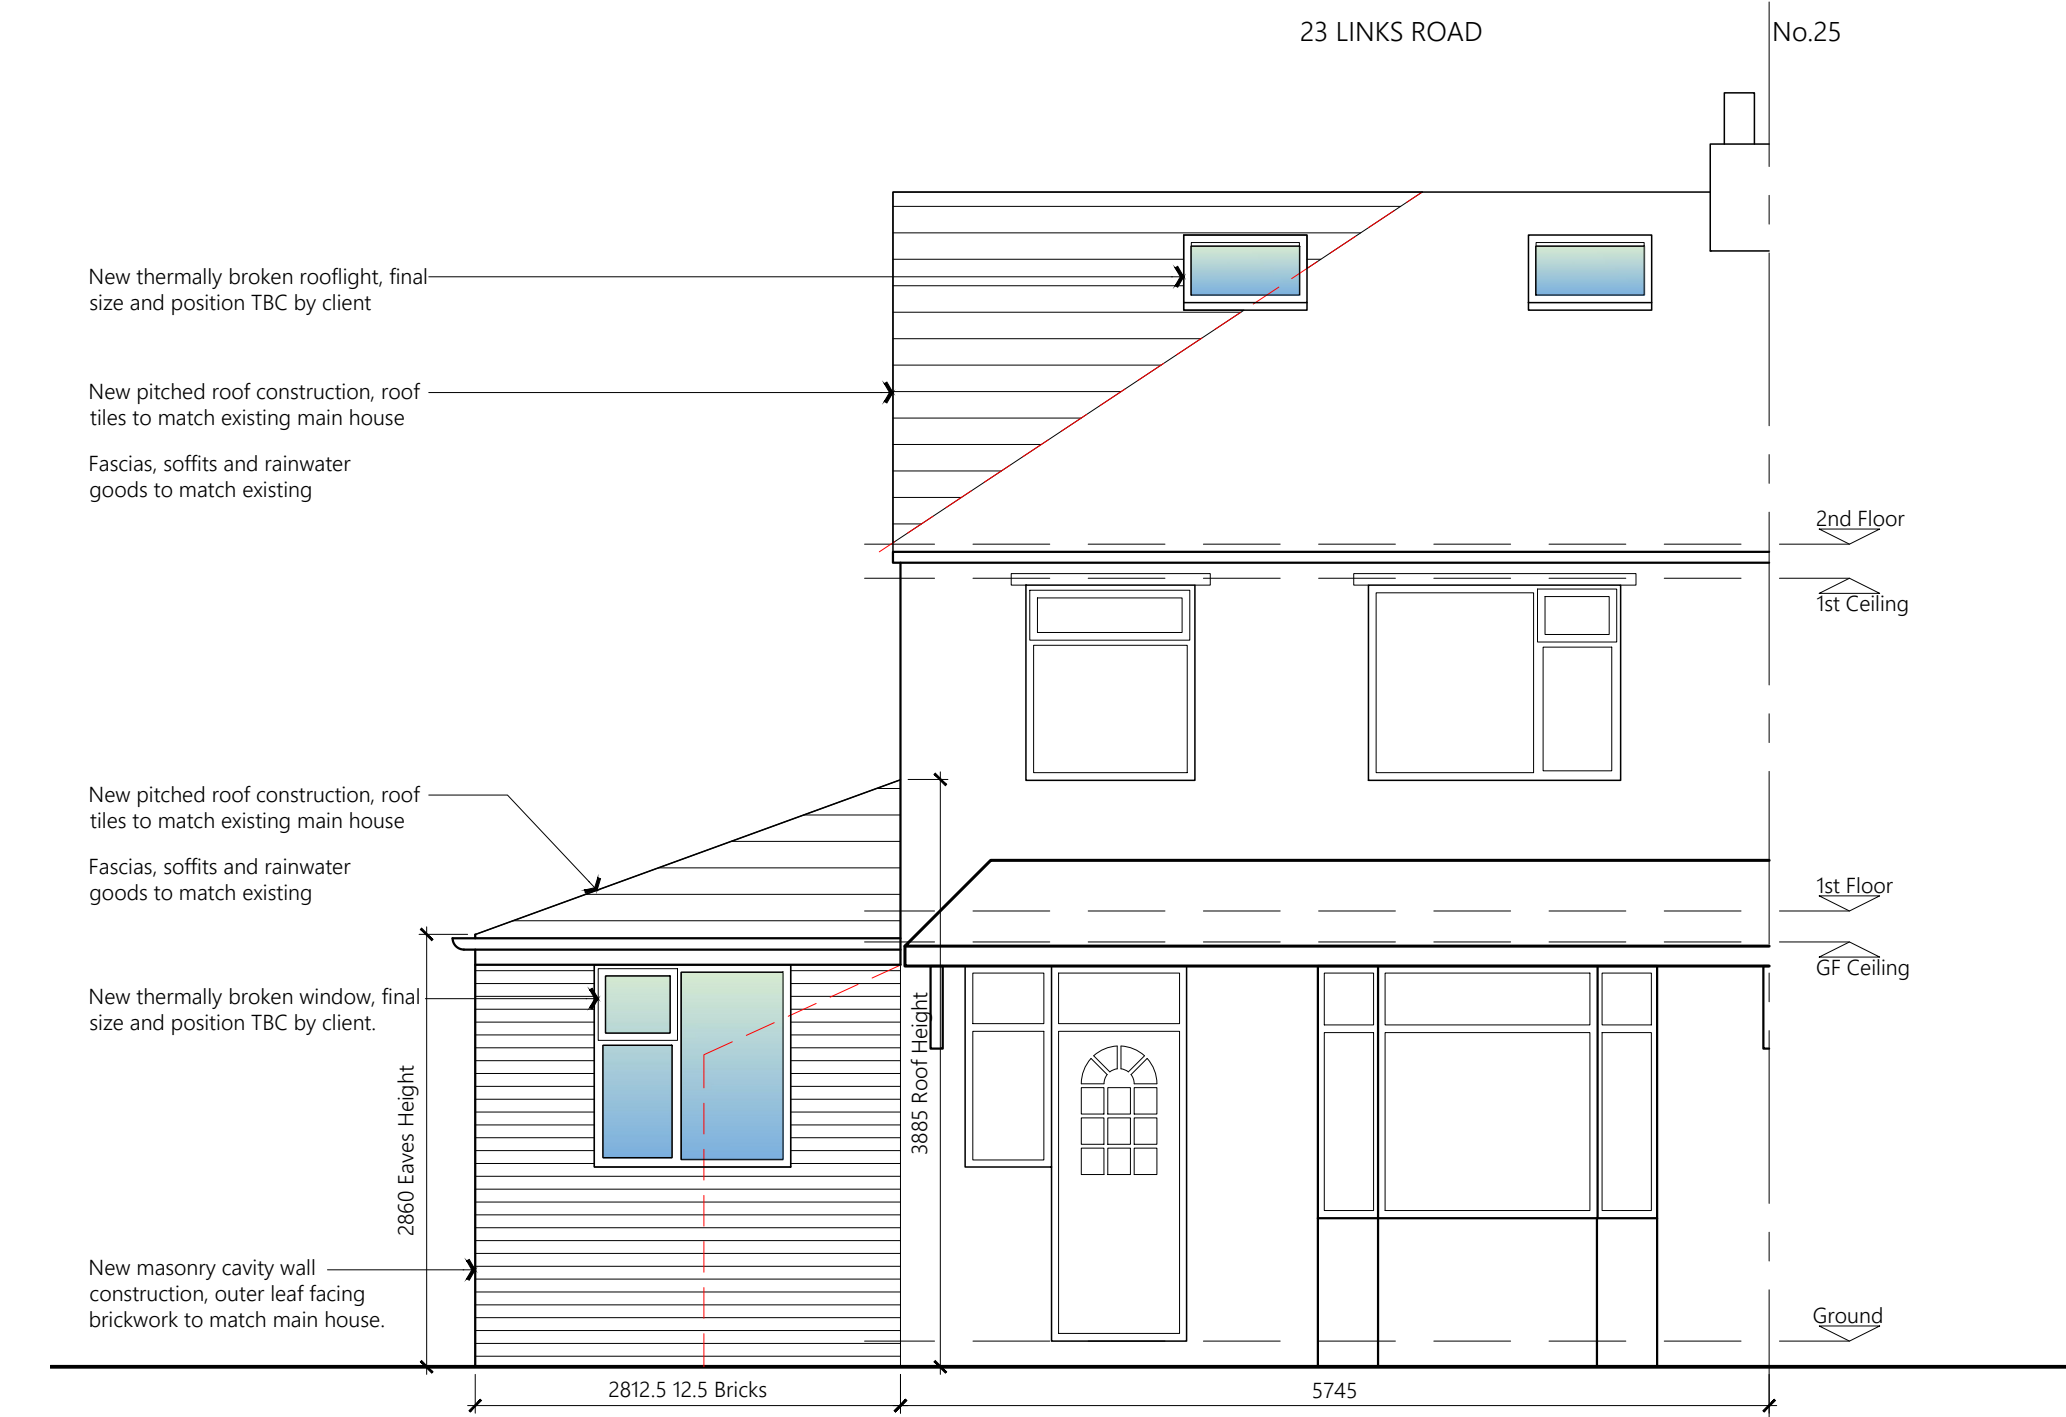


PROPOSED FRONT ELEVATION

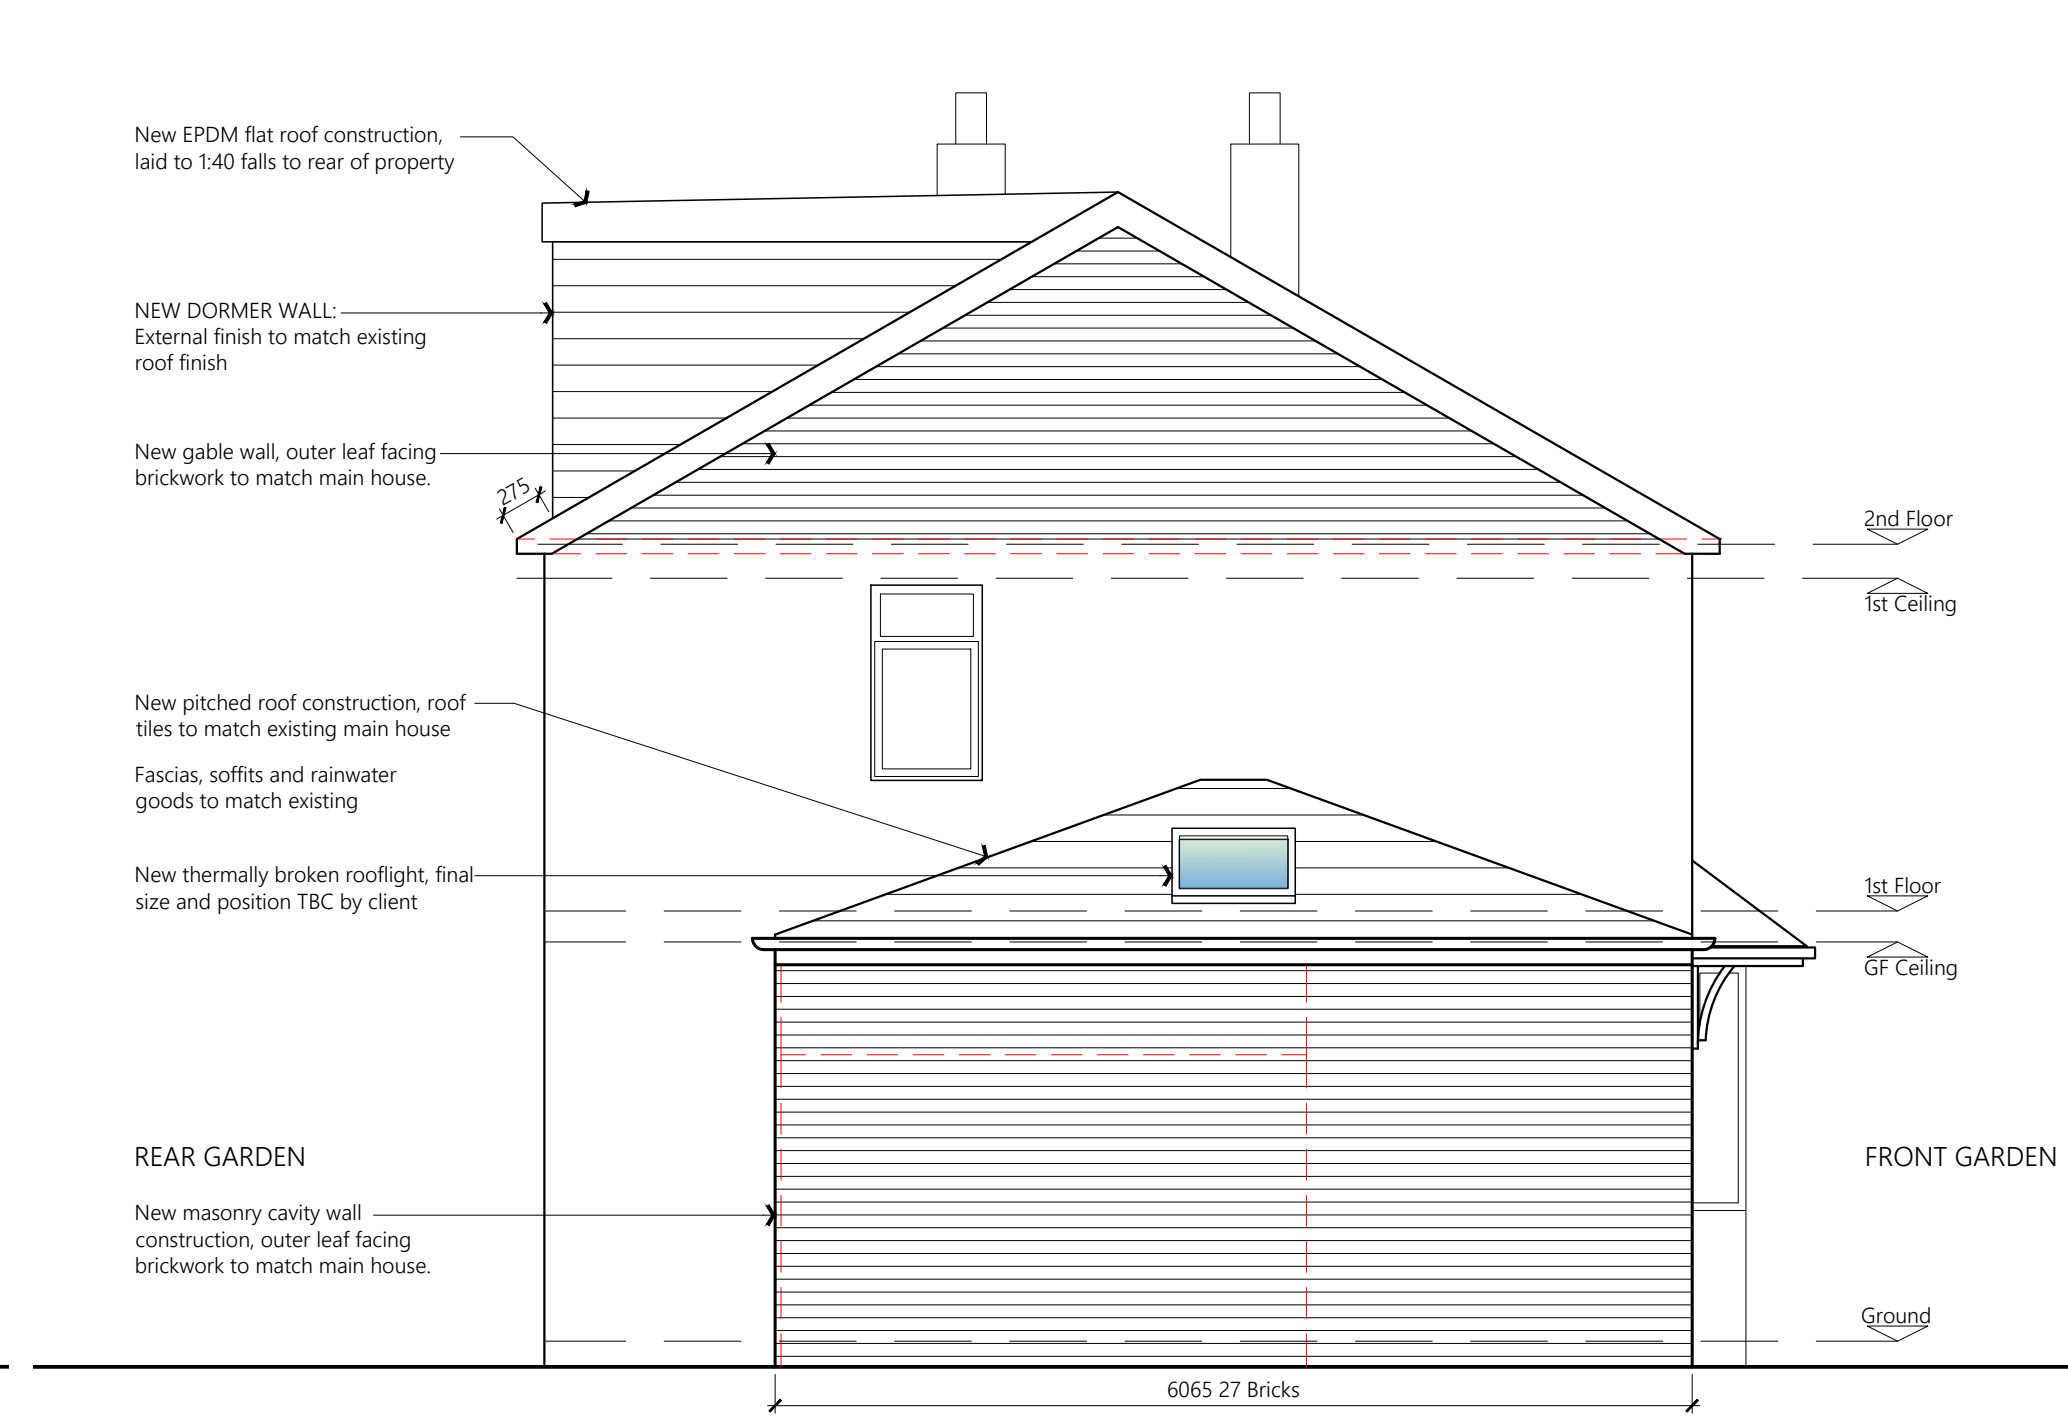


PROPOSED SIDE ELEVATION



PROPOSED REAR ELEVATION

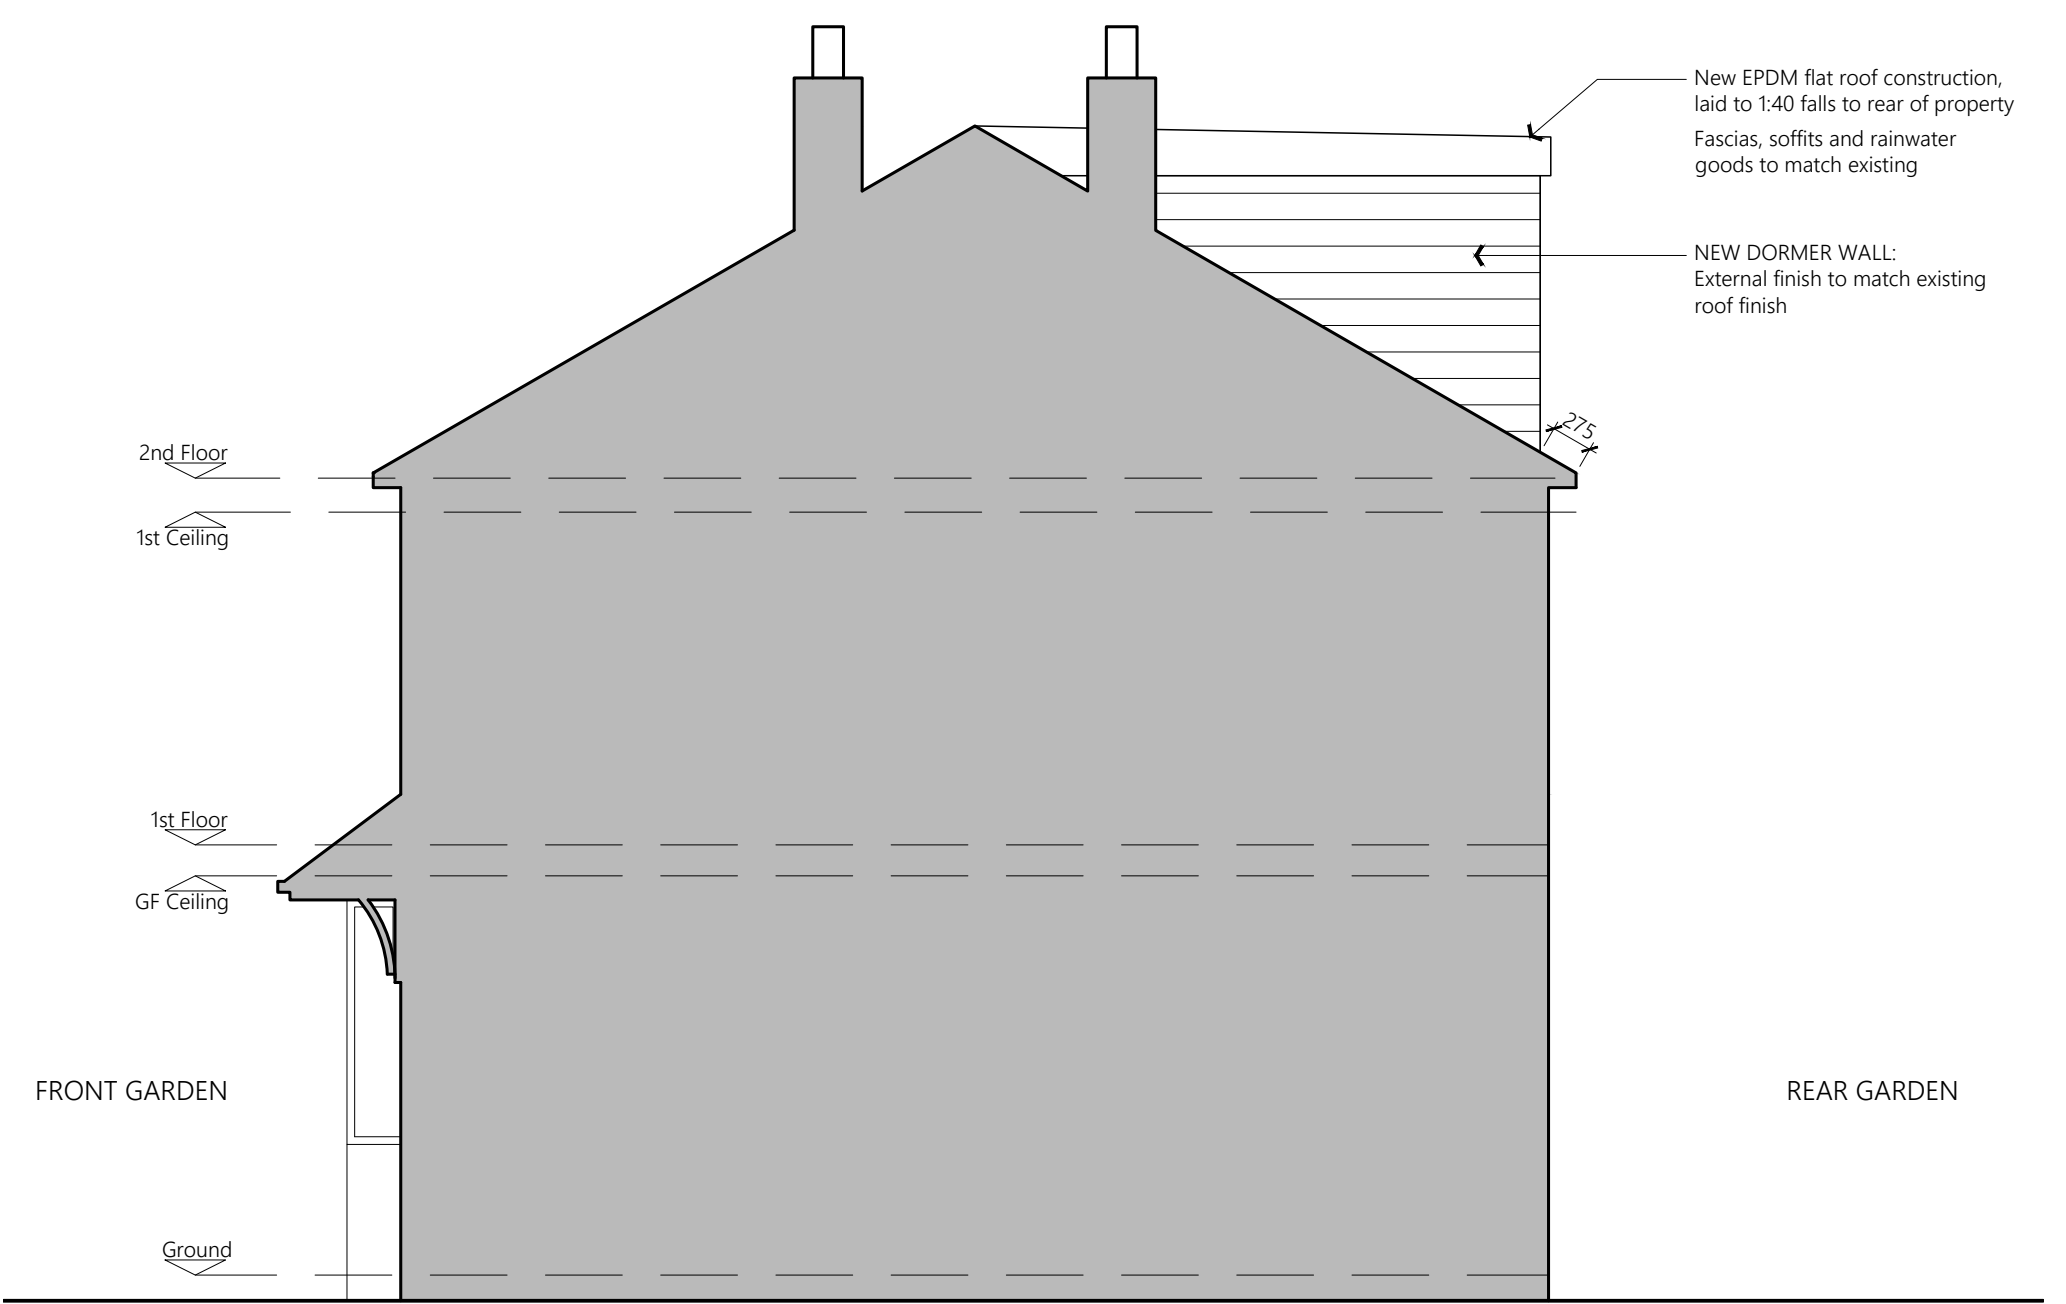

PROPOSED SIDE ELEVATION

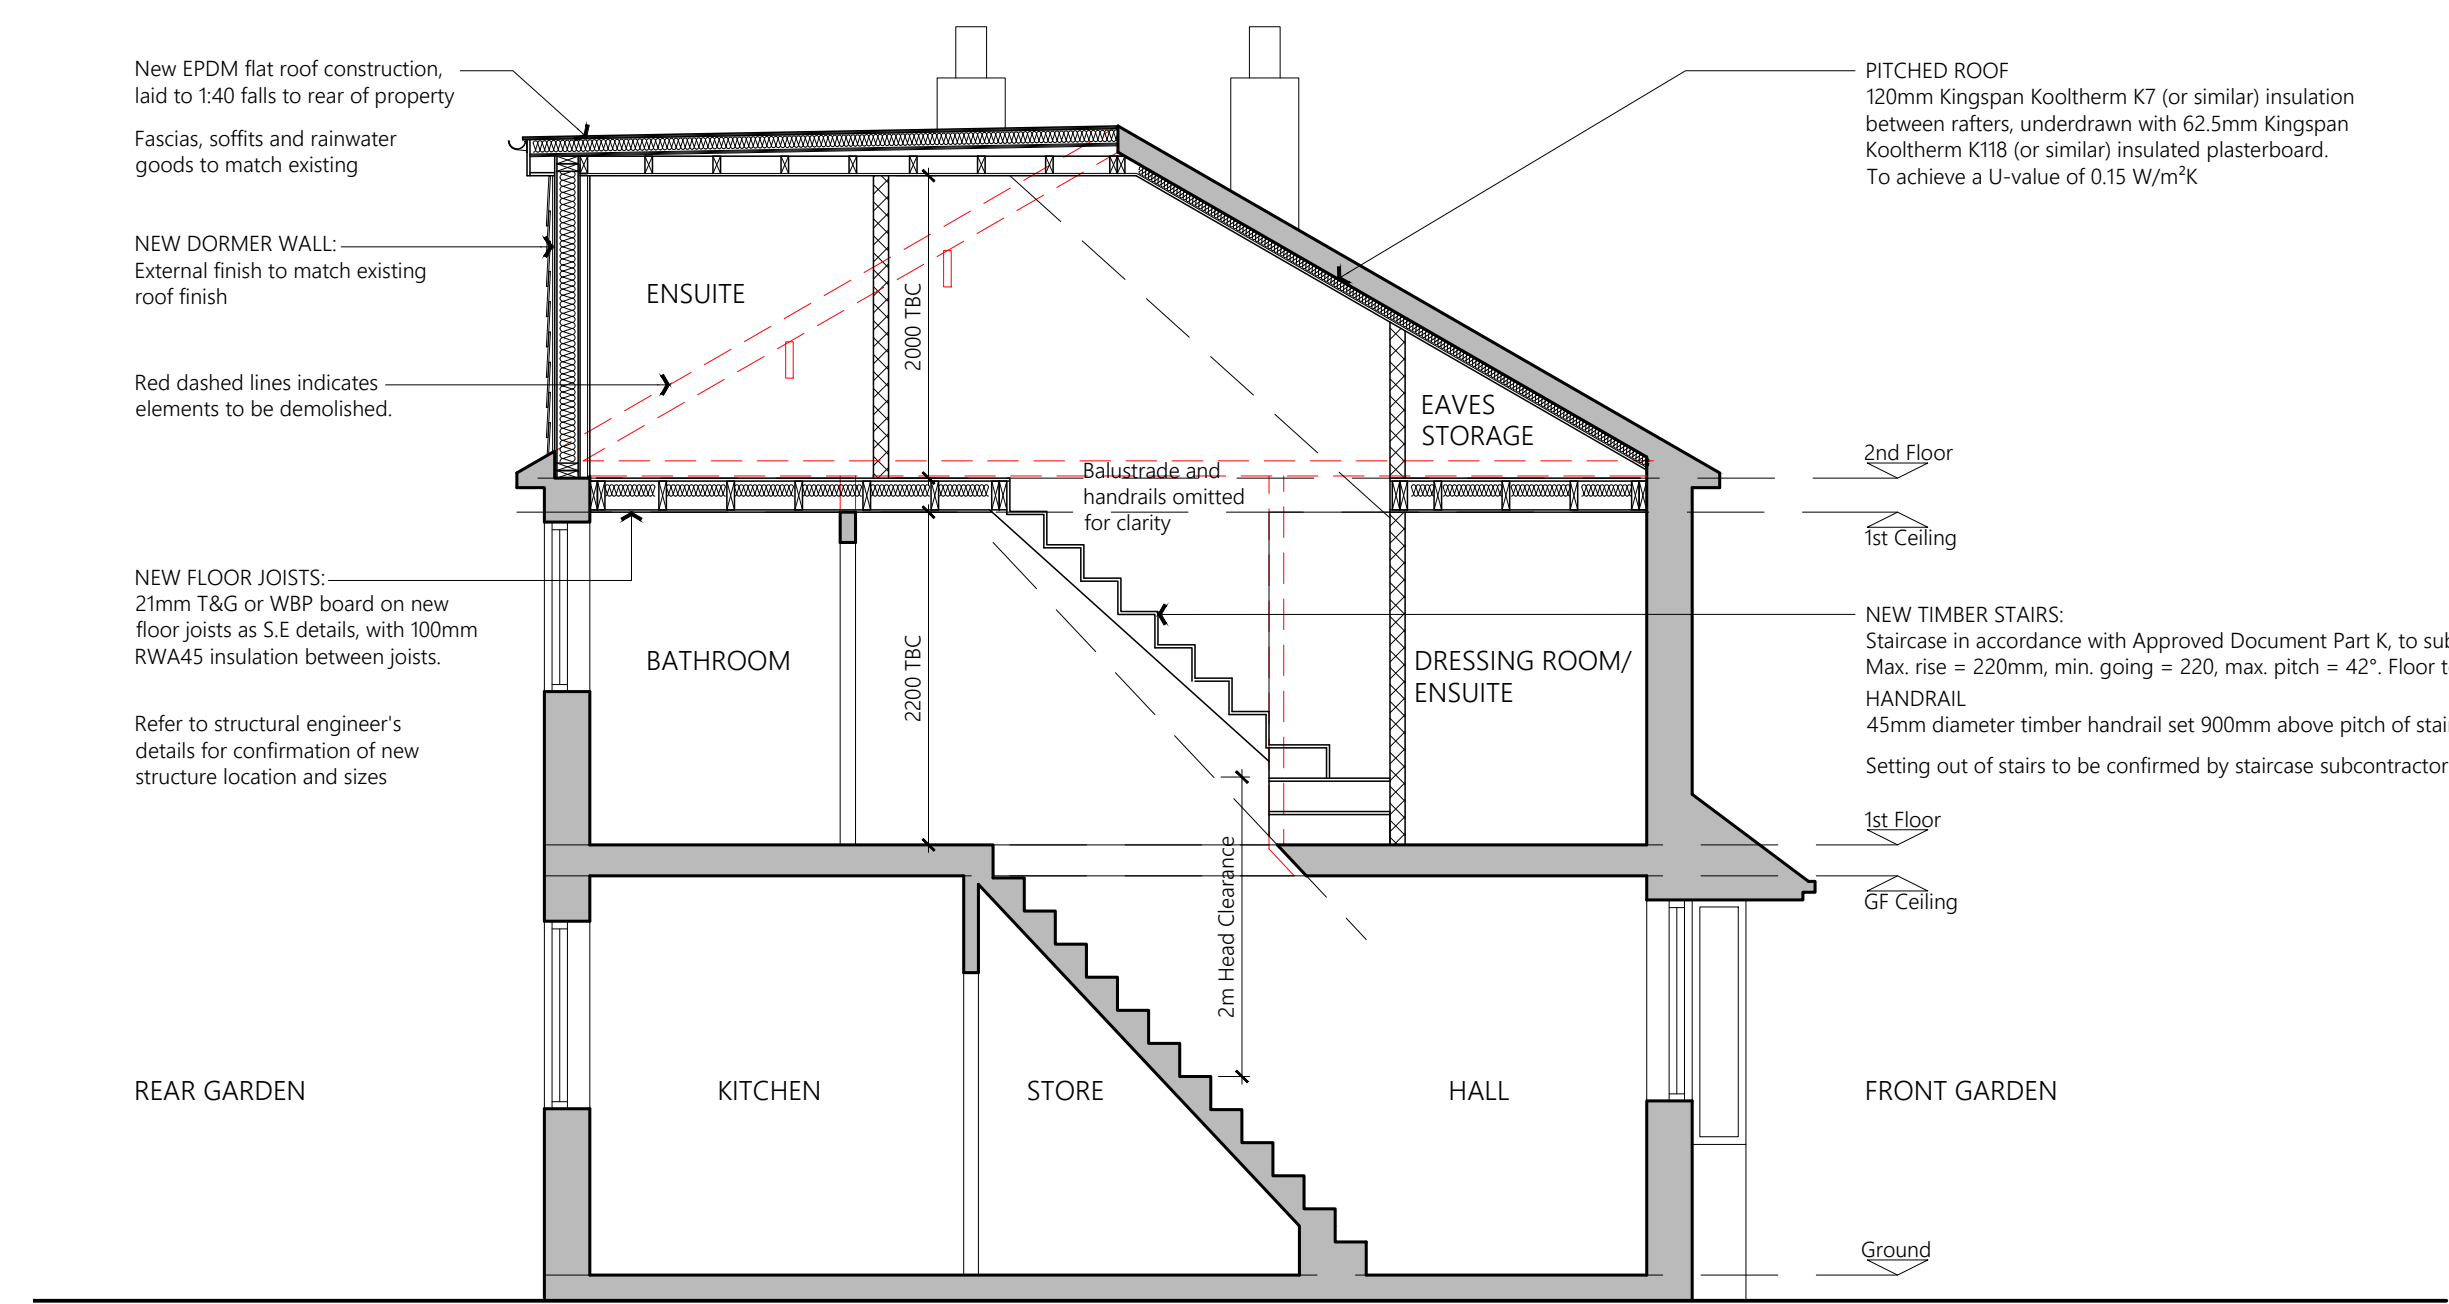

PROPOSED SECTION A-A



PROJECT	23 Links Road Heywood OL10 2AY		
CLIENT	A Bardhi		
STATUS	Information		
DRAWING	Proposed Elevations & Section		
DWG No.	2417-05	REV	
SCALE	1:50@A1	DATE	March '24
 website: www.agbcad.co.uk email: info@agbcad.co.uk telephone: 07912 090 125 DO NOT SCALE FROM THIS DRAWING			