
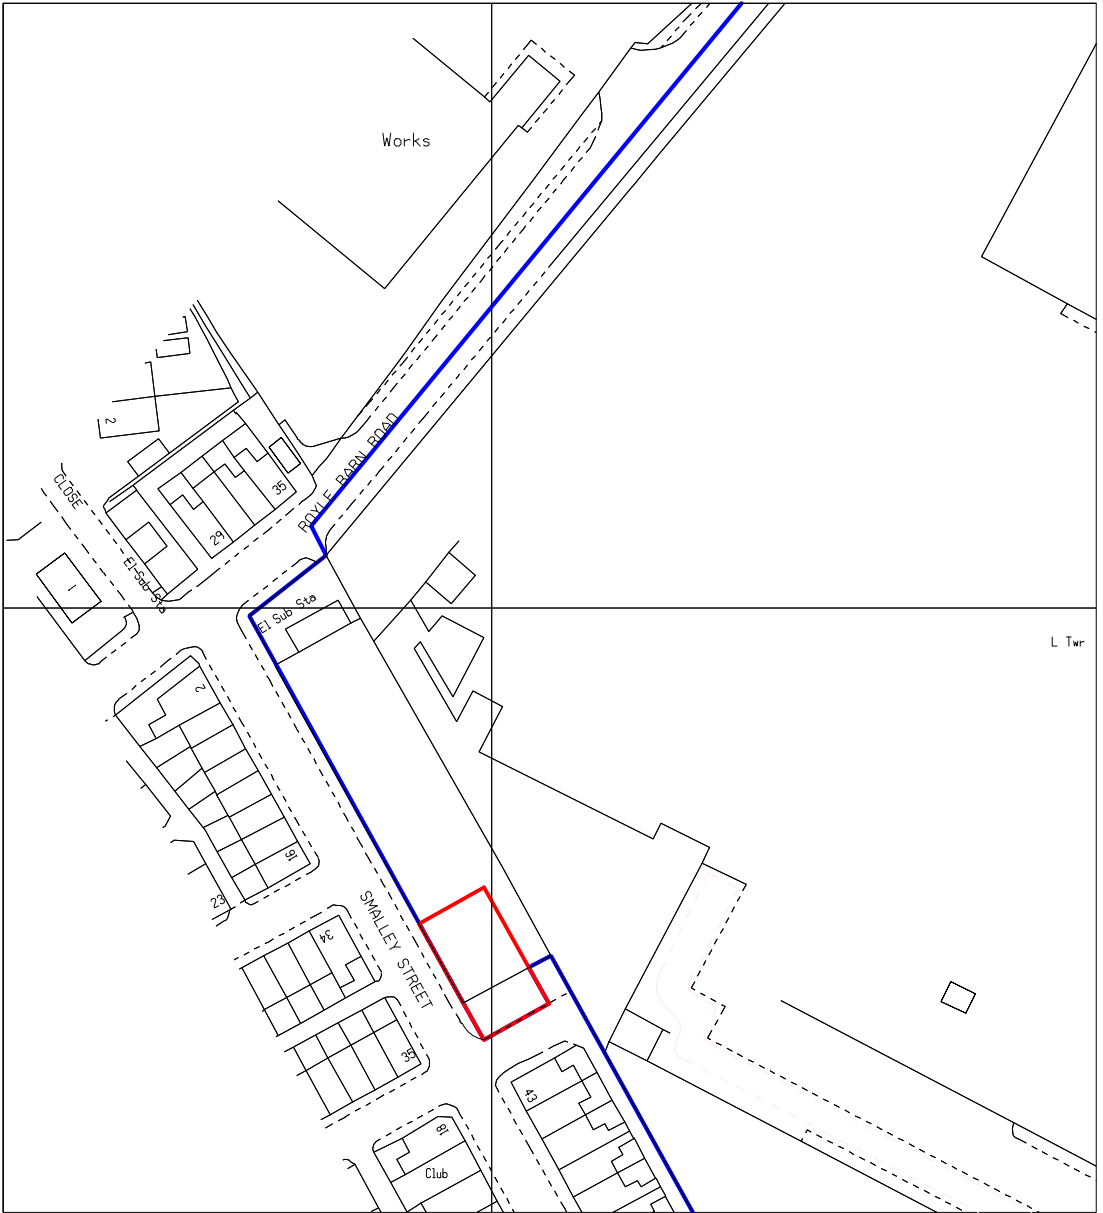


Site Plan 1:200

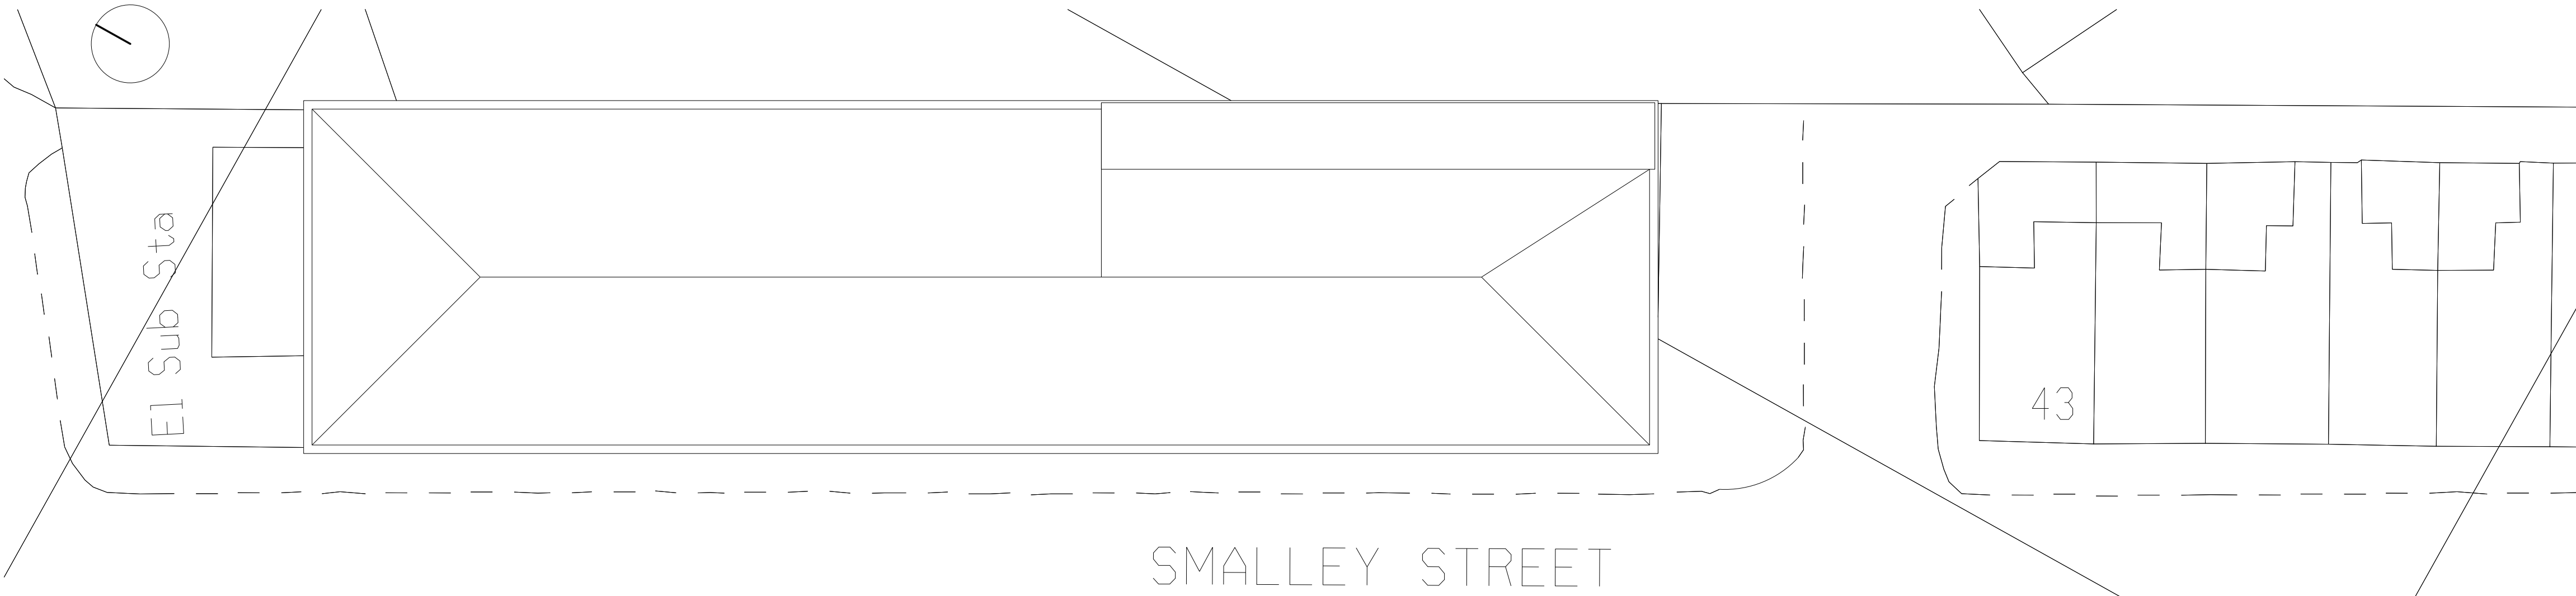

Location Plan 1:1250

Elevations 1:100



S-E



Partial S-W



Ground Floor 1:100

 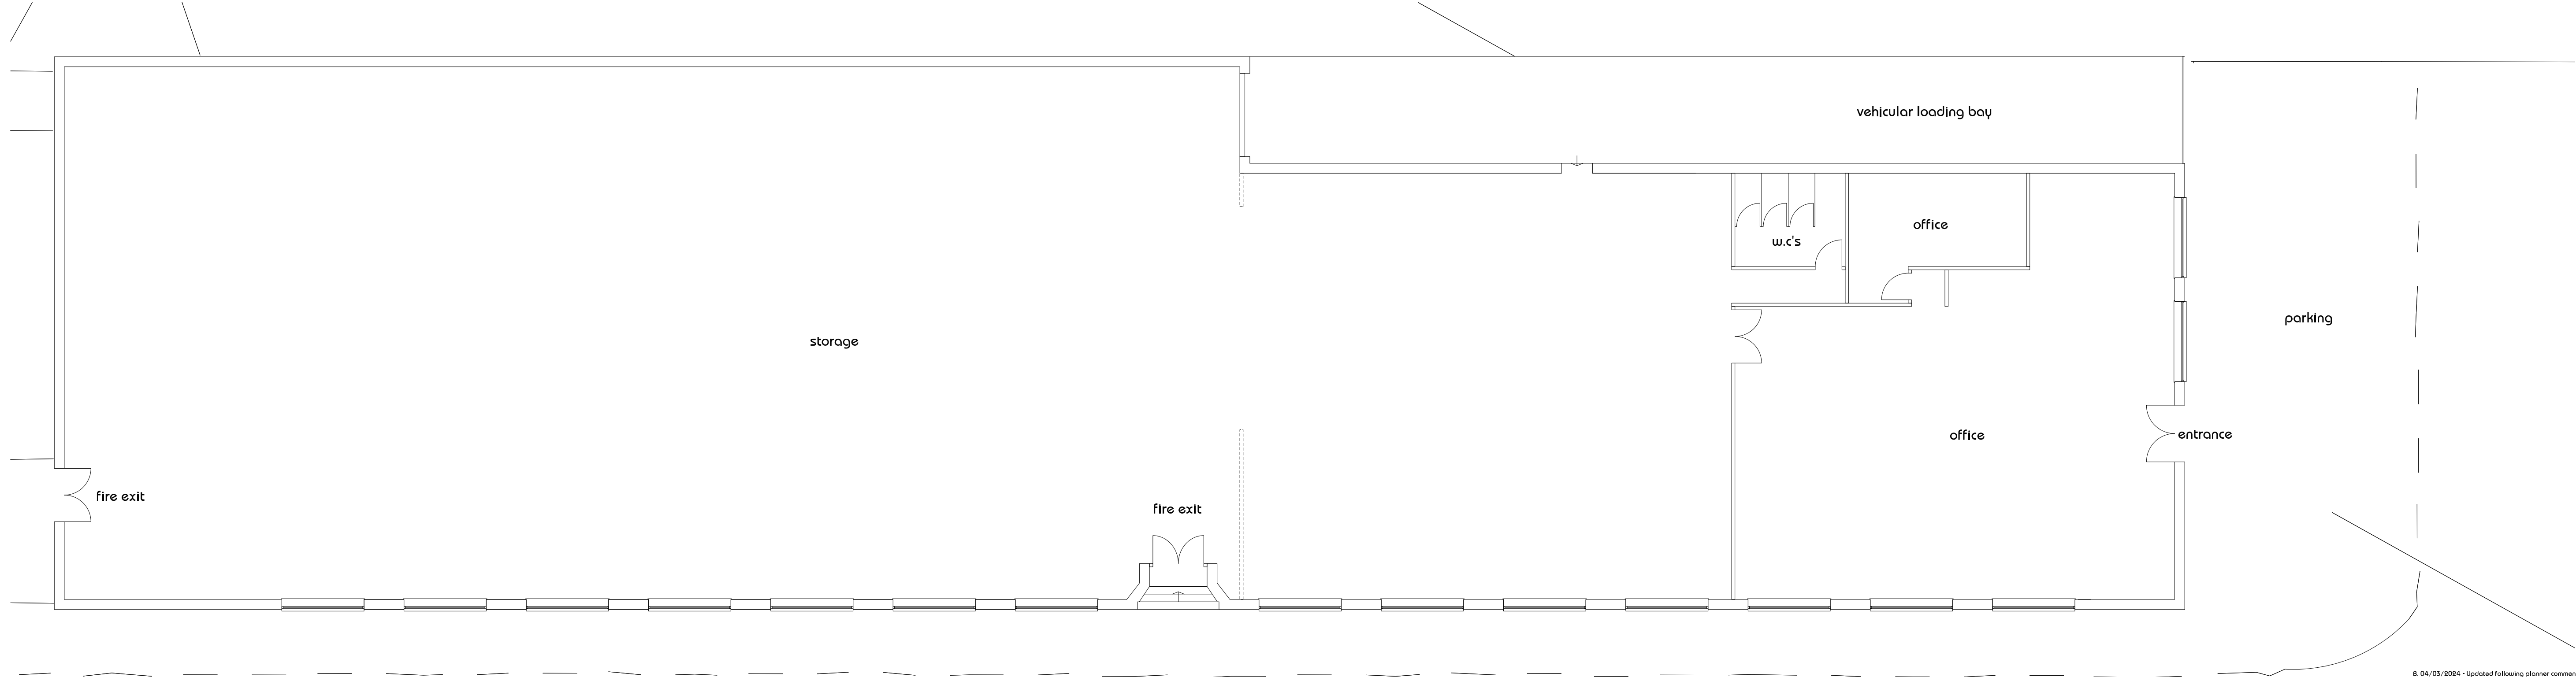

Scale 1:100 @ A1
10mm = 1m

linberg

design associates limited

Scale: R, Unit: 10 Century Park, Coppin Road, Brackton, Cheshire, L61 4 8PL
Tel: 0161 850 5855, Fax: 0161 850 5856, Email: info@linberg.co.uk, Web: www.linberg.co.uk

Project Title:
Spartan Motor Factors
5 Smalley Street
Rochdale, OL11 3DX

Dwg Title:

Existing Plan, Elevations,
Site and Location Plan

Dwg No.:

EP01

Scale:

1: 100

Revision

B

Drawn By / Date:

JL