


ALL DIMENSIONS ARE FOR REFERENCE
PURPOSES ONLY DISCRPENCIES ARE TO BE
REPORTED TO THE DRAWINGS AUTHOR. DO NOT
SCALE FROM DRAWING.

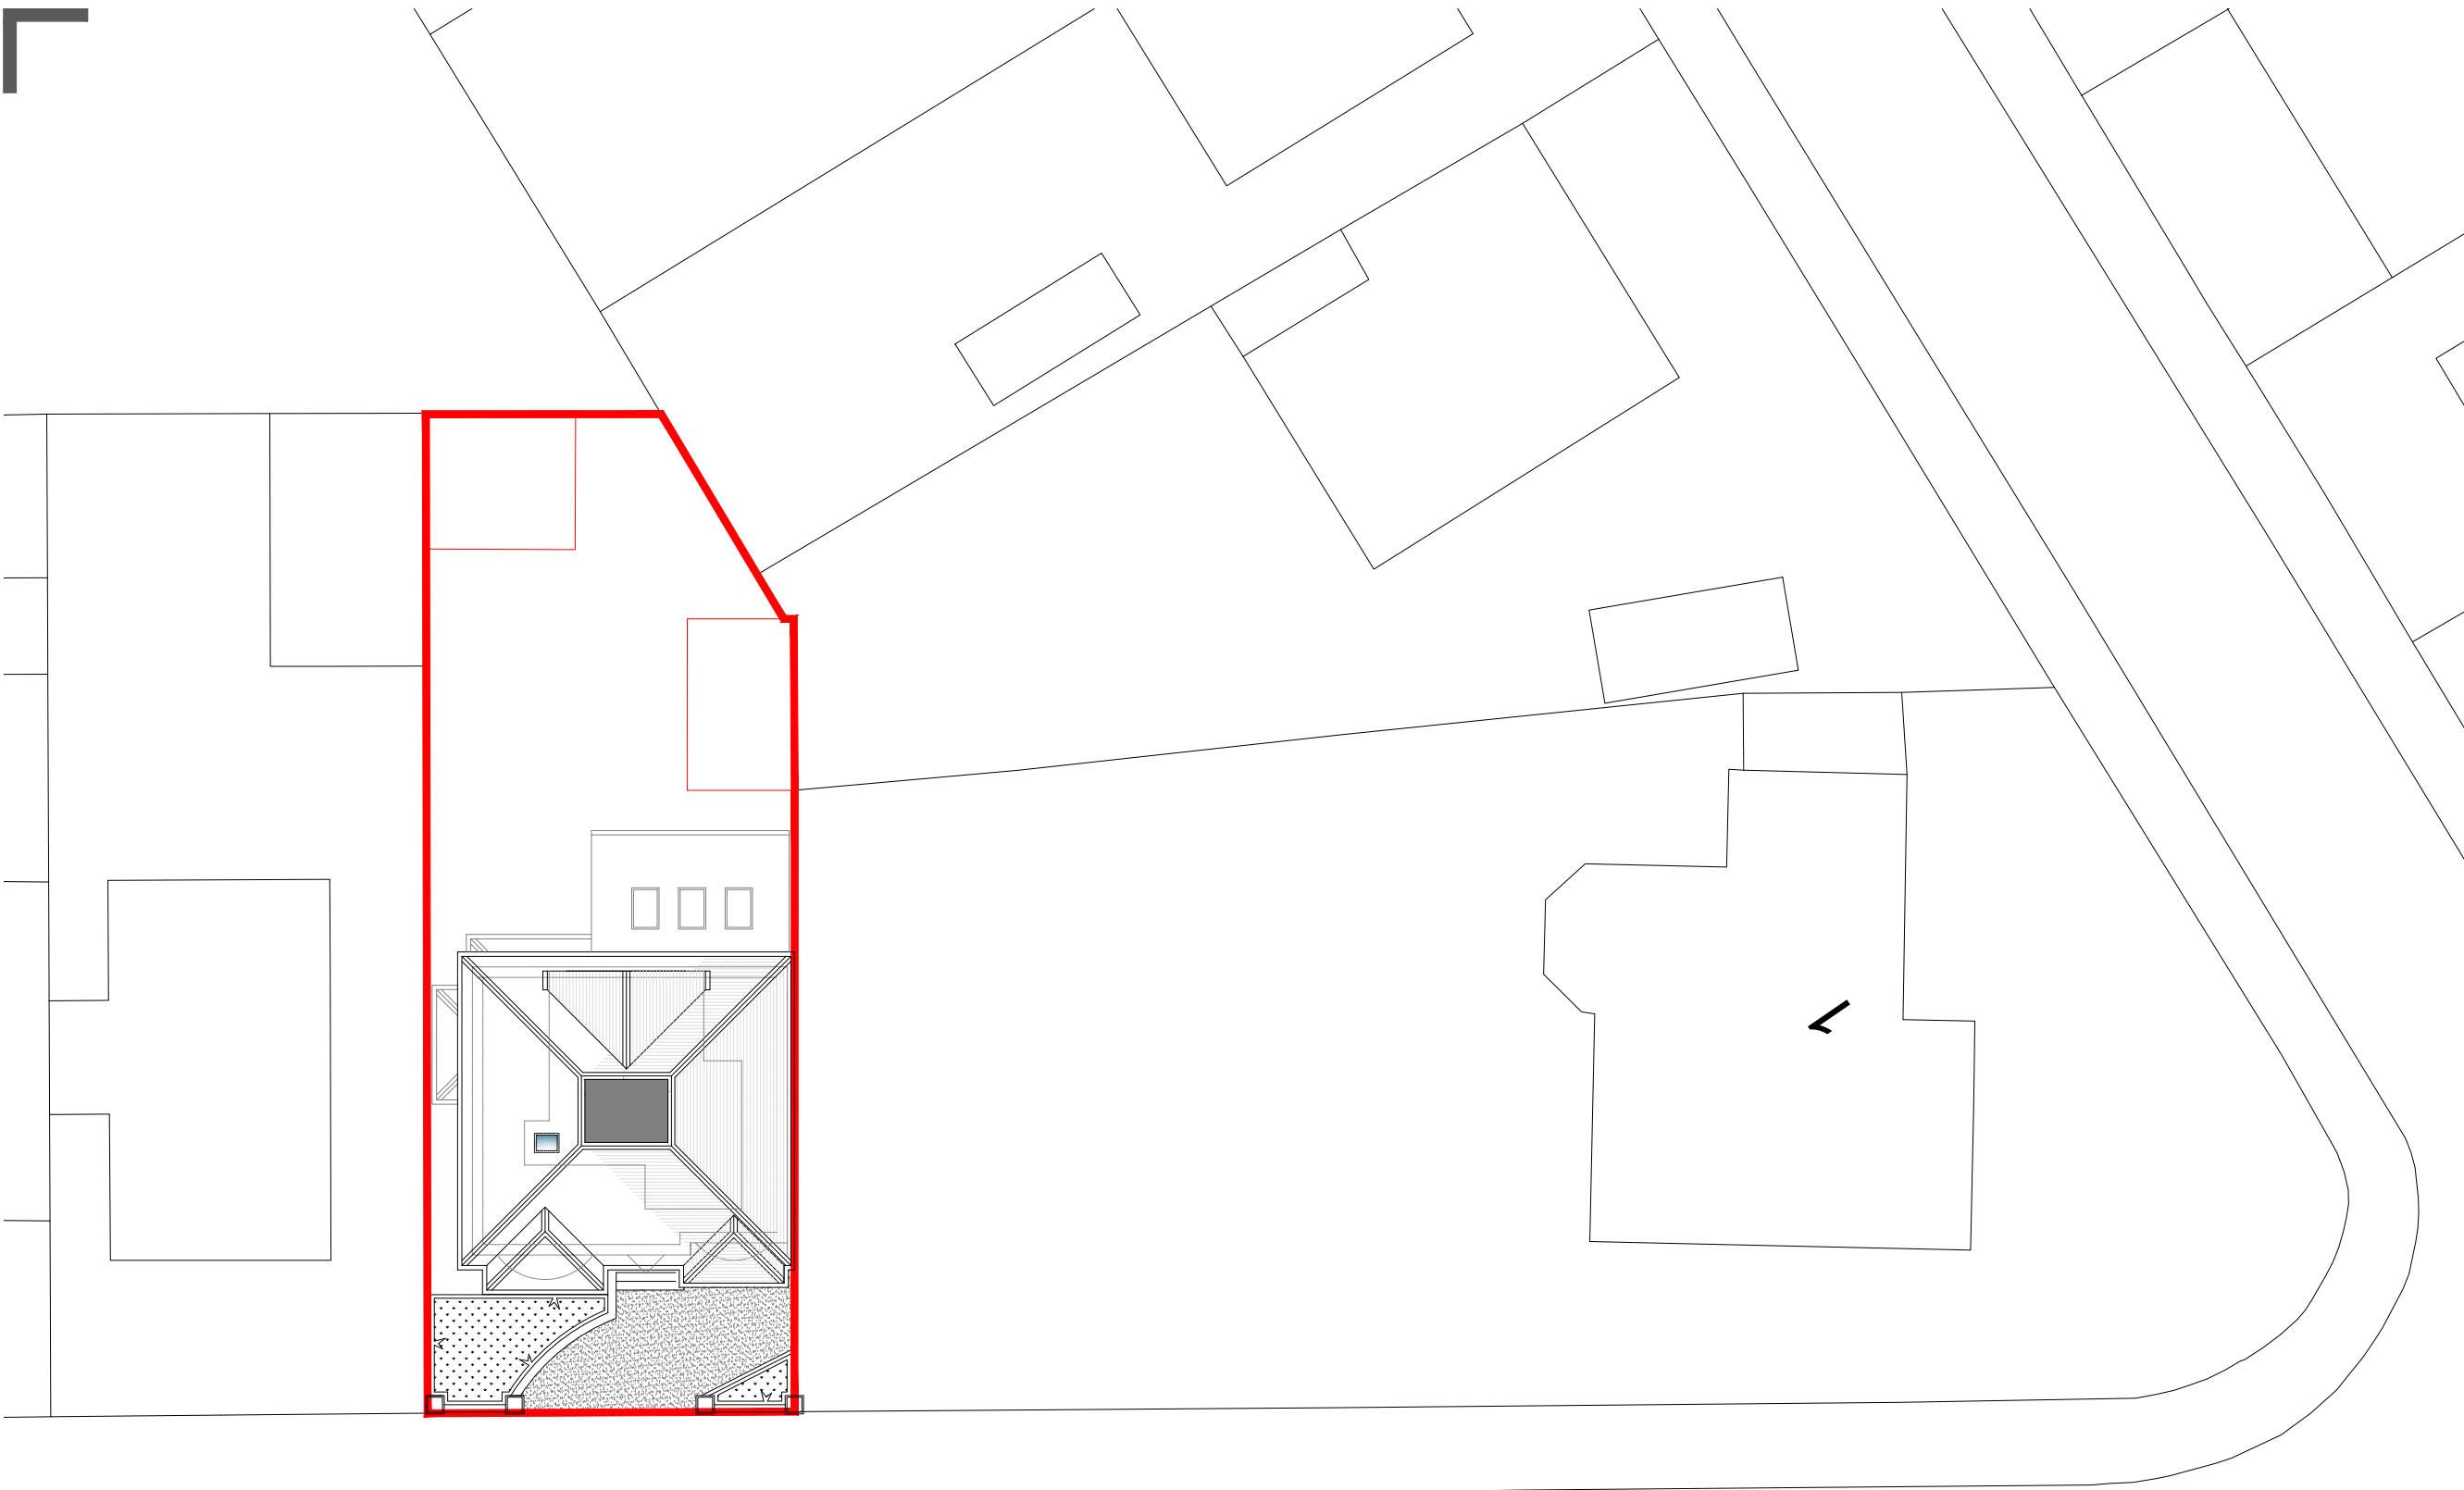

W6'96" x

PROPOSED SITE AND ROOF PLAN



A	09-05-24	Reverted back to prior approved planning 23/01336/HOUS. Rear dormer added.		XXX	XXX	
Rev	Date	Description			Rev By	Chk'd By
Drawing Title		PROPOSED SITE AND ROOF PLAN				
Job-Dwg No		062ROC-102A				
Project Title		PITCHED DORMER 26 MOSS LANE MIDDLETON ROCHDALE M24 1WX				
Client		MR & MRS CHEVREAU				
Status		PLANNING				
Scale		1:200		Drawing Size A3		
Date		04/24				