


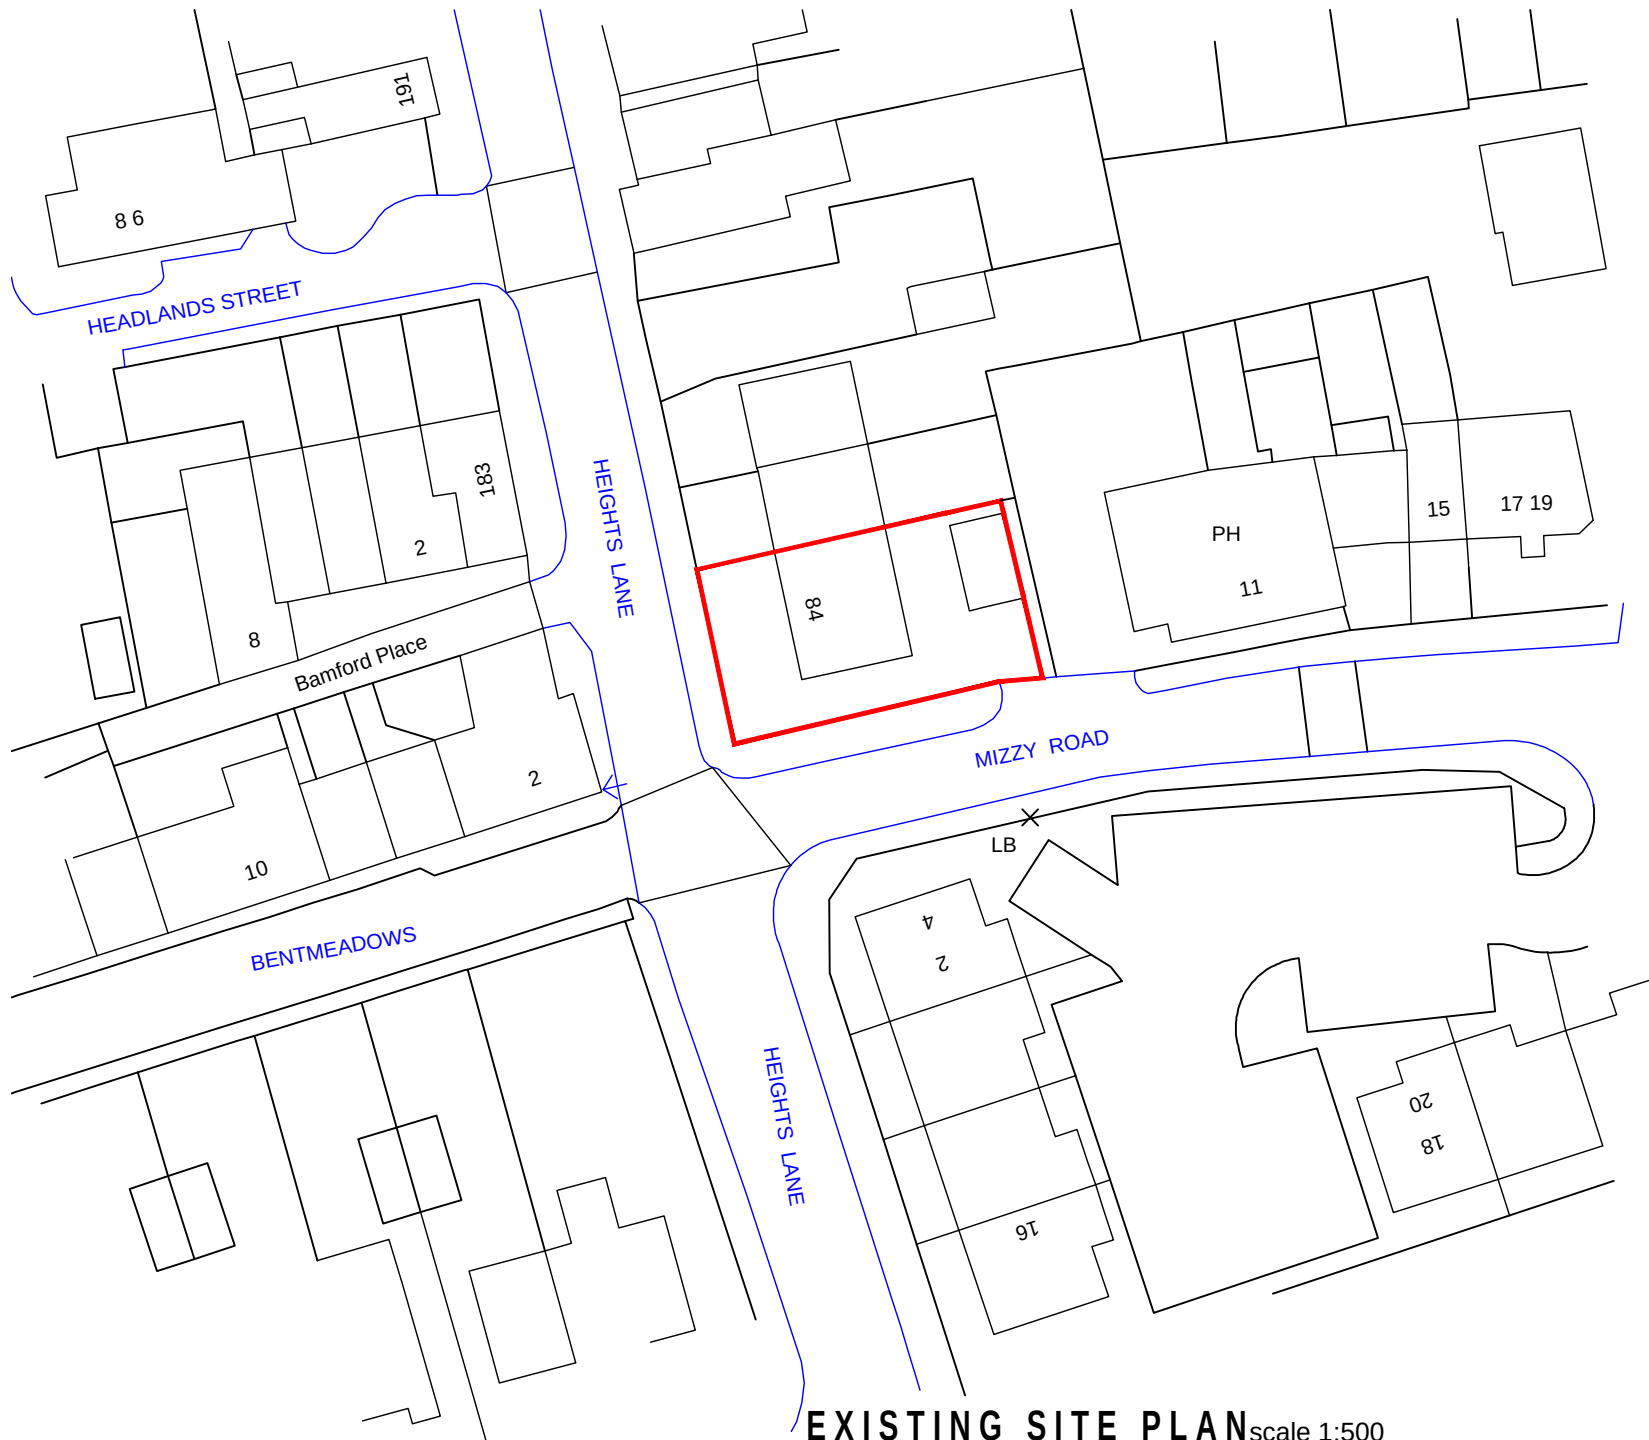

EXISTING SITE PLAN scale 1:500

	
Client: AQIB	
Address: 84 HEIGHTS LANE, ROCHDALE, OL12 9QS	
Project: REAR SINGLE STOREY EXTENSION CONNECTOR AND INTERNAL WORKS	
PLANNING / BUILDING REGS:	
Dwg Title: EXISTING SITE PLAN	
Date: JUNE 2024	Scale: @A1 1 : 500
Job No: 05.24.06	Dwg No: BR03
Drawn: D.L.	Checked: D.L.