


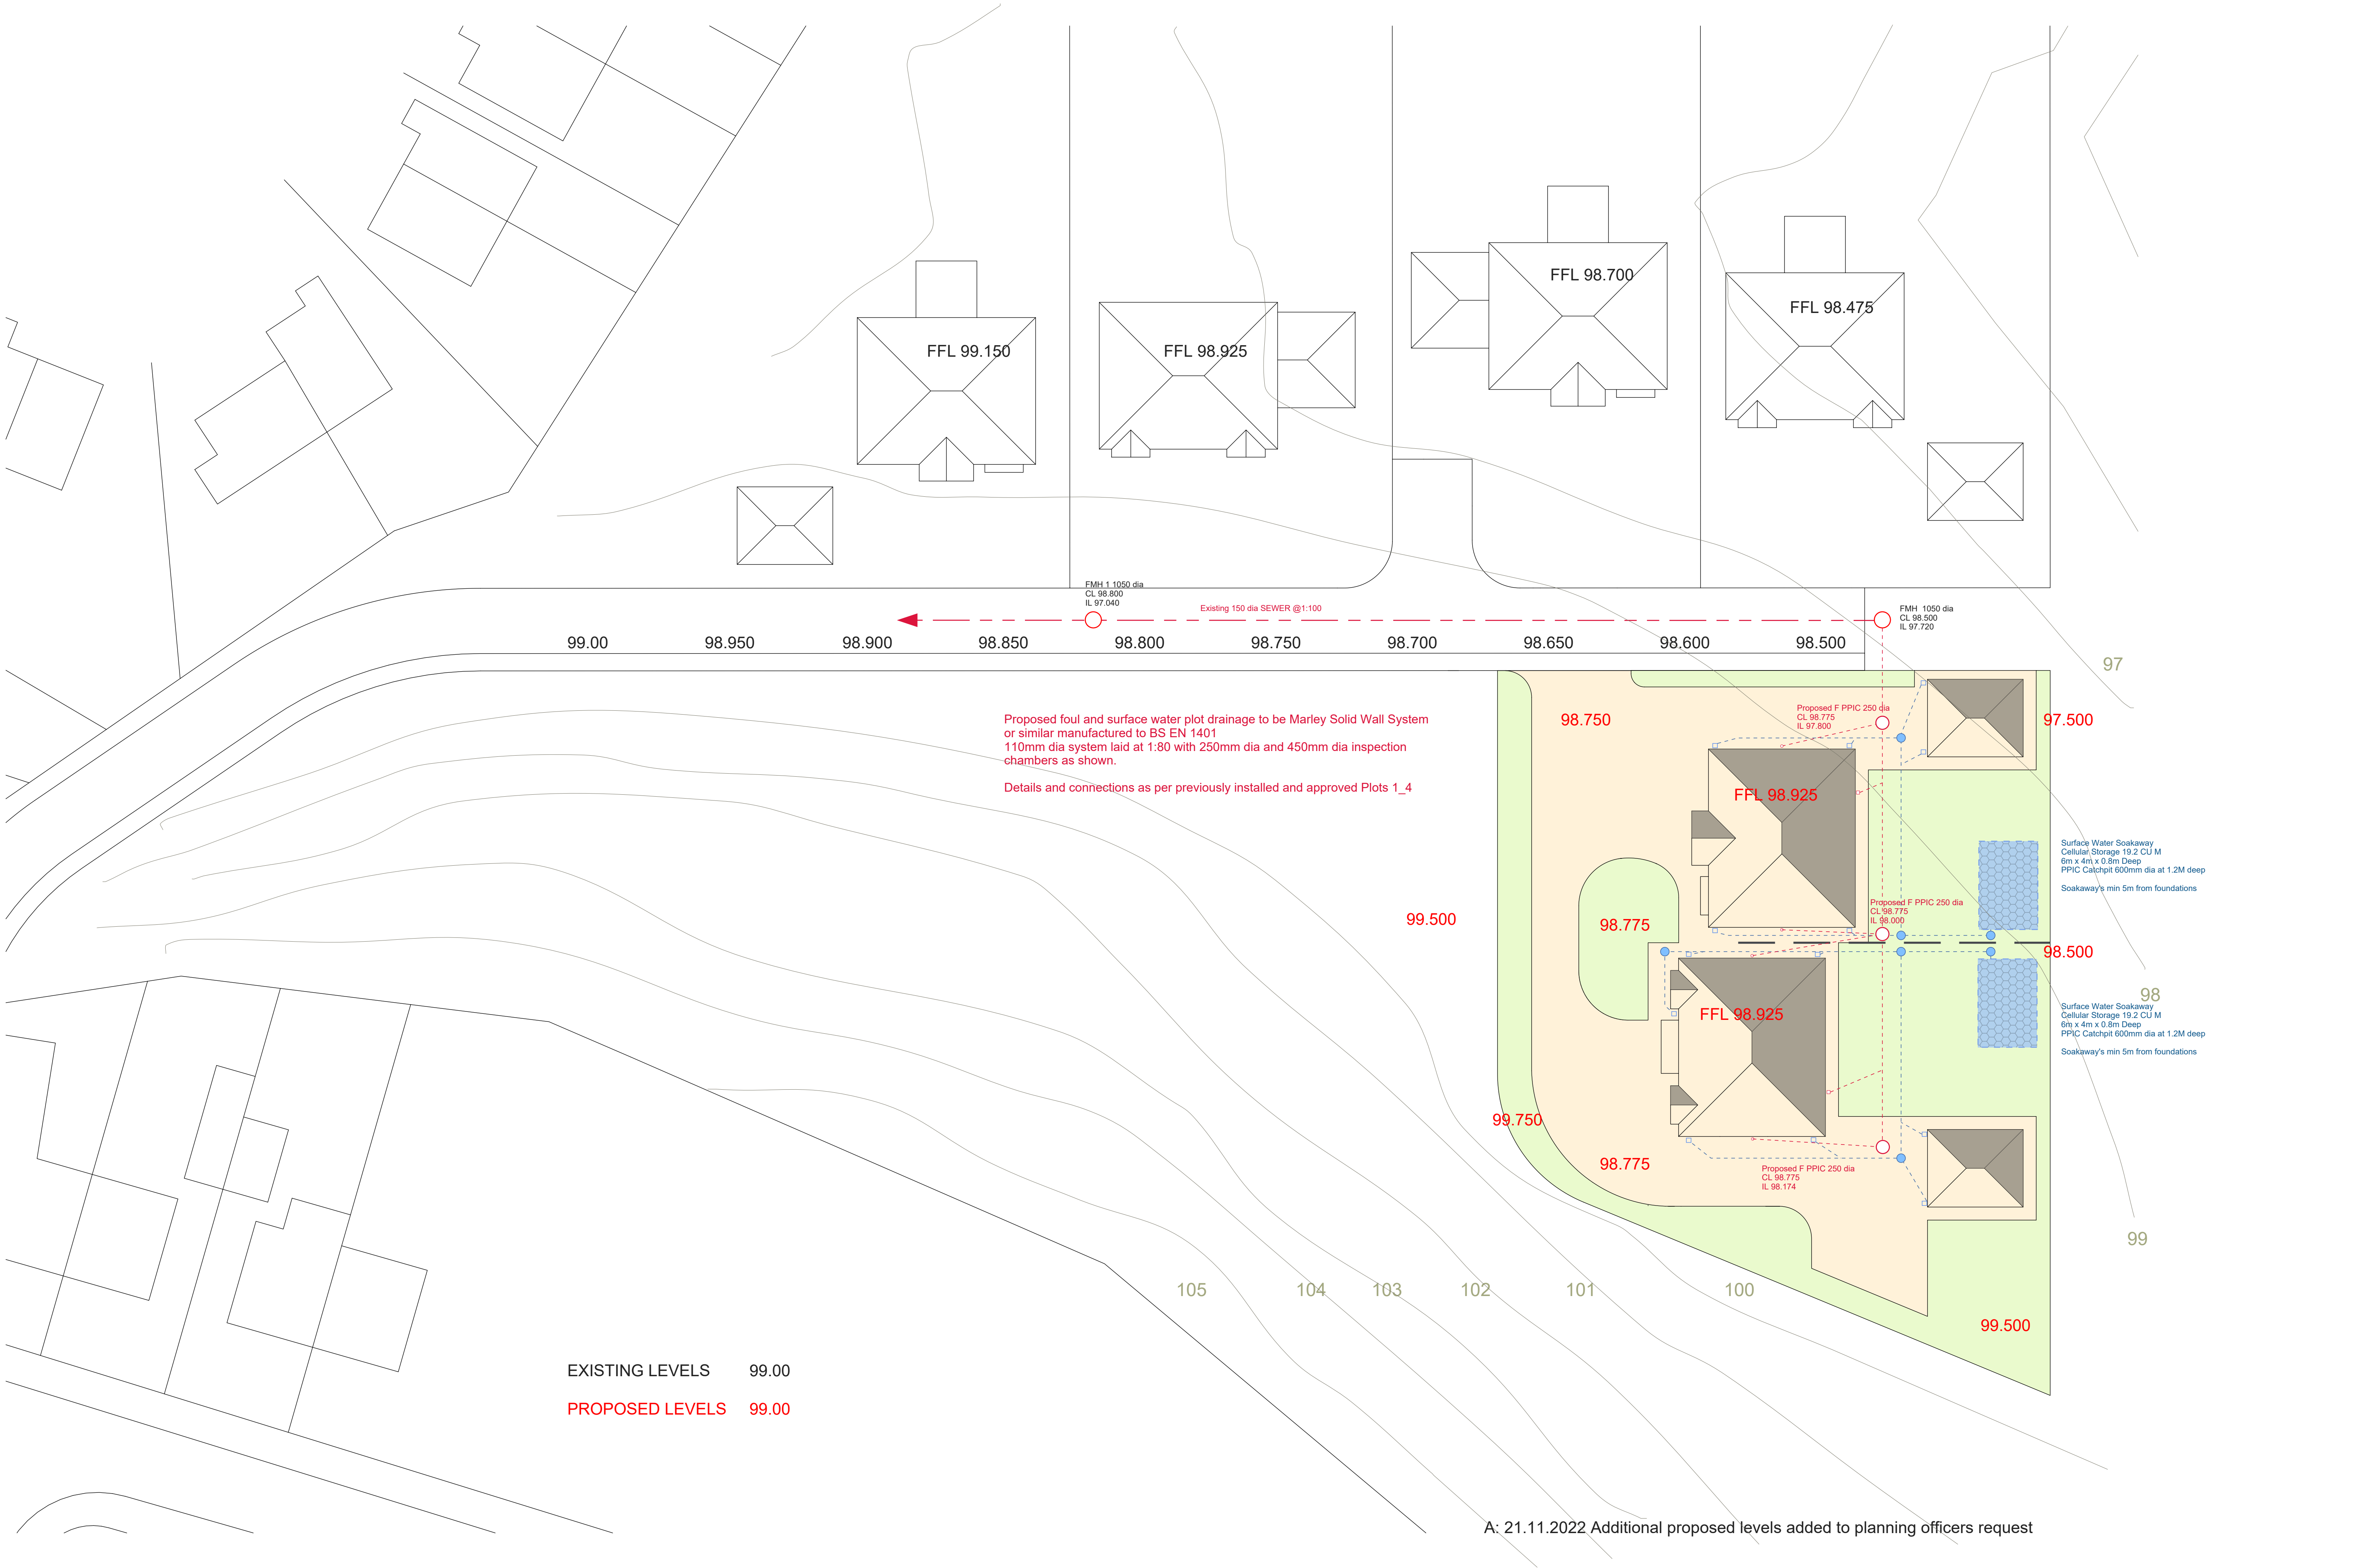

SITE PLAN & DRAINAGE

CLIENT Mr. T. CONNOR
PROJECT PROPOSED RESIDENTIAL DEVELOPMENT TWO DETACHED HOUSES
DRAWING LAND AT RAMSDEN FARM, OFF ROUNDTORN ROAD, MIDDLETON M24 1FT
DATE 4.1.2022 SCALE 1:200@A1 DWG. NO: 6383_D1A