





EXISTING FRONT ELEVATION

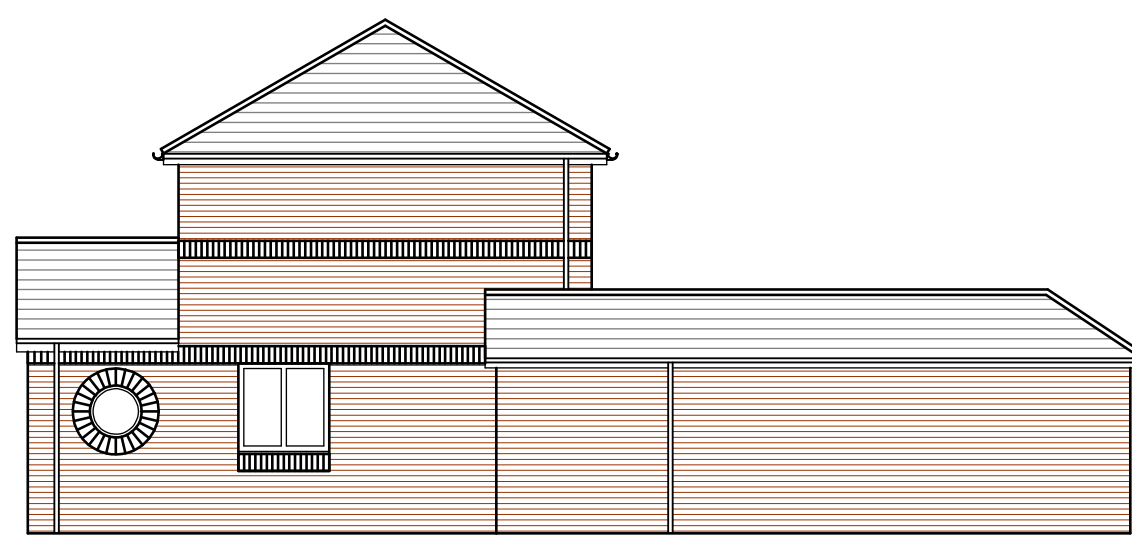


EXISTING SIDE ELEVATION




EXISTING REAR ELEVATION

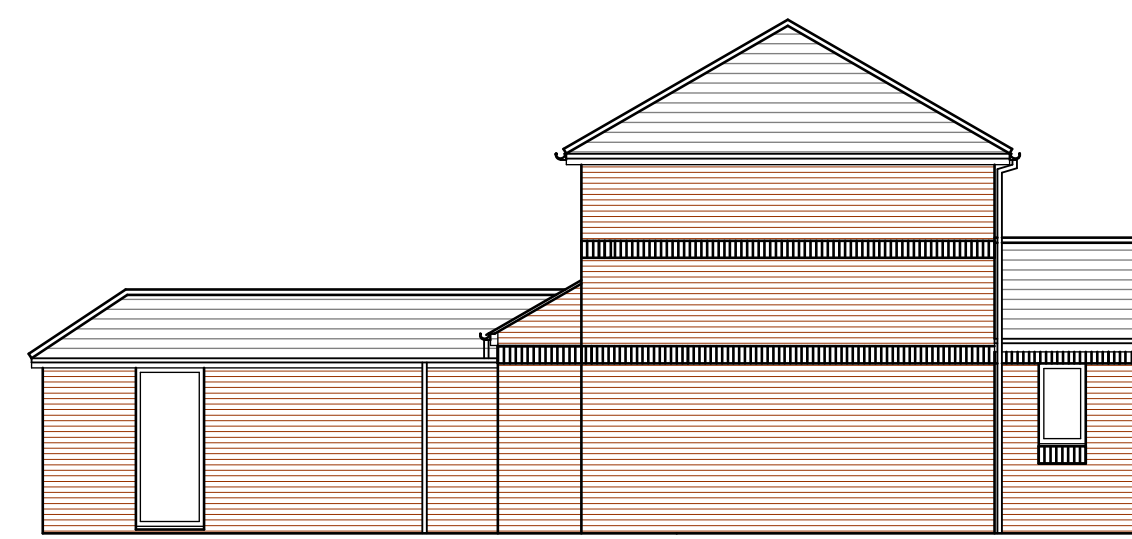


EXISTING SIDE ELEVATION 2

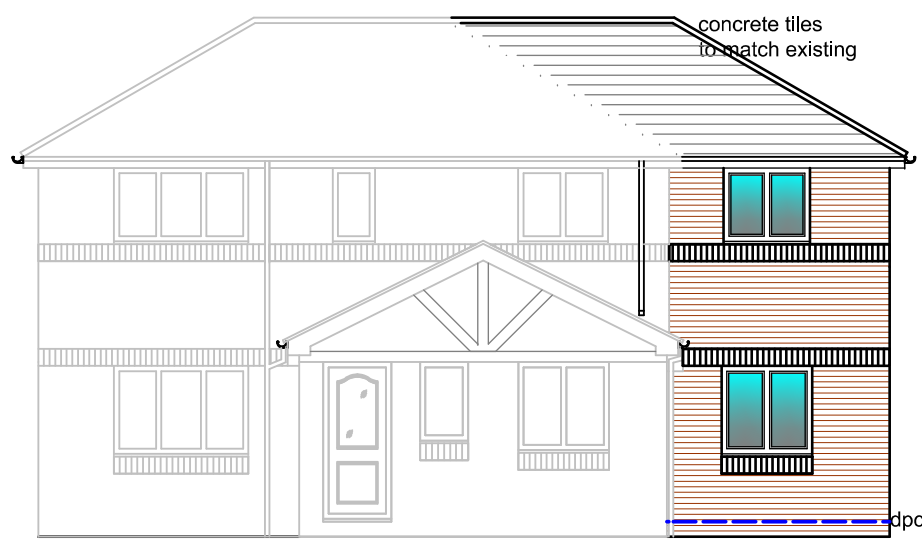


PROPOSED FRONT ELEVATION

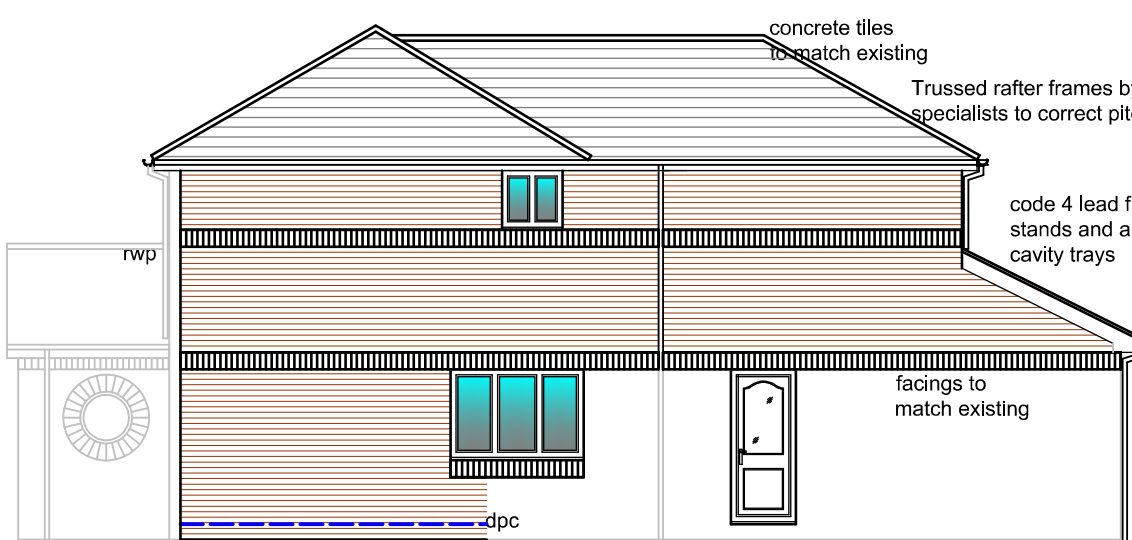


PROPOSED SIDE ELEVATION

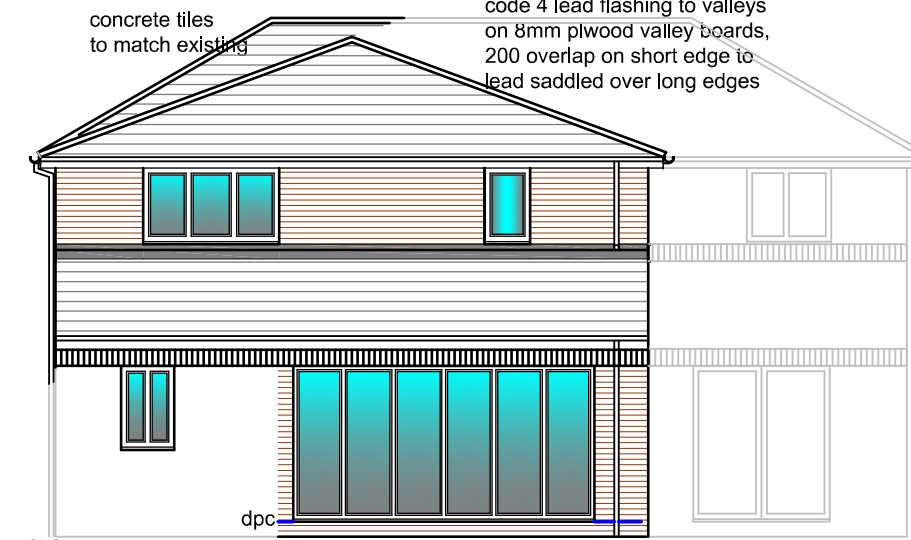


PROPOSED REAR ELEVATION

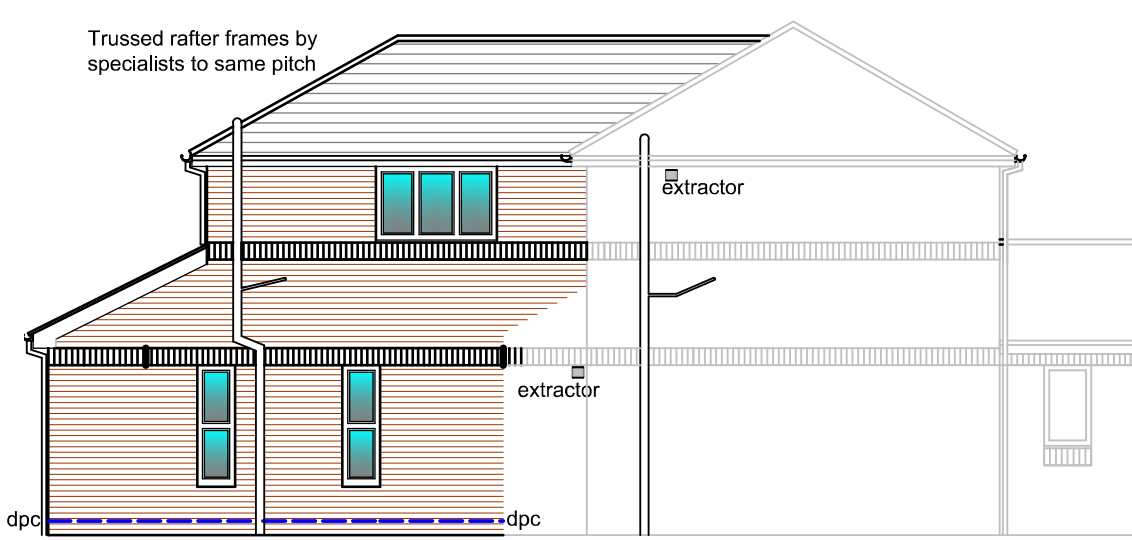


PROPOSED SIDE ELEVATION 2

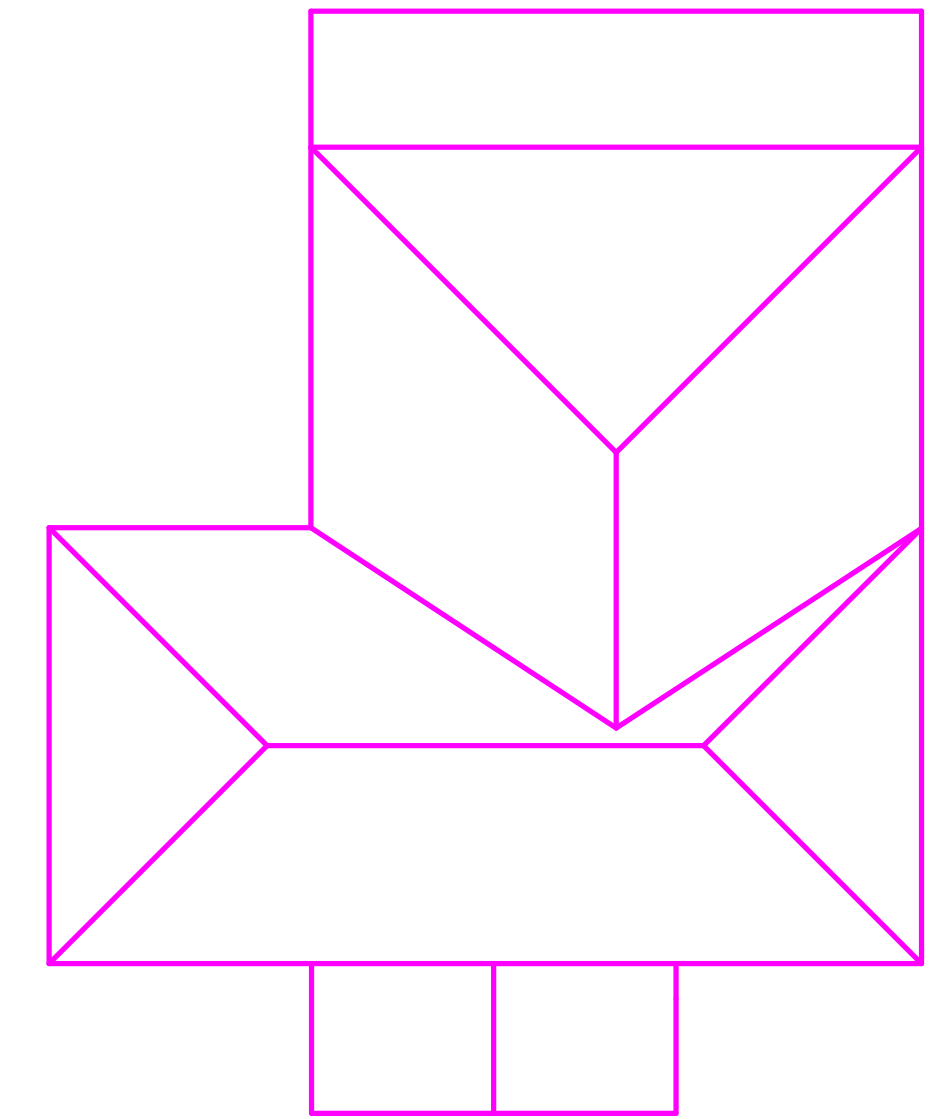


PROPOSED ROOF PLAN

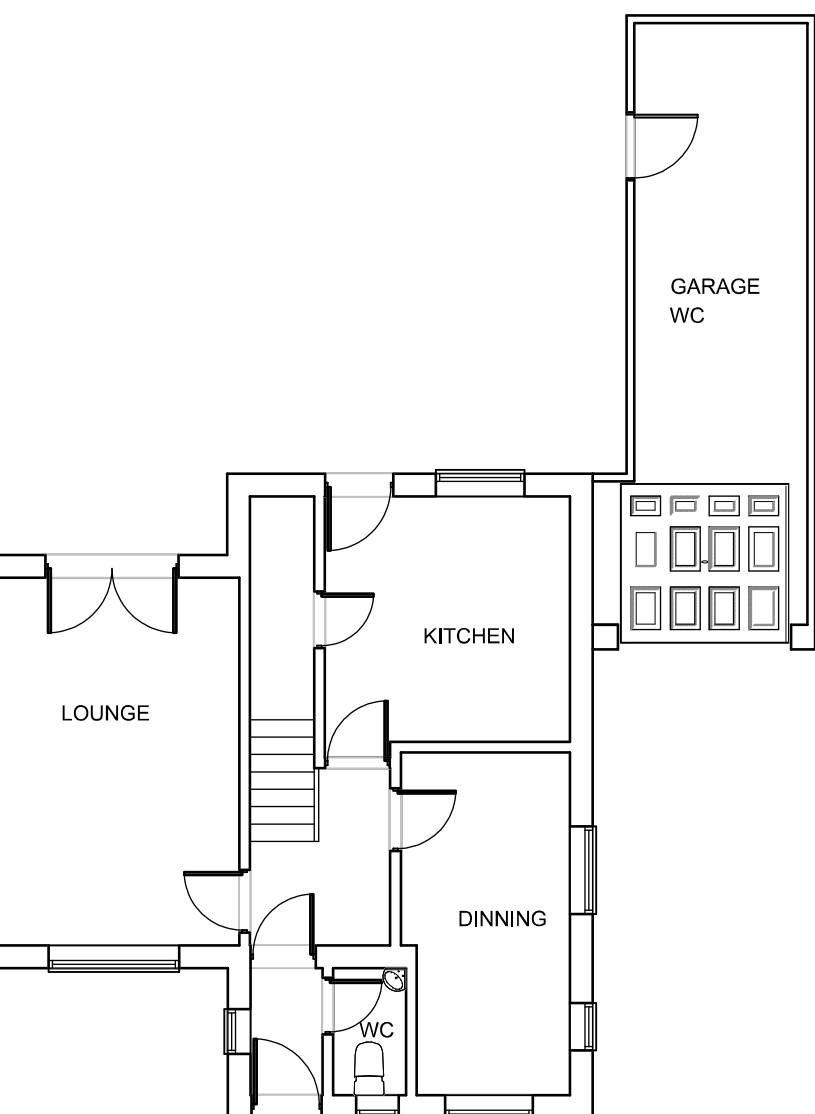


EXISTING GROUND FLOOR PLAN

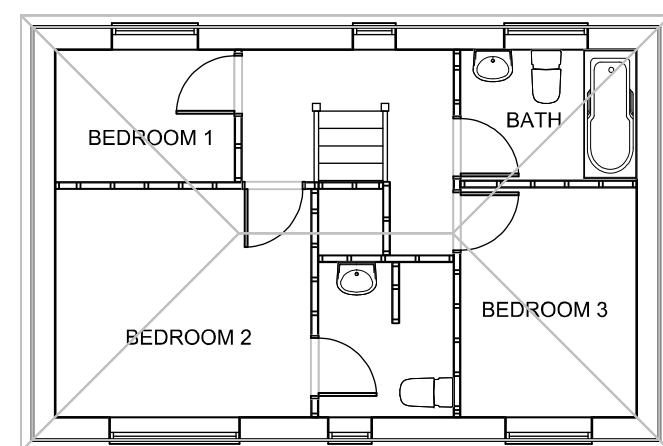


EXISTING FIRST FLOOR PLAN

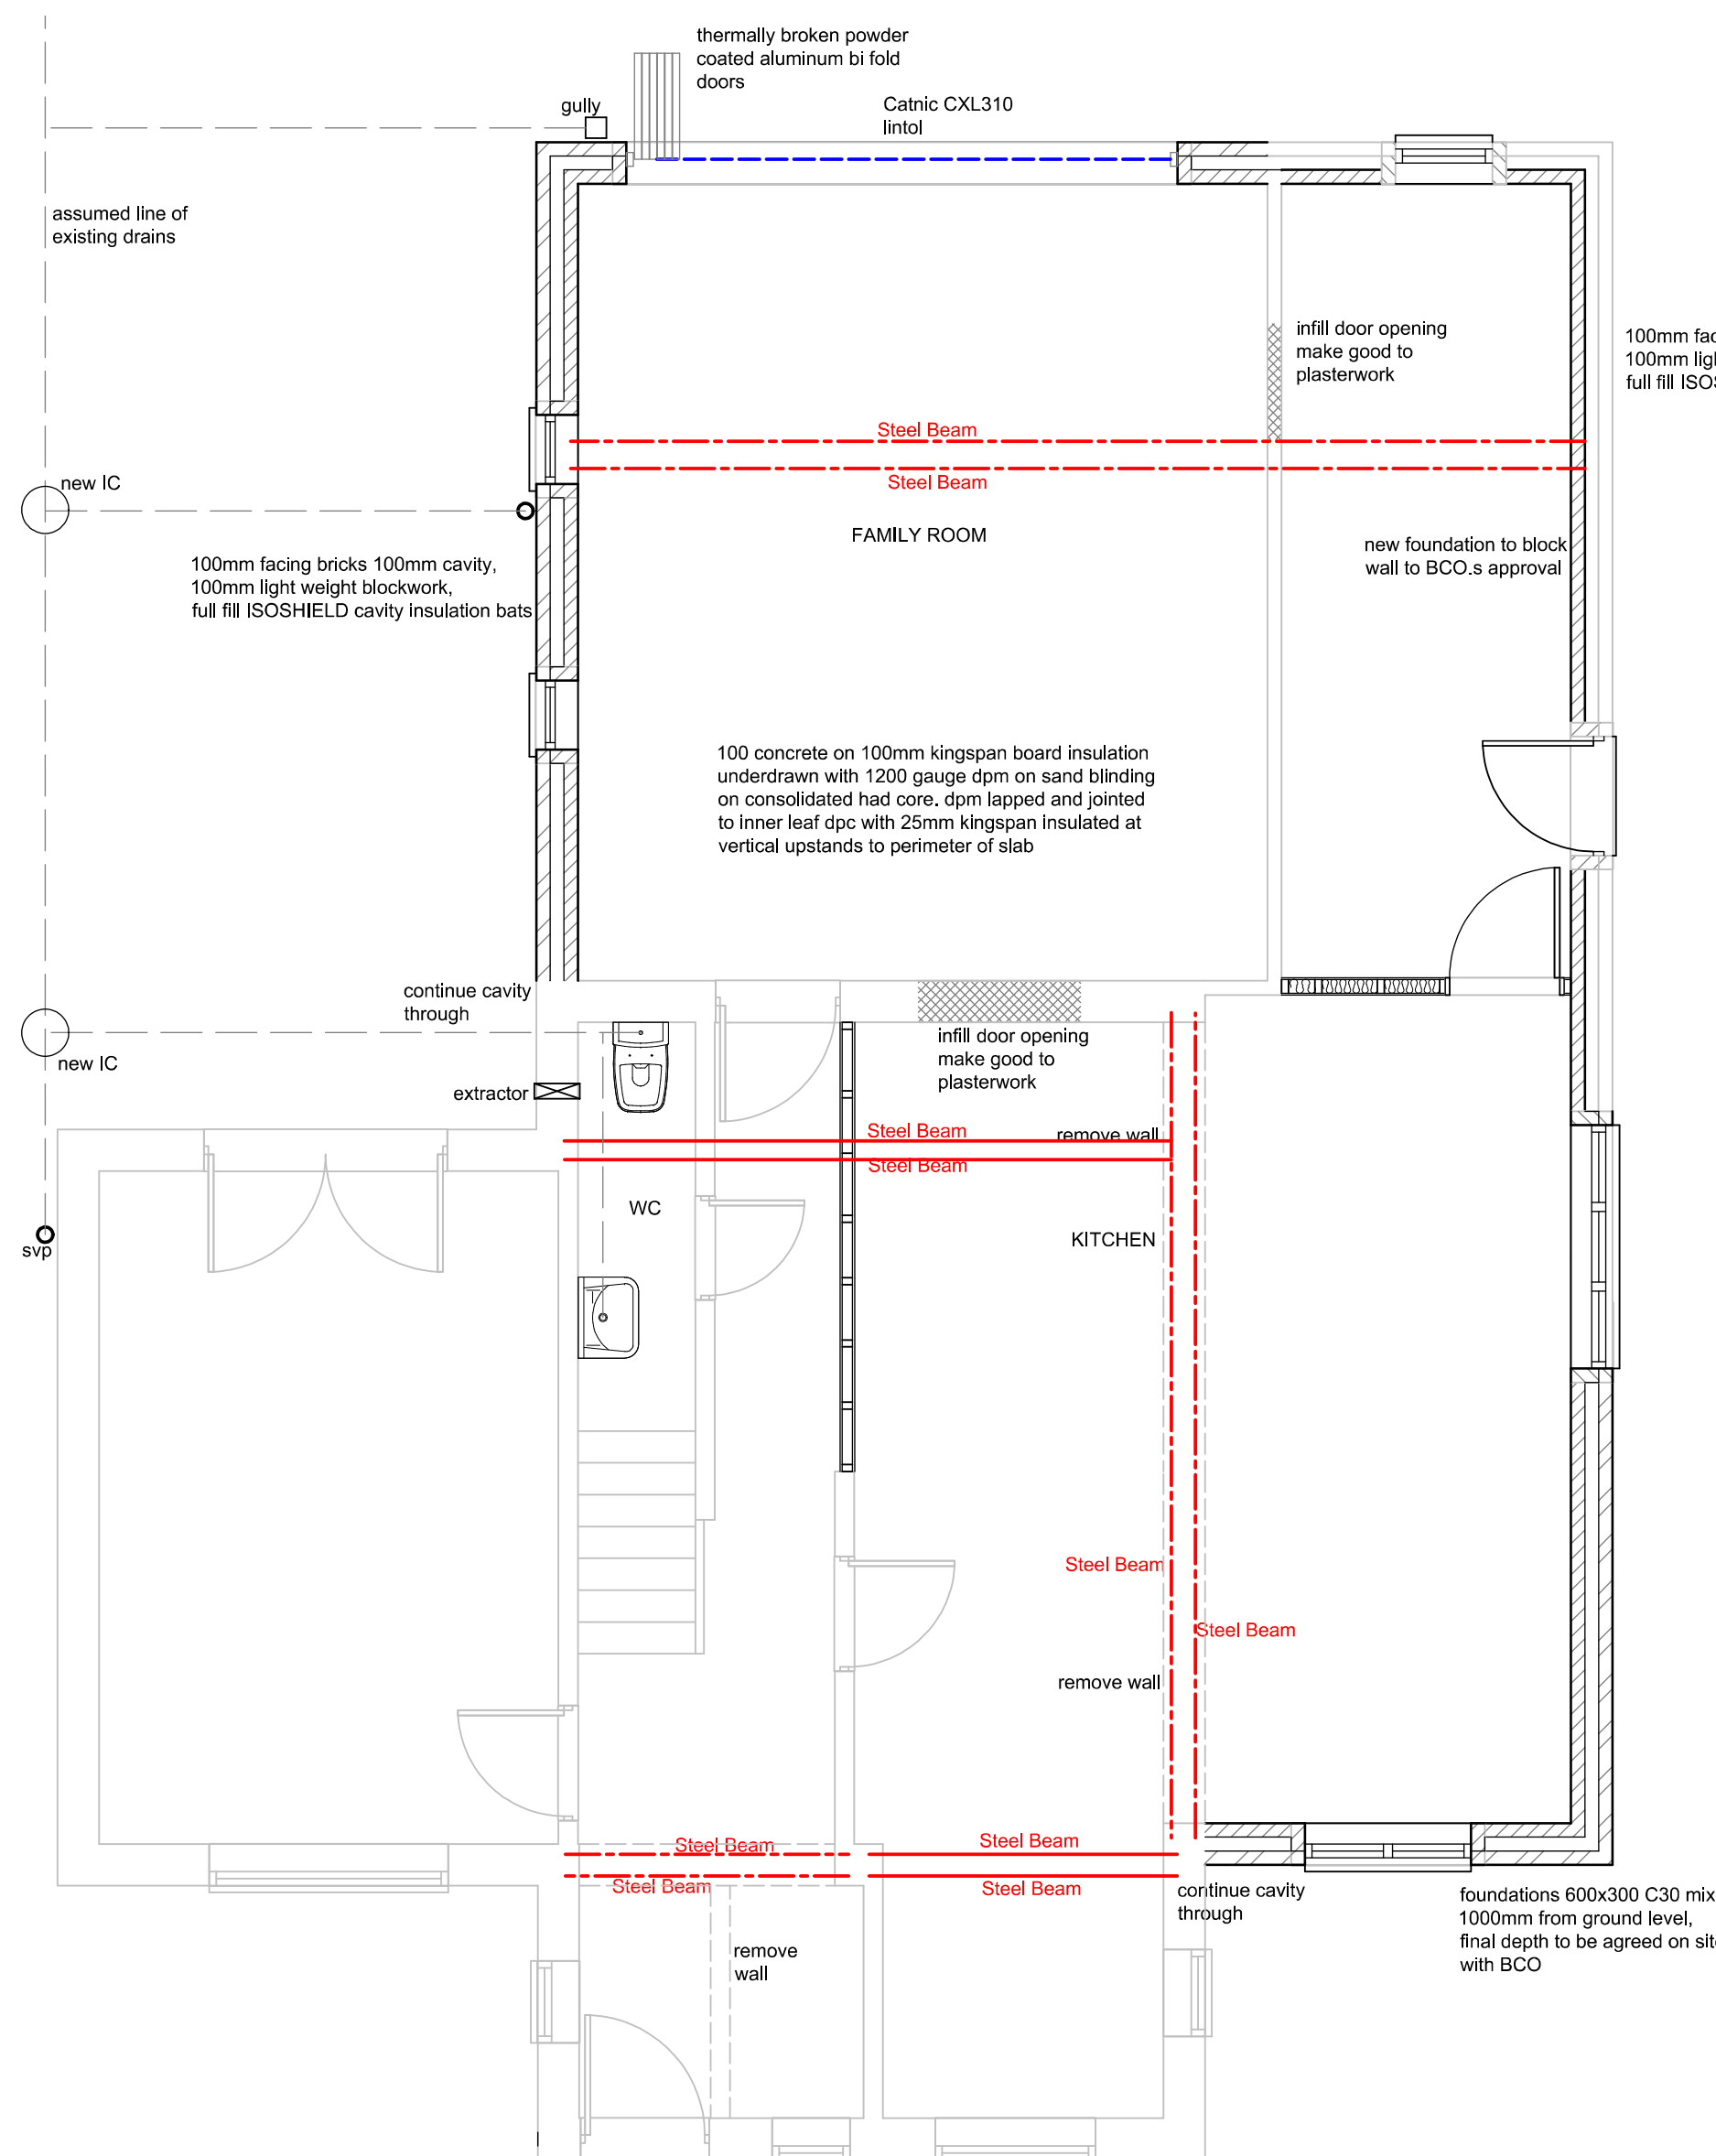


PROPOSED GROUND FLOOR PLAN

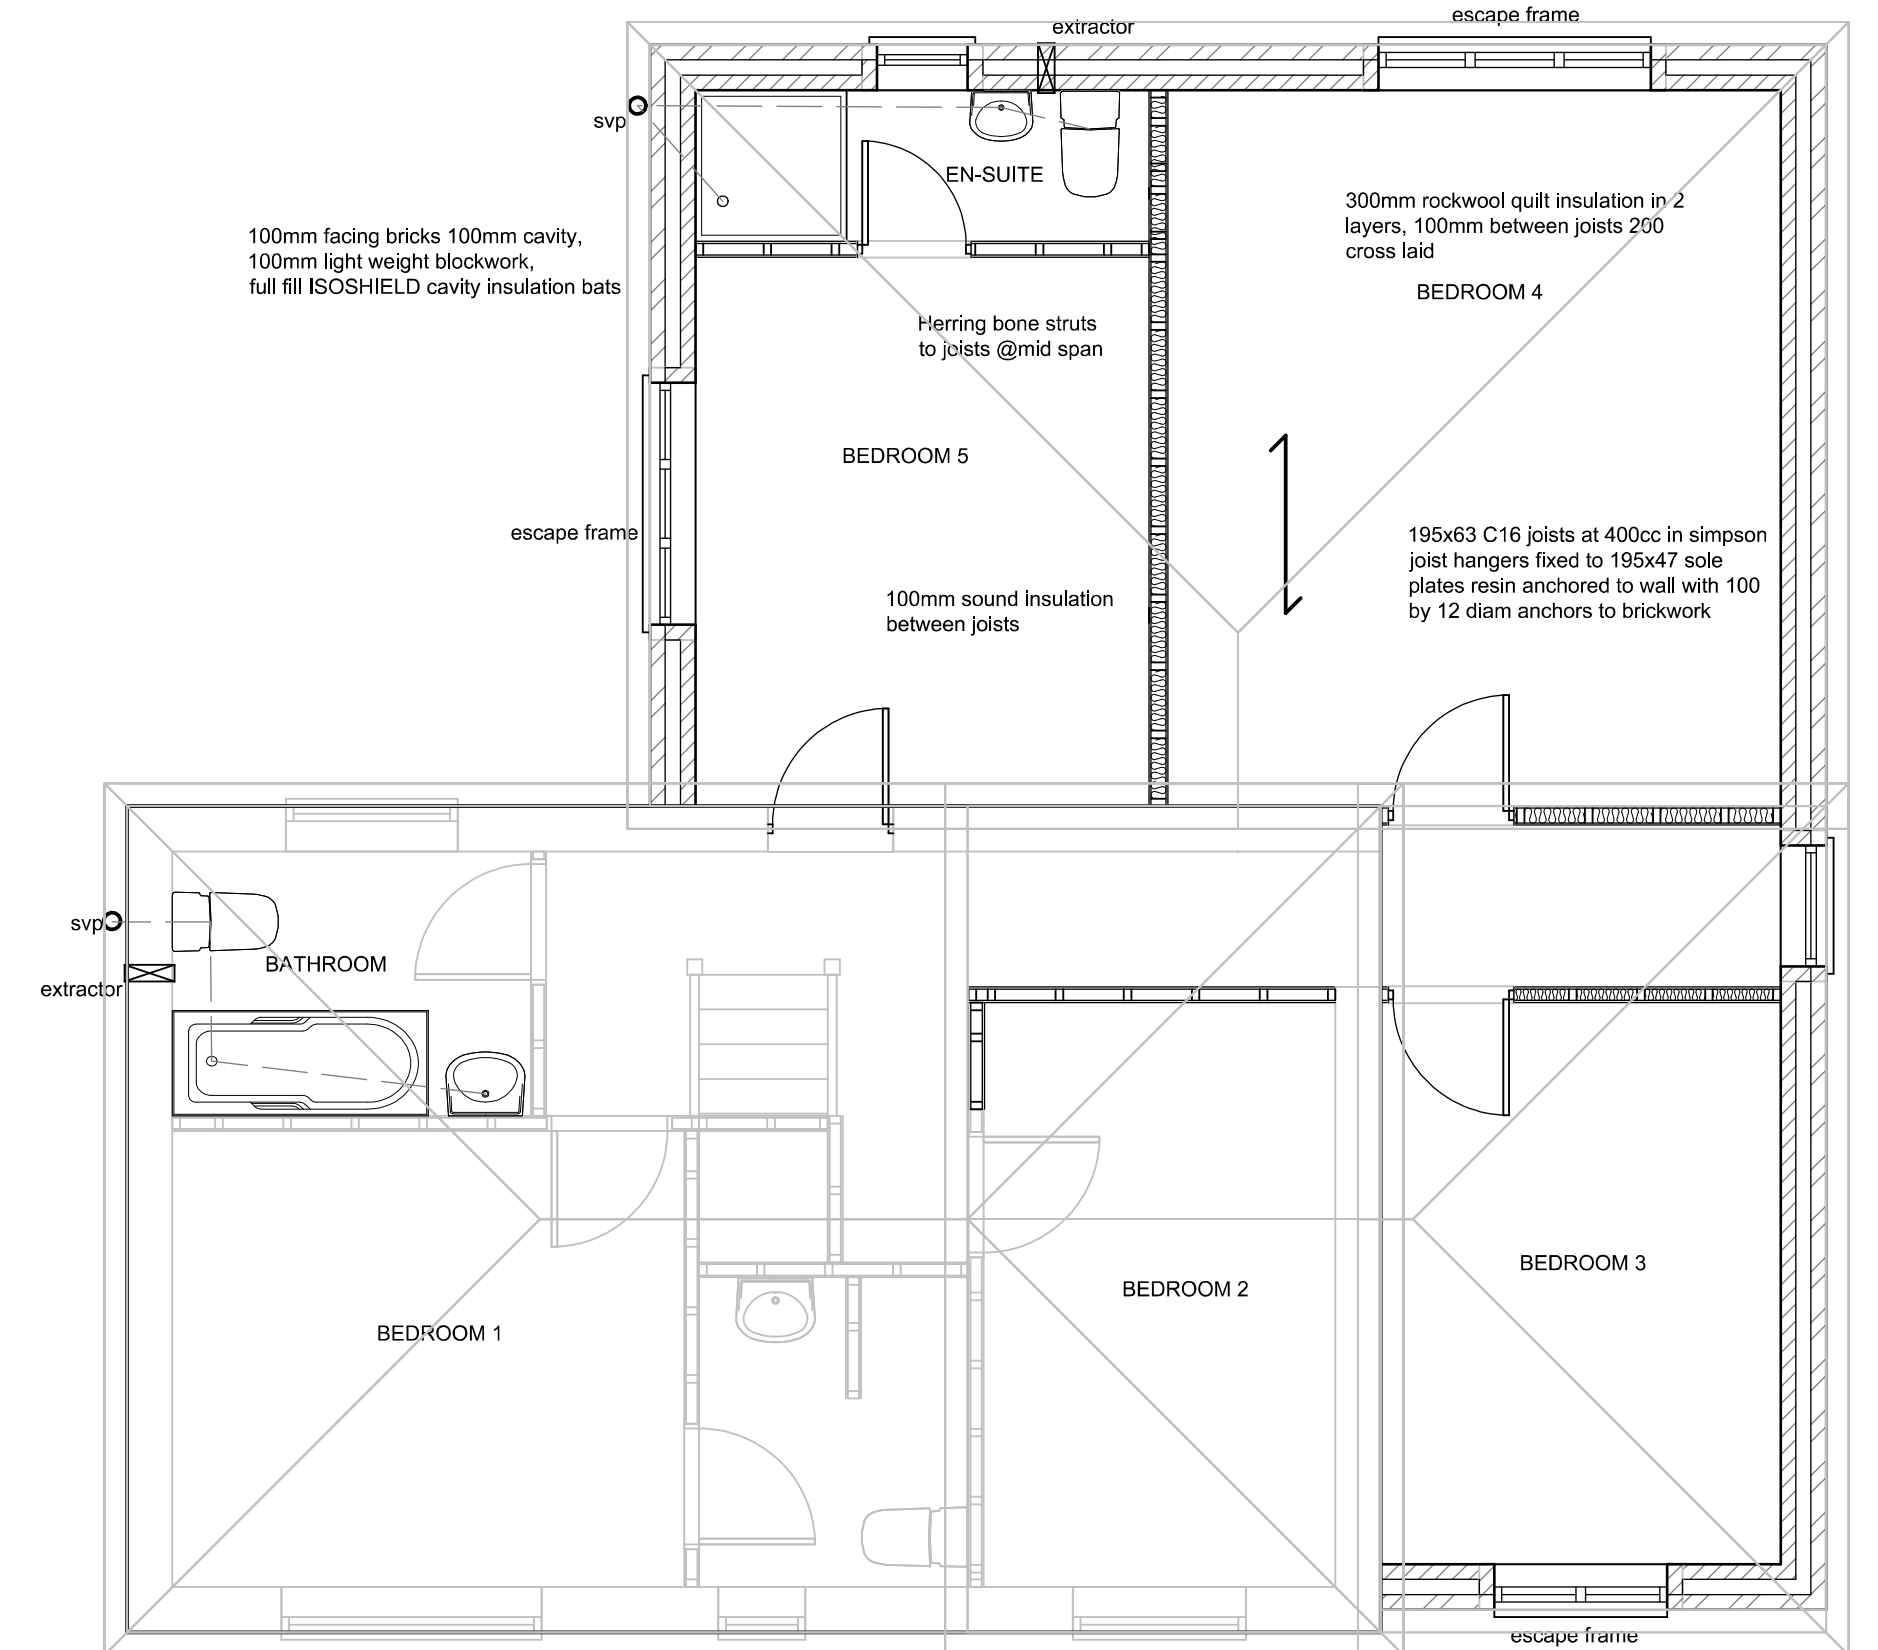

PROPOSED FIRST FLOOR PLAN

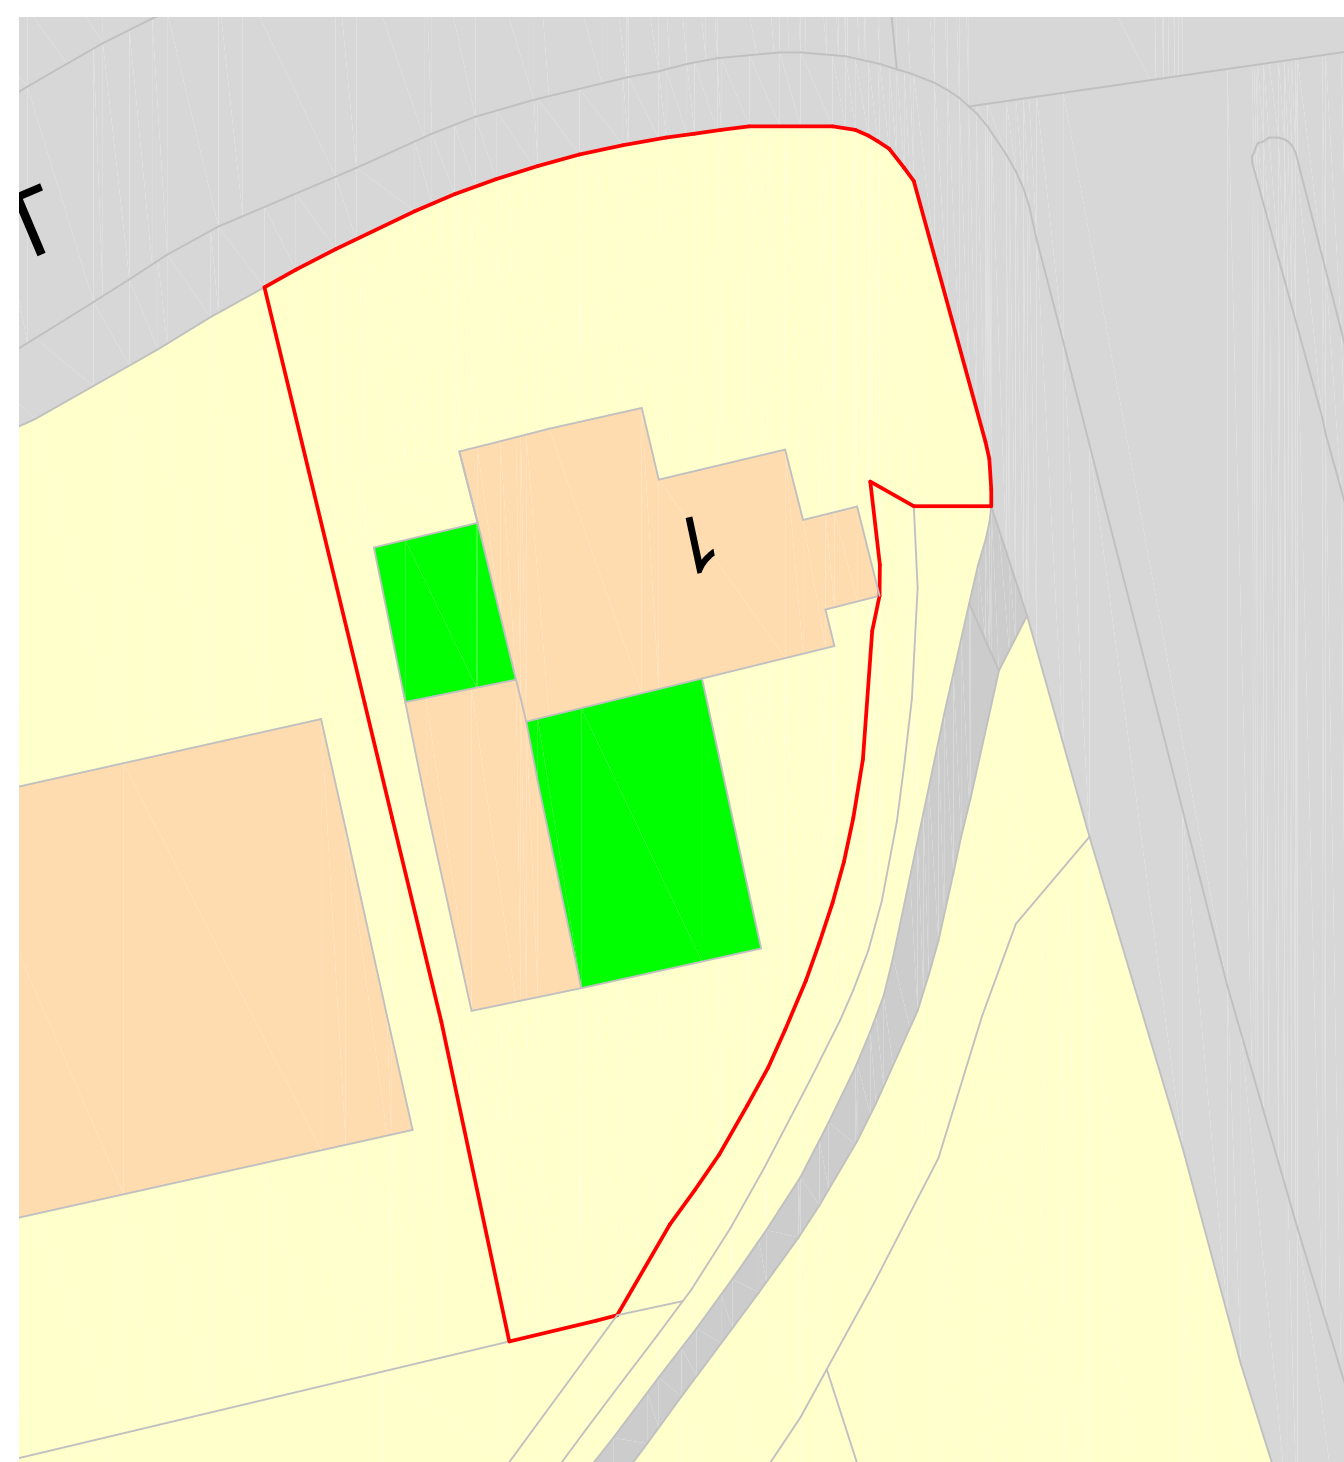

PROPOSED SITE PLAN @ 1:200

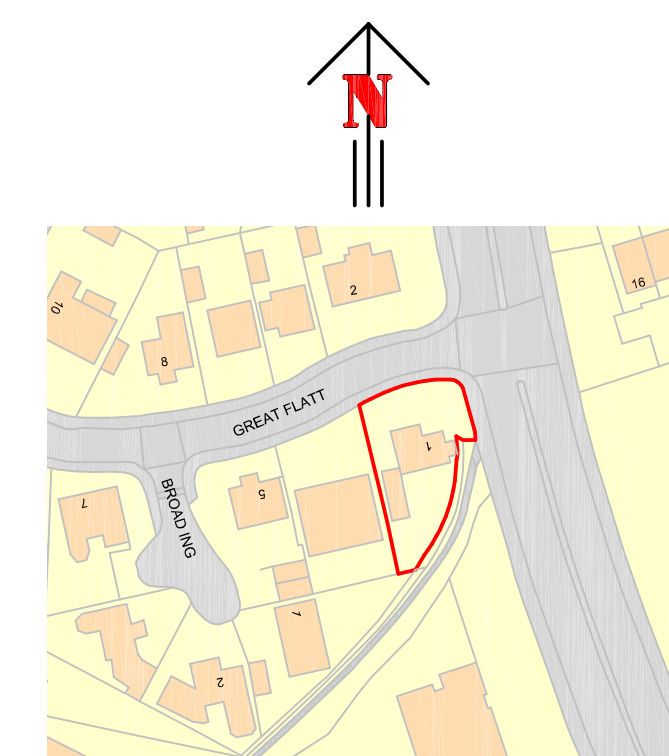

Scale 1:1250

Project
DOUBLE STOREY SIDE & REAR
EXTENSION WITH SINGLE TO THE FRONT
Client MR AZAD MOHAMMAD 07866444716
1 GREAT FLATT
ROCHDALE
O12 7AS
Drawing ELEVATIONS & FLOOR PLANS
Scale 1:100 Revision F 03.08.2023 Date 05.02.2022
Drawing No. LC21317

This drawing and design is copyright and must not be reproduced in part or in whole without prior written consent. Contractors must verify all dimensions on site before commencing work or preparing shop drawings.