



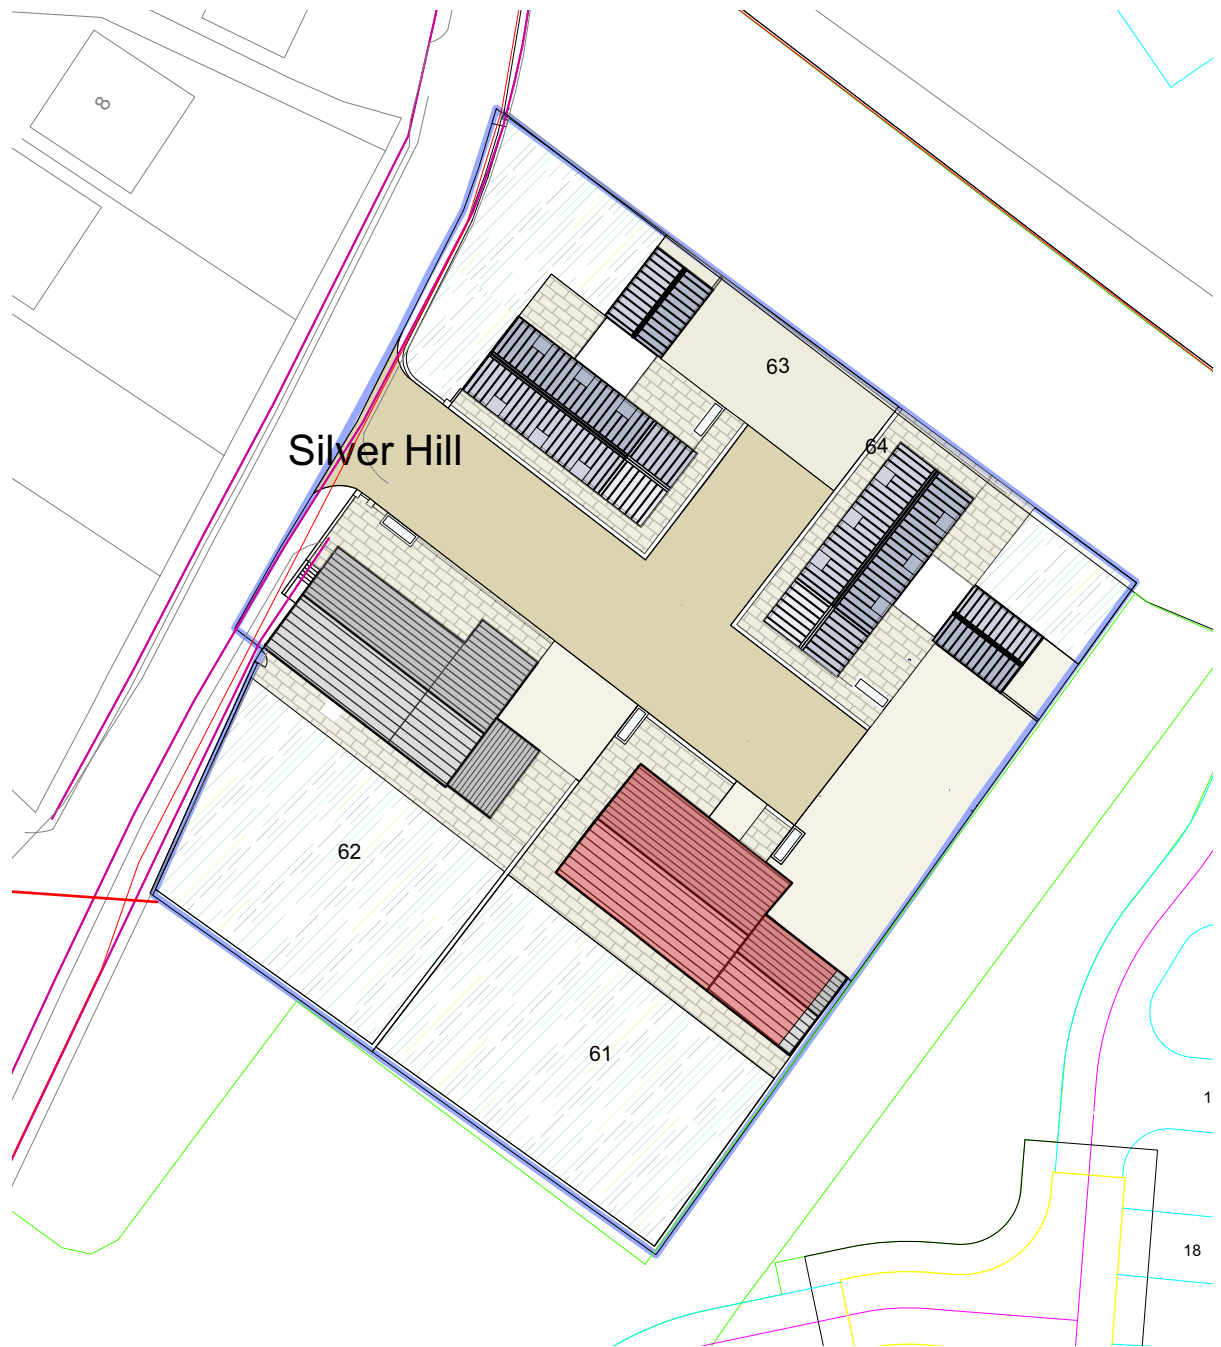


SITE PLAN
1:500 SCALE

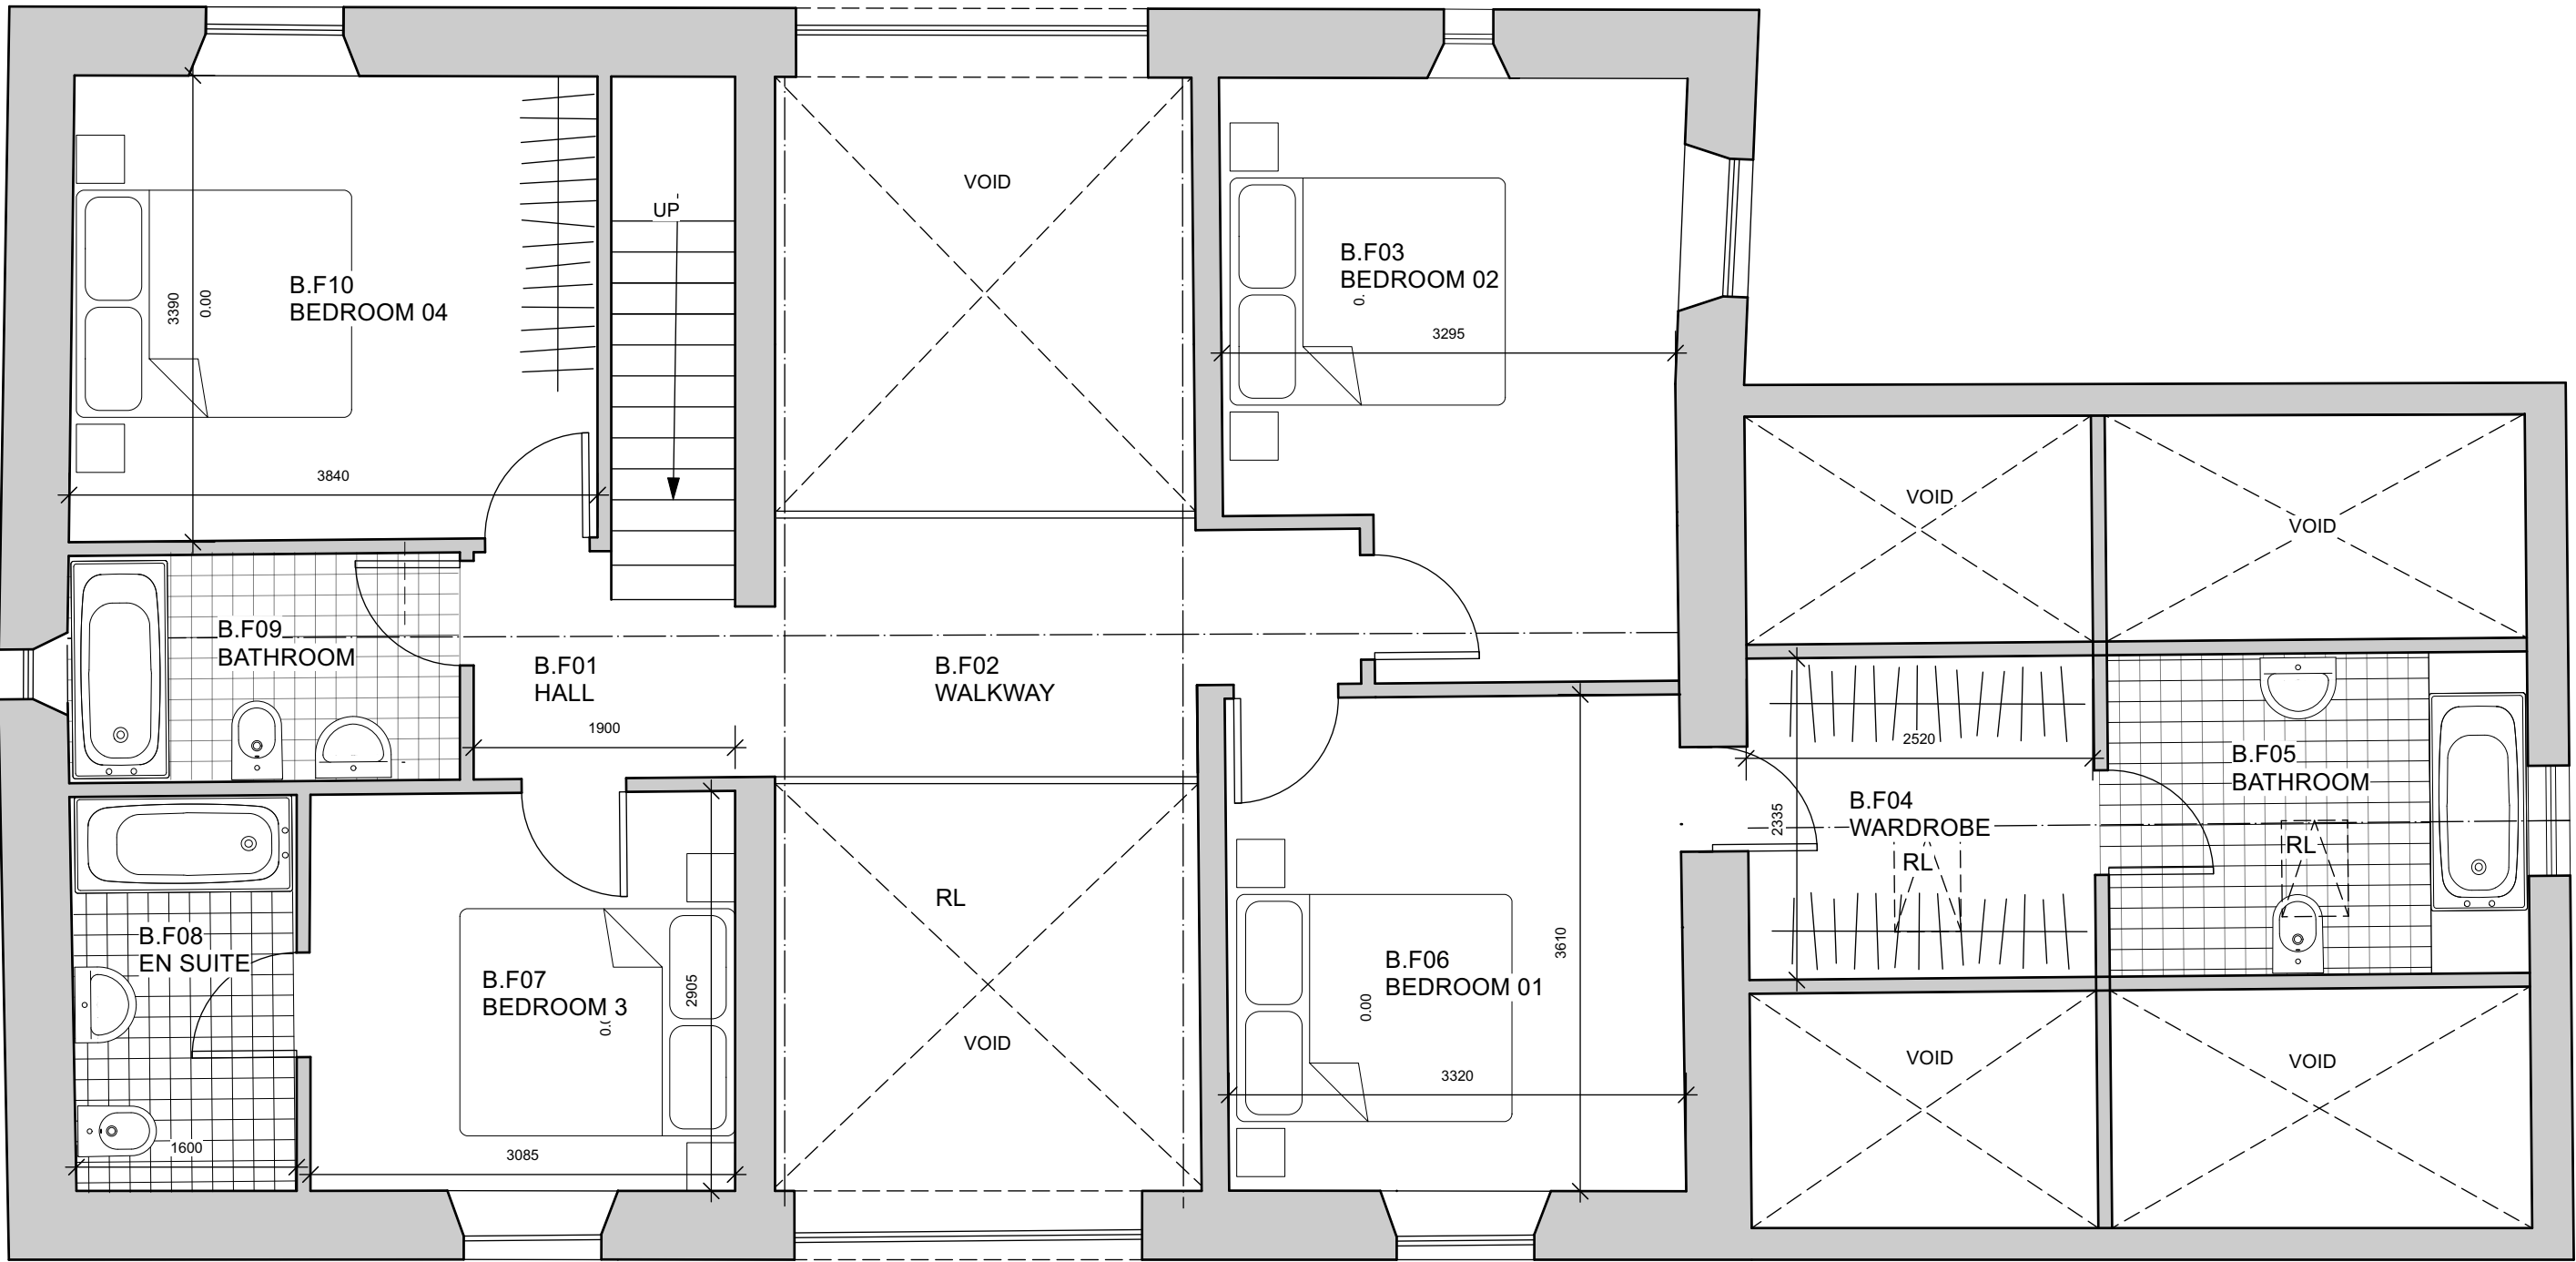

PROPOSED DIVISION OF THE BARN- GROUND FLOOR
1:50 SCALE
0 500 1,500 2,500mm
Scale 1:50

BARN	
Accommodation:	Total:
Double Bedrooms	4
Single Bedrooms	0
Total area	205Msq

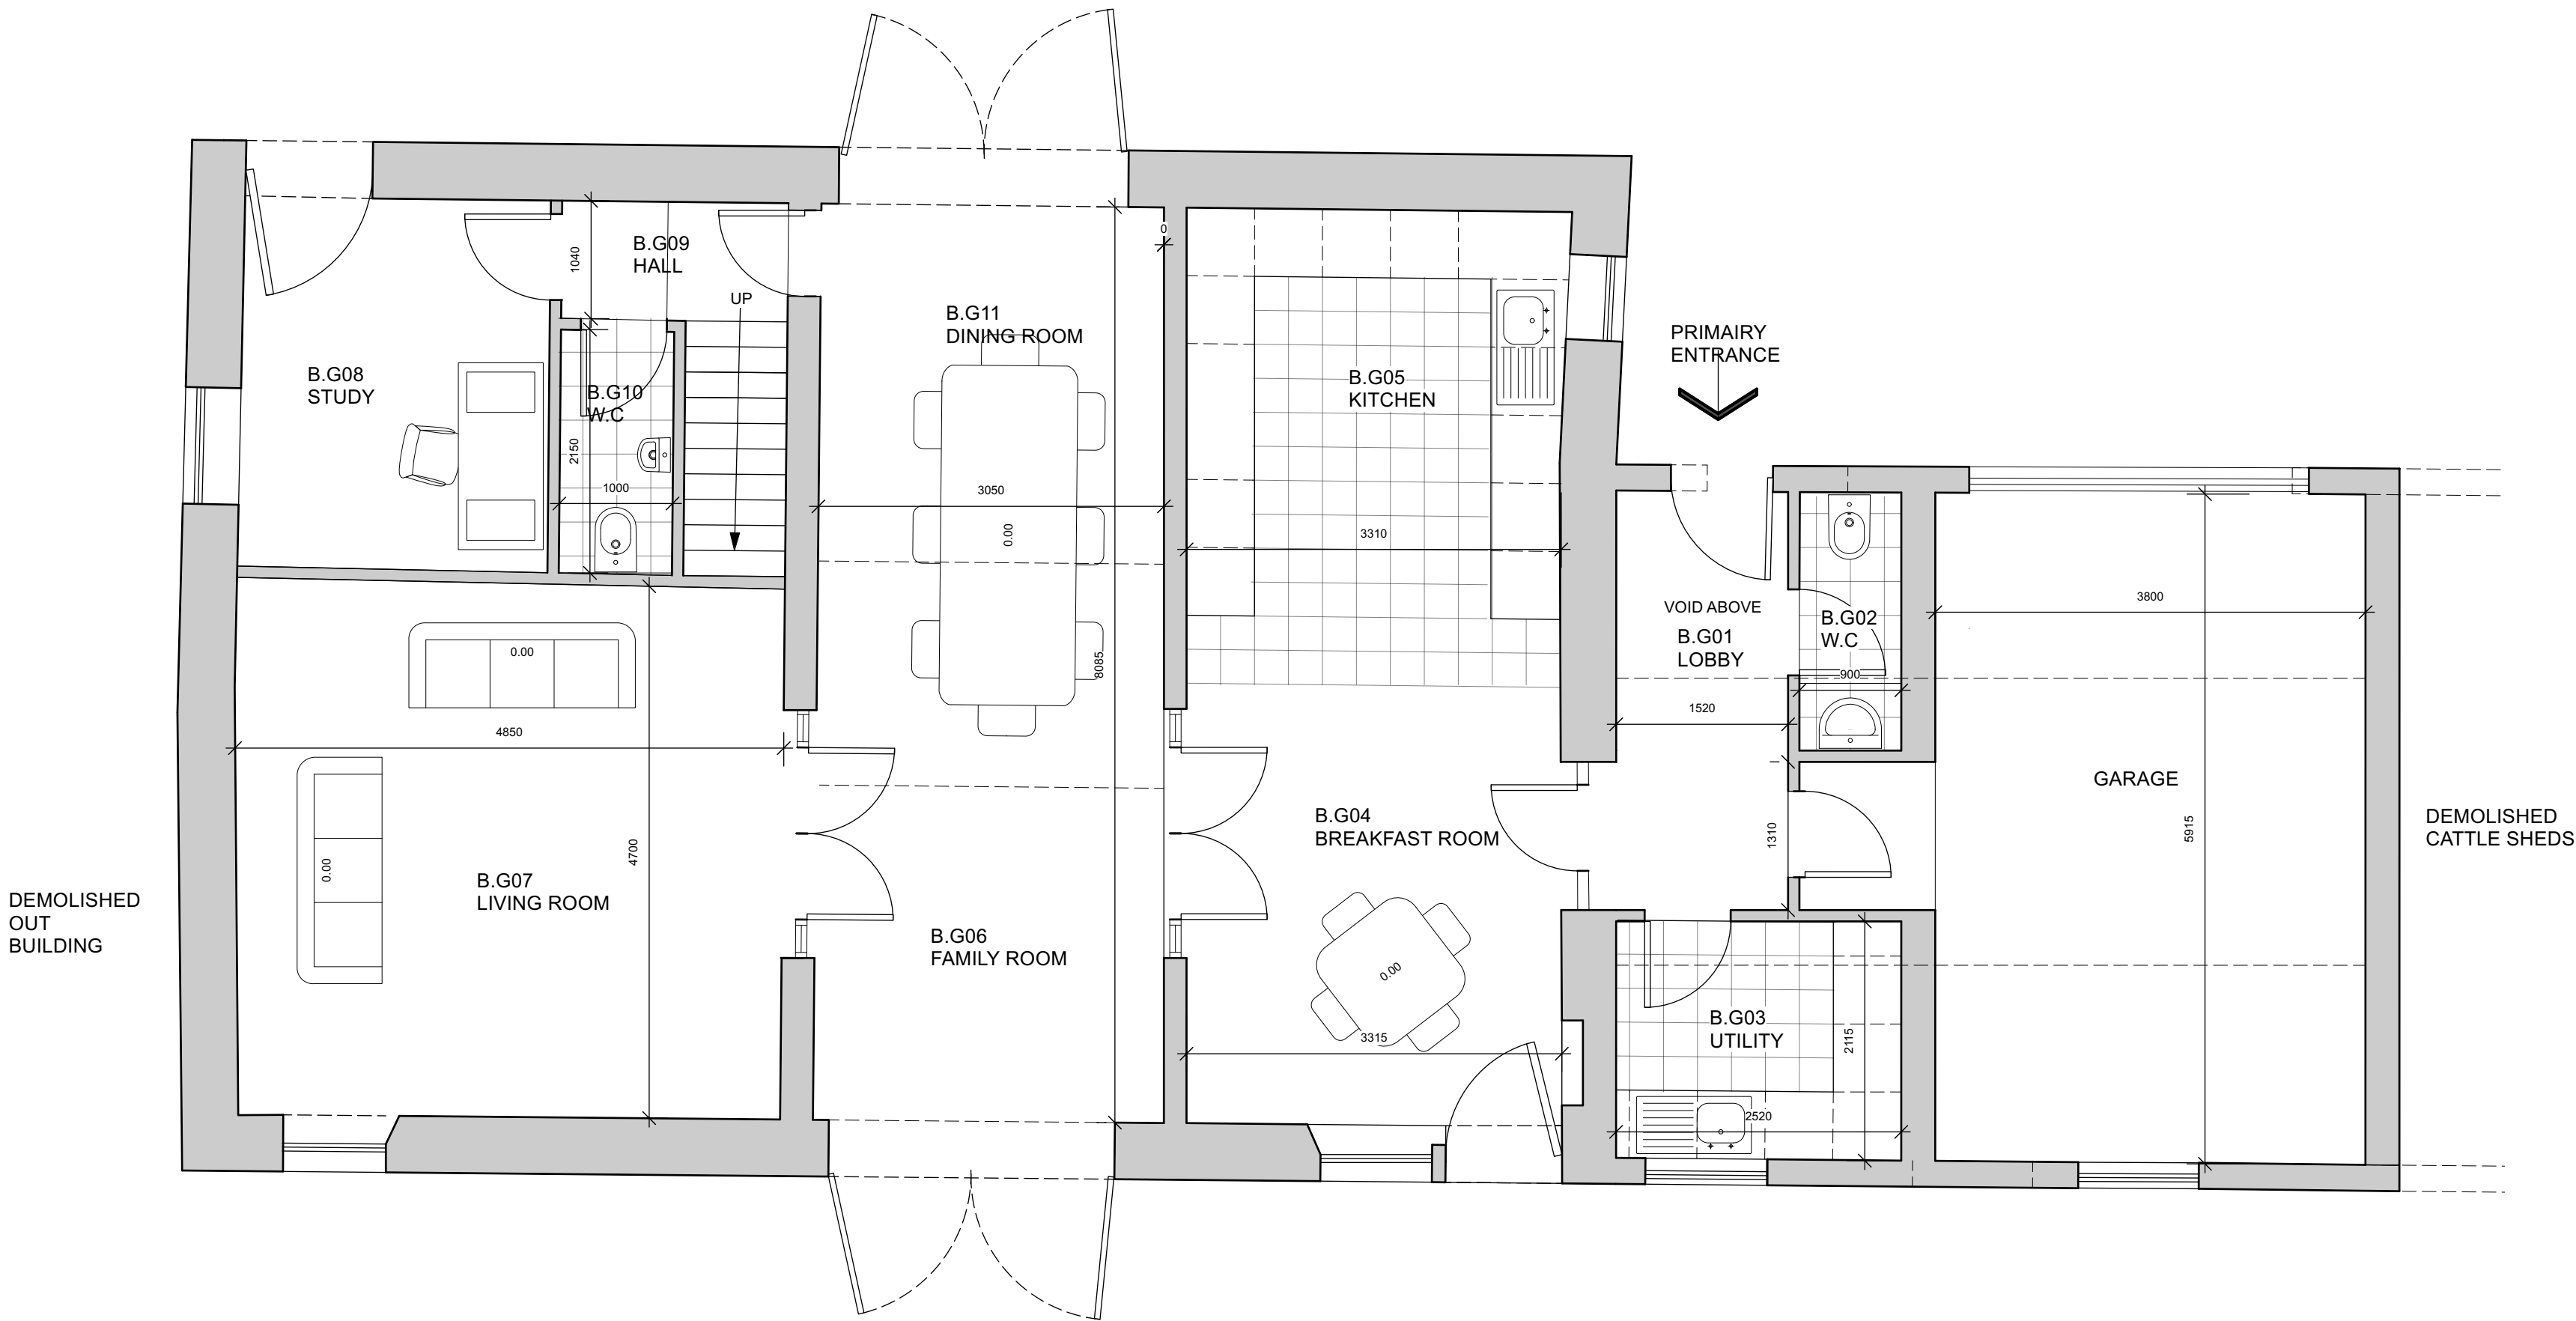

PROPOSED DIVISION OF THE BARN- GROUND FLOOR
1:50 SCALE
0 500 1,500 2,500mm
Scale 1:50

D	06/01/22	MB	Annotation amended
C	13/06/22	MB	Landscape materials amended
B	25/01/22	MB	Rooflight to bedroom 03
A	30/11/21	MB	ROOM NUMBERS ADDED

Proposed Redevelopment

Address
**Silver Hill Farm
Rochdale**

Client
**Barratt & David Wilson Homes
North West**

Drawings
Proposed Barn Plans

storaharchitecture		Chartered Architects RIBA Chartered Practice	
www.storah.com	mail@storah.com	01706 813214	
Scale	Sheet Size	Date	Drawn
1:50	ISO A1	12/11/21	MB
Drawing Number		Revision	

21-088- 208 D