

[illegible]

1. ALL DIMENSIONS IN MM UNLESS OTHERWISE NOTED.

**CK Hutchison
Networks (UK)
Limited**
Green Park,
450 Longwater Avenue,
Reading,
RG30 3UR


Great British Communications
Lapwing House, Block 3 Forward Point,
Tan House Lane, Widnes, Cheshire, WAB 0SL
t. 44 (0)151 420 4128
www.gbcservices.co.uk

3UK Nominal ID:	ROD21936
-----------------	----------

Title: 001 DRAWING REGISTER


Project: UNILATERAL SW

Purpose of Issue:	PLANNING
-------------------	----------

MBNL/TM/H3G Cell ID:
ROD189/30376/M1377


Drawing No:	Issue:
ROD21936_ROD189_30376_M1377_GA_REV_A	A

SITE LOCATION

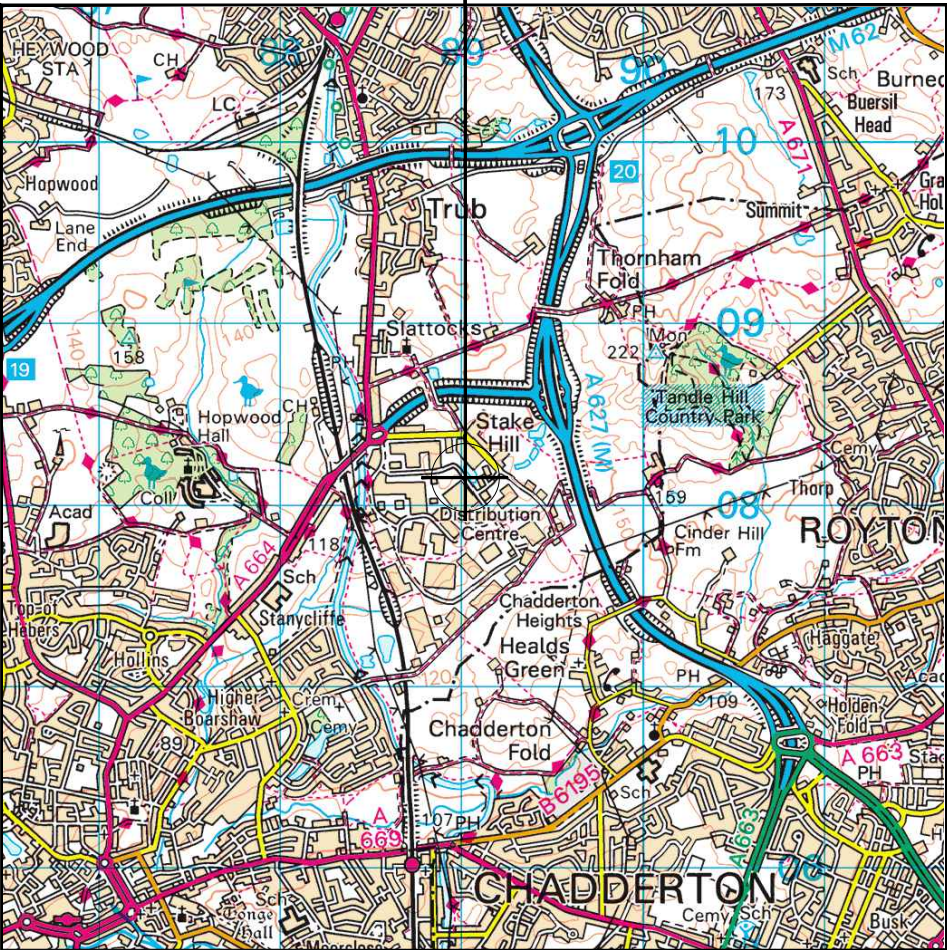

Reproduced by permission of Ordnance Survey on behalf of the Controller of Her Majesty's Stationery Office
All rights reserved. © Crown Copyright licence no. 100022432


SITE AREA PLAN

 

SITE PHOTOGRAPH




PARKING LOCATION

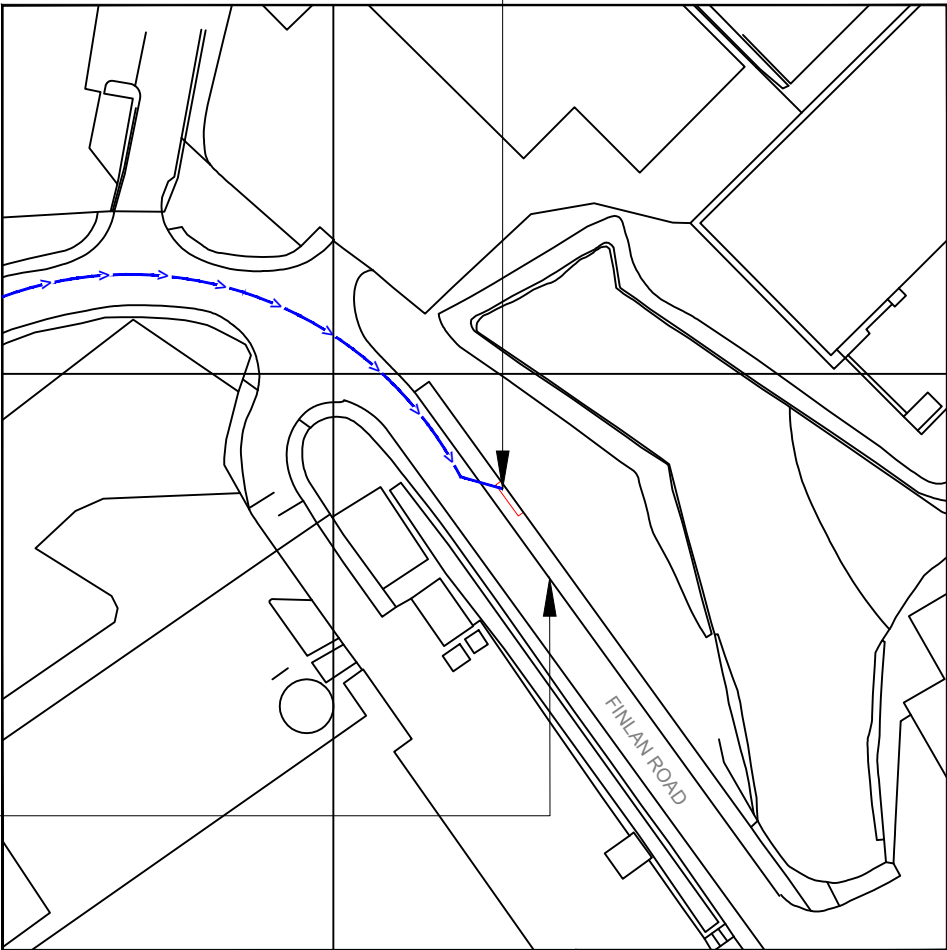

Reproduced by permission of Ordnance Survey on behalf of the Controller of Her Majesty's Stationery Office
All rights reserved. © Crown Copyright licence no. 100022432

NGR E: 389028 N: 408181

SITE LOCATION PLAN

 

GOOGLE MAPS QR CODE

GOOGLE MAPS - <https://goo.gl/maps/P4qayqBGz4xHKBRR6>

STREETVIEW - <https://goo.gl/maps/w6ZNhKVRX4bzo4GT9>

NOTES:

1. ALL DIMENSIONS IN MM UNLESS OTHERWISE NOTED.

Access Route To Site:

Directions To Site: - Head north-west on A627(M) 0.6 mi. At junction 2, exit towards Middleton/Castleton/A664 0.3 mi. At Slattocks Interchange, take the 1st exit onto A627(M) heading to Castleton/A664/Middleton 0.6 mi. At the roundabout, take the 2nd exit onto Whitbrook Way 0.1 mi. Turn left onto Finlan Rd. Destination will be on the left.

REV	MODIFICATION	BY	CH	DATE
A	Issued for Planning	JS	GBC	24.03.23

CK Hutchison
Networks (UK)
Limited

Green Park,
450 Longwater Avenue,
Reading,
RG30 3UR

Design Consultant & Principal Contractor:



Great British Communications
Lapwing House, Block 3 Forward Point,
Tan House Lane, Widnes, Cheshire, WAB 0SL
t. 44 (0)151 420 4128
www.gbcservices.co.uk

Site Name: FINLAN ROAD

3UK Nominal ID: ROD21936

Address: FINLAN ROAD
STAKE HILL
MIDDLETON
ROCHDALE
M24 2SS

Title: 002 SITE LOCATION PLAN


Project: UNILATERAL SW

Purpose of Issue: PLANNING

MBNL/TM/H3G Cell ID:
ROD189/30376/M1377

Drawing No: ROD21936_ROD189_30376_M1377_GA_REV_A

Issue: A

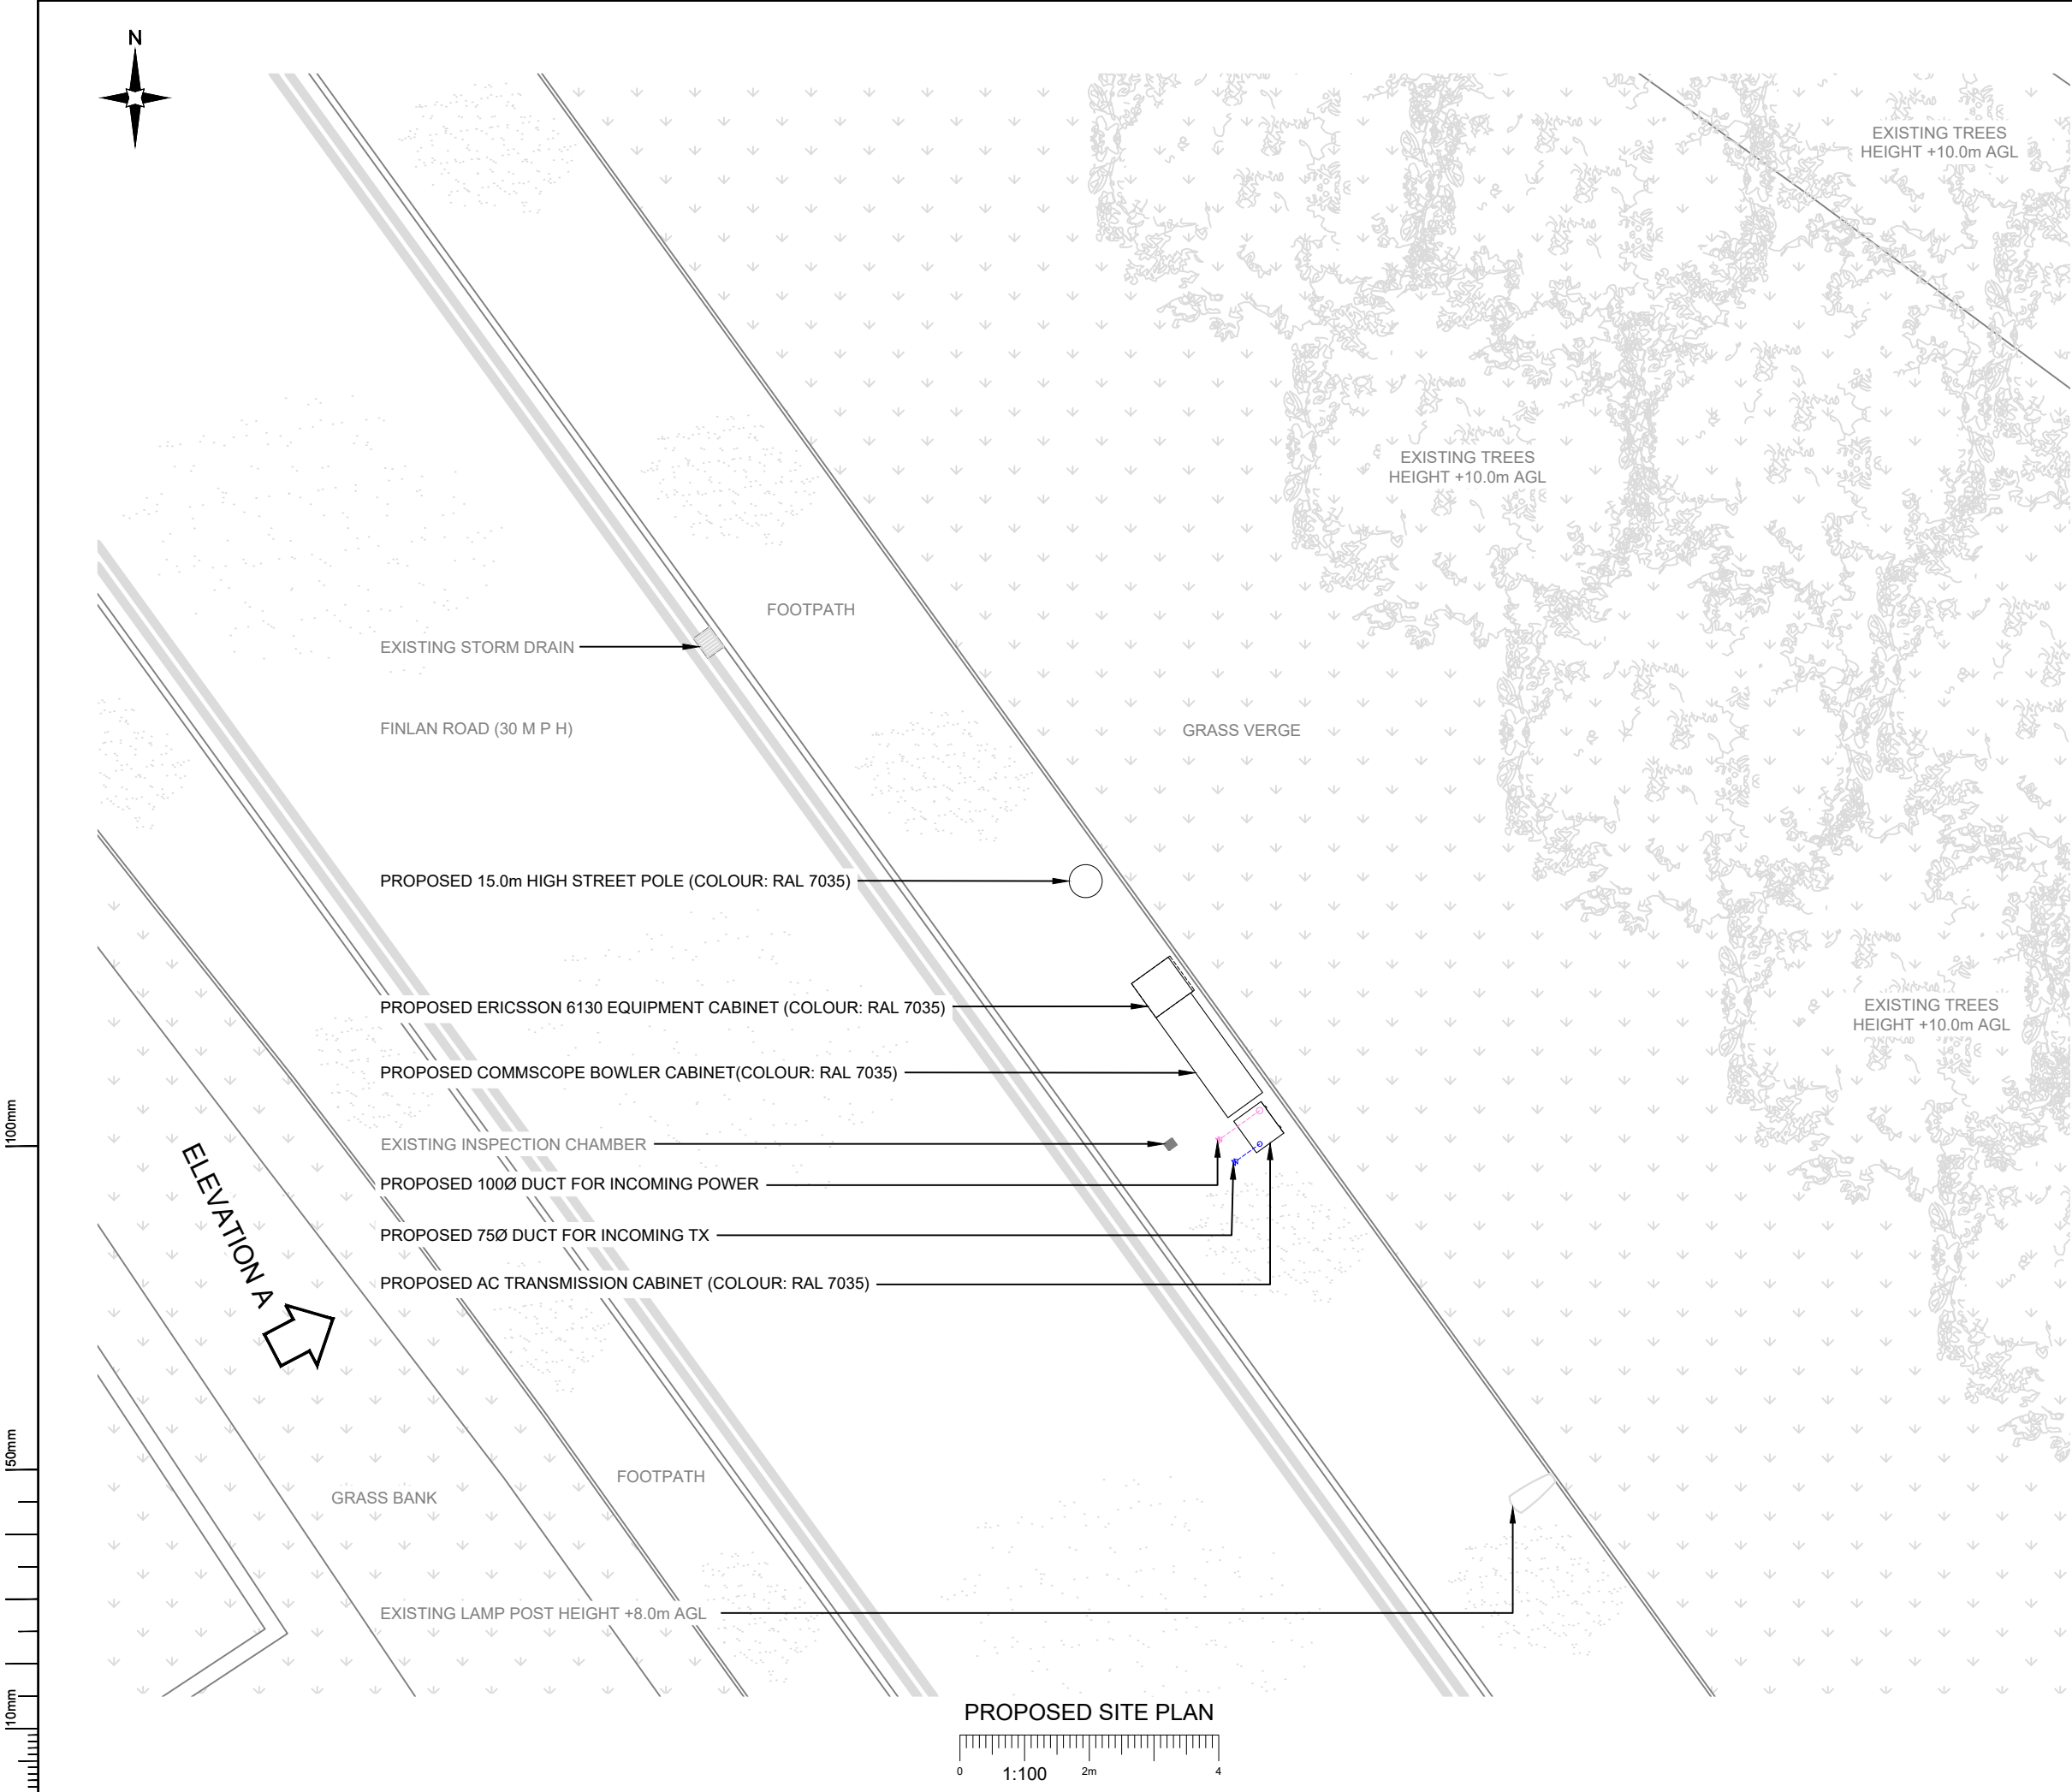

- NOTES:
- ALL DIMENSIONS IN MM UNLESS OTHERWISE NOTED.

A	Issued for Planning	JS	GBC	24.03.23
REV	MODIFICATION	BY	CH	DATE

CK Hutchison
Networks (UK)
Limited

Green Park,
450 Longwater Avenue,
Reading,
RG30 3UR

Design Consultant & Principal Contractor:



Great British Communications
Lapwing House, Block 3 Forward Point,
Ton House Lane, Widnes, Cheshire, WAB 0SL
t. 44 (0)151 420 4128
www.gbcservices.co.uk

Site Name: FINLAN ROAD

3UK Nominal ID: ROD21936

Address: FINLAN ROAD
STAKE HILL
MIDDLETON
ROCHDALE
M24 2SS

Title: 215 PROPOSED SITE PLAN

Project: UNILATERAL SW

Purpose of Issue: PLANNING


MBNL/TM/H3G Cell ID:
ROD189/30376/M1377

Drawing No: ROD21936_ROD189_30376_M1377_GA_REV_A


Issue: A

Antenna Aperture ID	Proposed 4G/5G Bearing
A1	0°
A2	0°
B1	120°
B2	120°
C1	240°
C2	240°

- NOTES:
1. ALL DIMENSIONS IN MM UNLESS OTHERWISE NOTED.

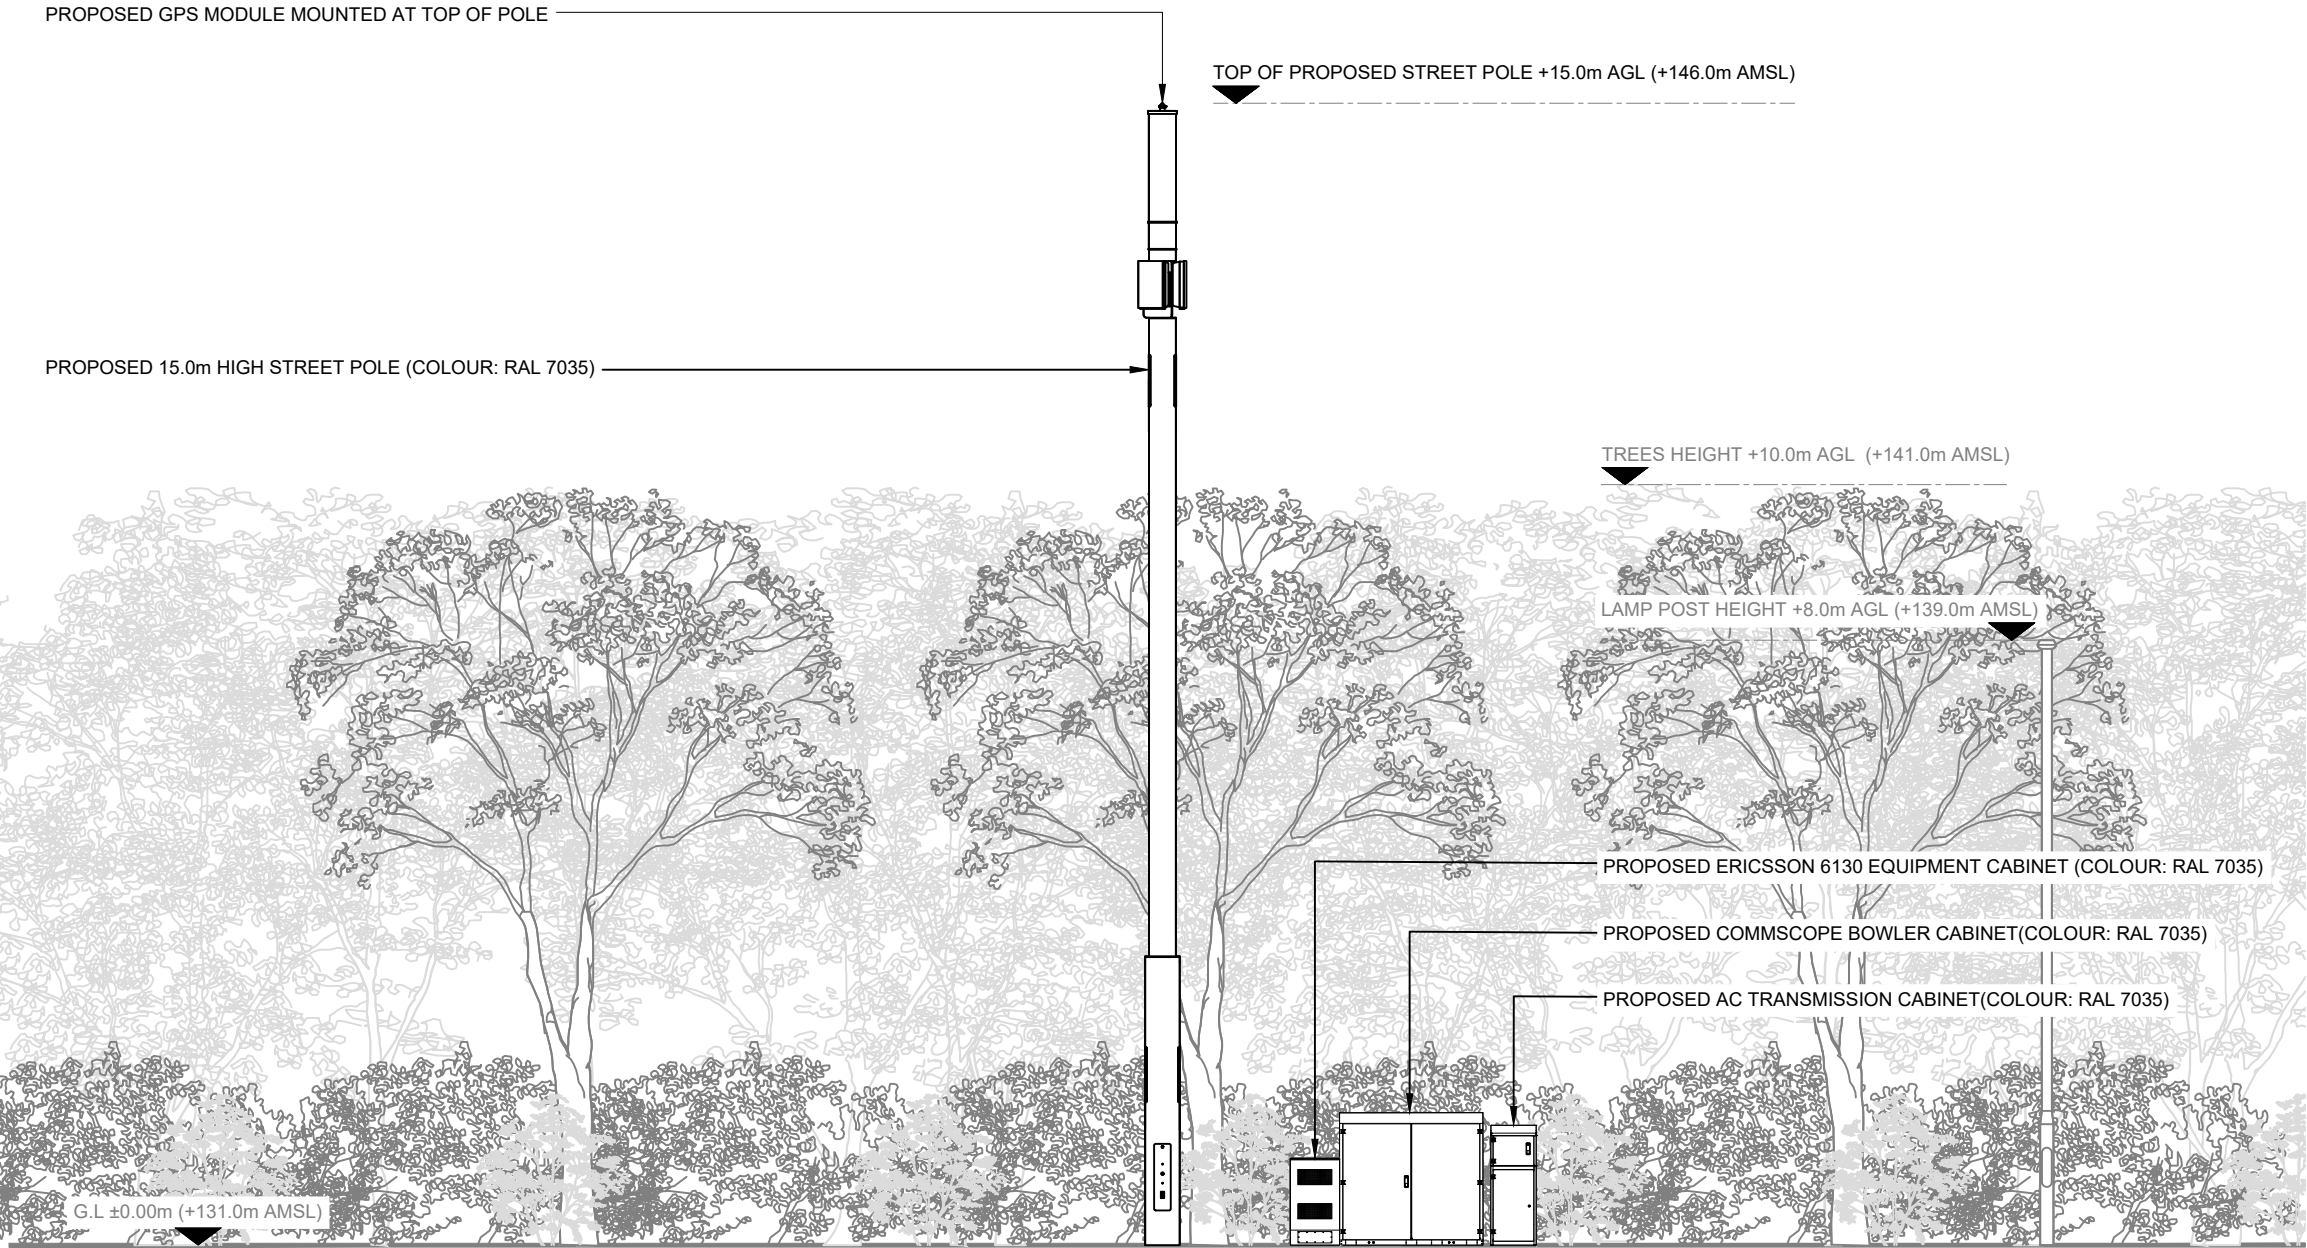

PROPOSED SITE ELEVATION A

 

**CK Hutchison
Networks (UK)
Limited**

Green Park,
450 Longwater Avenue,
Reading,
RG30 3UR

Design Consultant & Principal Contractor:



Great British Communications
Lapwing House, Block 3 Forward Point,
Ton House Lane, Widnes, Cheshire, WA8 0SL
t. 44 (0)151 420 4128
www.gbcservices.co.uk

Site Name: **FINLAN ROAD**

3UK Nominal ID: **ROD21936**

Address: **FINLAN ROAD
STAKE HILL
MIDDLETON
ROCHDALE
M24 2SS**

Title: **265 PROPOSED SITE ELEVATION**

Project: **UNILATERAL SW**

Purpose of Issue: **PLANNING**

MBNL/TM/H3G Cell ID:
ROD189/30376/M1377

Drawing No: **ROD21936_ROD189_30376_M1377_GA_REV_A**

Issue: **A**