



SITE LOCATION
(Scale 1:50000)

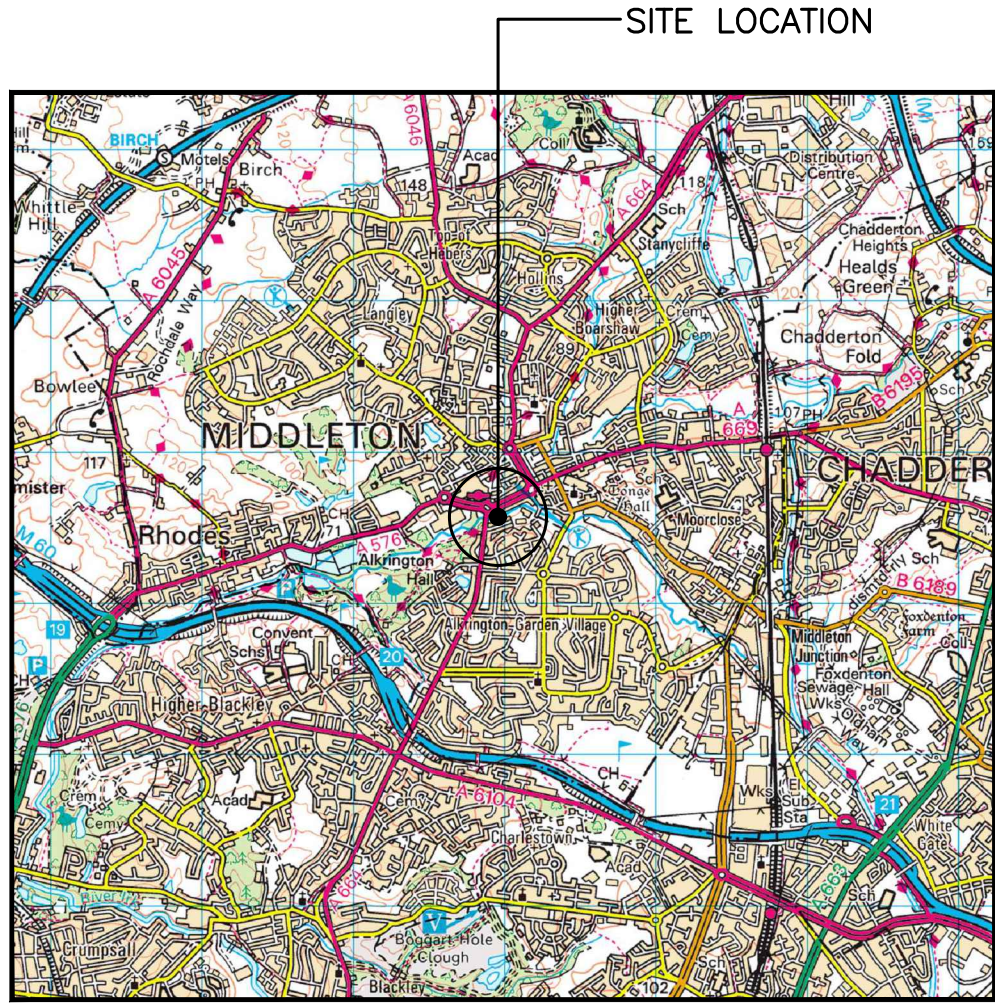


SITE PHOTOGRAPH

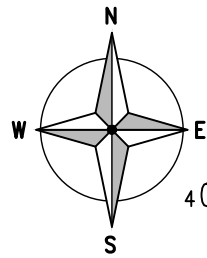

405700

405600

405500

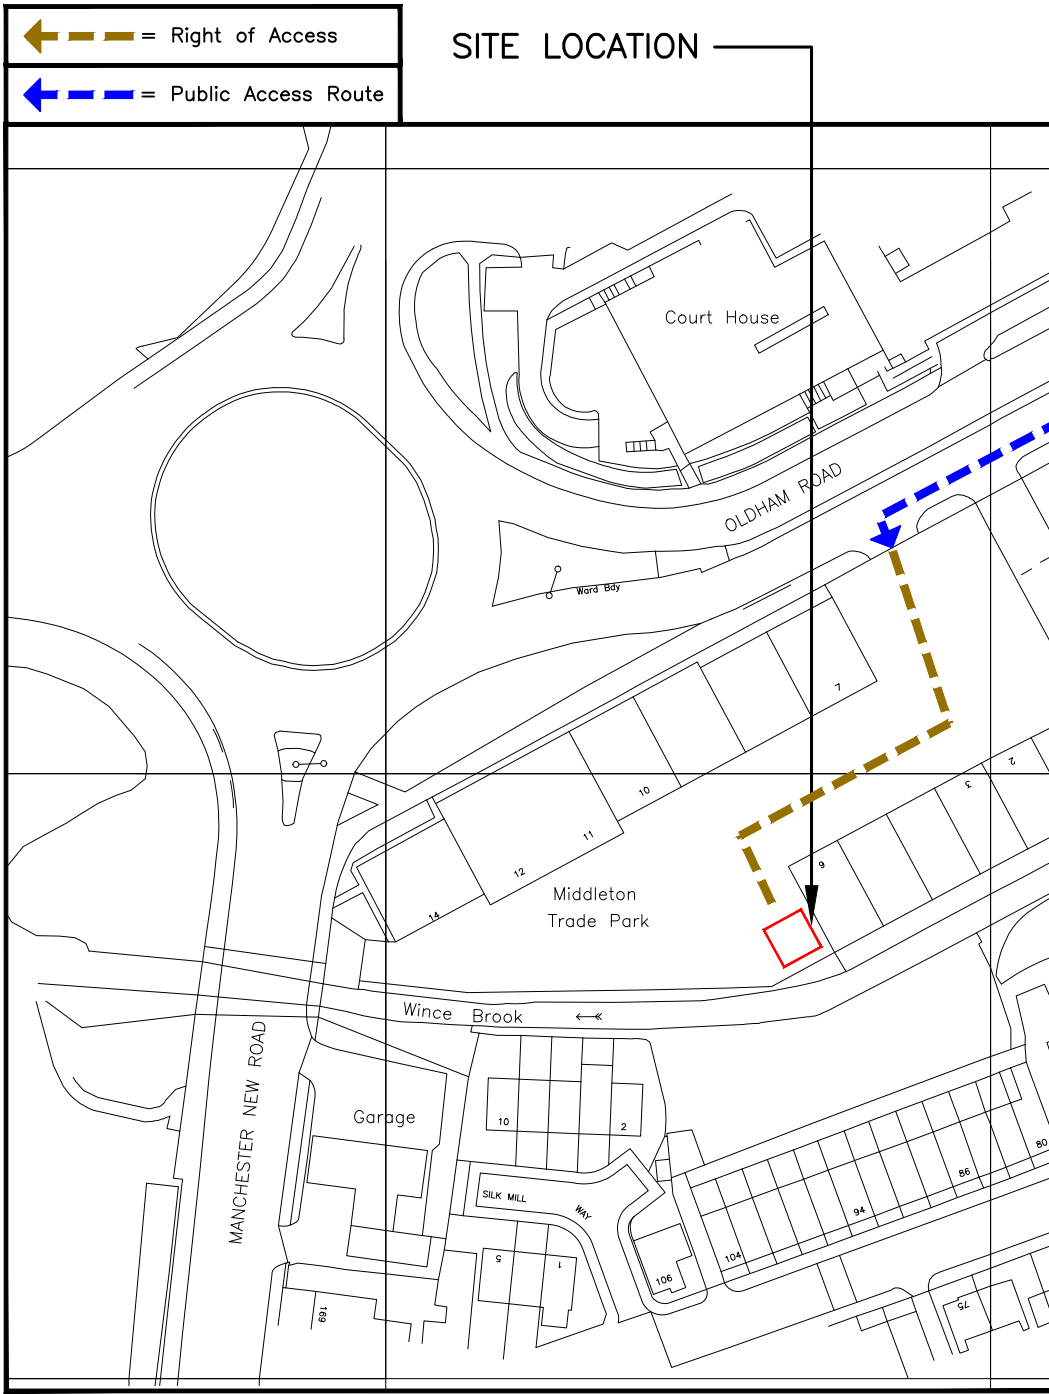


386900

387000

DETAILED SITE LOCATION (Scale 1:1250)

Based upon Ordnance Survey map extract
with the permission of the Controller of
Her Majesty's Stationery Office.
Crown copyright.
Licence No. 100022432

 

The drawings comply with VM02 & Vodafone Standard ICNIRP guidelines.
Designed in accordance with CORNERSTONE document: SDN0009 v6.0

ALL DIMENSIONS ARE IN mm UNLESS NOTED OTHERWISE

N.G.R | E: 386968 N: 405575

DIRECTIONS TO SITE:
HEAD SOUTH-EAST ON M60. AT JUNCTION 20,
TAKE THE A664 EXIT TO MIDDLETON
/BLACKLEY. TURN LEFT ONTO MANCHESTER
NEW RD/A664. AT ROUNDABOUT TAKE 3RD
EXIT. AT ROUNDABOUT TAKE 4TH EXIT ON TO
OLDHAM ROAD. AFTER APPROX 200m TURN
LEFT IN TO MIDDLETON TRADE PARK. SITE IS
LOCATED APPROX 50m ON LEFT HAND SIDE

A	Issued for Approval	KS	EH	02.02.23
REV	MODIFICATION	BY	CH	DATE



Unit E, Madison Place, Northampton Road,
Manchester, M40 5AG
Tel: 0161 785 4500
Fax: 0161 785 4501
Web: www.clarke-telecom.com




Cell Name	Opt.
MIDDLETON TRADEPARK GF	A

Cell ID No		
CORNERSTONE	VM02	VF
E370552		
307253_00	023237	20465

Site Address / Contact Details	
MANCHESTER NEW ROAD MIDDLETON GREATER MANCHESTER M24 1QJ	

Drawing Title: SITE LOCATION MAPS				
Purpose of issue: PLANNING				Dwg Rev:
Drawing Number: 100				A
Surveyed By: SSH		Original Sheet Size: A3		Pack Issue:
Drawn: KS	Date: 02.02.23	Checked: EH	Date: 02.02.23	C

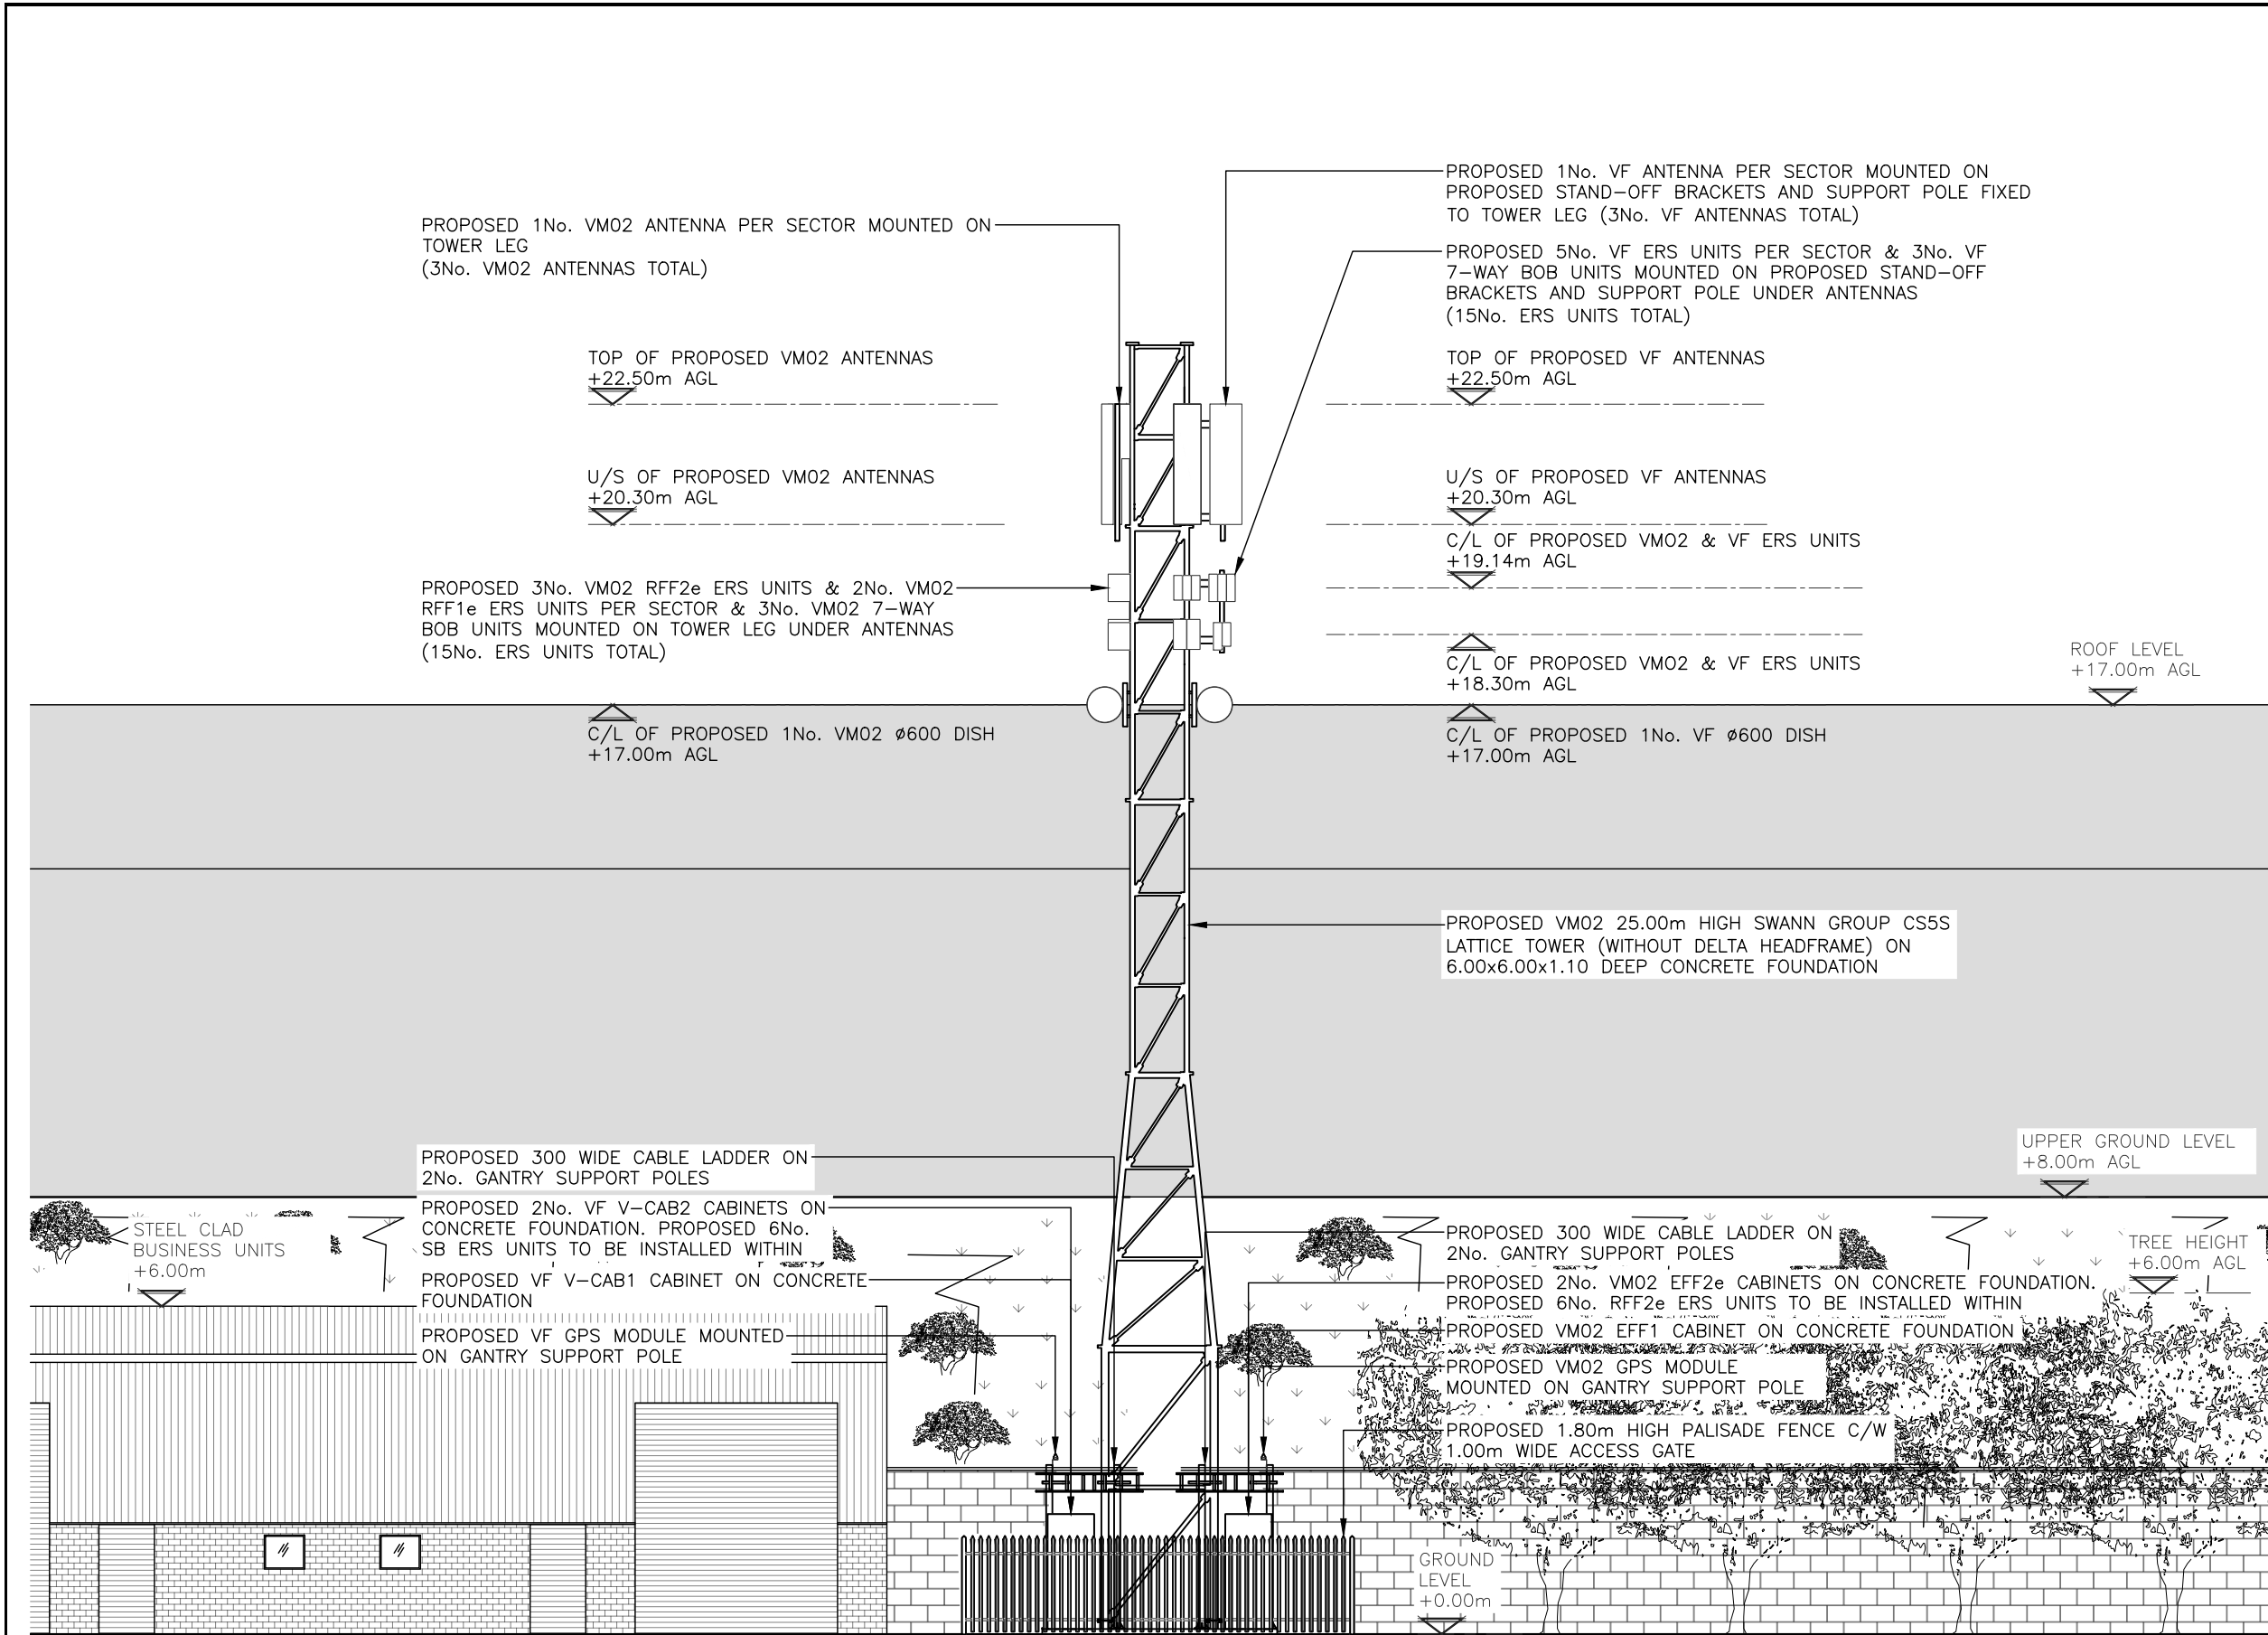

PROPOSED NORTH WEST ELEVATION
(1:125)

The drawings comply with VM02 & Vodafone Standard ICNIRP guidelines.
Designed in accordance with CORNERSTONE document: SDN0009 v6.0

ALL DIMENSIONS ARE IN mm UNLESS NOTED OTHERWISE

N.G.R | E: 386968 | N: 405575

NOTES:

REV	MODIFICATION	BY	CH	DATE
C	Tower Changed To 25.00m	CS	PW	18.01.24
B	Tower Changed To CS5S Lattice	CS	PW	17.10.23
A	Issued for Approval	KS	EH	02.02.23

CLARKE
telecom

Unit E, Madison Place, Northampton Road,
Manchester, M40 5AG
Tel: 0161 785 4500
Fax: 0161 785 4501
Web: www.clarke-telecom.com

cornerstone

Cell Name	Opt.
MIDDLETON TRADEPARK GF	A

Cell ID No		
CORNERSTONE	VM02	VF
E370552		
307253_00	023237	20465

Site Address / Contact Details
MANCHESTER NEW ROAD MIDDLETON GREATER MANCHESTER M24 1QJ

Drawing Title: PROPOSED SITE ELEVATION				
Purpose of issue: PLANNING				Dwg Rev:
Drawing Number: 301				C
Surveyed By: SSH		Original Sheet Size: A3		Pack Issue:
Drawn: KS	Date: 02.02.23	Checked: EH	Date: 02.02.23	C