


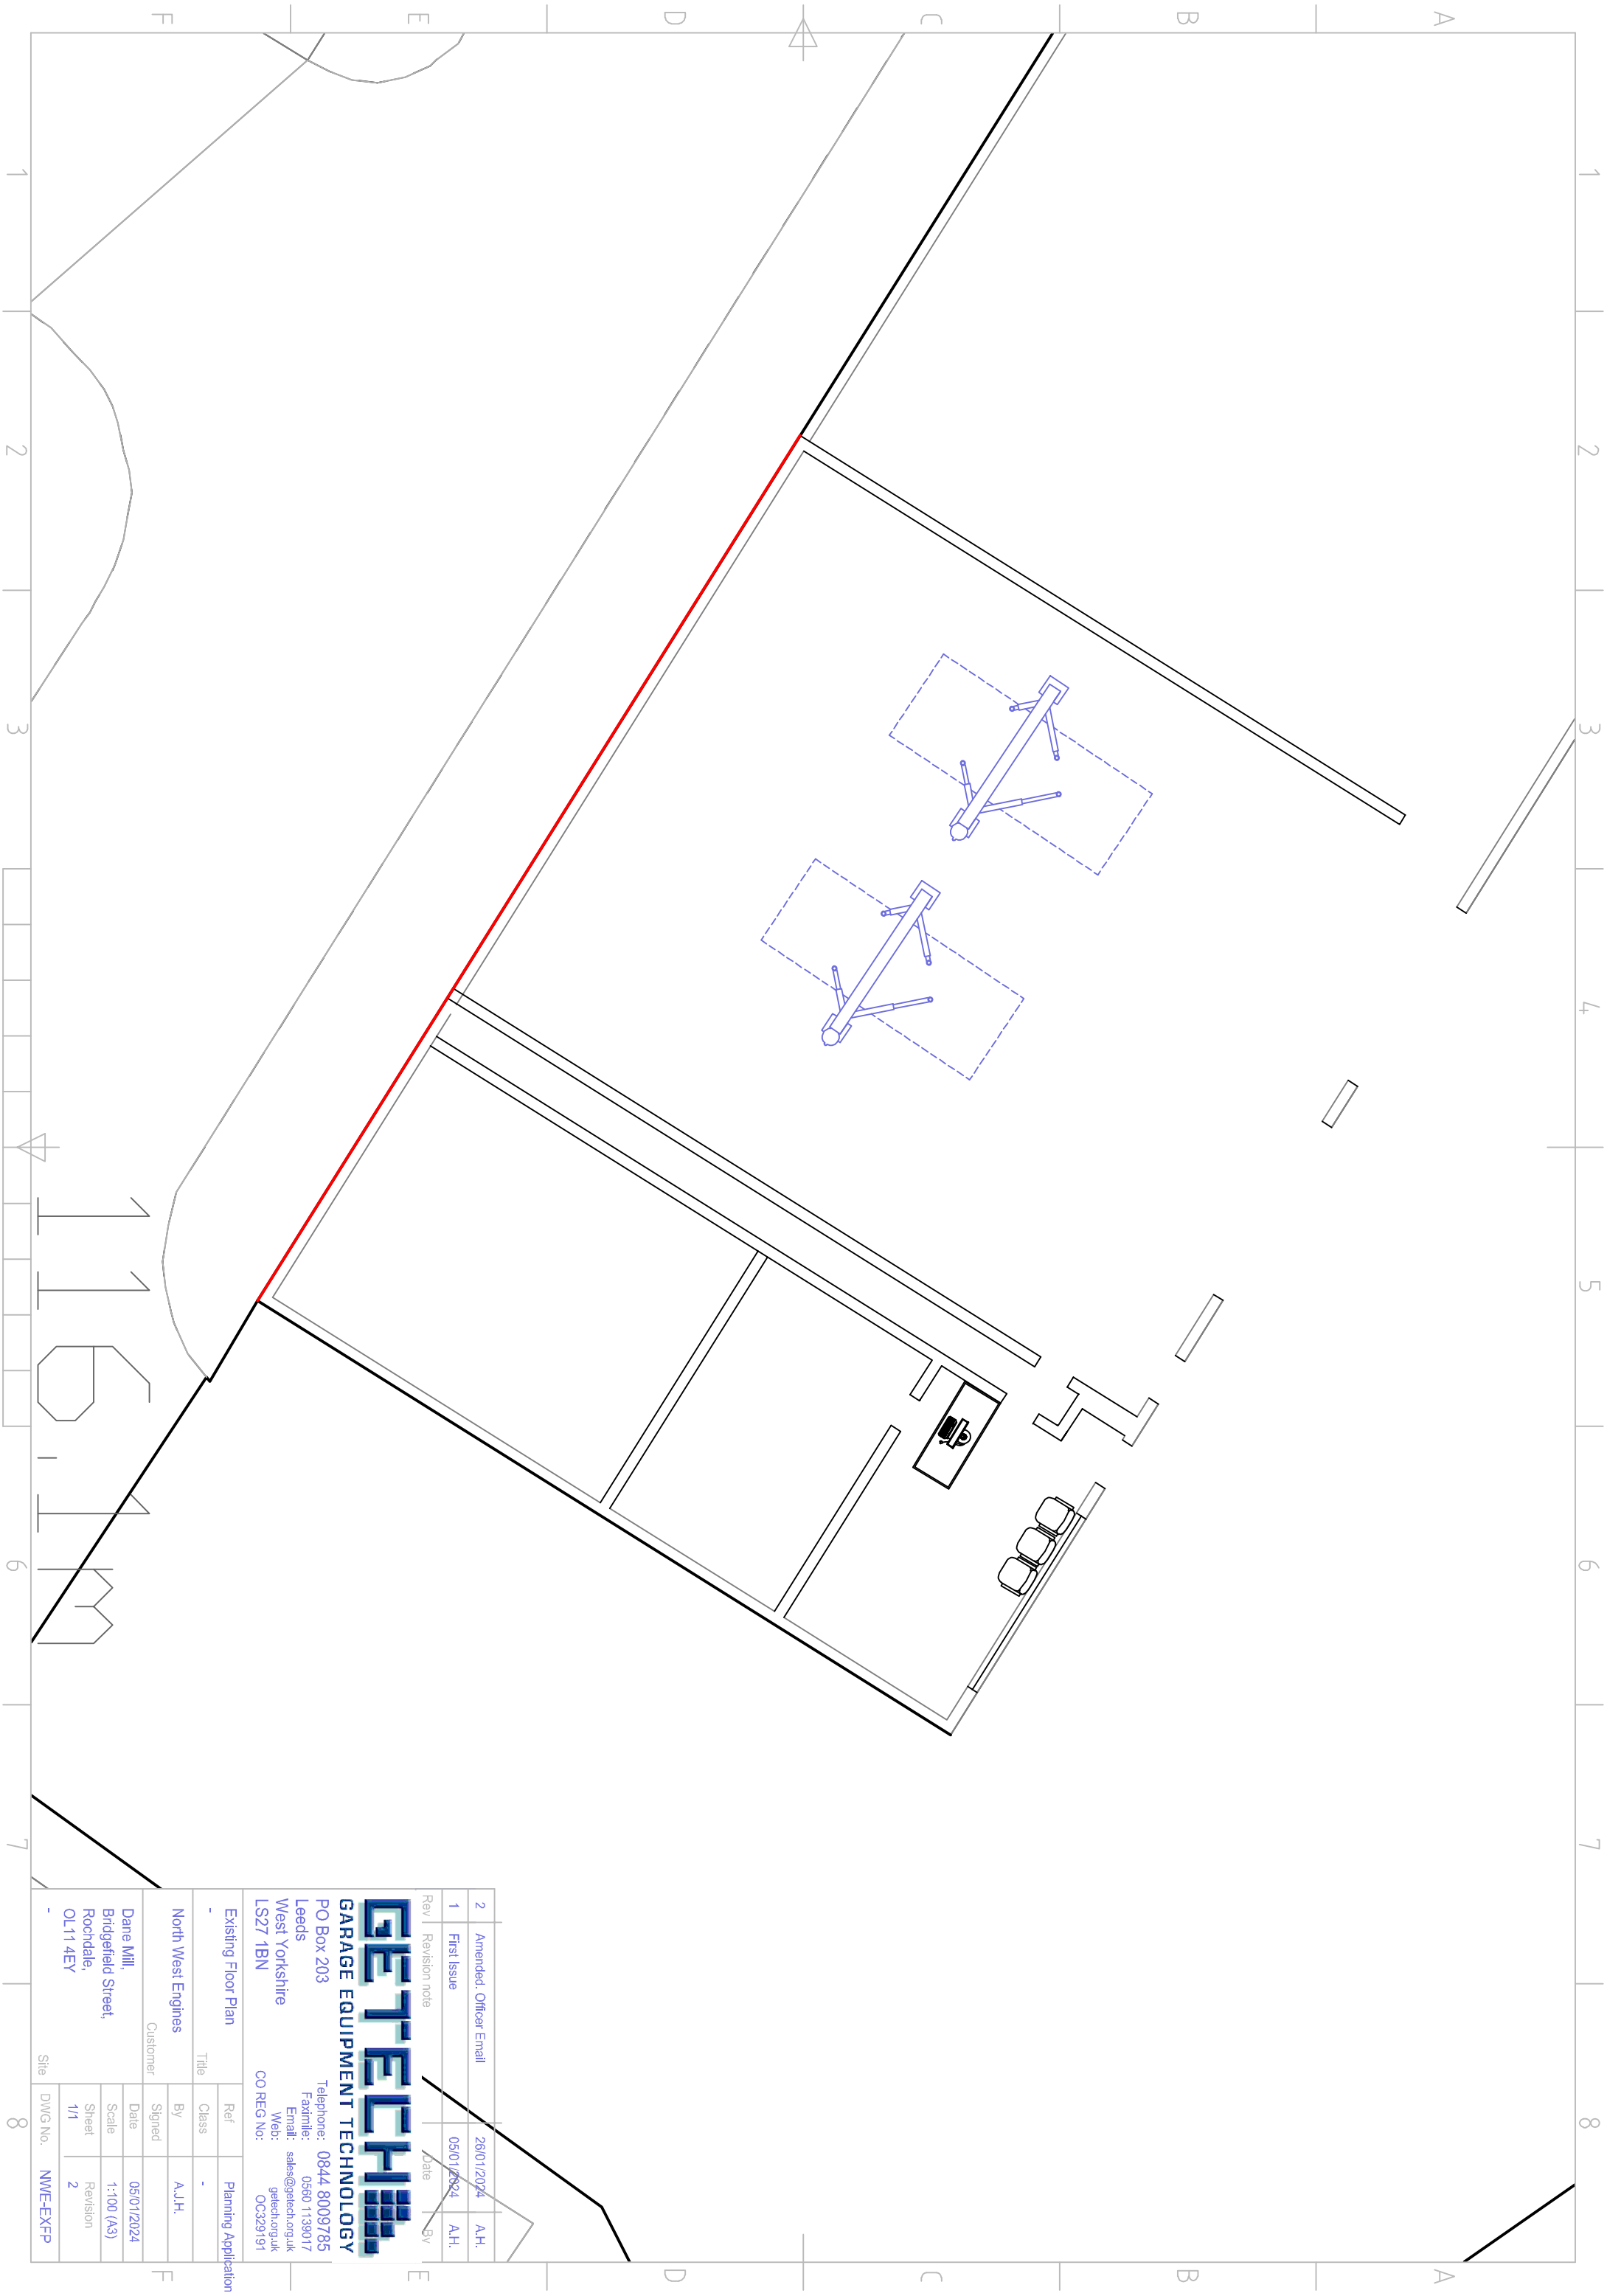

2	Amended. Officer Email	26/01/2024	A.H.
1	First Issue	05/01/2024	A.H.
Rev/	Revision note	Date	By
GE1TECH GARAGE EQUIPMENT TECHNOLOGY PO Box 203 Leeds West Yorkshire LS27 1BN Telephone: 0844 8009785 Fax/mile: 0560 1139017 Email: sales@getech.org.uk Web: getech.org.uk CO REG No: OC329191			
Existing Floor Plan		Ref	Planning Application
-		Class	-
North West Engines		By	A.J.H.
Customer		Signed	
Dane Mill, Bridgerfield Street, Rochdale, OL11 4EY		Date	05/01/2024
		Scale	1:100 (A3)
		Sheet	Revision
		1/1	2
-		Site	NWE-EXFP
		DWG No.	