


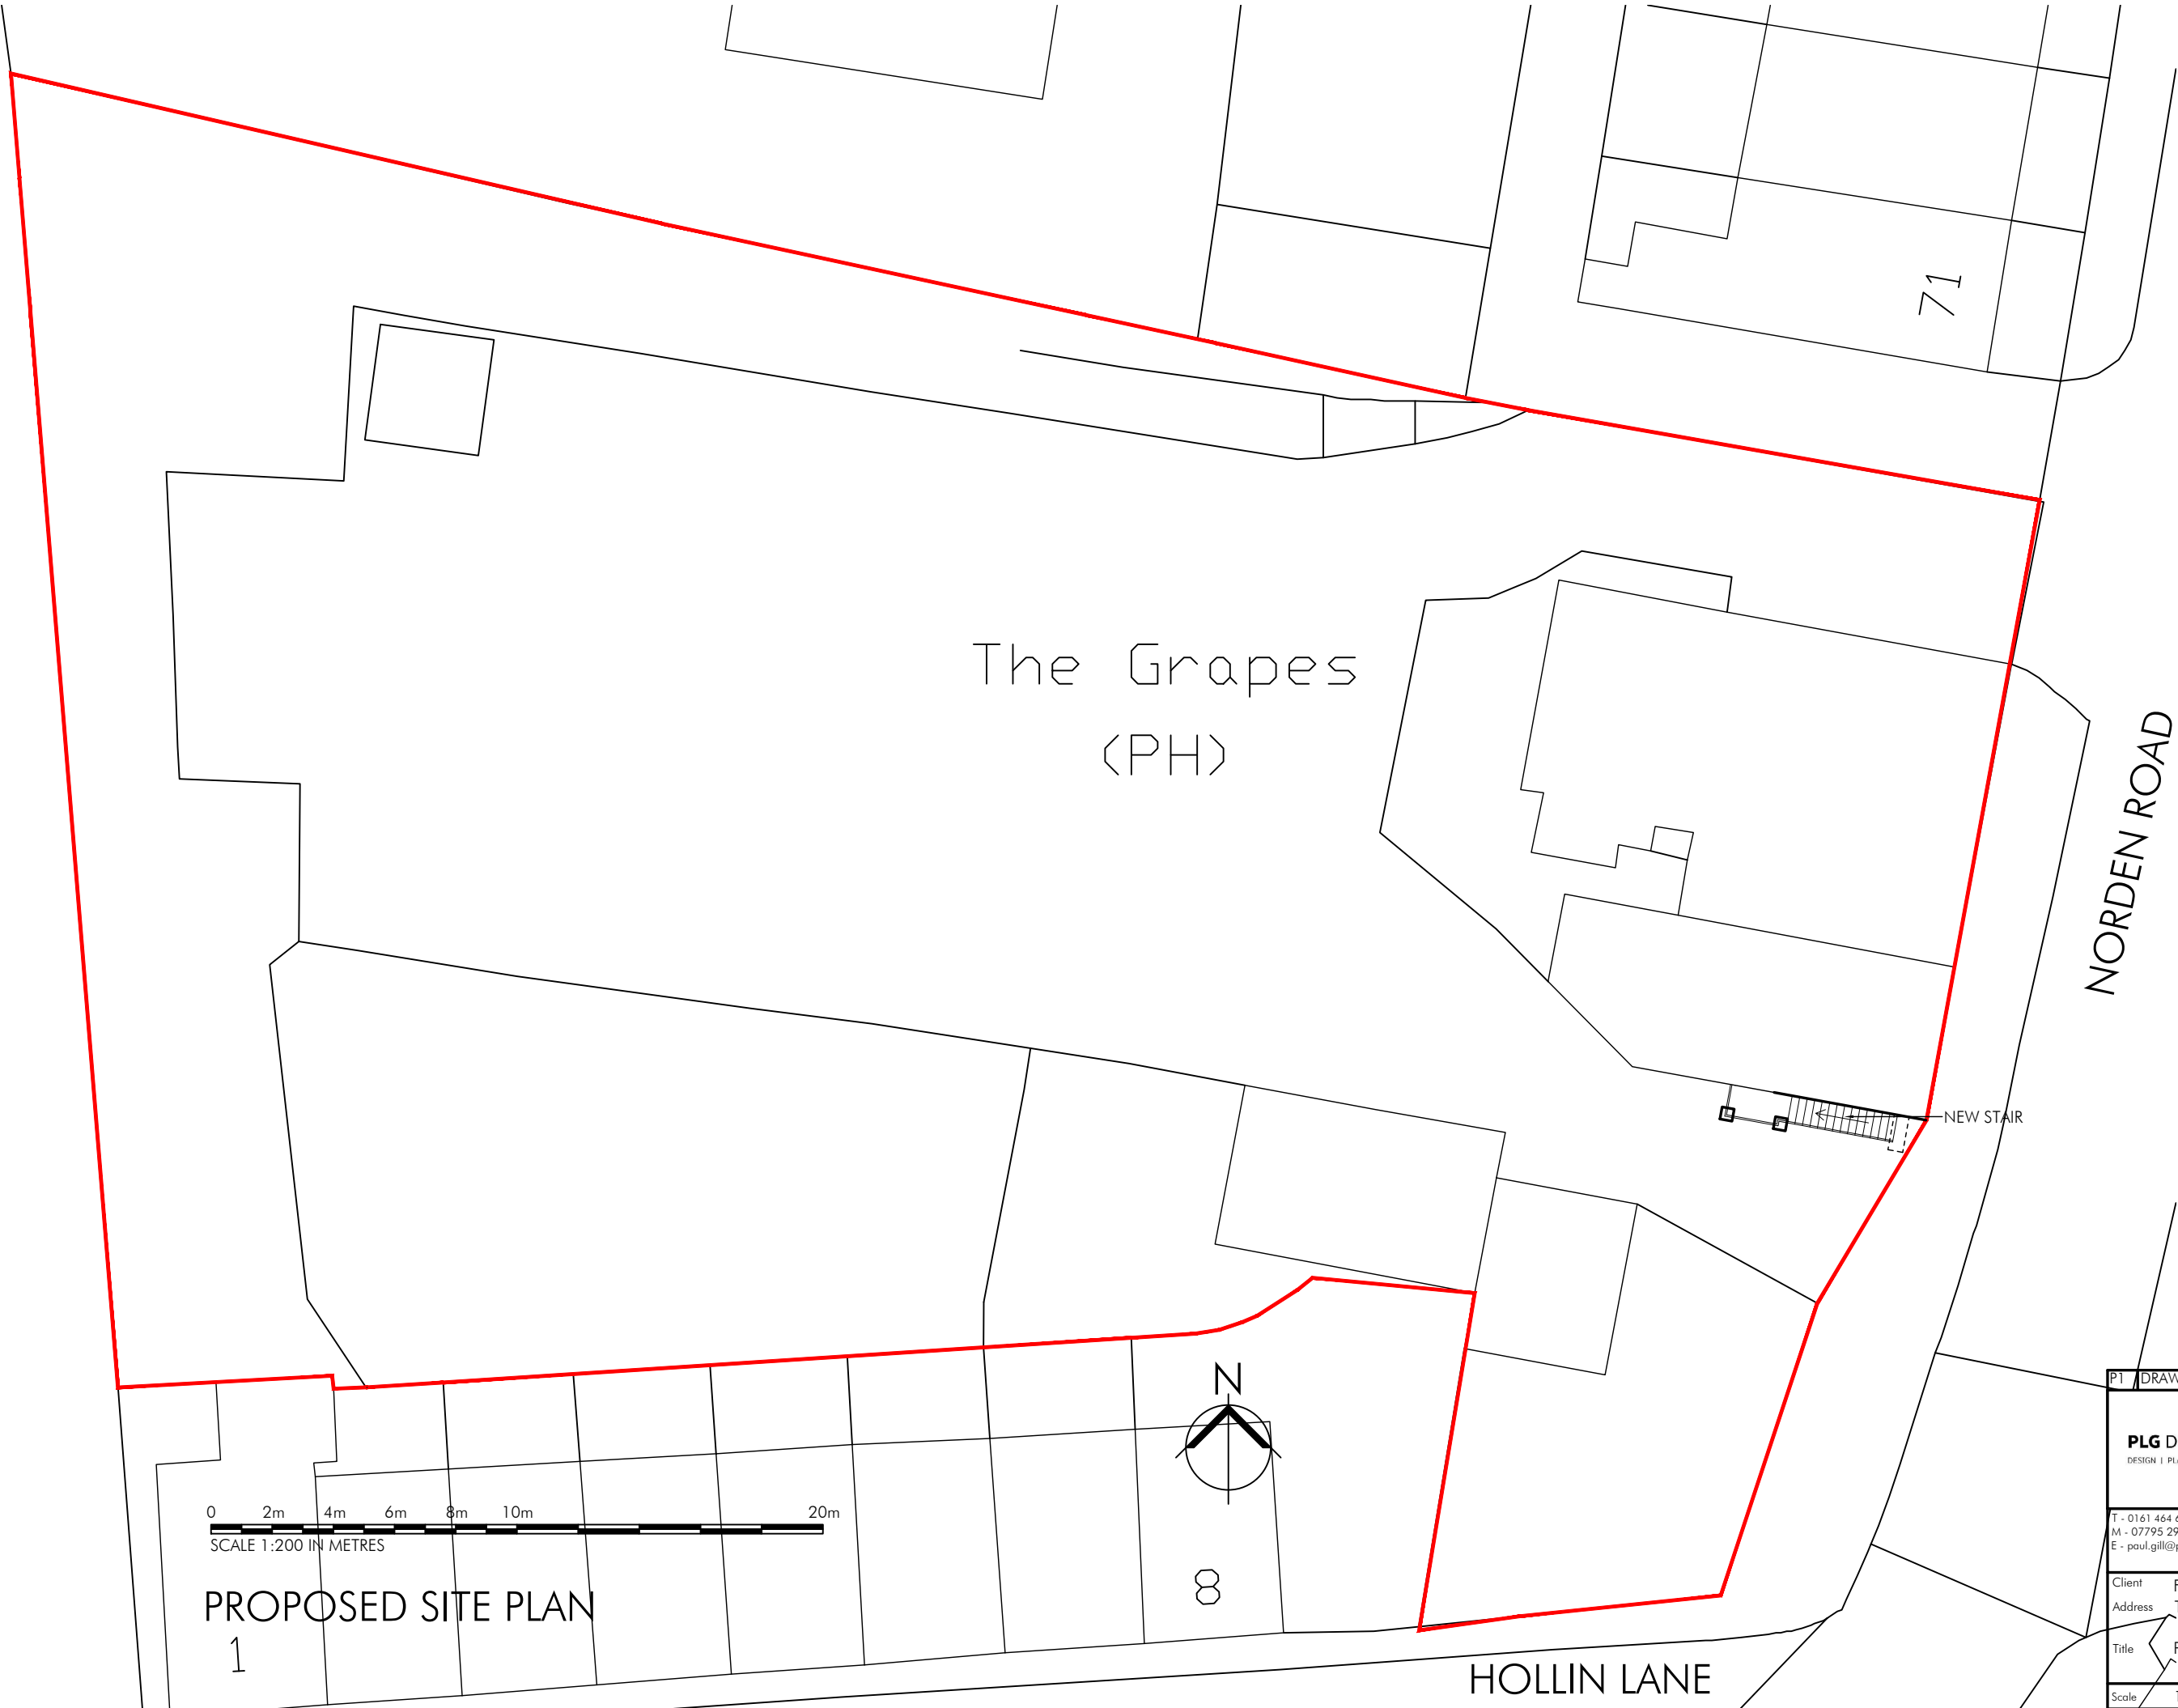

PROPOSED SITE PLAN

1

P1		DRAWN		21.03.25	
PLG Design Ltd DESIGN PLANNING PROJECT MANAGEMENT					
T - 0161 464 6675		Unit 11 National Trading Estate, Bramhall Moor Lane, Hazel Grove, Stockport , SK7 5AA			
M - 07795 296644					
E - paul.gill@plgdesign.co.uk					
Client		Frederic Robinson Ltd			
Address		The Grapes, Bamford			
Title		Proposed Site Plan			
Scale		1:200 @ A3			
Job Number		Drawing Number		Issue	
22179		PL07		P1	