




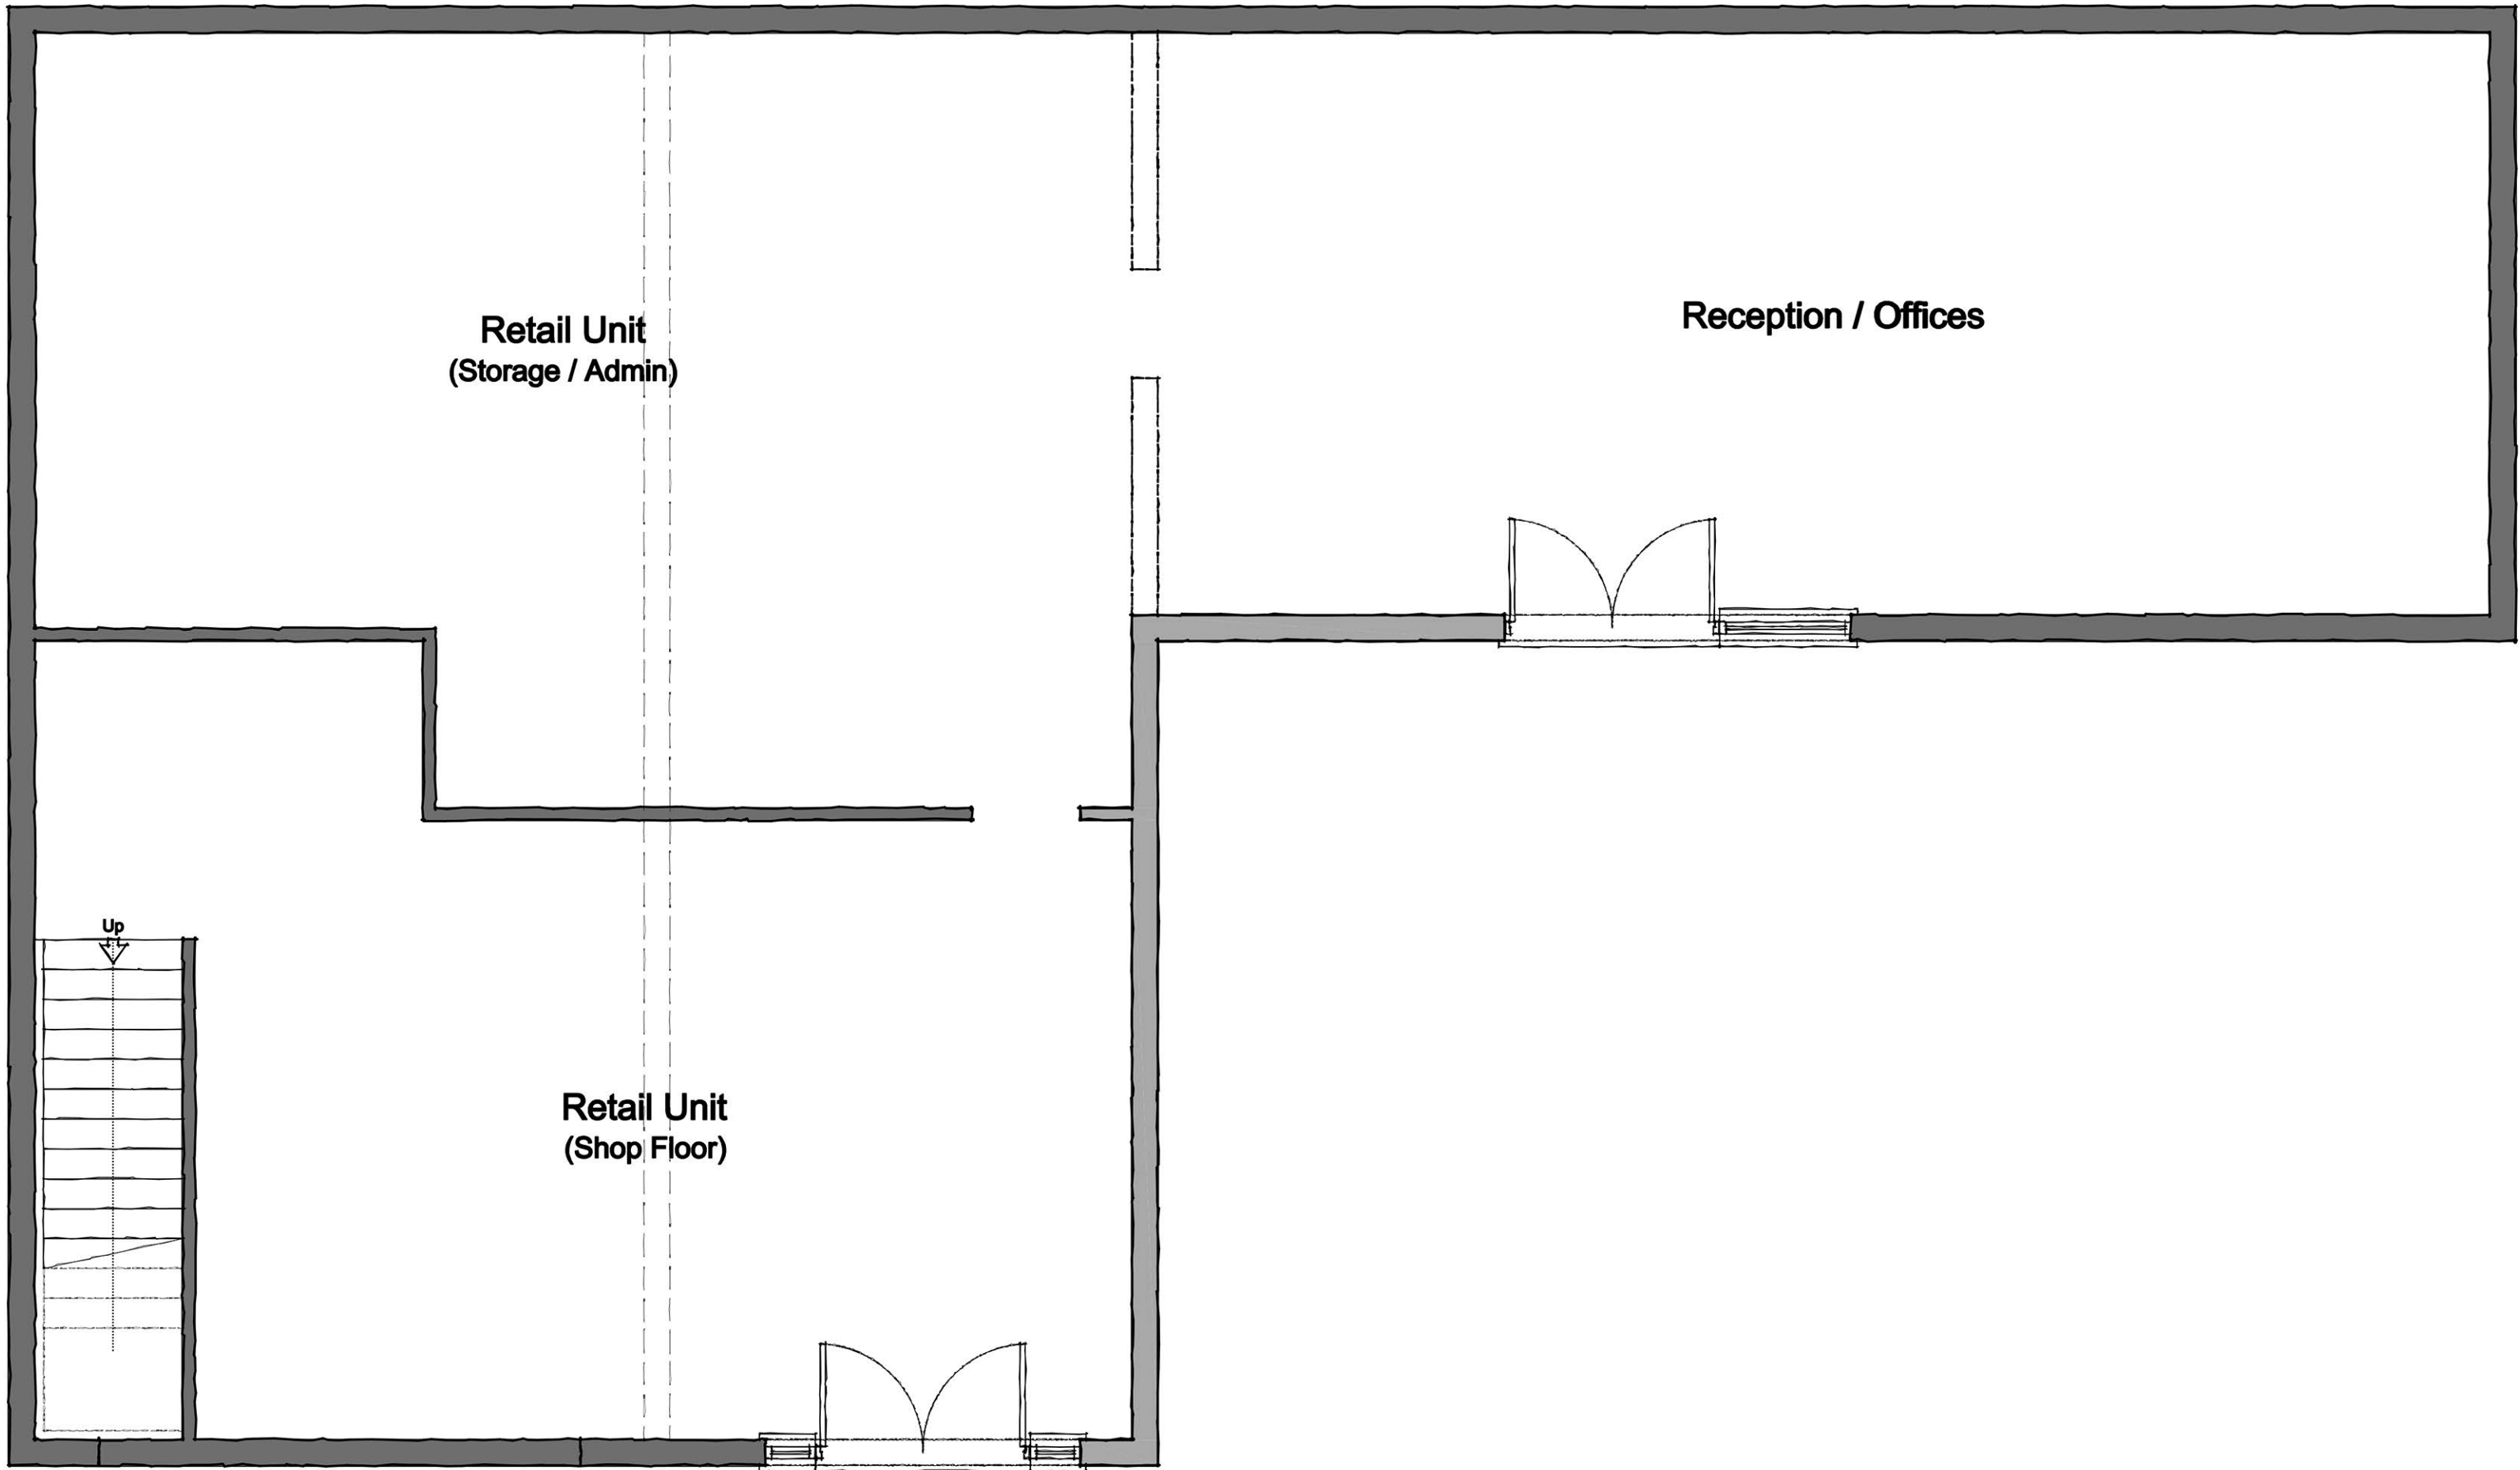


Existing Ground Floor Plan  
Scale 1:50

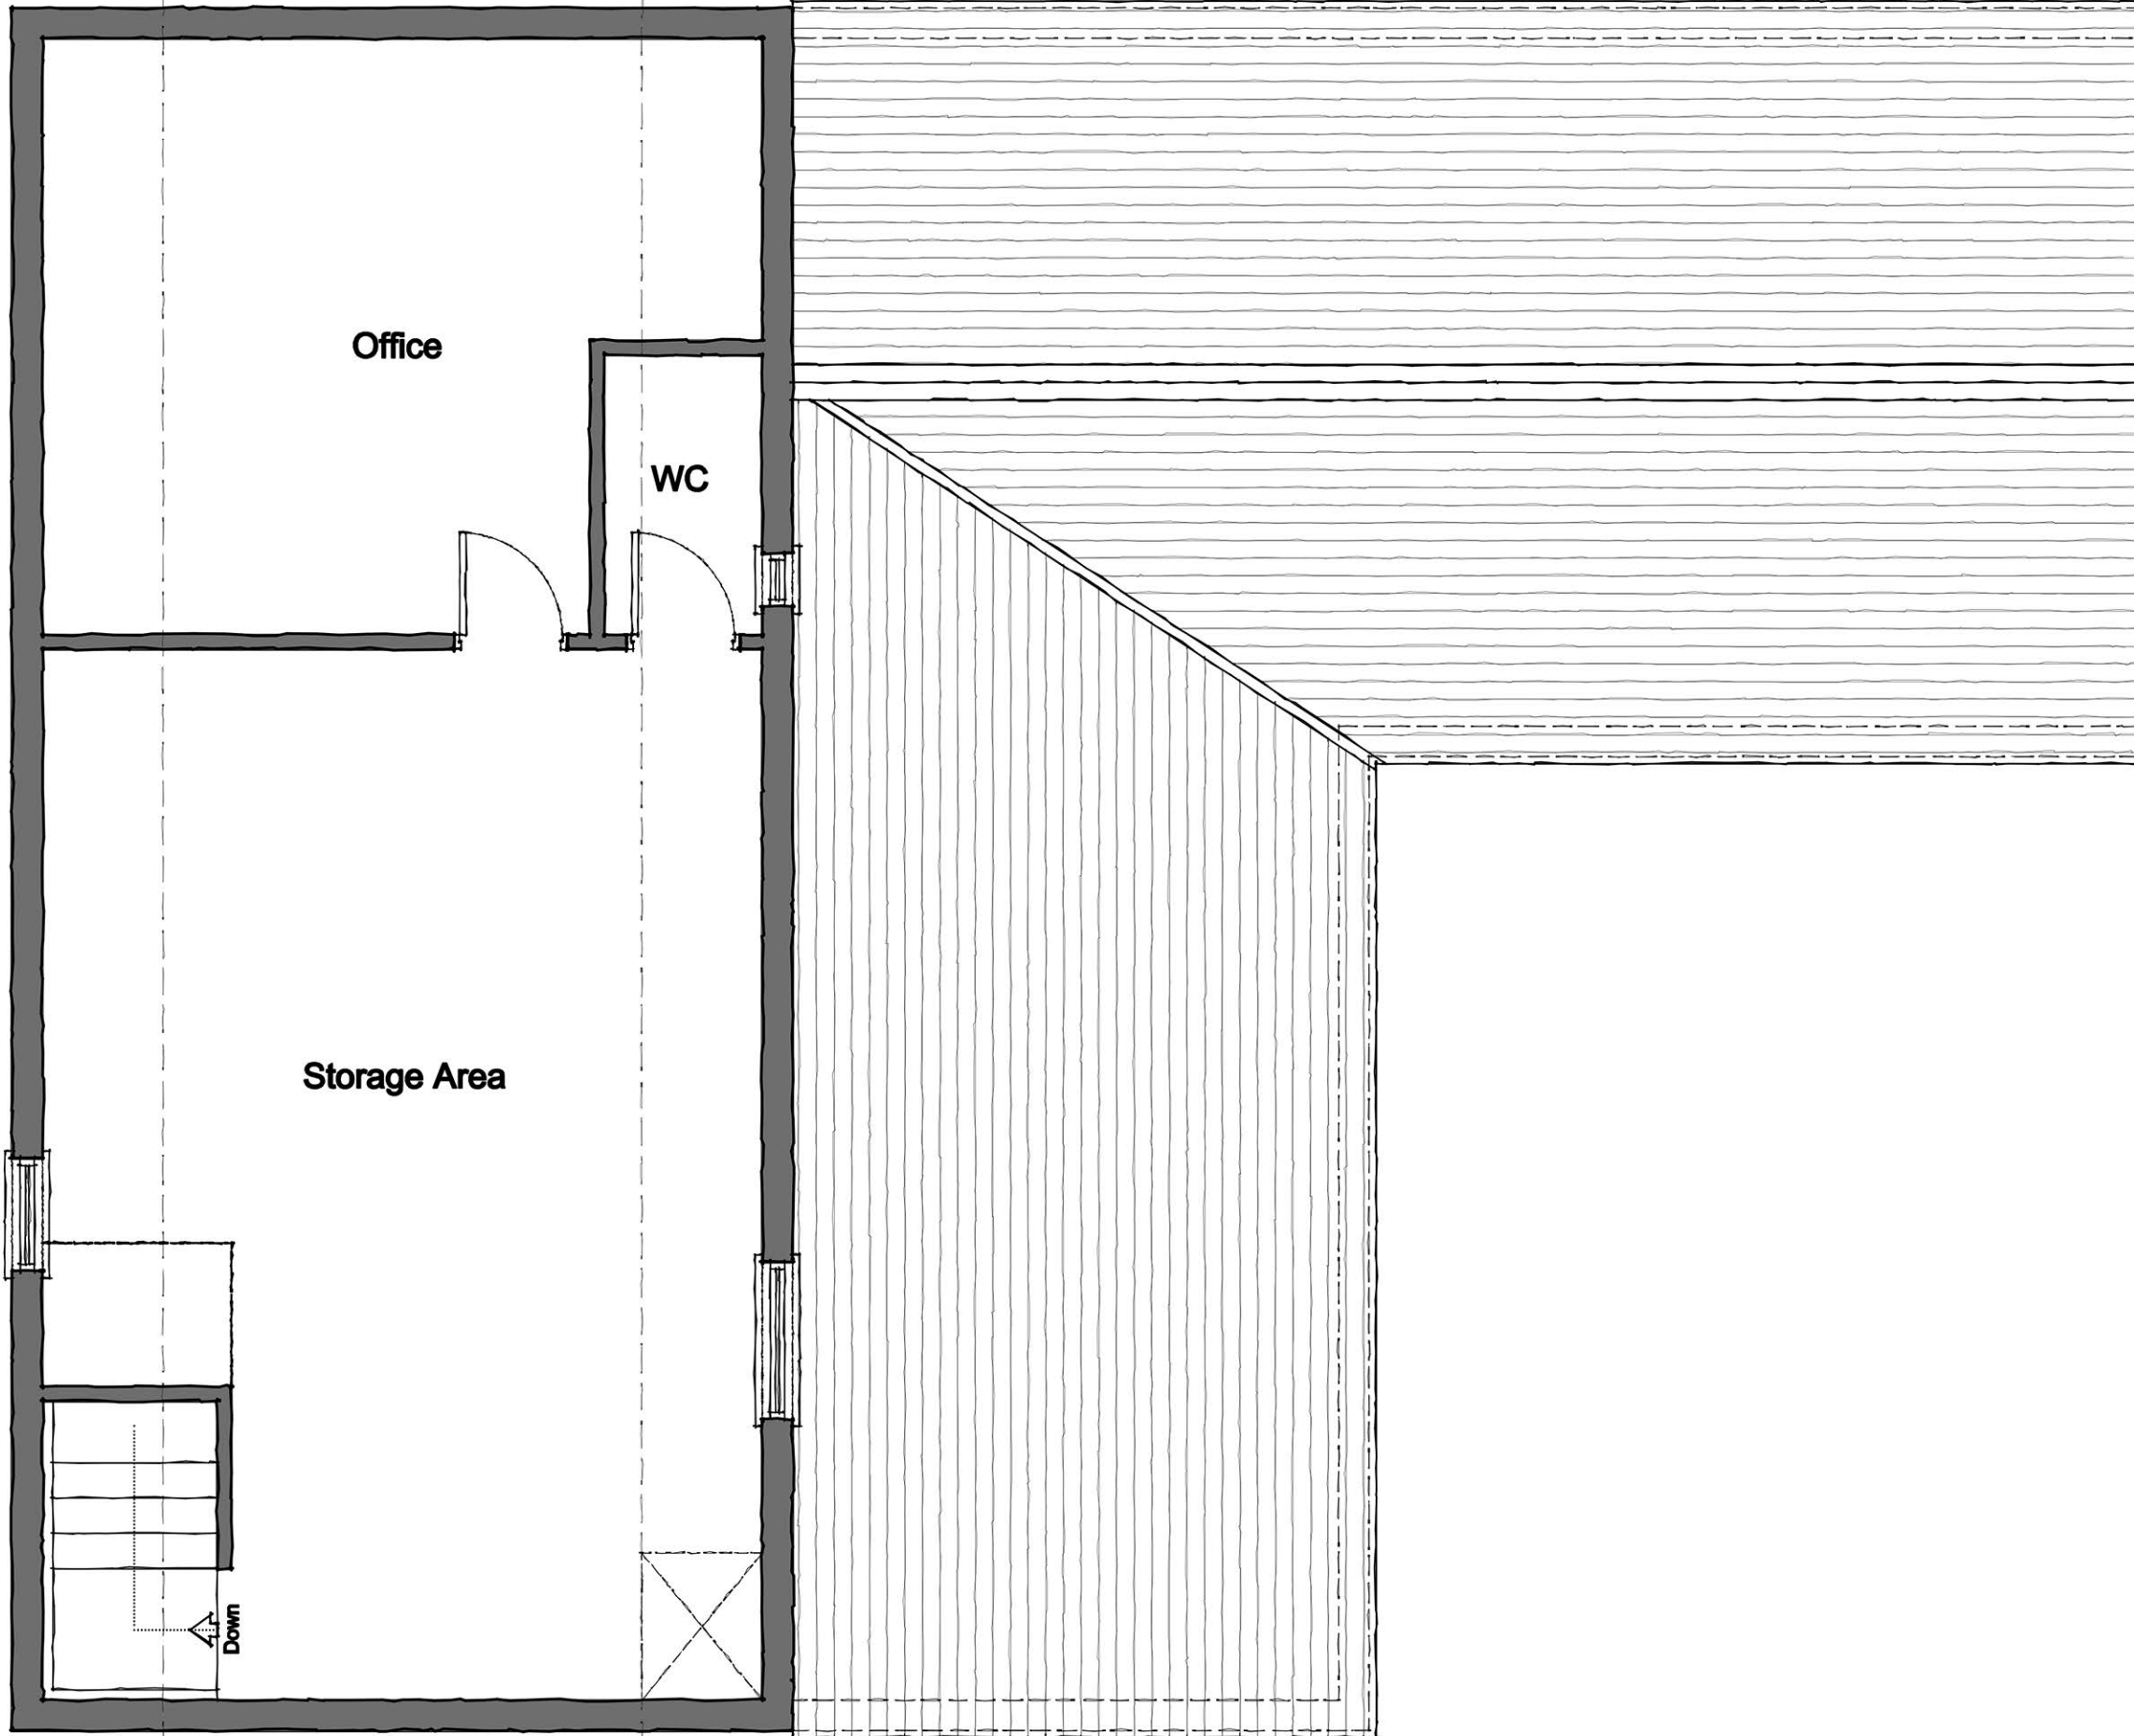


Existing First Floor Plan  
Scale 1:50

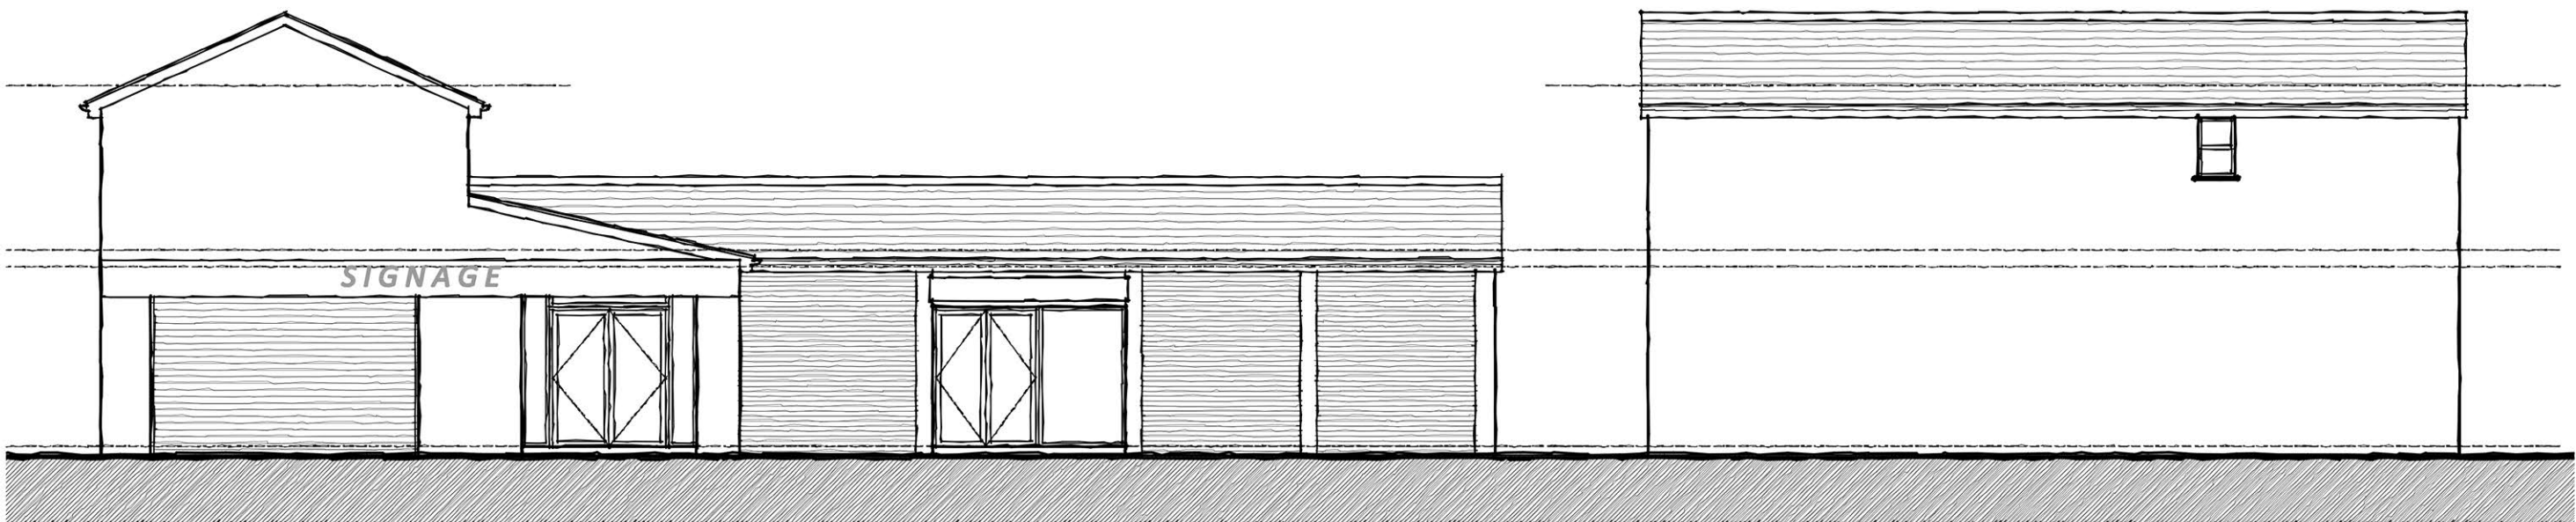


Existing Front Elevation (Rochdale Road)  
Scale 1:100

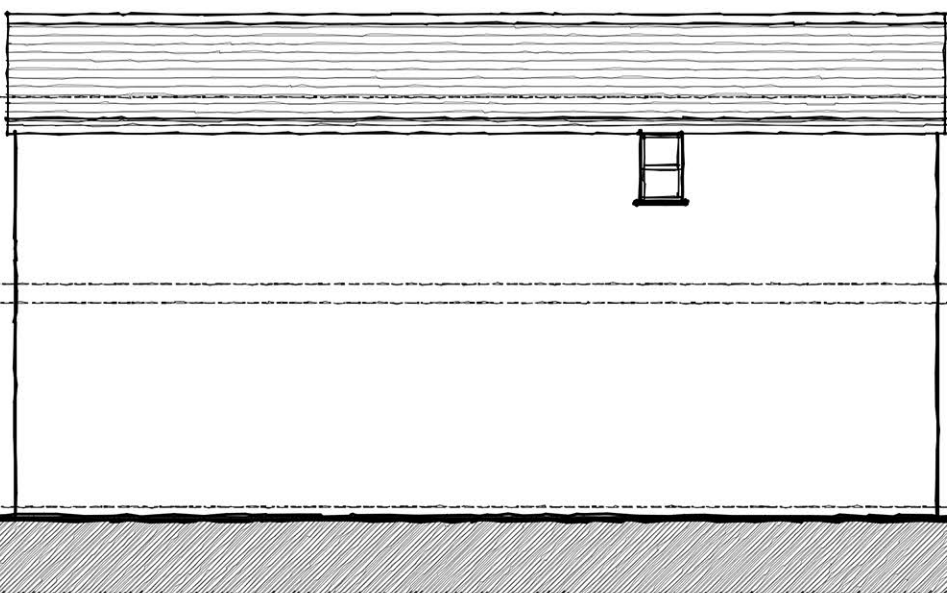


Existing Side Elevation (Vincent Street)  
Scale 1:100

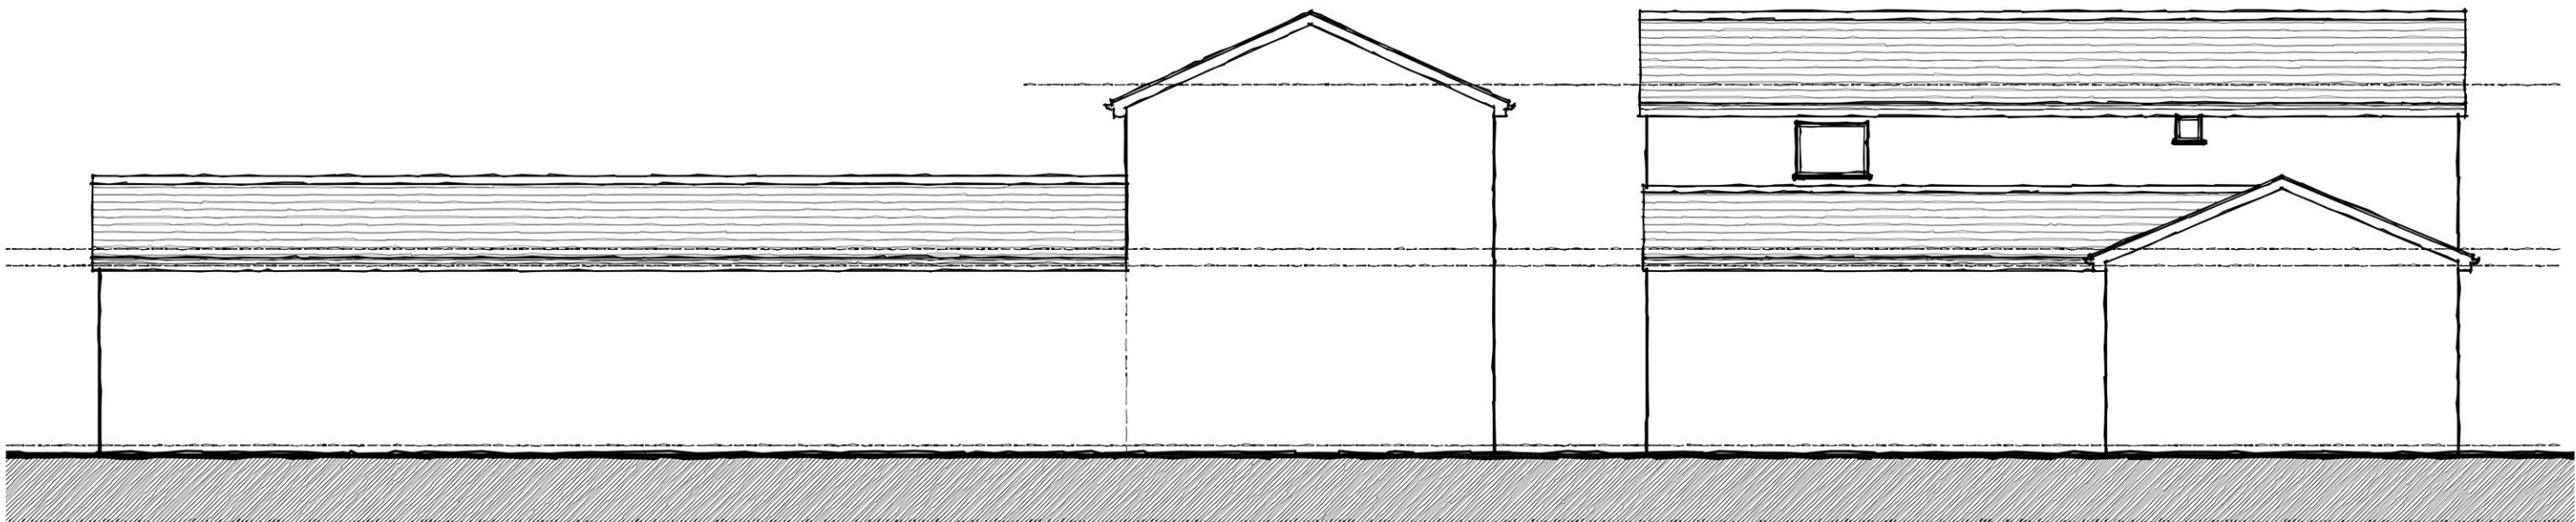

Existing Rear Elevation  
Scale 1:100

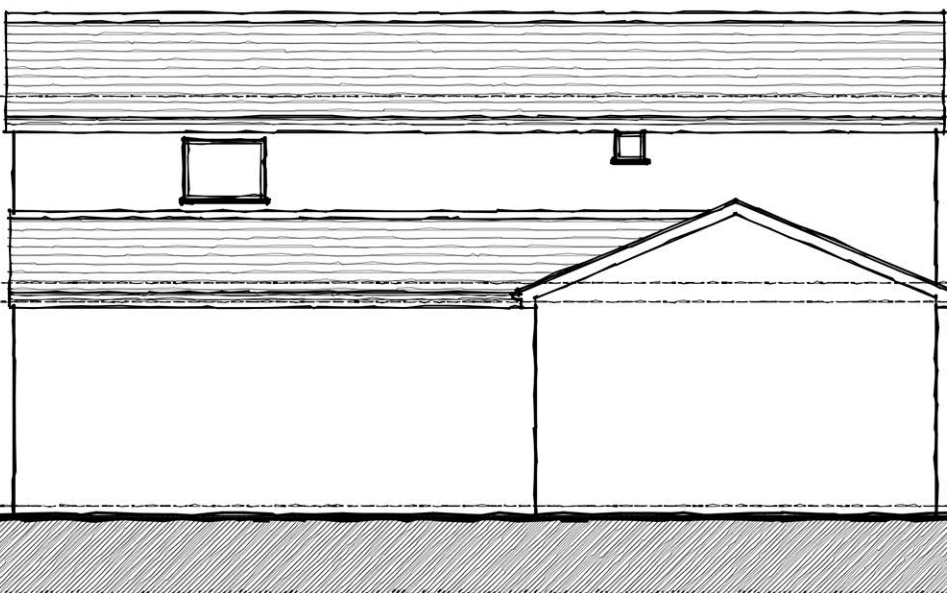


Existing Side Elevation  
Scale 1:100

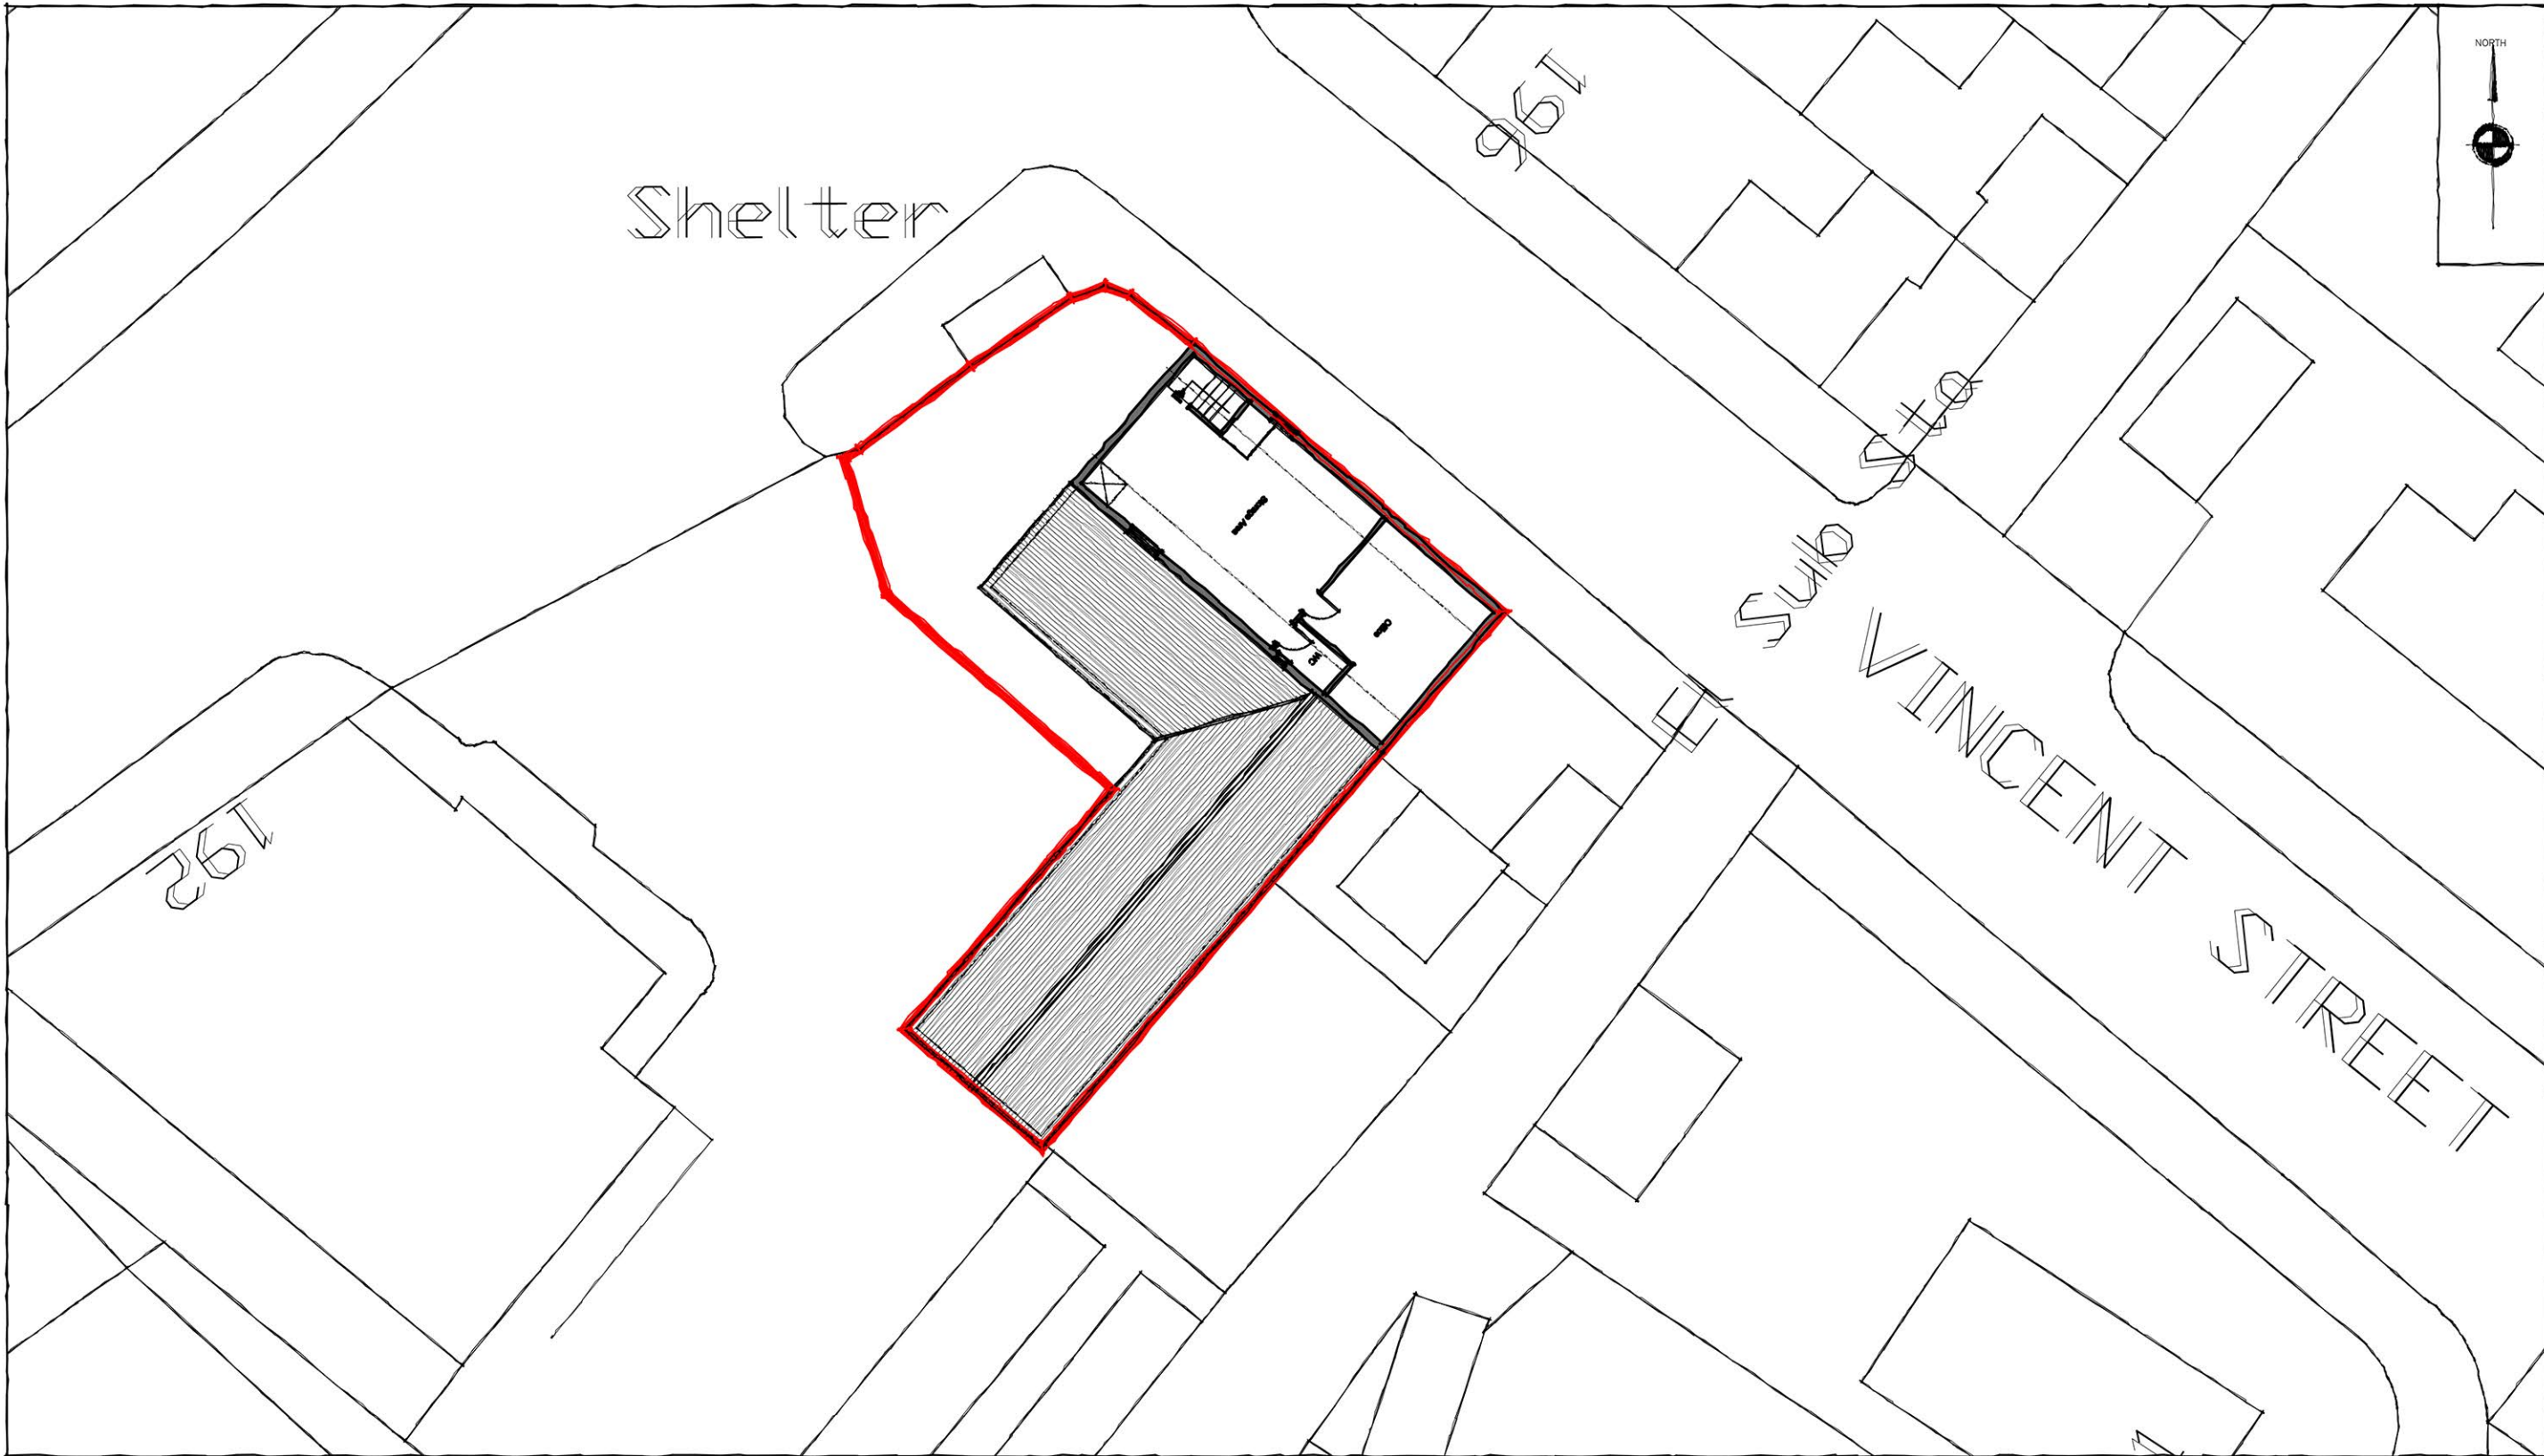

Existing Site Plan  
Scale 1:200

| Rev | Date     | Description       |
|-----|----------|-------------------|
| A   | 01.11.22 | Scheme Amendments |

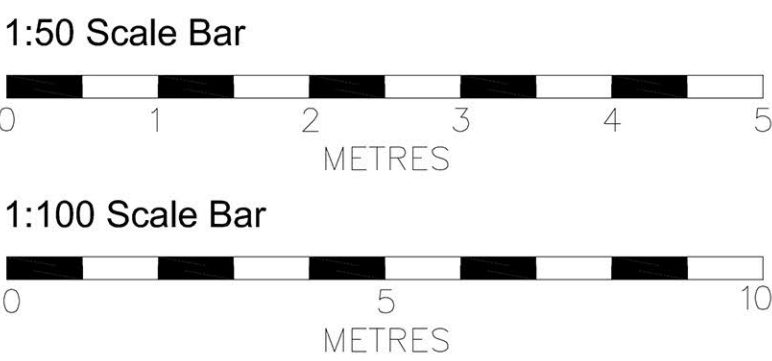

All dimensions to be checked on site. Figured dimensions to be read in preference to scaled. Architect accepts no responsibility for any unauthorised amendments to the drawing and does not permit unauthorised copying of the drawing.

|                                                                      |                              |                      |
|----------------------------------------------------------------------|------------------------------|----------------------|
| Client<br>TBC                                                        | Job number<br>-              | Revision<br><b>A</b> |
| Job title<br>Proposed Alterations at<br>194 Rochdale Road, Middleton | Drawing number<br><b>100</b> |                      |
| Drawing title<br>Existing Plans & Elevations                         | Scale<br>1:50                | Drawn<br>-           |
|                                                                      | Checked<br>-                 | Date<br>09.22        |