




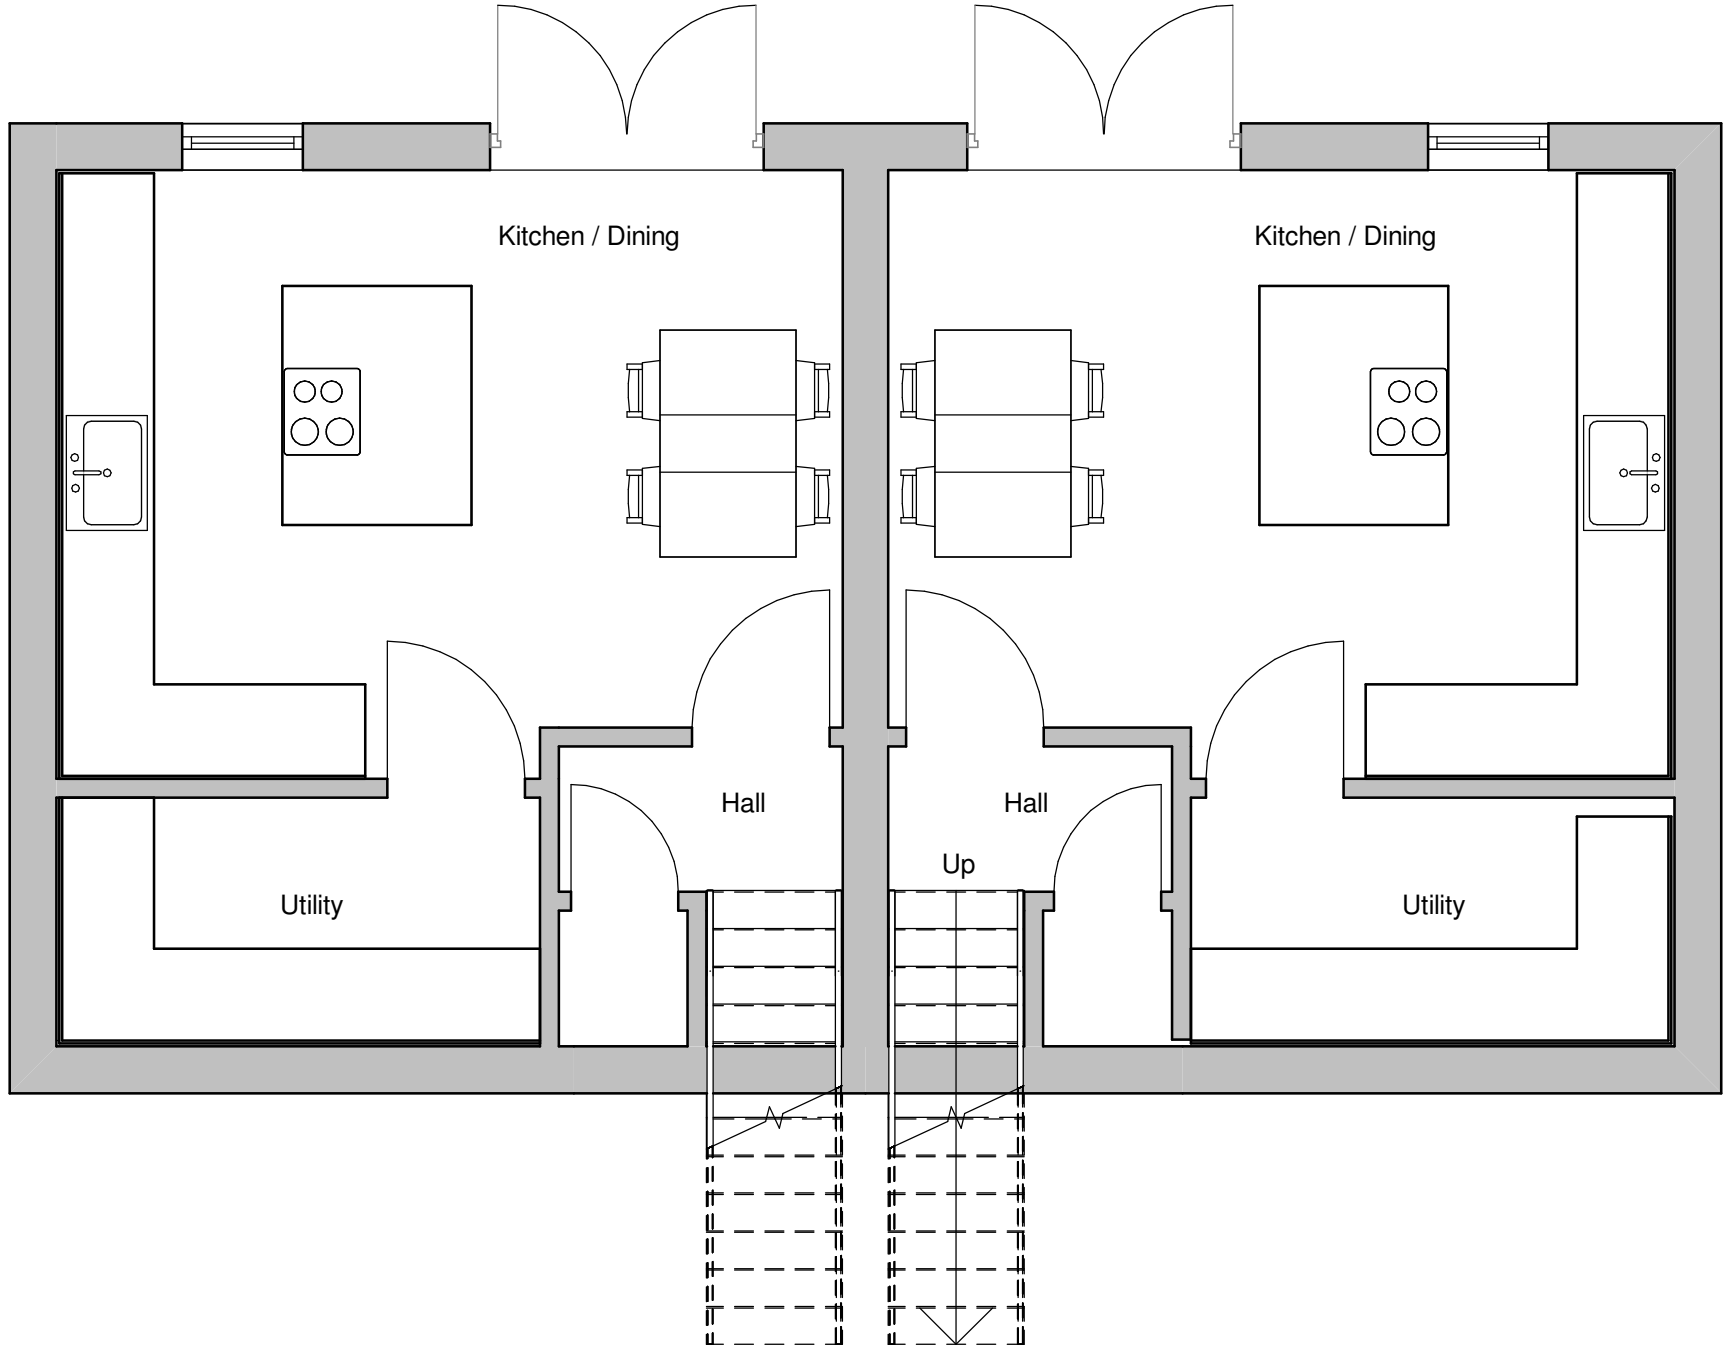

Level 0
1 : 50

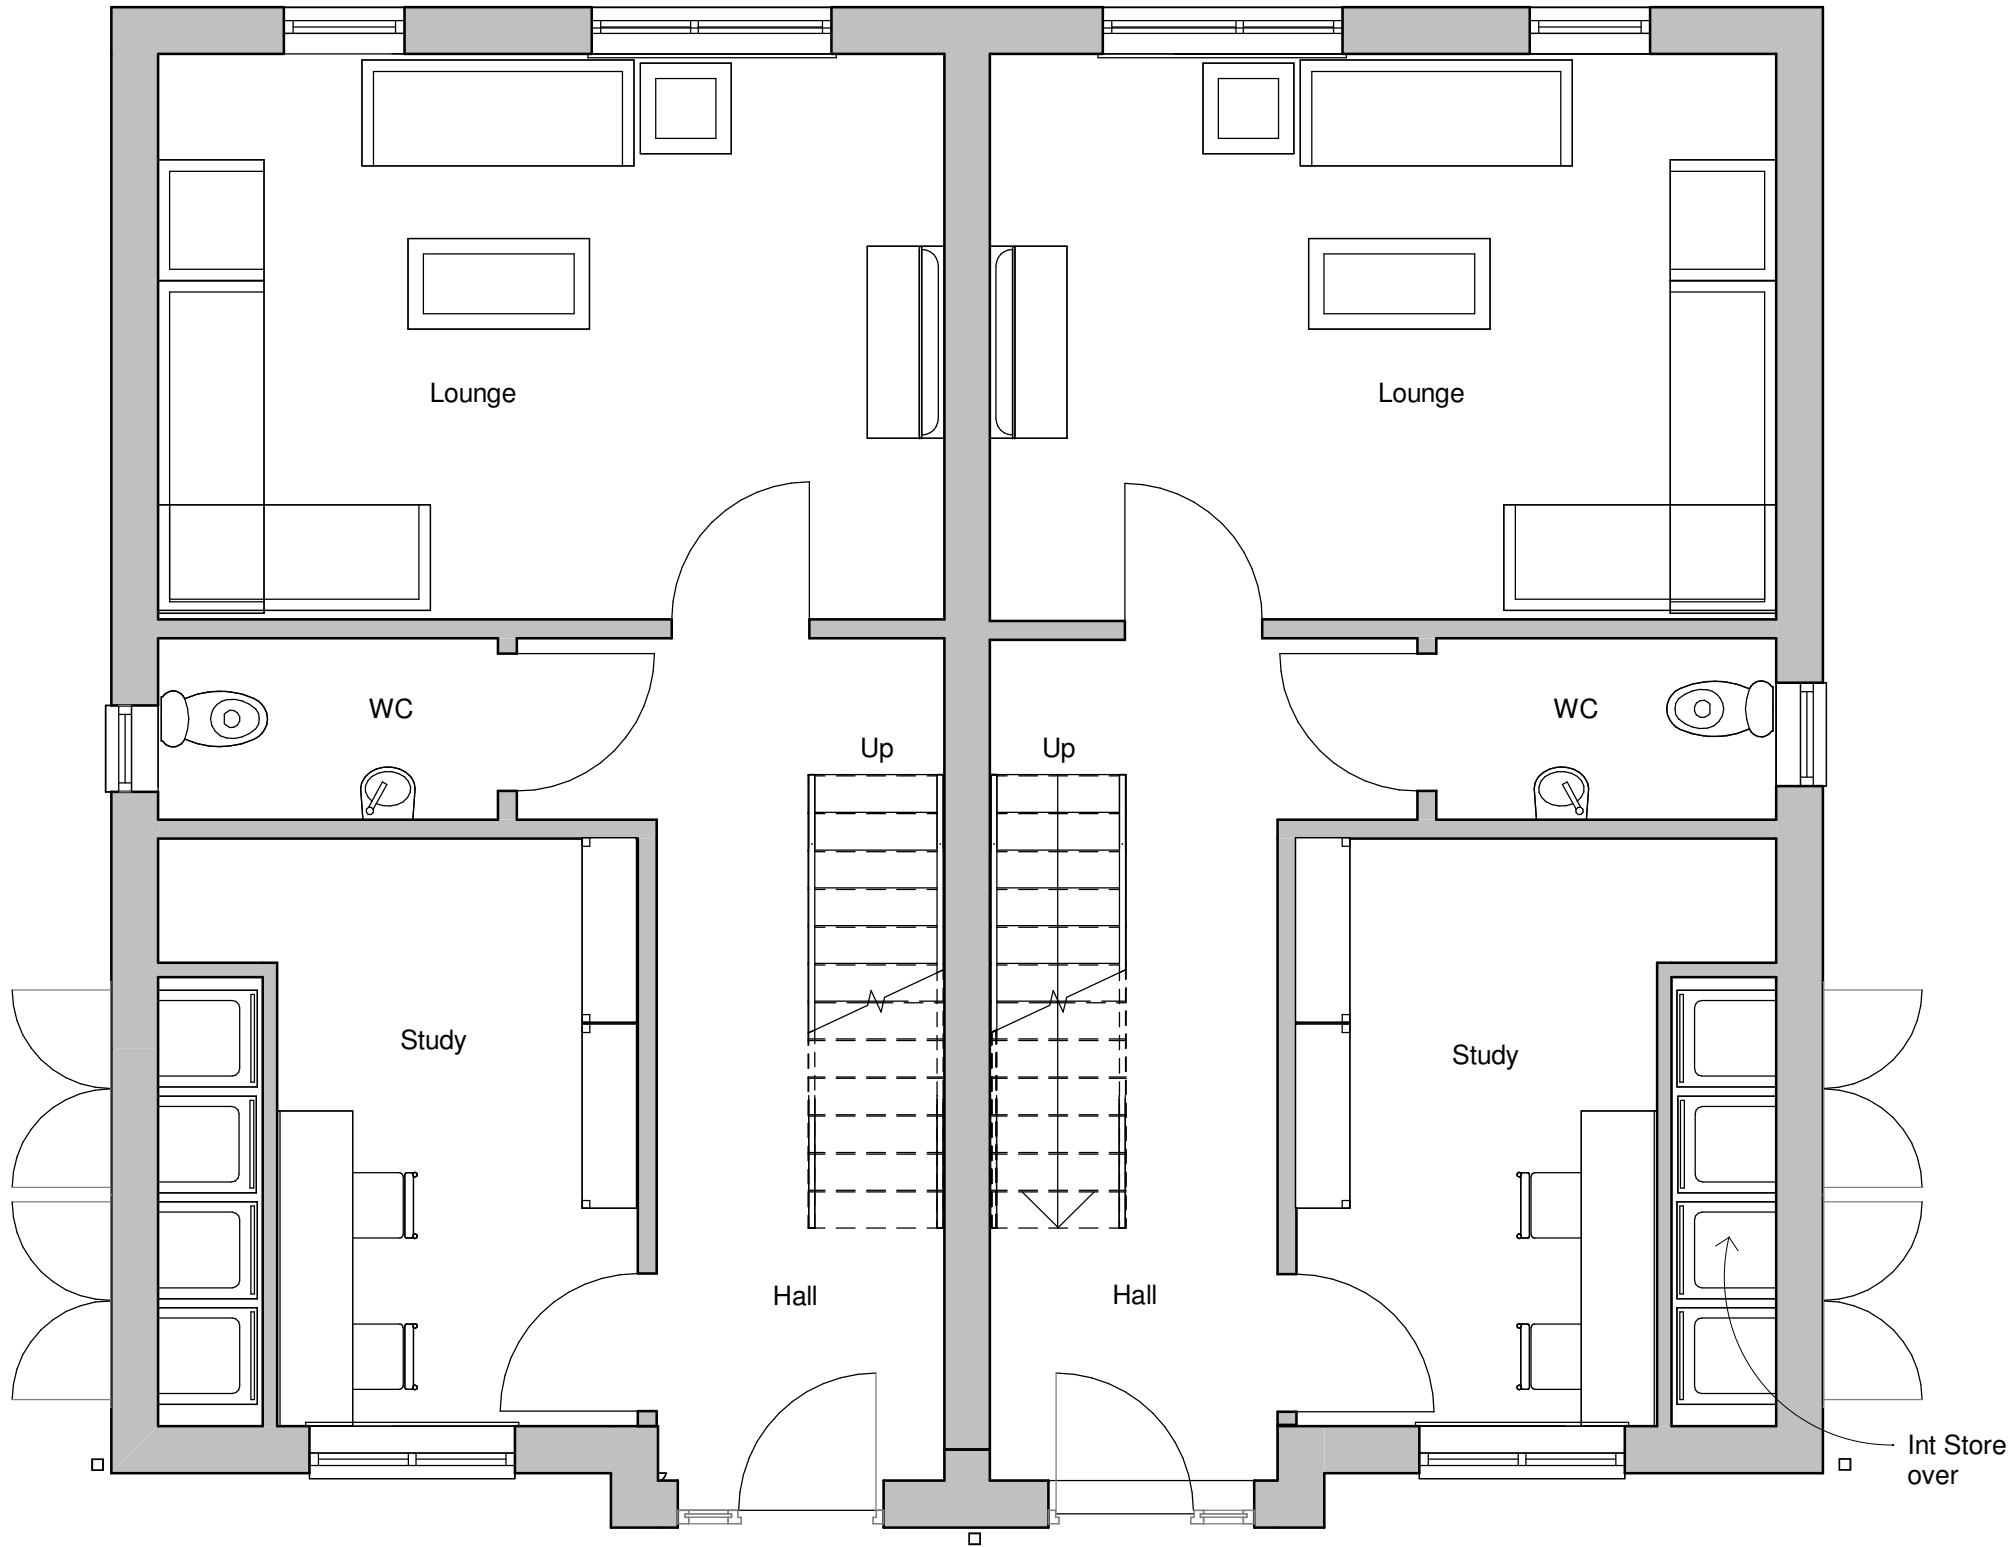

Level 1
1 : 50

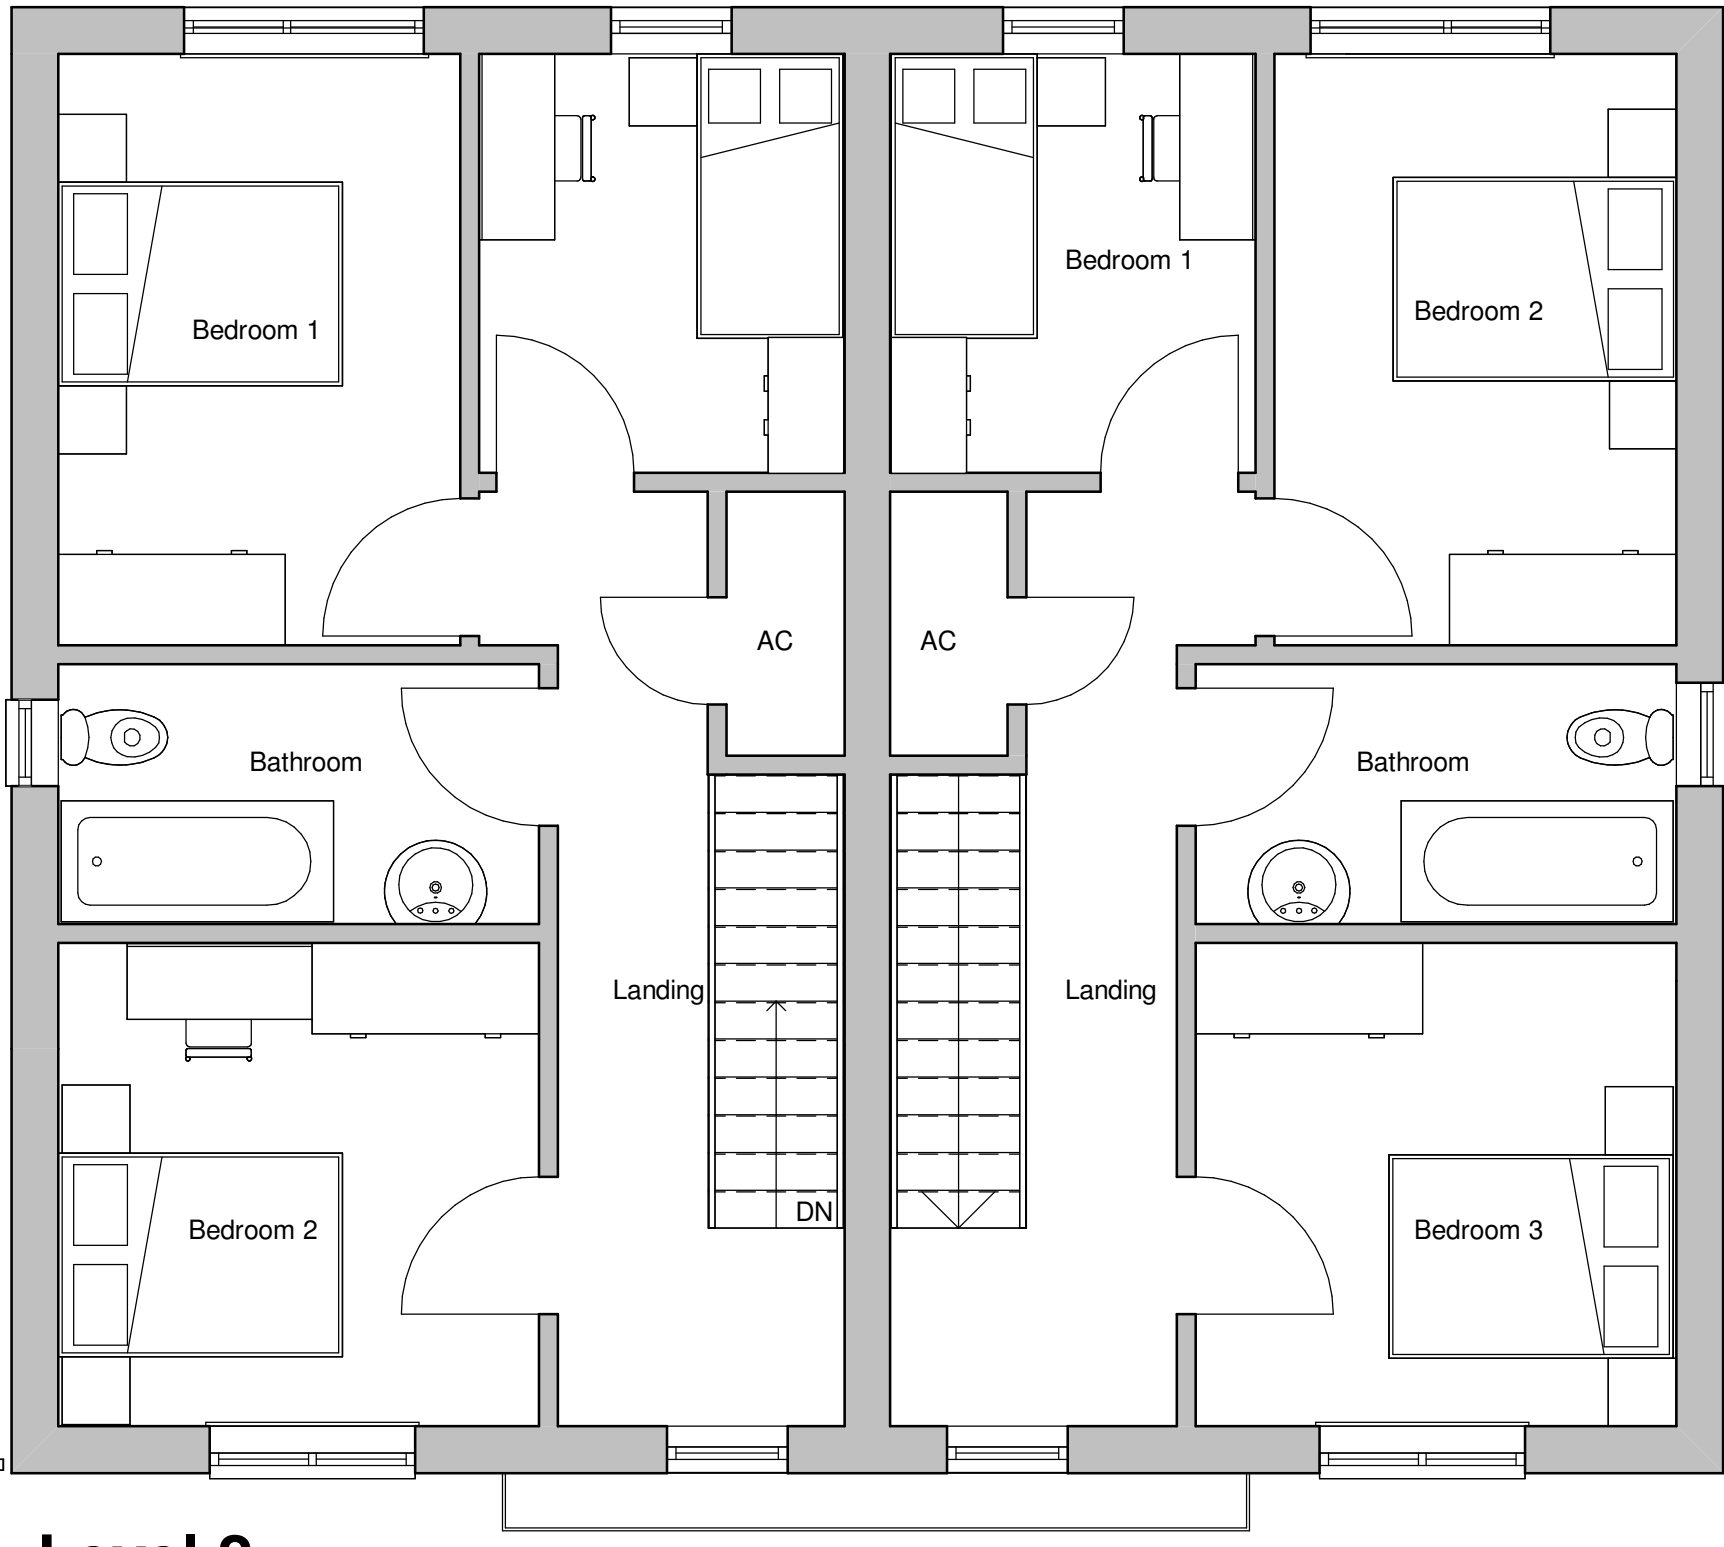

Level 2
1 : 50



Front Elevation
1 : 50



Side Elevation 1
1 : 50



Rear Elevation
1 : 50

Rev	Date	Description

nicol thomas
architects project managers construction cost consultants CDM co-ordinators
Registered in England and Wales. Reg No. 2140639
Quality Assured to BS ENISO 9001:1994 Certificate Number GB 4723
Heyside House, Blackshaw Lane, Heyside, Royton, Oldham OL2 6NS
Also at Birmingham (Registered office)

Do not scale from this drawing. All dimensions must be checked and verified before preparing drawings or commencing works. This drawing and design is the copyright of Nicol Thomas Ltd and may not be reproduced in any form whatsoever without their prior express written consent.

Total internal area = 123m2
1323sf

House Type Associated to Plot 47 48 49 50

Client	Hallmark Developments		
Job	Oakenrod, Rochdale		
Drawing title House Type F - 3B5P - Split Level			
Project number	M4832	(PL)10	Rev
Scale	1 : 50	@ A1	
Date	25/04/22		
Drawn by	AS	Checked by	RF