




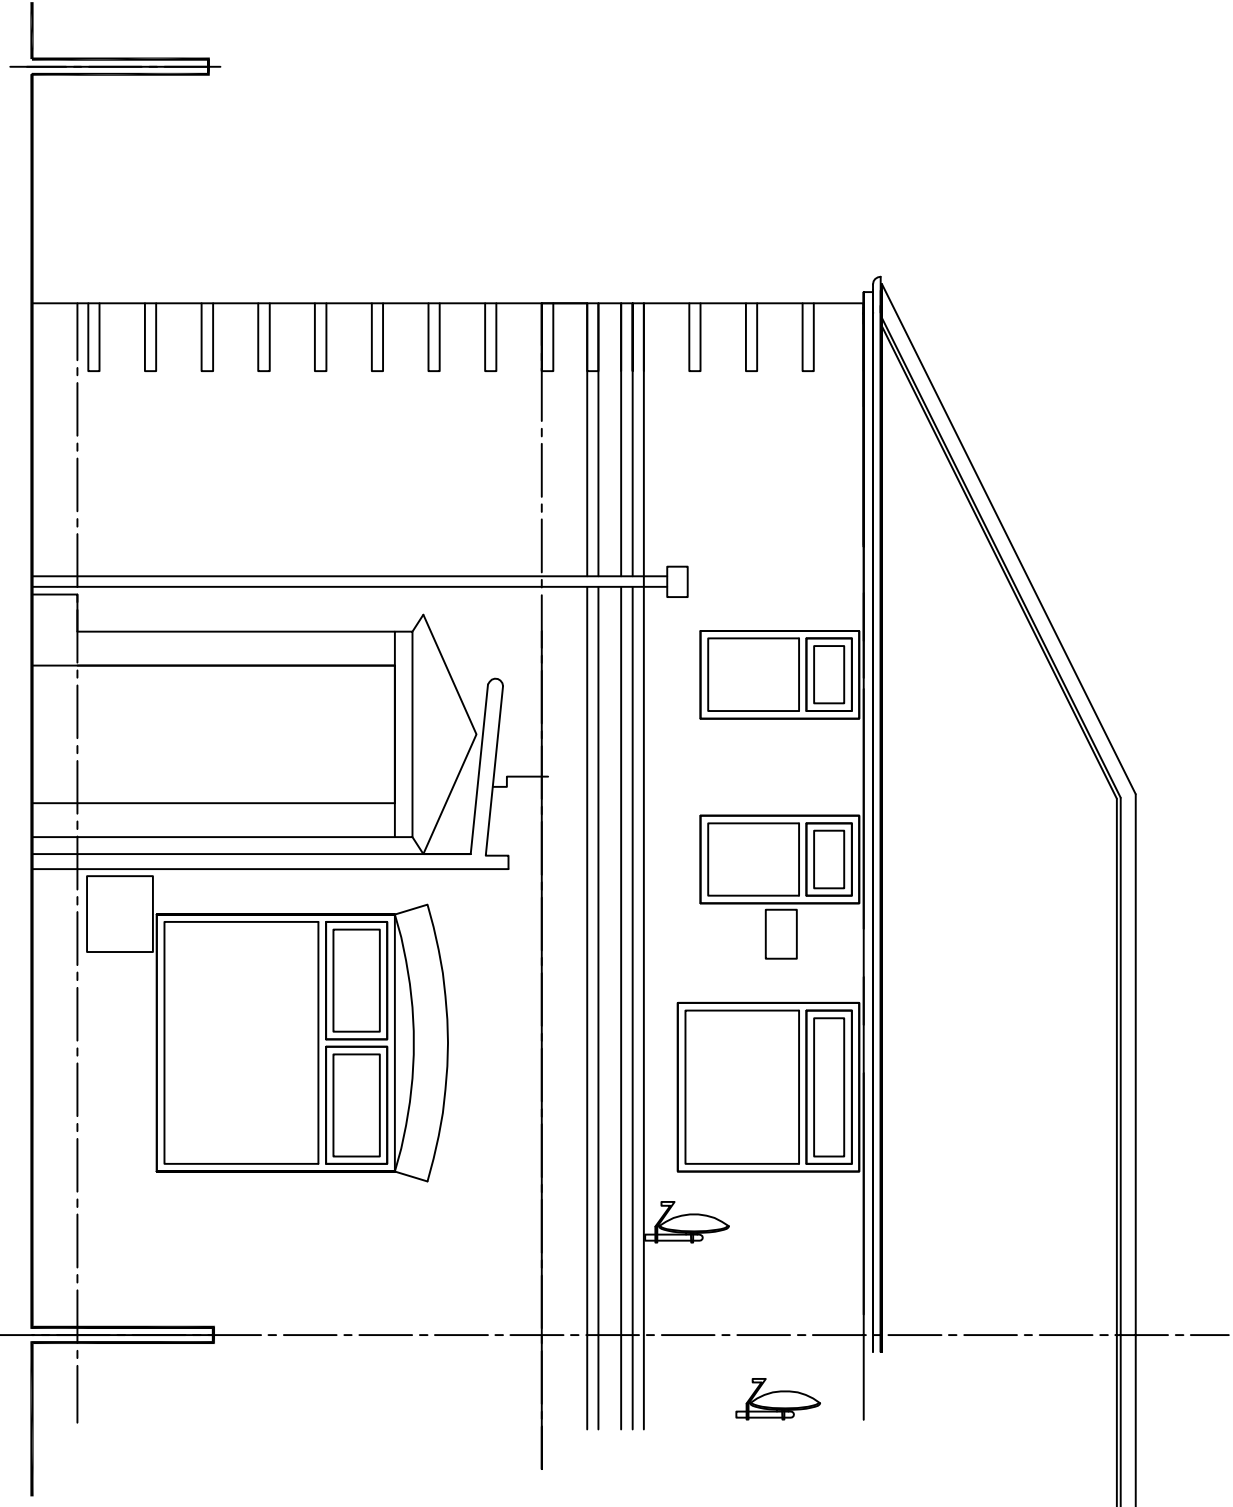


extg front elevation

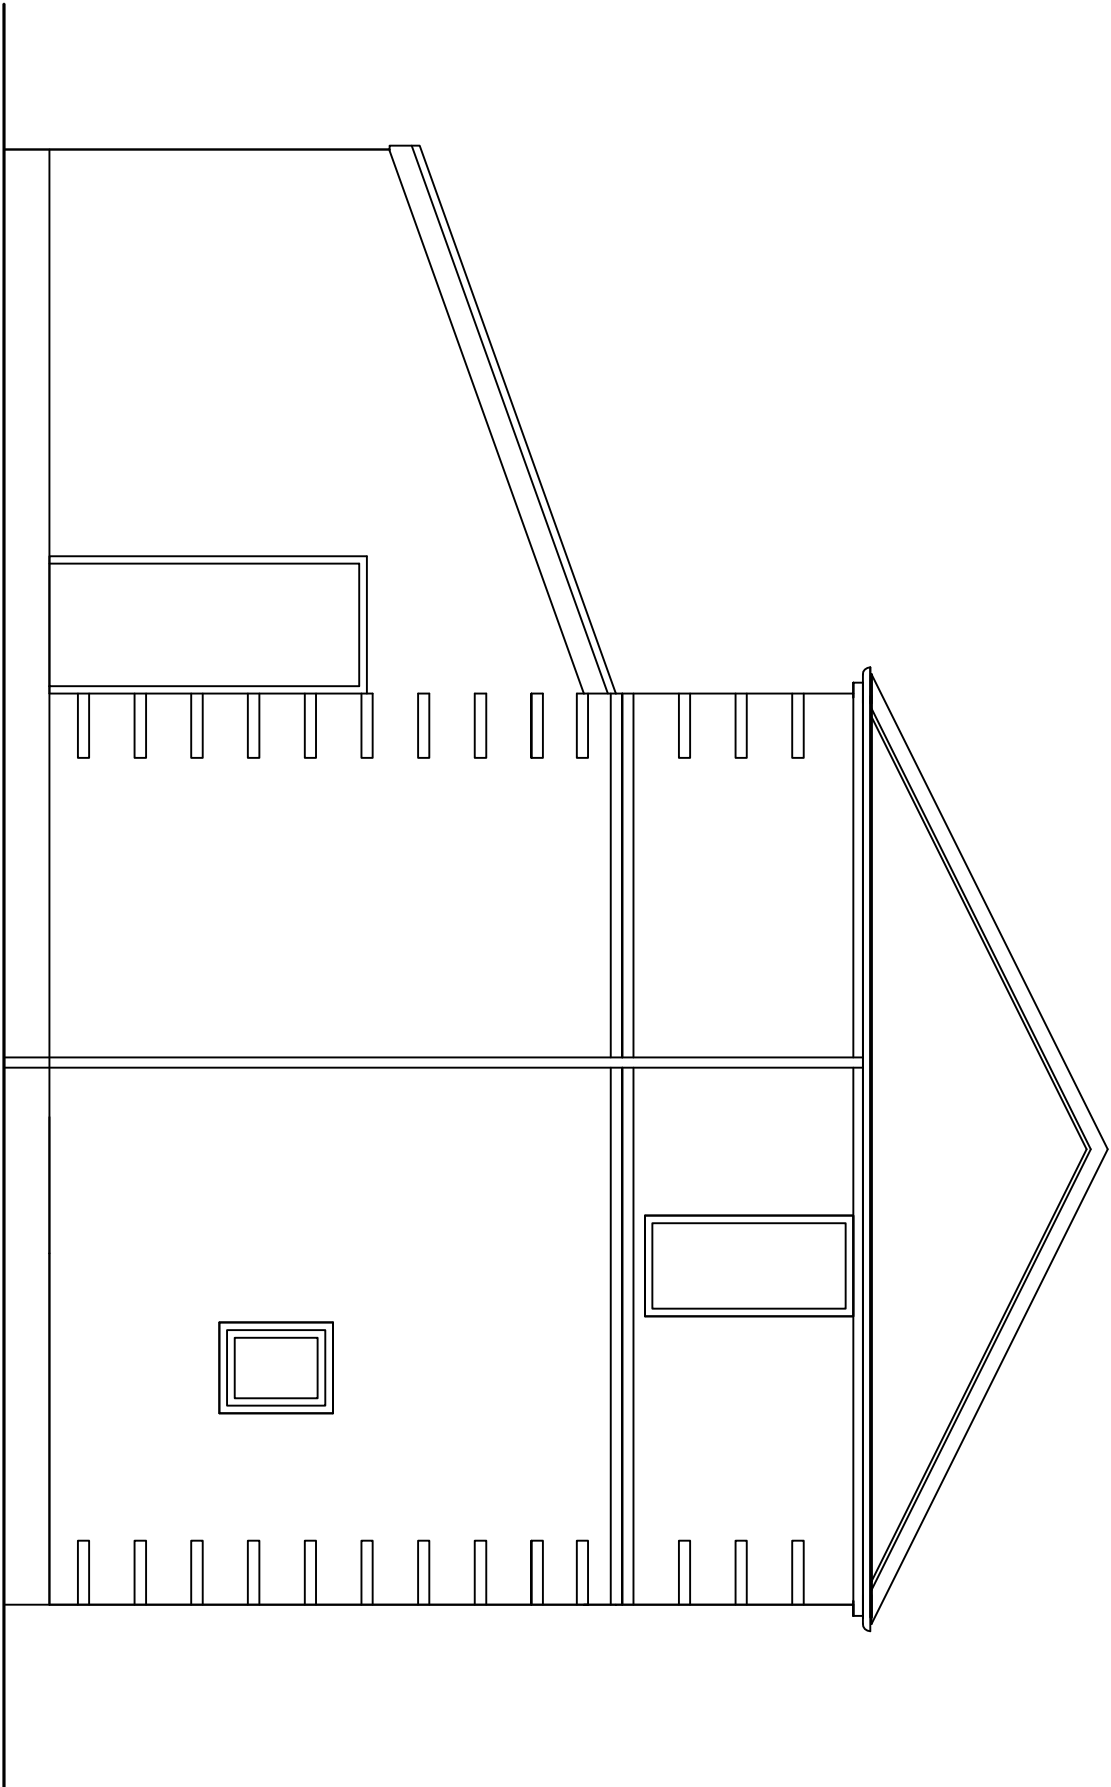


extg side elevation

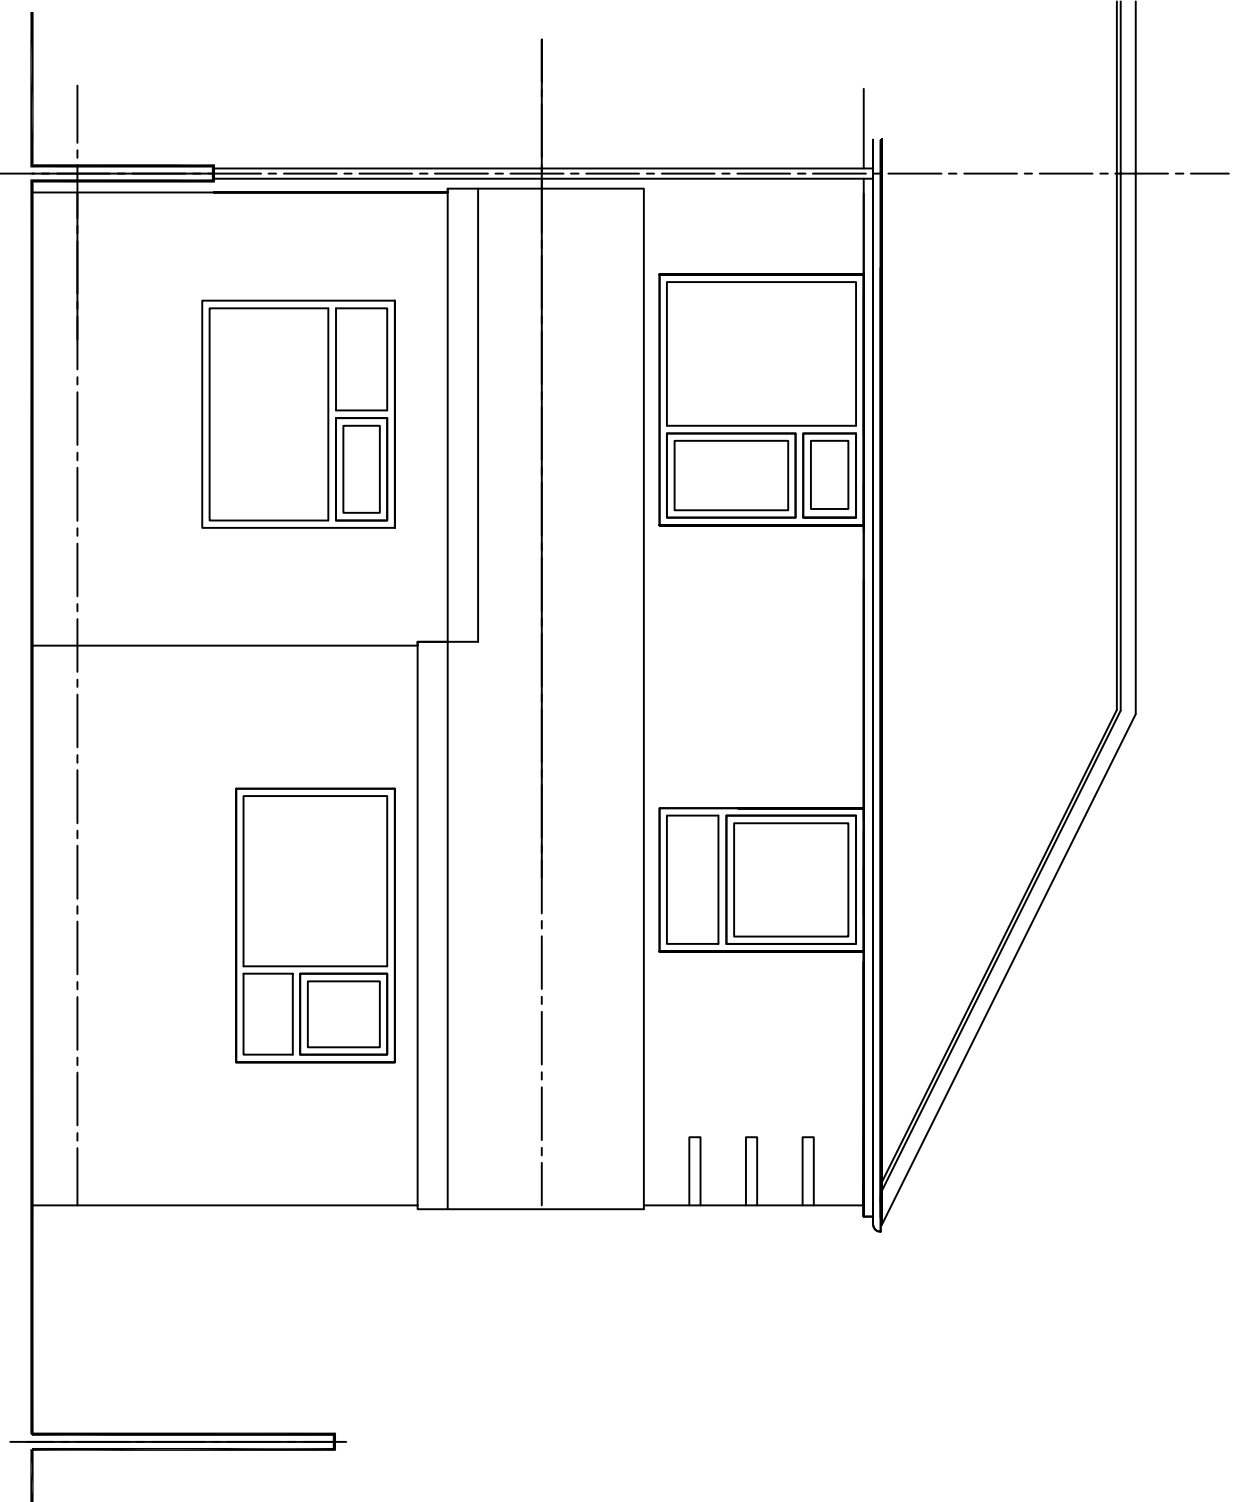

extg rear elevation

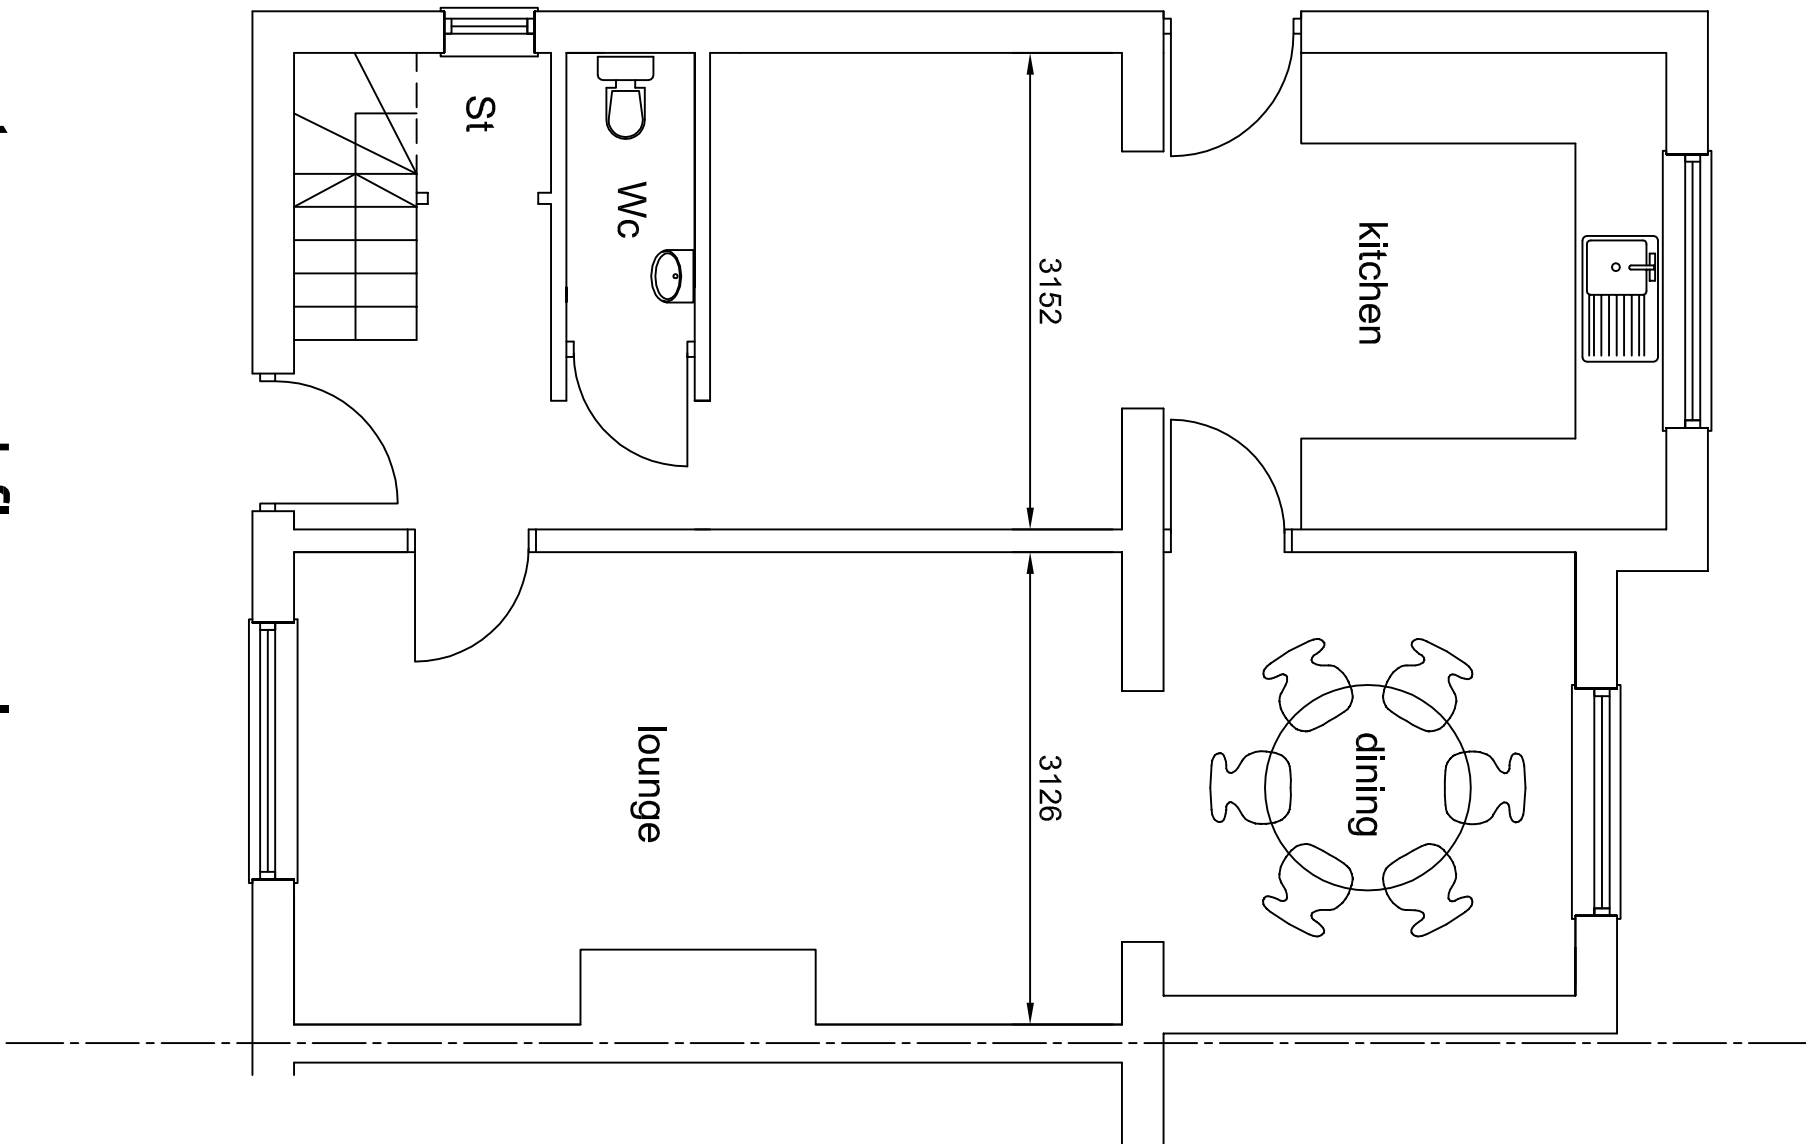

extg ground floor plan

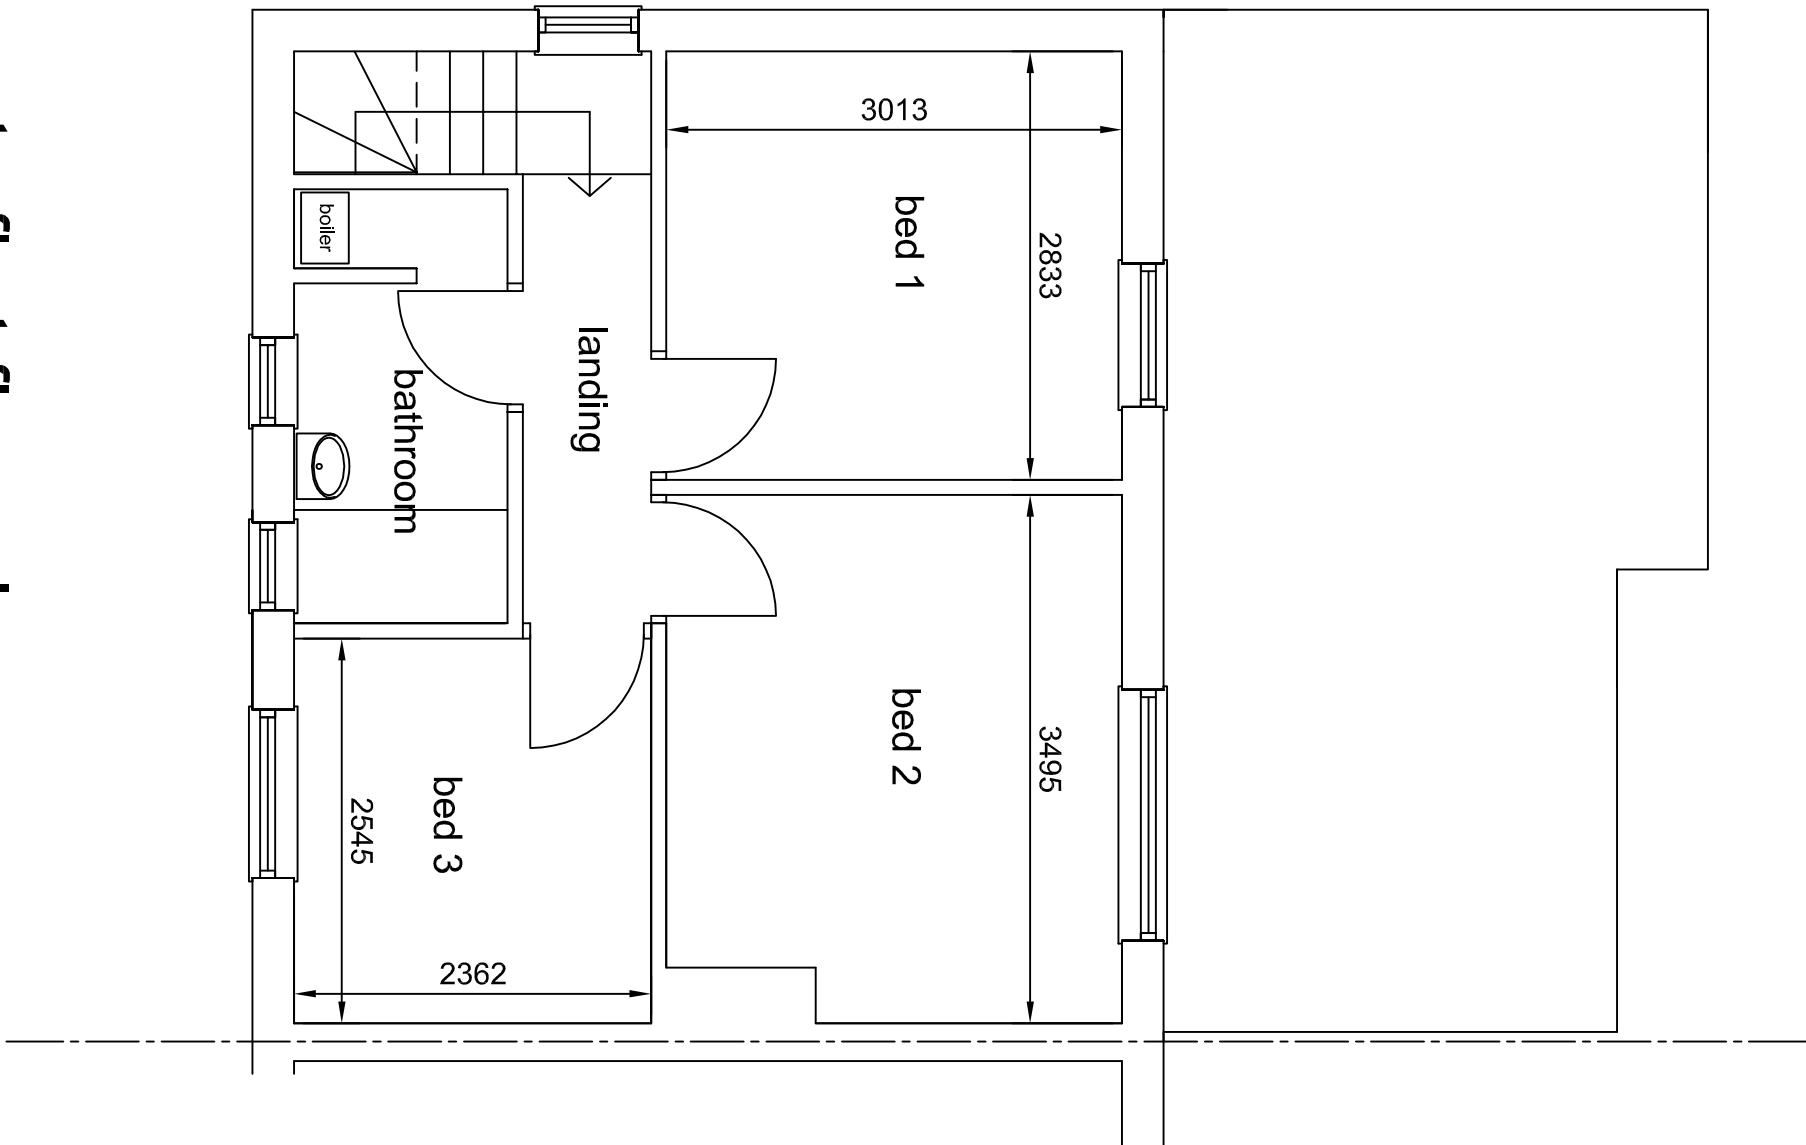

extg first floor plan

| REV | DESCRIPTION | CHECK | DATE |
|-----|-------------|-------|------|
|     |             |       |      |

CUSTOMER  
Mrs PF Faiz  
350, Albert Royds Street, Rochdale, OL16 5AD

PROJECT  
Construct new porch/extension and erect a single/  
two storey rear extension & demolish extg outbldg  
and erect new outbuilding for gym / games room

DRAWING  
Existing Details

| SCALE       | DATE              | DRAWN    | CHECKED |
|-------------|-------------------|----------|---------|
| 1:50 @ A1   | Sept 2024         | tb       |         |
| DRAWING NO. | CAD REFERENCE NO. | REVISION |         |
| 2427/PFF/01 |                   | B        |         |