



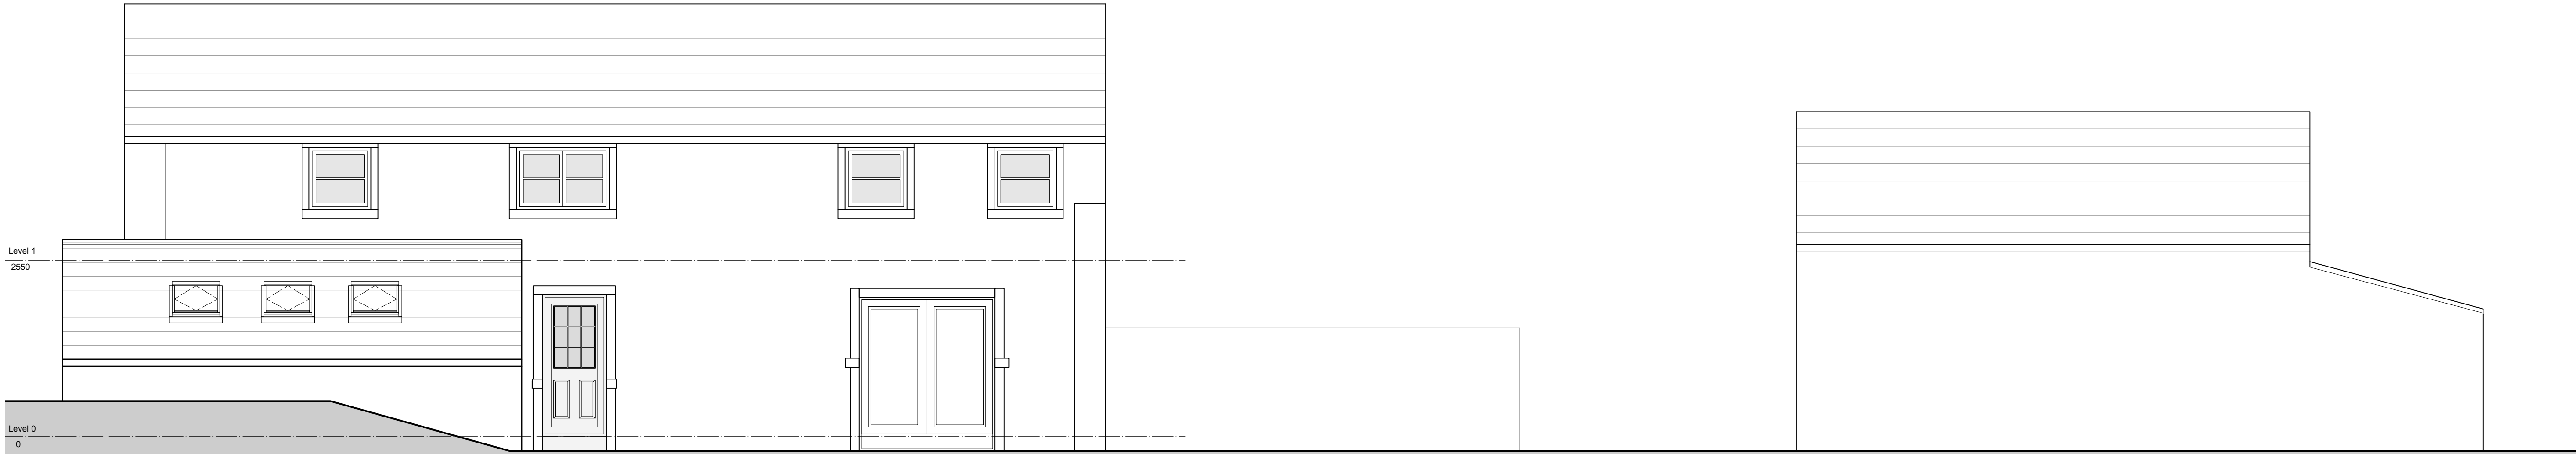


Existing East Elevation
Scale: 1:50 @ A1




Existing West Elevation
Scale: 1:50 @ A1

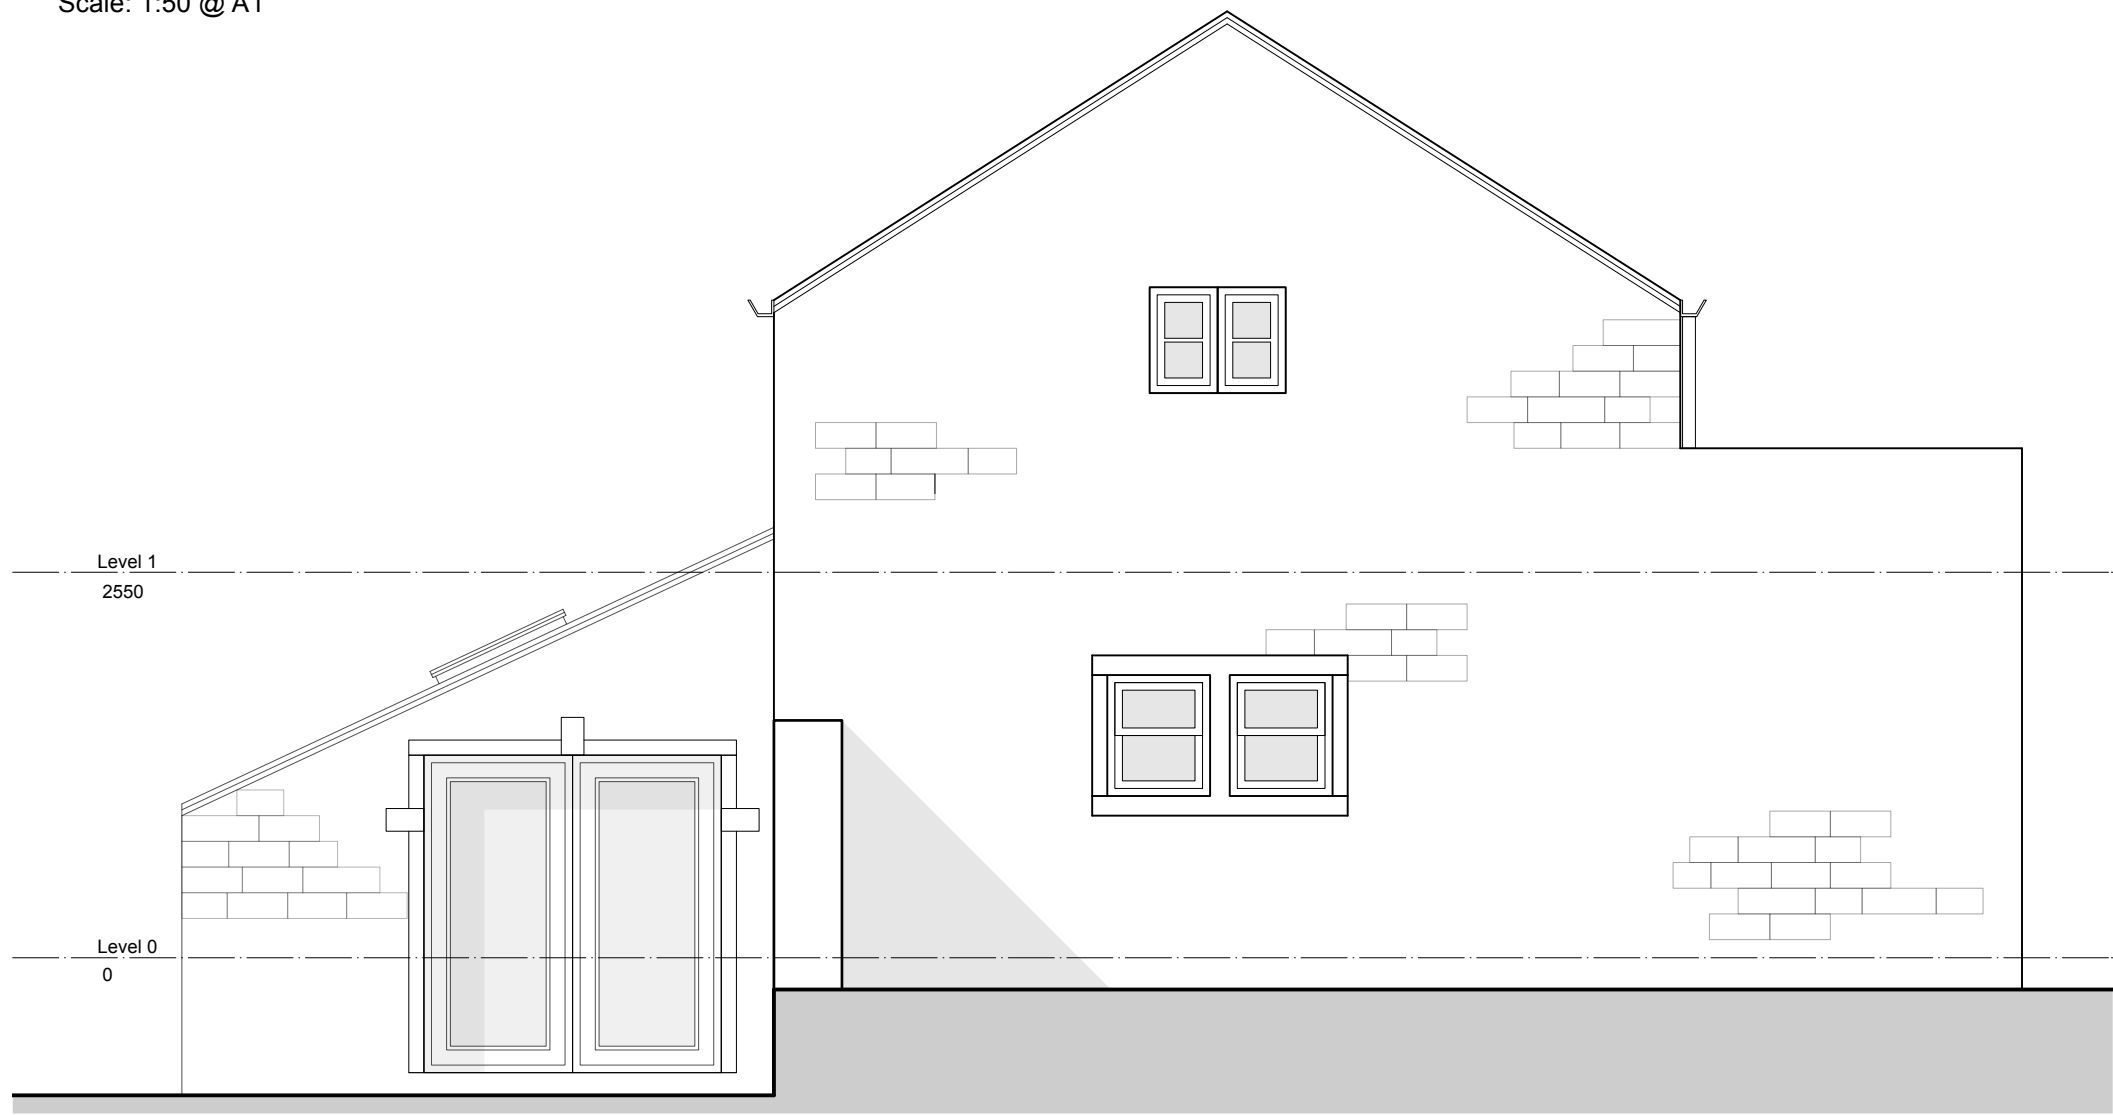


Existing South Elevation
Scale: 1:50 @ A1

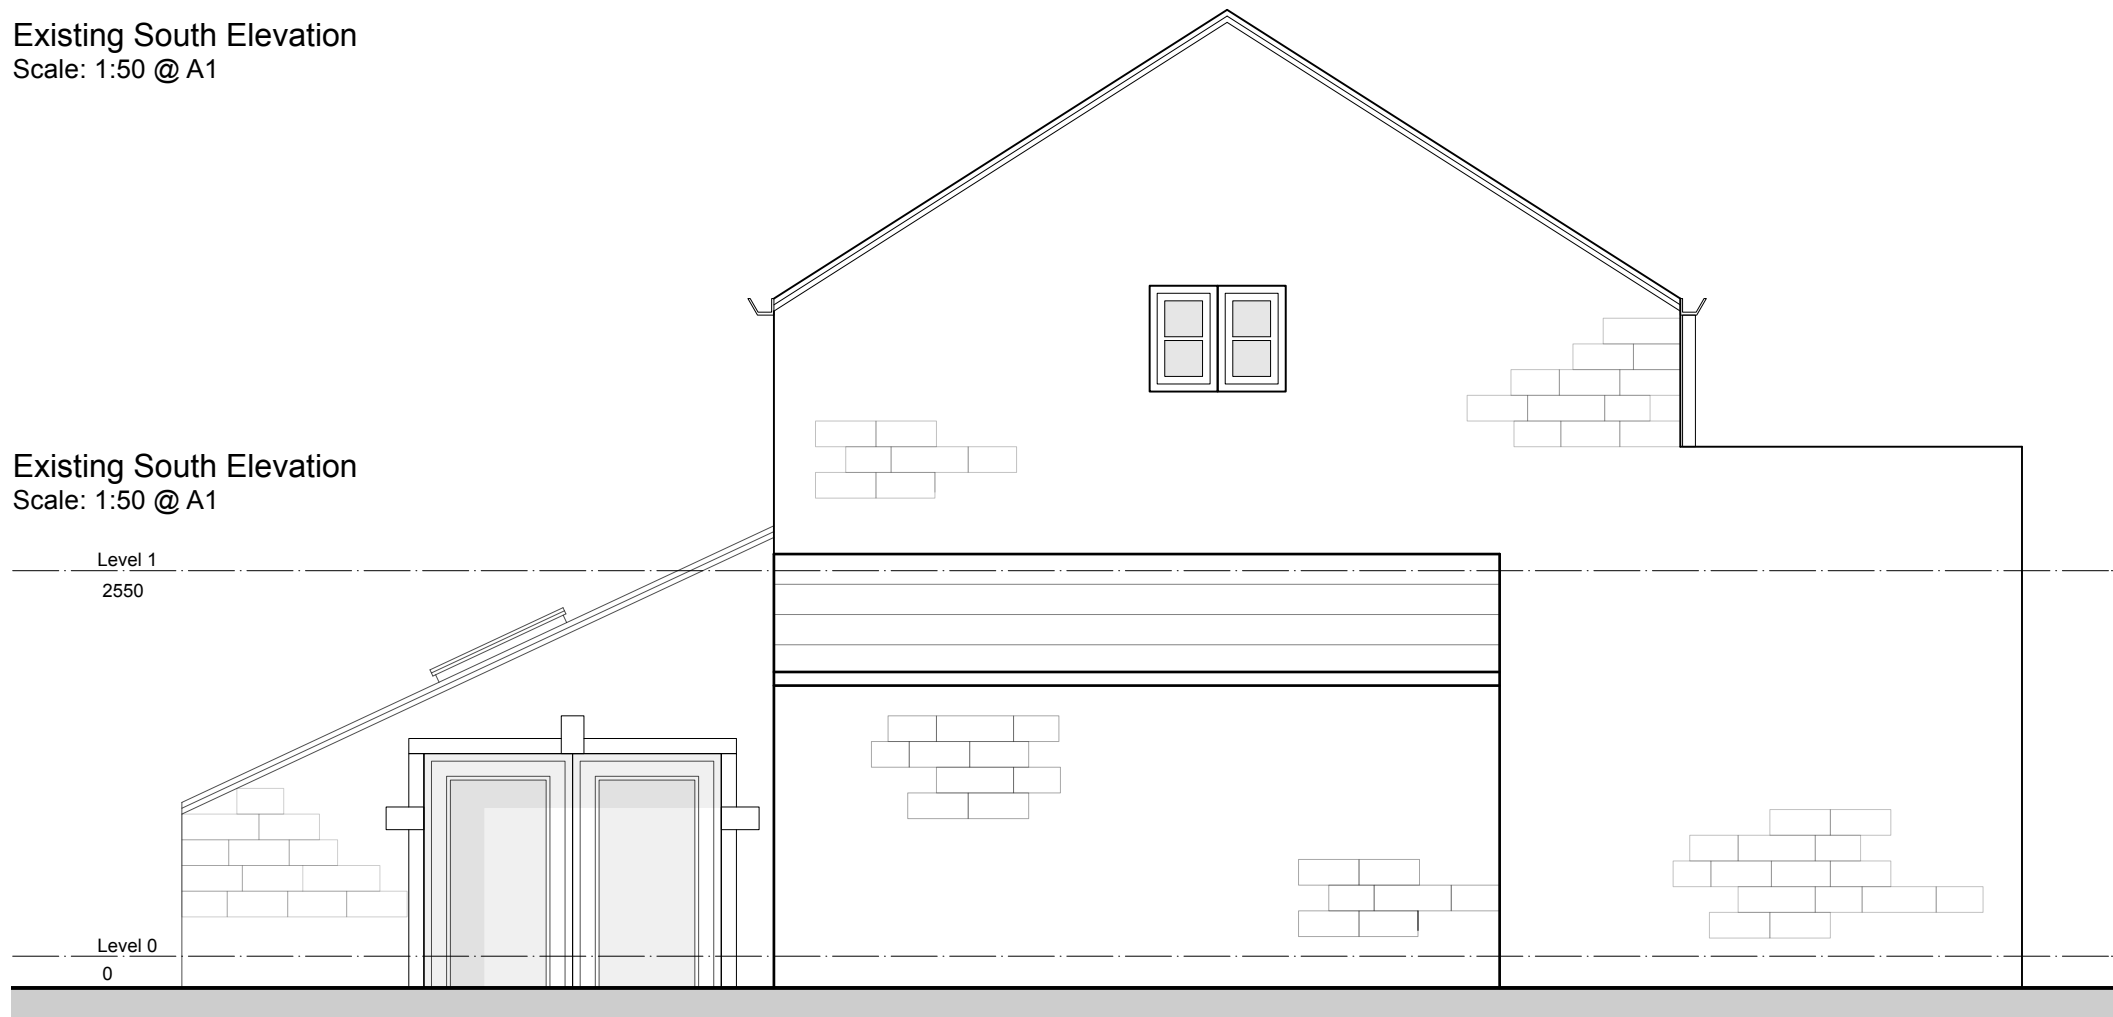

Existing South Elevation
Scale: 1:50 @ A1

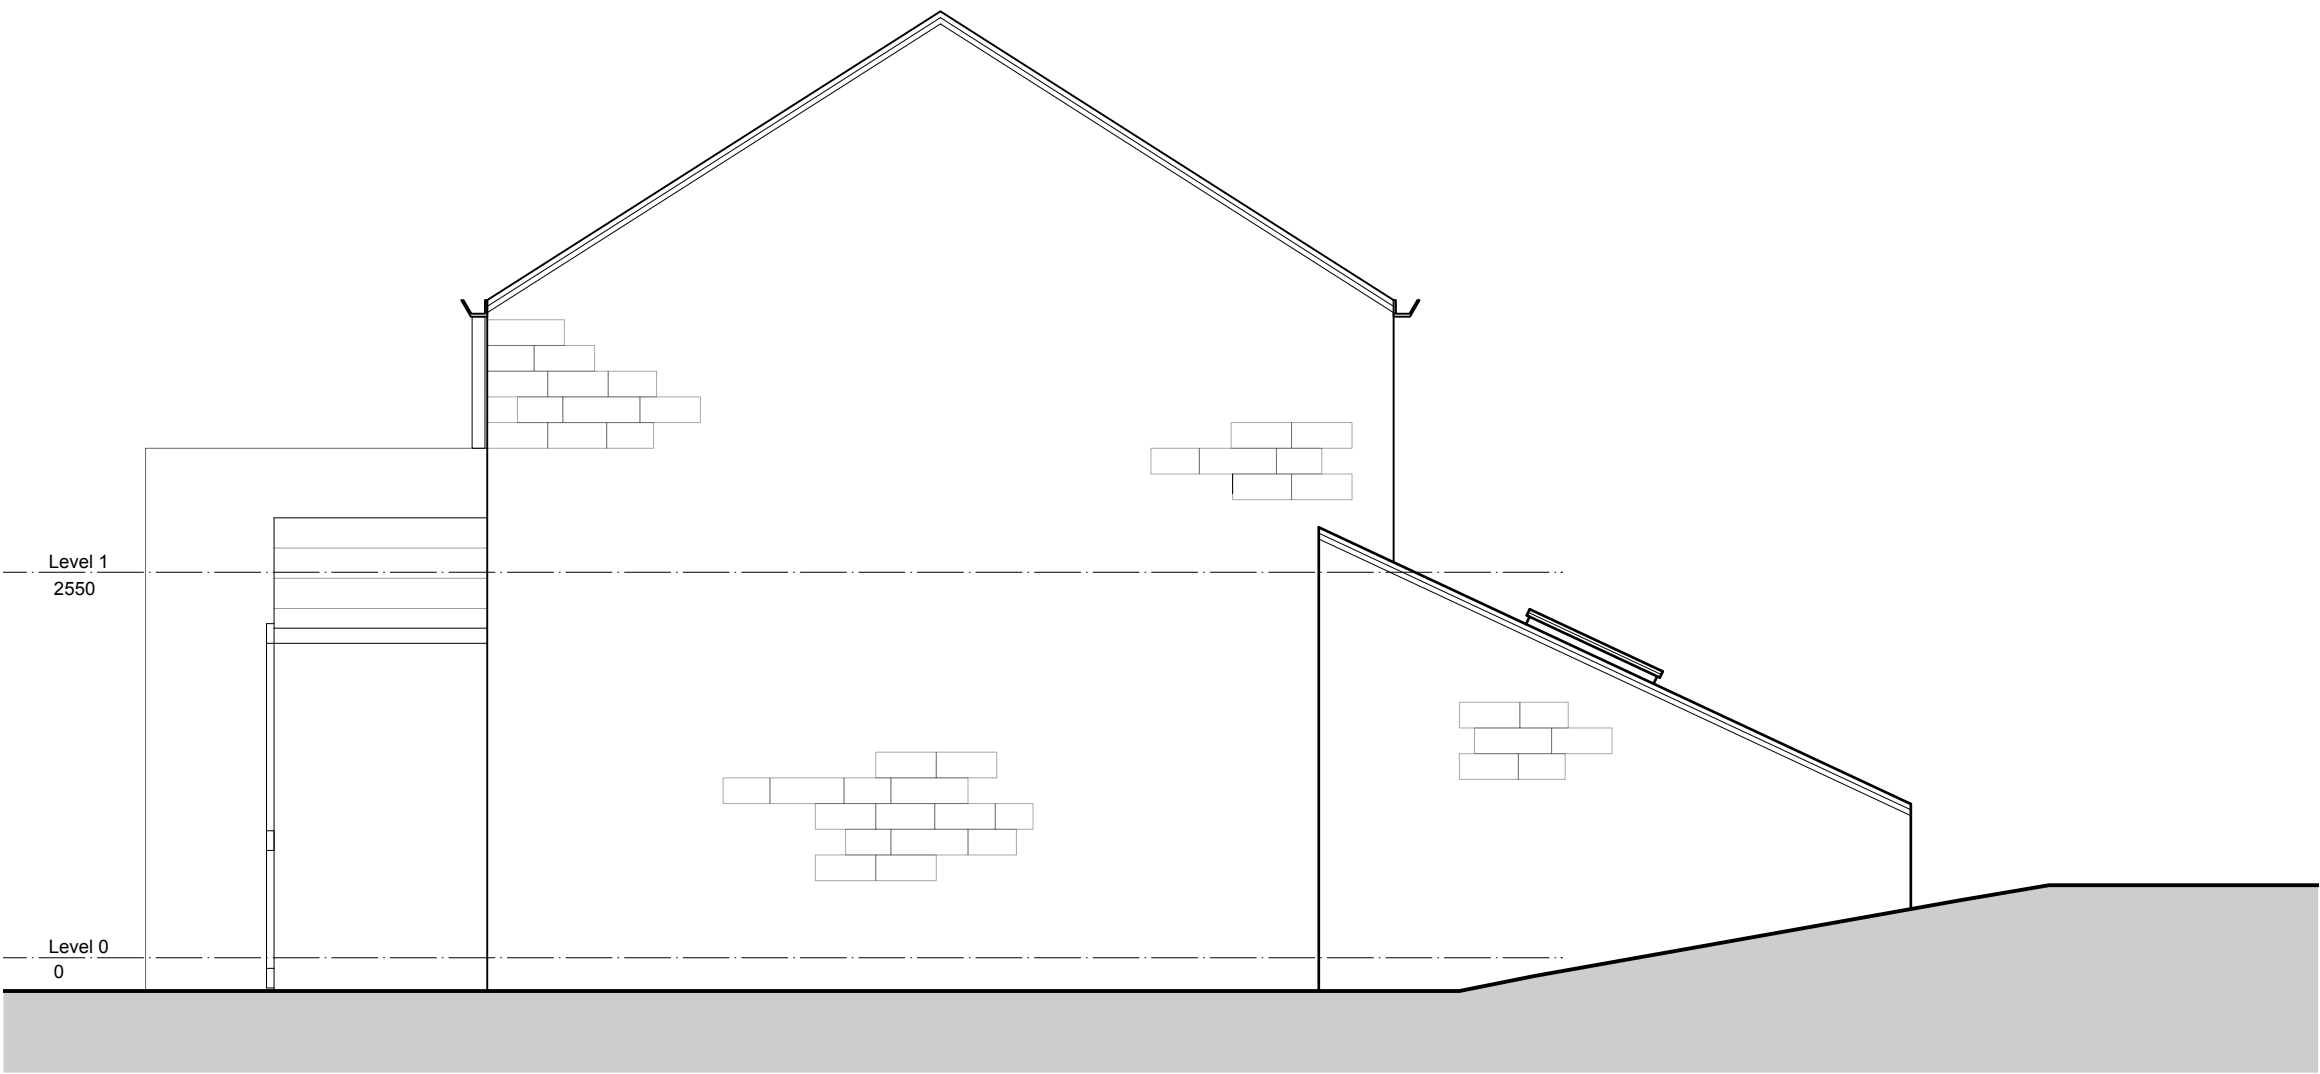

Existing North Elevation
Scale: 1:50 @ A1

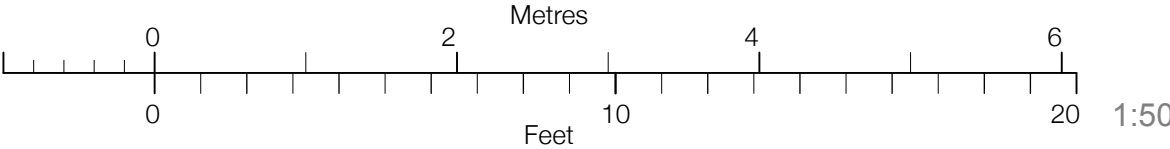

Revision
Project
House Extension
Address
Syke Farm, Rooley Moor Road, OL12 6BN
Client
Robert Brierley
Drawing
Existing Elevations



Chartered Architects
RIBA Chartered Practice

www.storah.com	mail@storah.com	01706 813214	
Scale	Sheet Size	Date	Drawn
1:50	ISO A1		MC

Drawing Number

24-055 - 011