


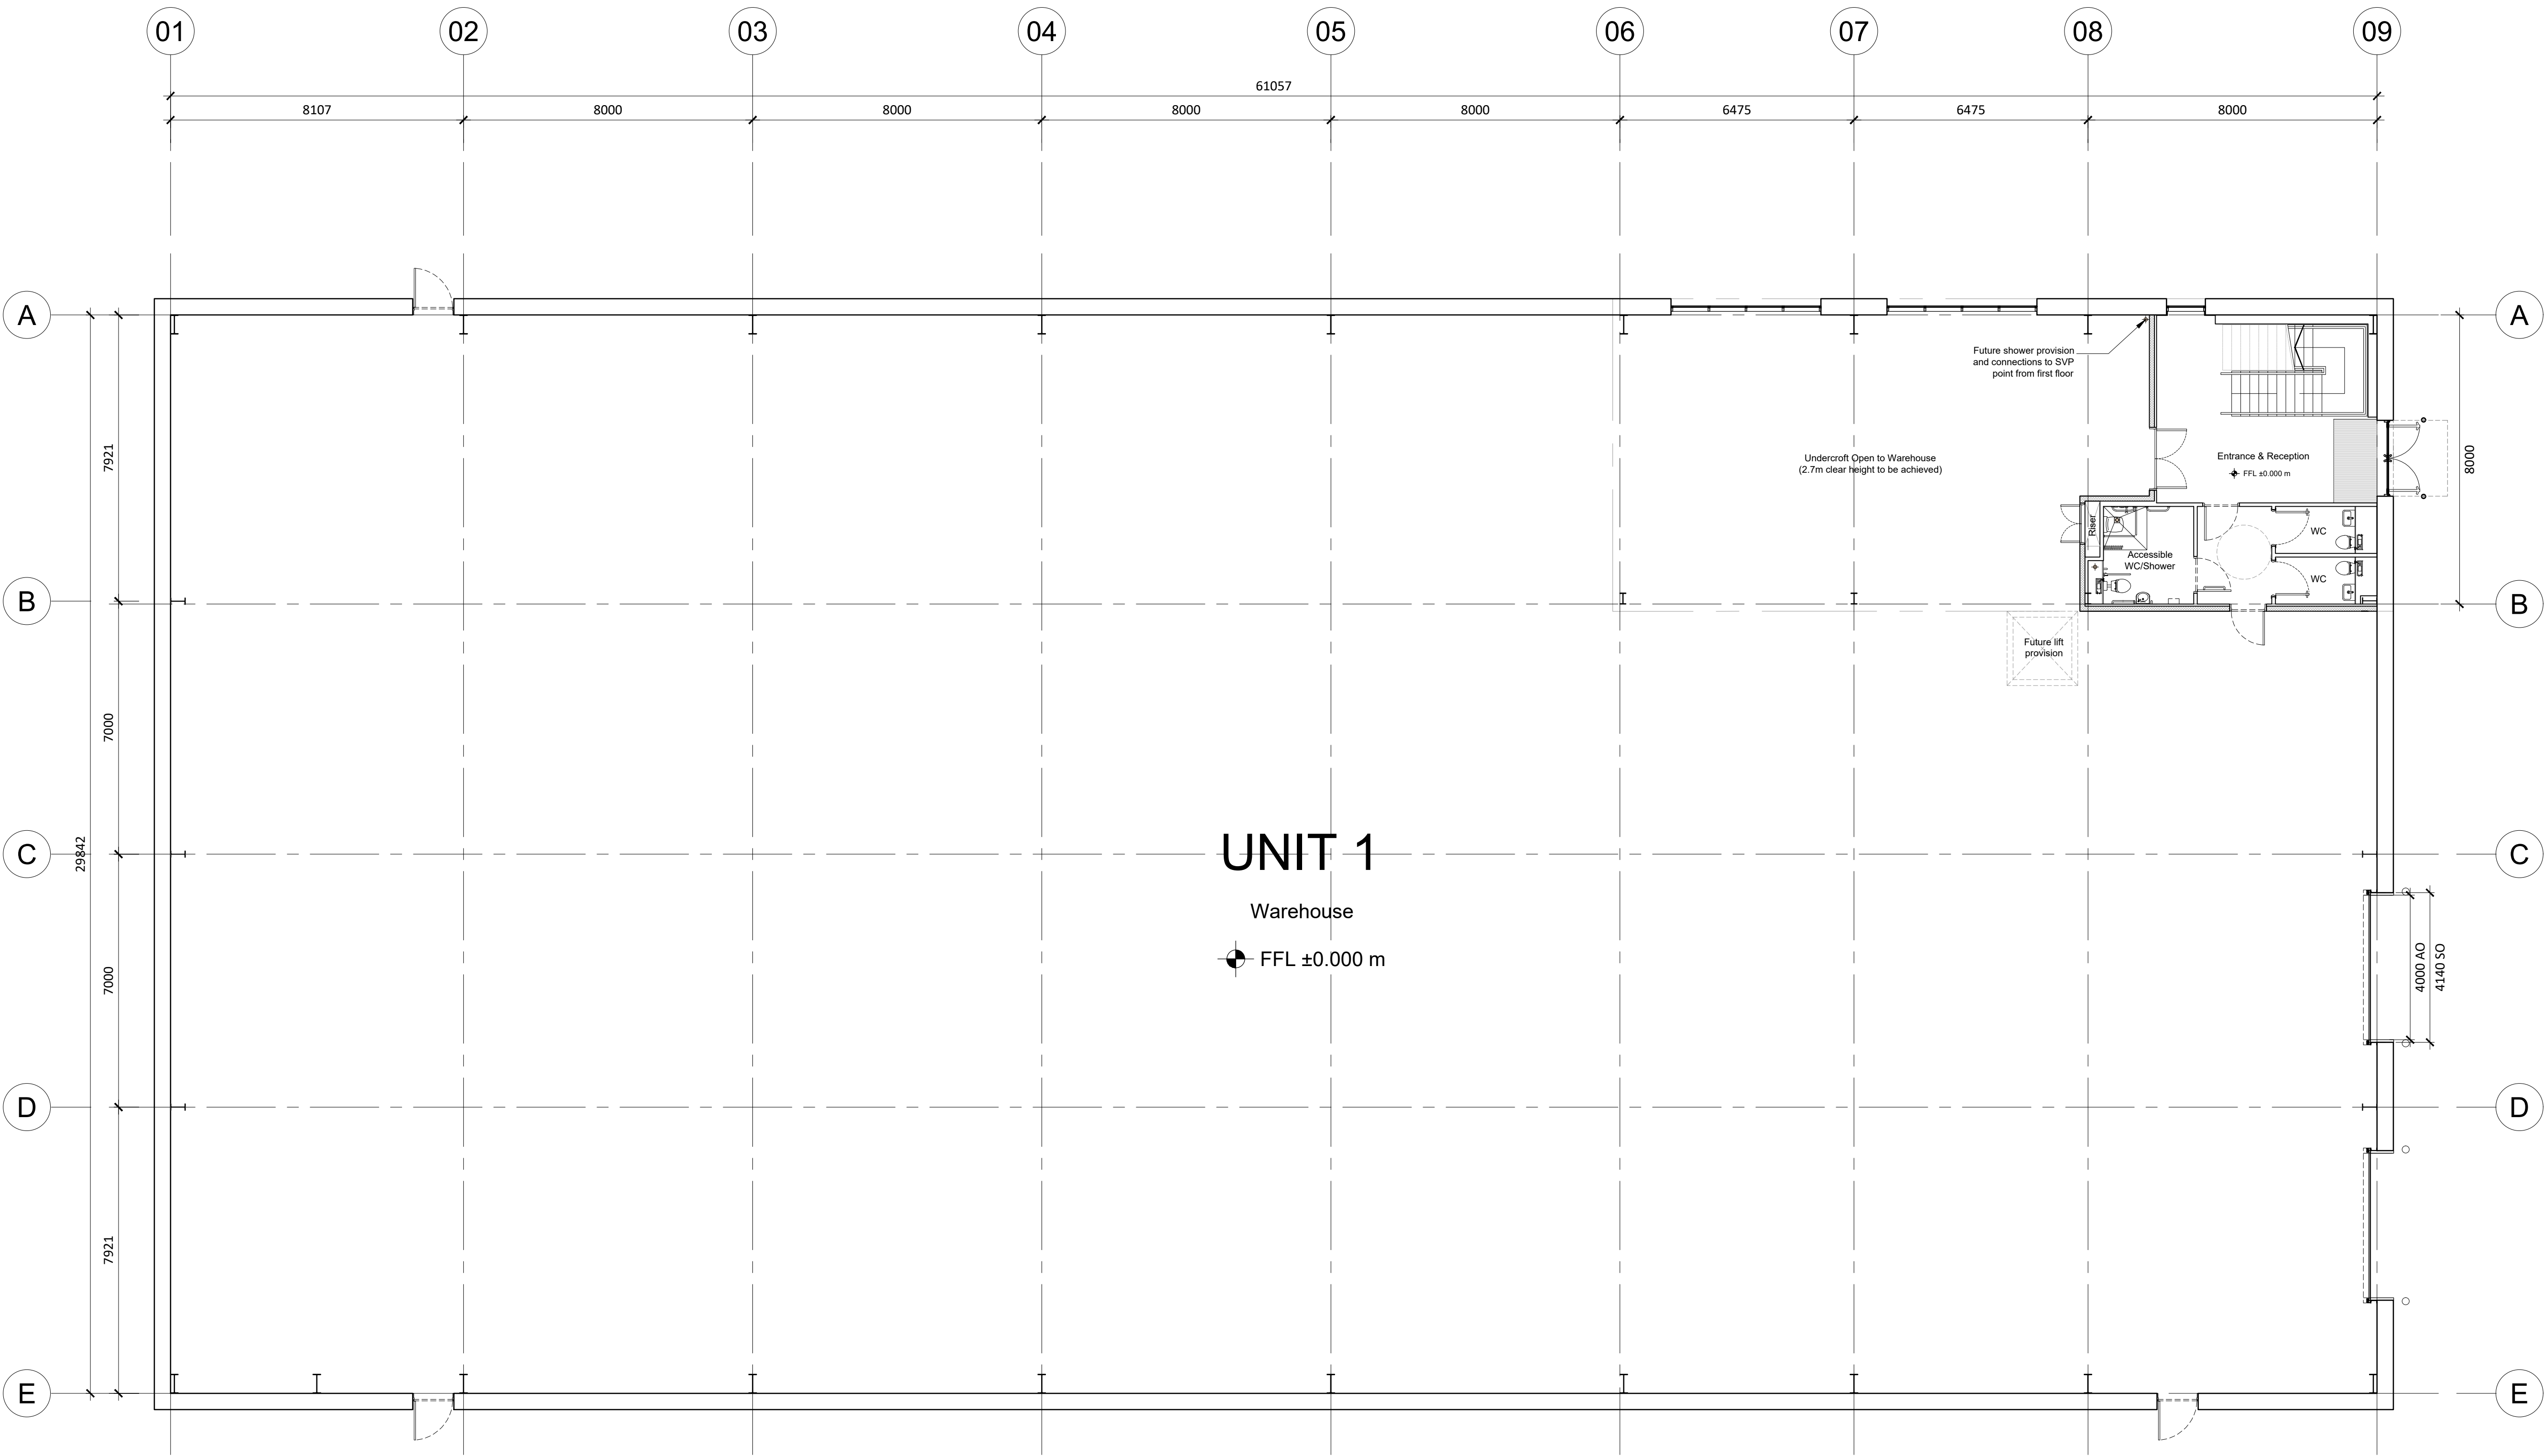

Disclaimer:
Subject to survey.
Topographic survey by Lane & Frankham,
Ref:LF4945-LAF-XX-ST-DR-G-101-S2-R02, dated 28/07/2023



P01	Issued for NMA application	06.03.2025	AH	HA
Rev:	Notes:	Date:	Dwn:	Iss:
Suitability Code:				
PLANNING				



hale
ARCHITECTURE
22c Leathermarket Street, London, SE1 3HP

Project:
Rhodes Business Park, Middleton

Drawing Title:
Unit 1
Proposed Ground Floor Plan

Project No: 24077	Scale @ A1 / A3 1:100 / 1:200	Revision: P01
Drawing No: 24077-HAL-PL004		

01 Unit 1 - Ground Floor Plan
1:100 @ A1