




South East Elevation (from roadside)



South East Elevation

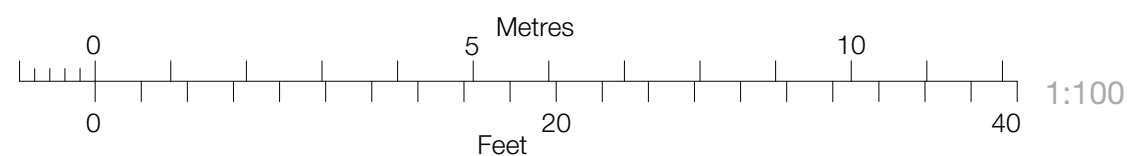

Revision
Project
Change of Use to Nursery
Address

520 Bury Road, Rochdale

Client
Mr E.Smethurst

Drawing
Proposed Elevations

storaharchitecture
Chartered Architects
RIBA Chartered Practice

www.storah.com mail@storah.com 01706 813214

Scale 1:100 Sheet Size ISO A3 Date Feb 20 Drawn LA

Drawing Number Revision

19-081 - 220