

© This Drawing & Design is the copyright of TM Architecture Ltd and should not be reproduced without written consent.

Contractors are to check all levels & dimensions on site prior to site works commencing & report discrepancies to the Designers.

DO NOT SCALE FROM THIS DRAWING


PLANNING

0m 1m 2m 3m 4m 5m

Scale Bar 1:50 @ A1



Proposed Rear Elevation
Scale 1 : 50

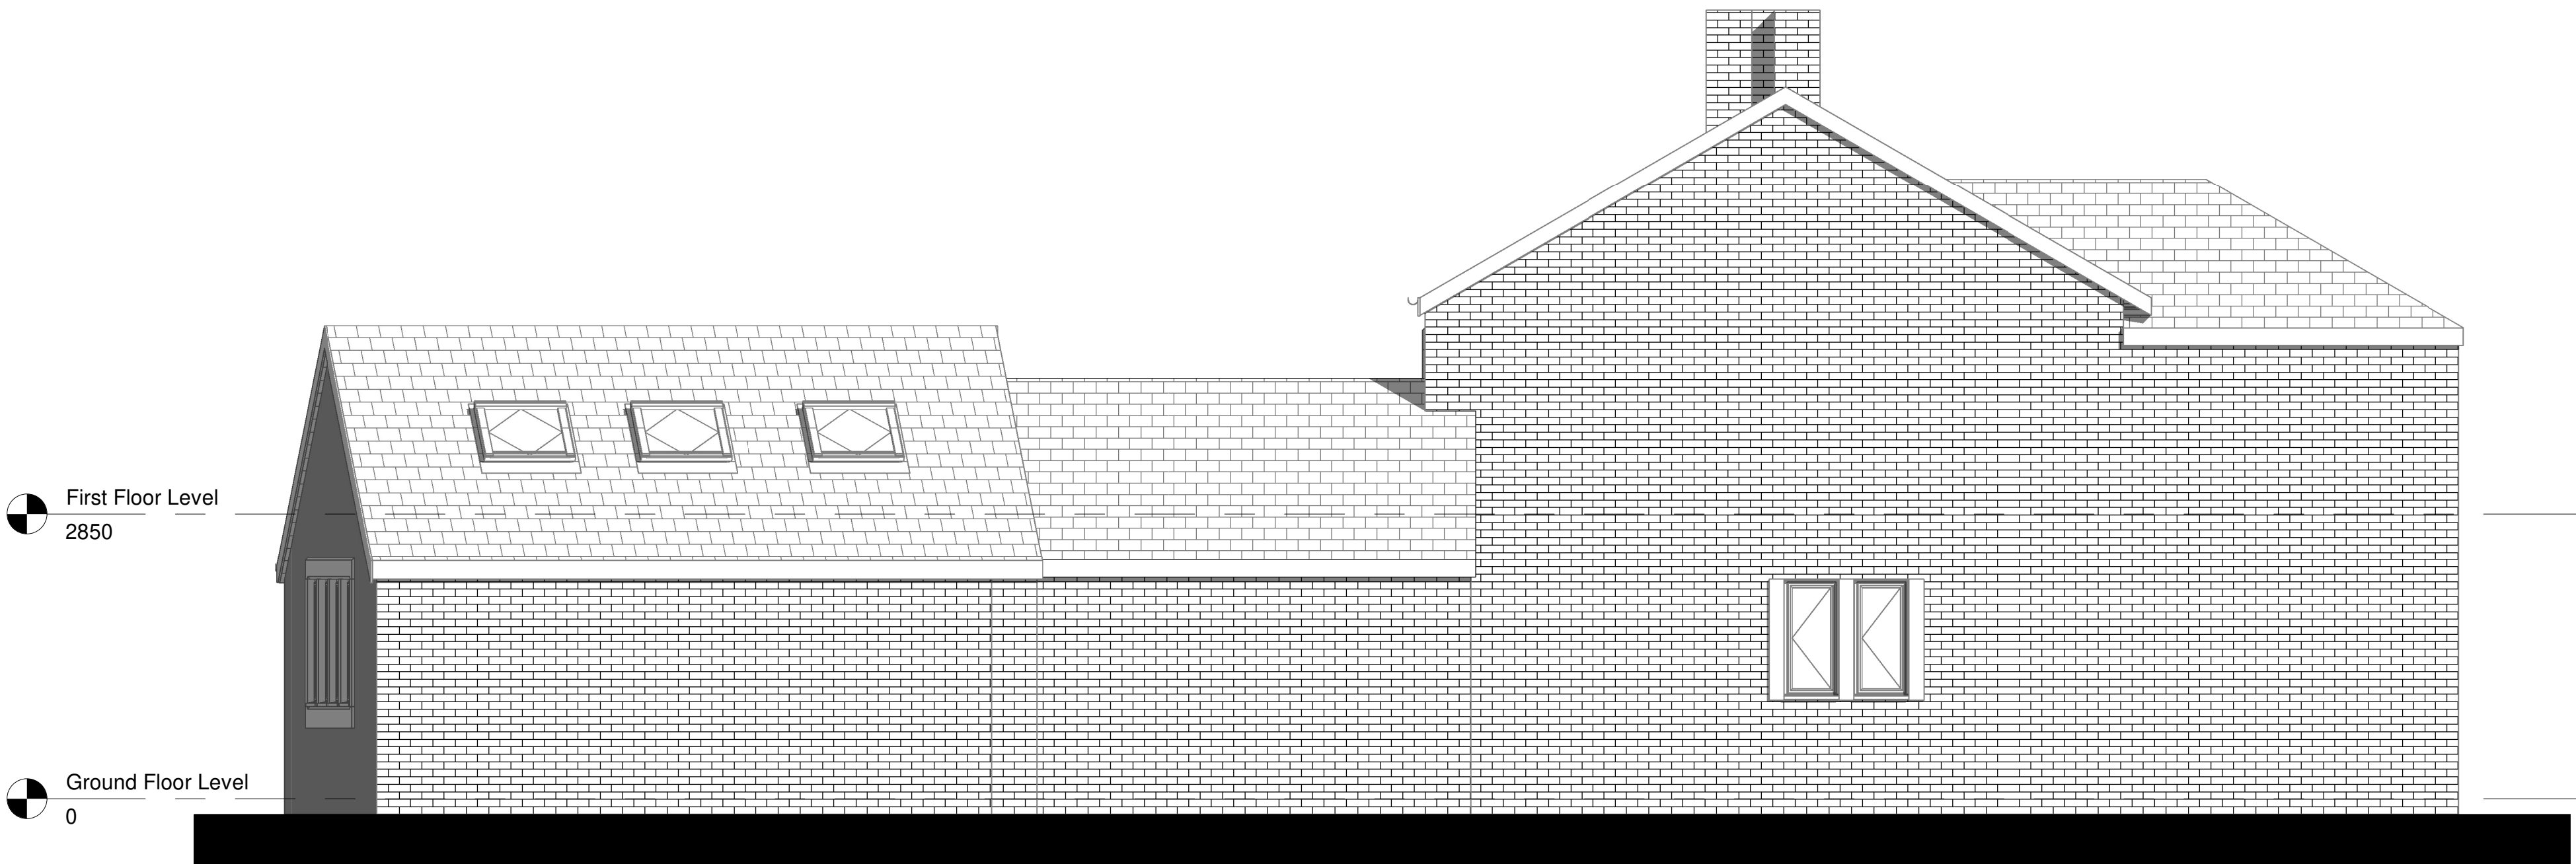

Proposed Side Elevation
Scale 1 : 50

Rev	Description	by	Chk by	Date
Project:	Residential Extension Stubley New Barn			
Title:	Proposed Rear & Side Elevations			
Client:	Mr S Scott			
Drawn By:	TM	Checked By:	TM	on Nov 2022
Original Size:	A1	Project Number:	TMA-1066	
Drawing Number:	B1-ZZ-DR-A-3001			REV