




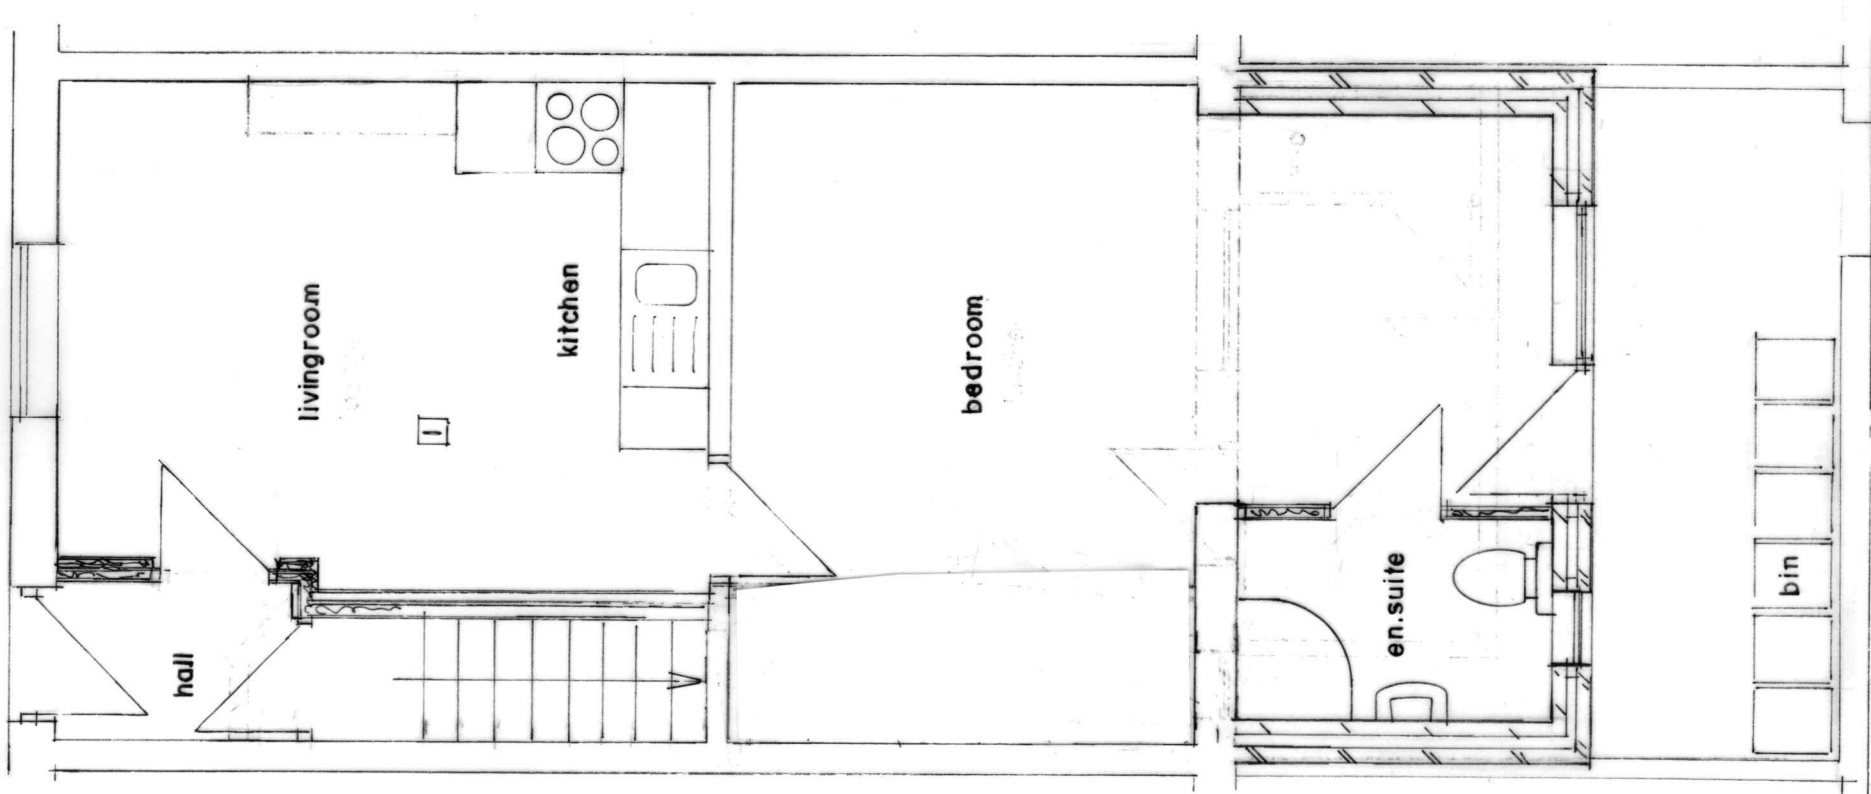


GROUND FLOOR PLAN
(PROPOSED)

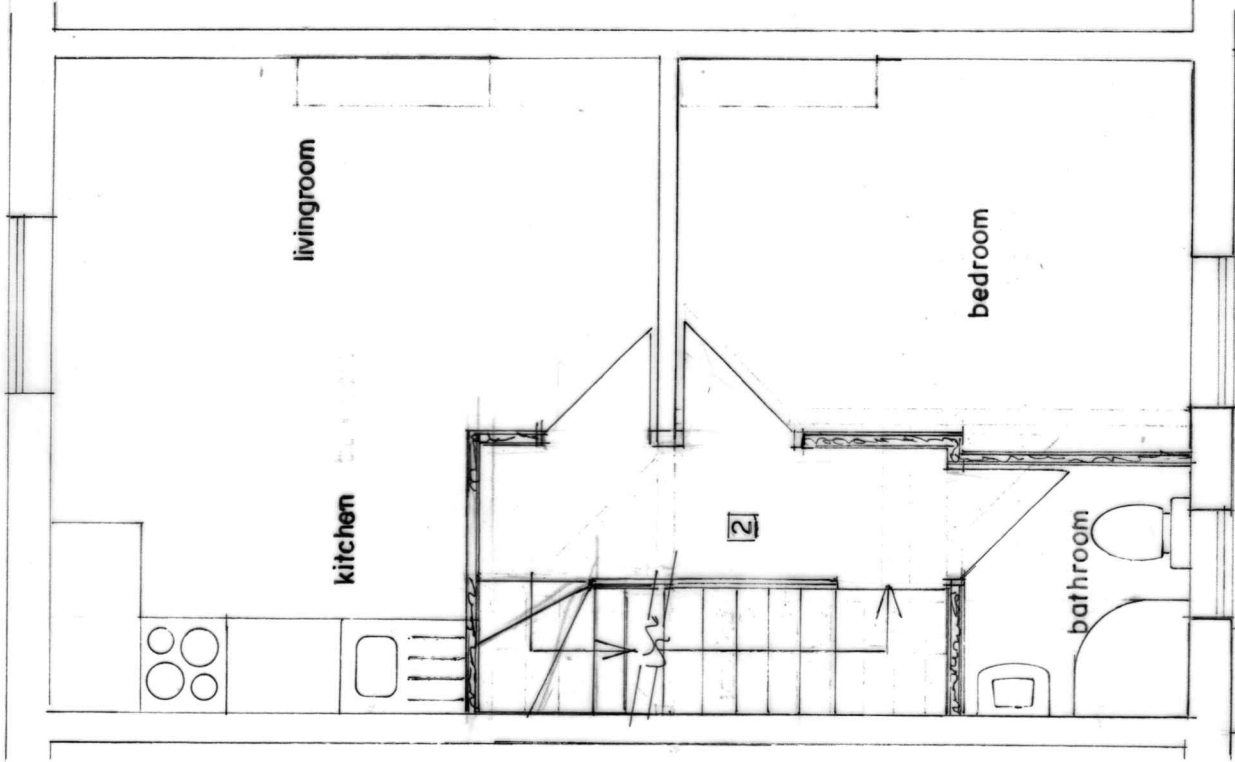

FIRST FLOOR PLAN
(PROPOSED)

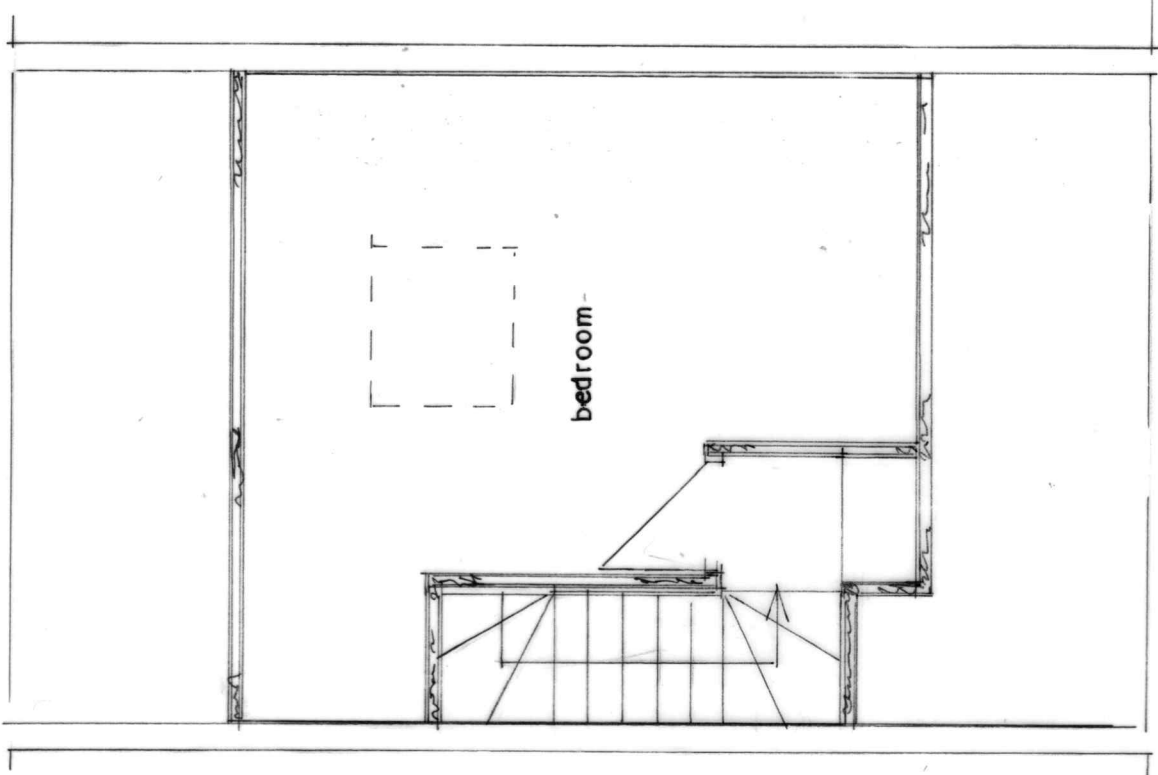

ATTIC PLAN
(PROPOSED)

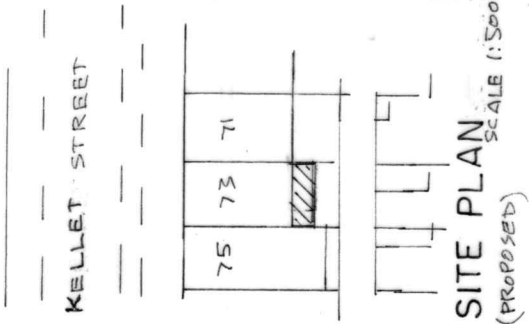

SITE PLAN
(PROPOSED)
SCALE 1:500

BUILDING DESIGN SERVICES
M. FAROOQ
6 Stock Close, Shawclough, Rochdale OL12 6BB
Tel: 01706 712231 Mob: 07967605763

PROPOSED CHANGE OF USE FROM DWELLING INTO TWO
SELF CONTAINED FLATS AND LOFT CONVERSION AT
73 KELLET STREET ROCHDALE OL16 2JU

For: Mr M SALEEM

Plan Scale 1:50

1973/2