




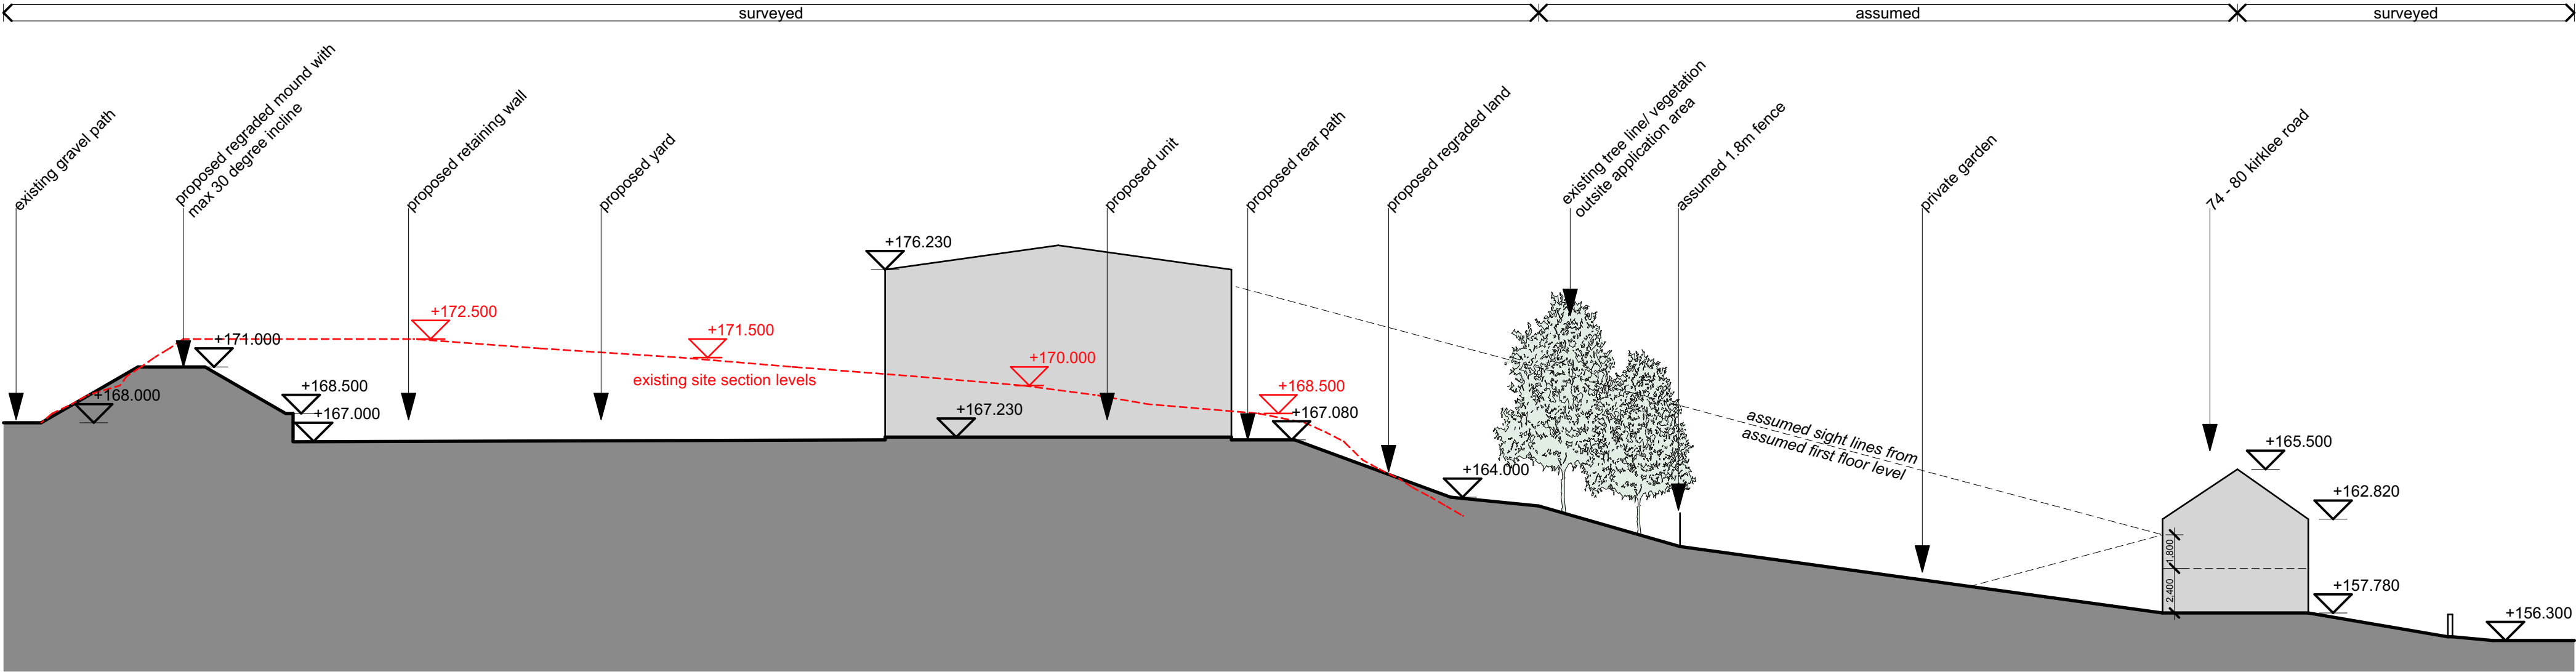


section A-A 1:250

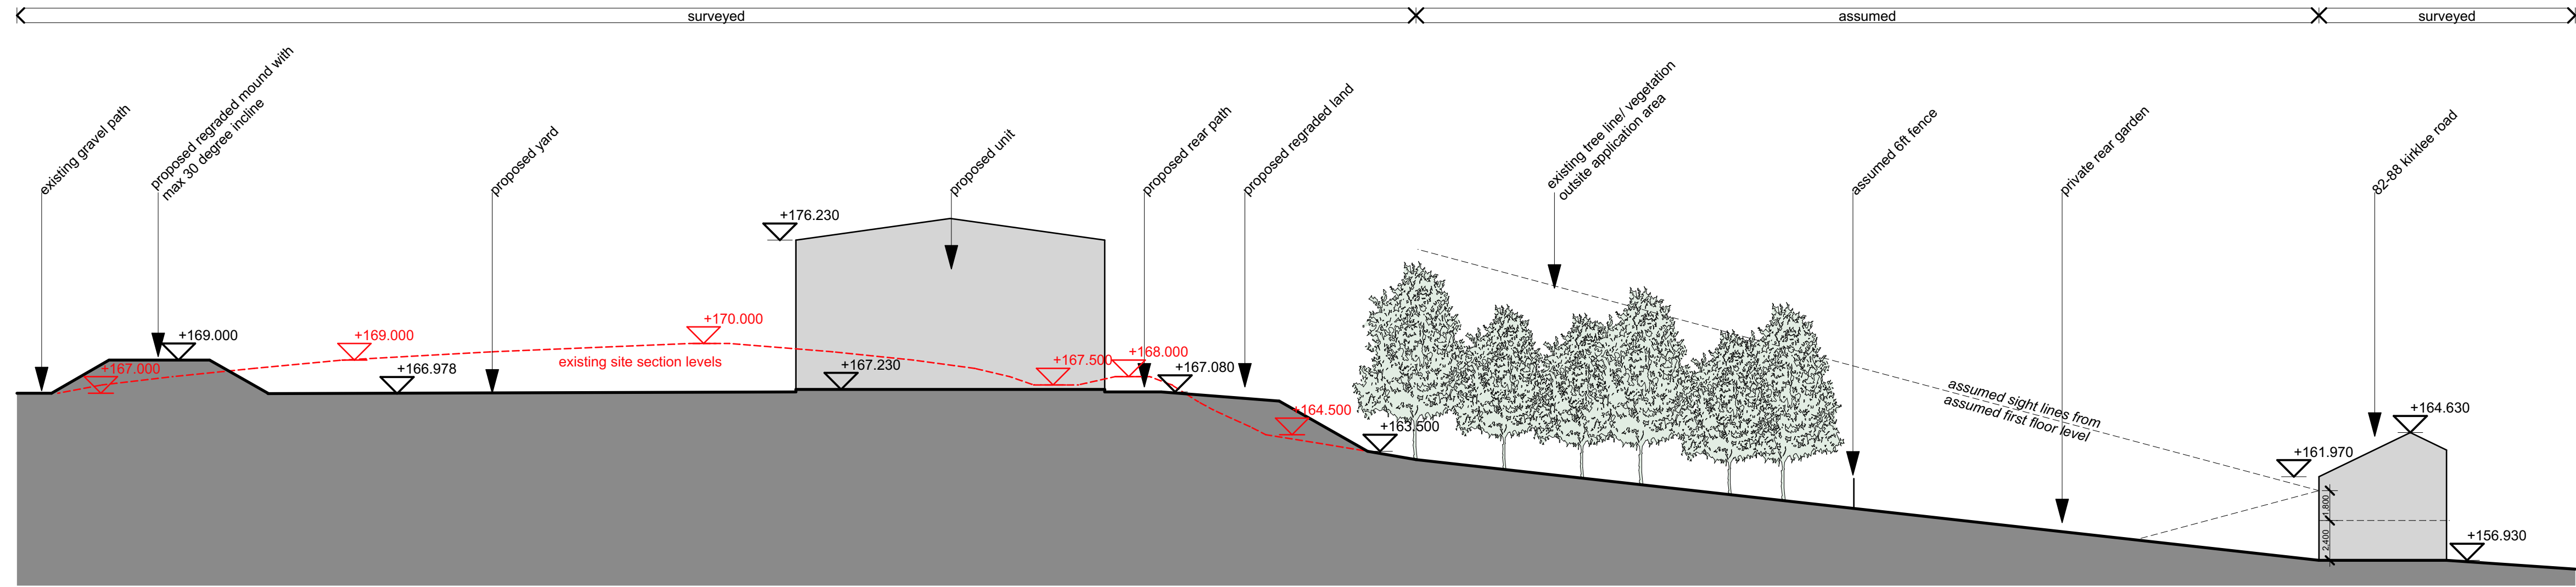


section B-B 1:250

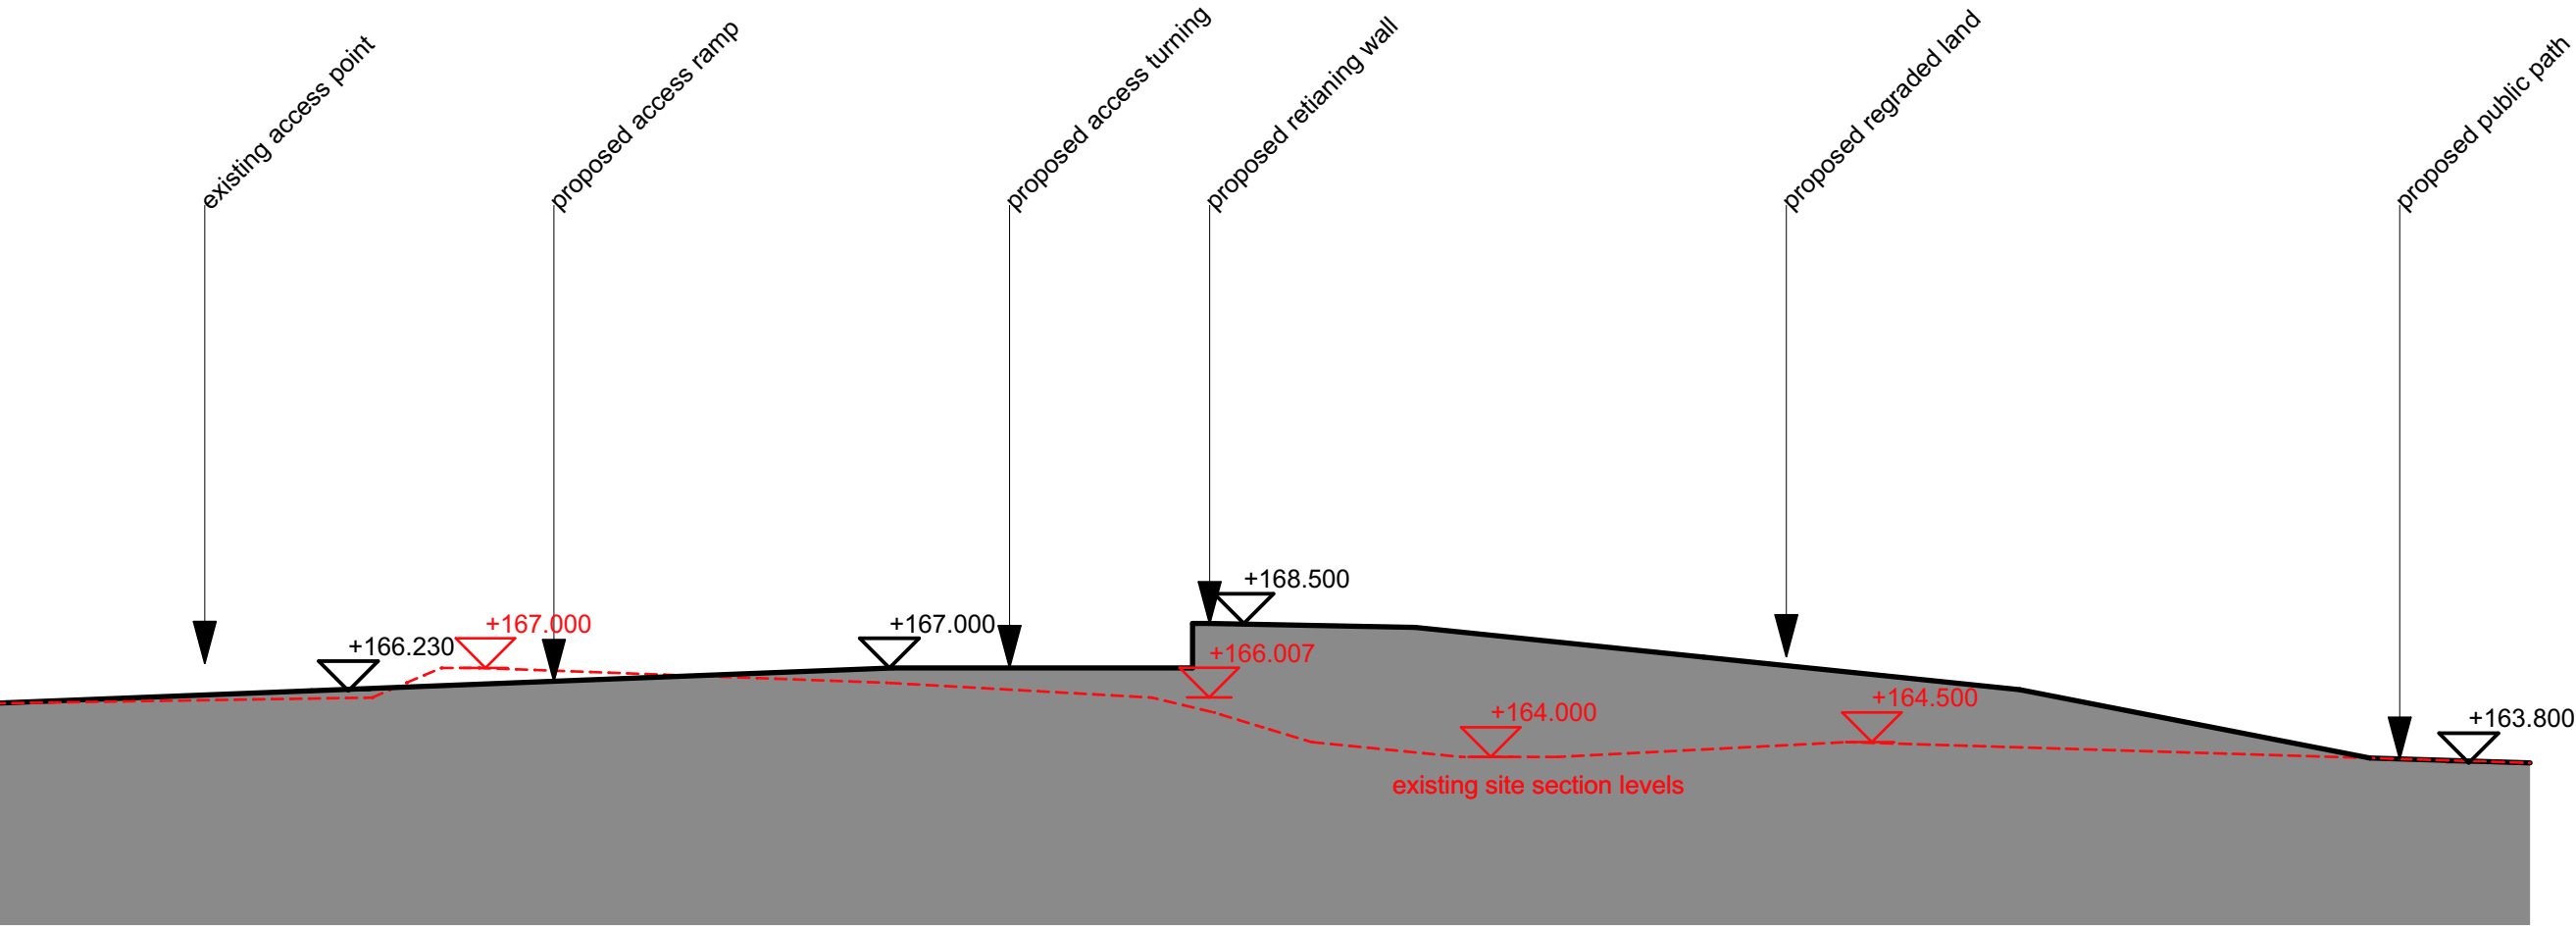

section C-C 1:250

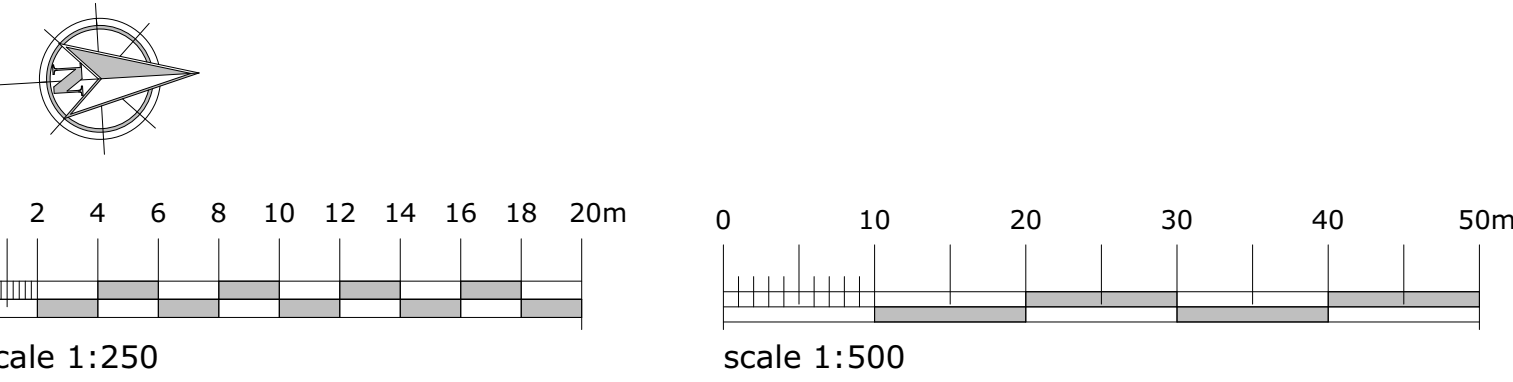

Issue:
A : original issue
B: 08.08.23: lg: updated to include extended survey area
B: 30.10.23: lg: updated to suit ammended site plan

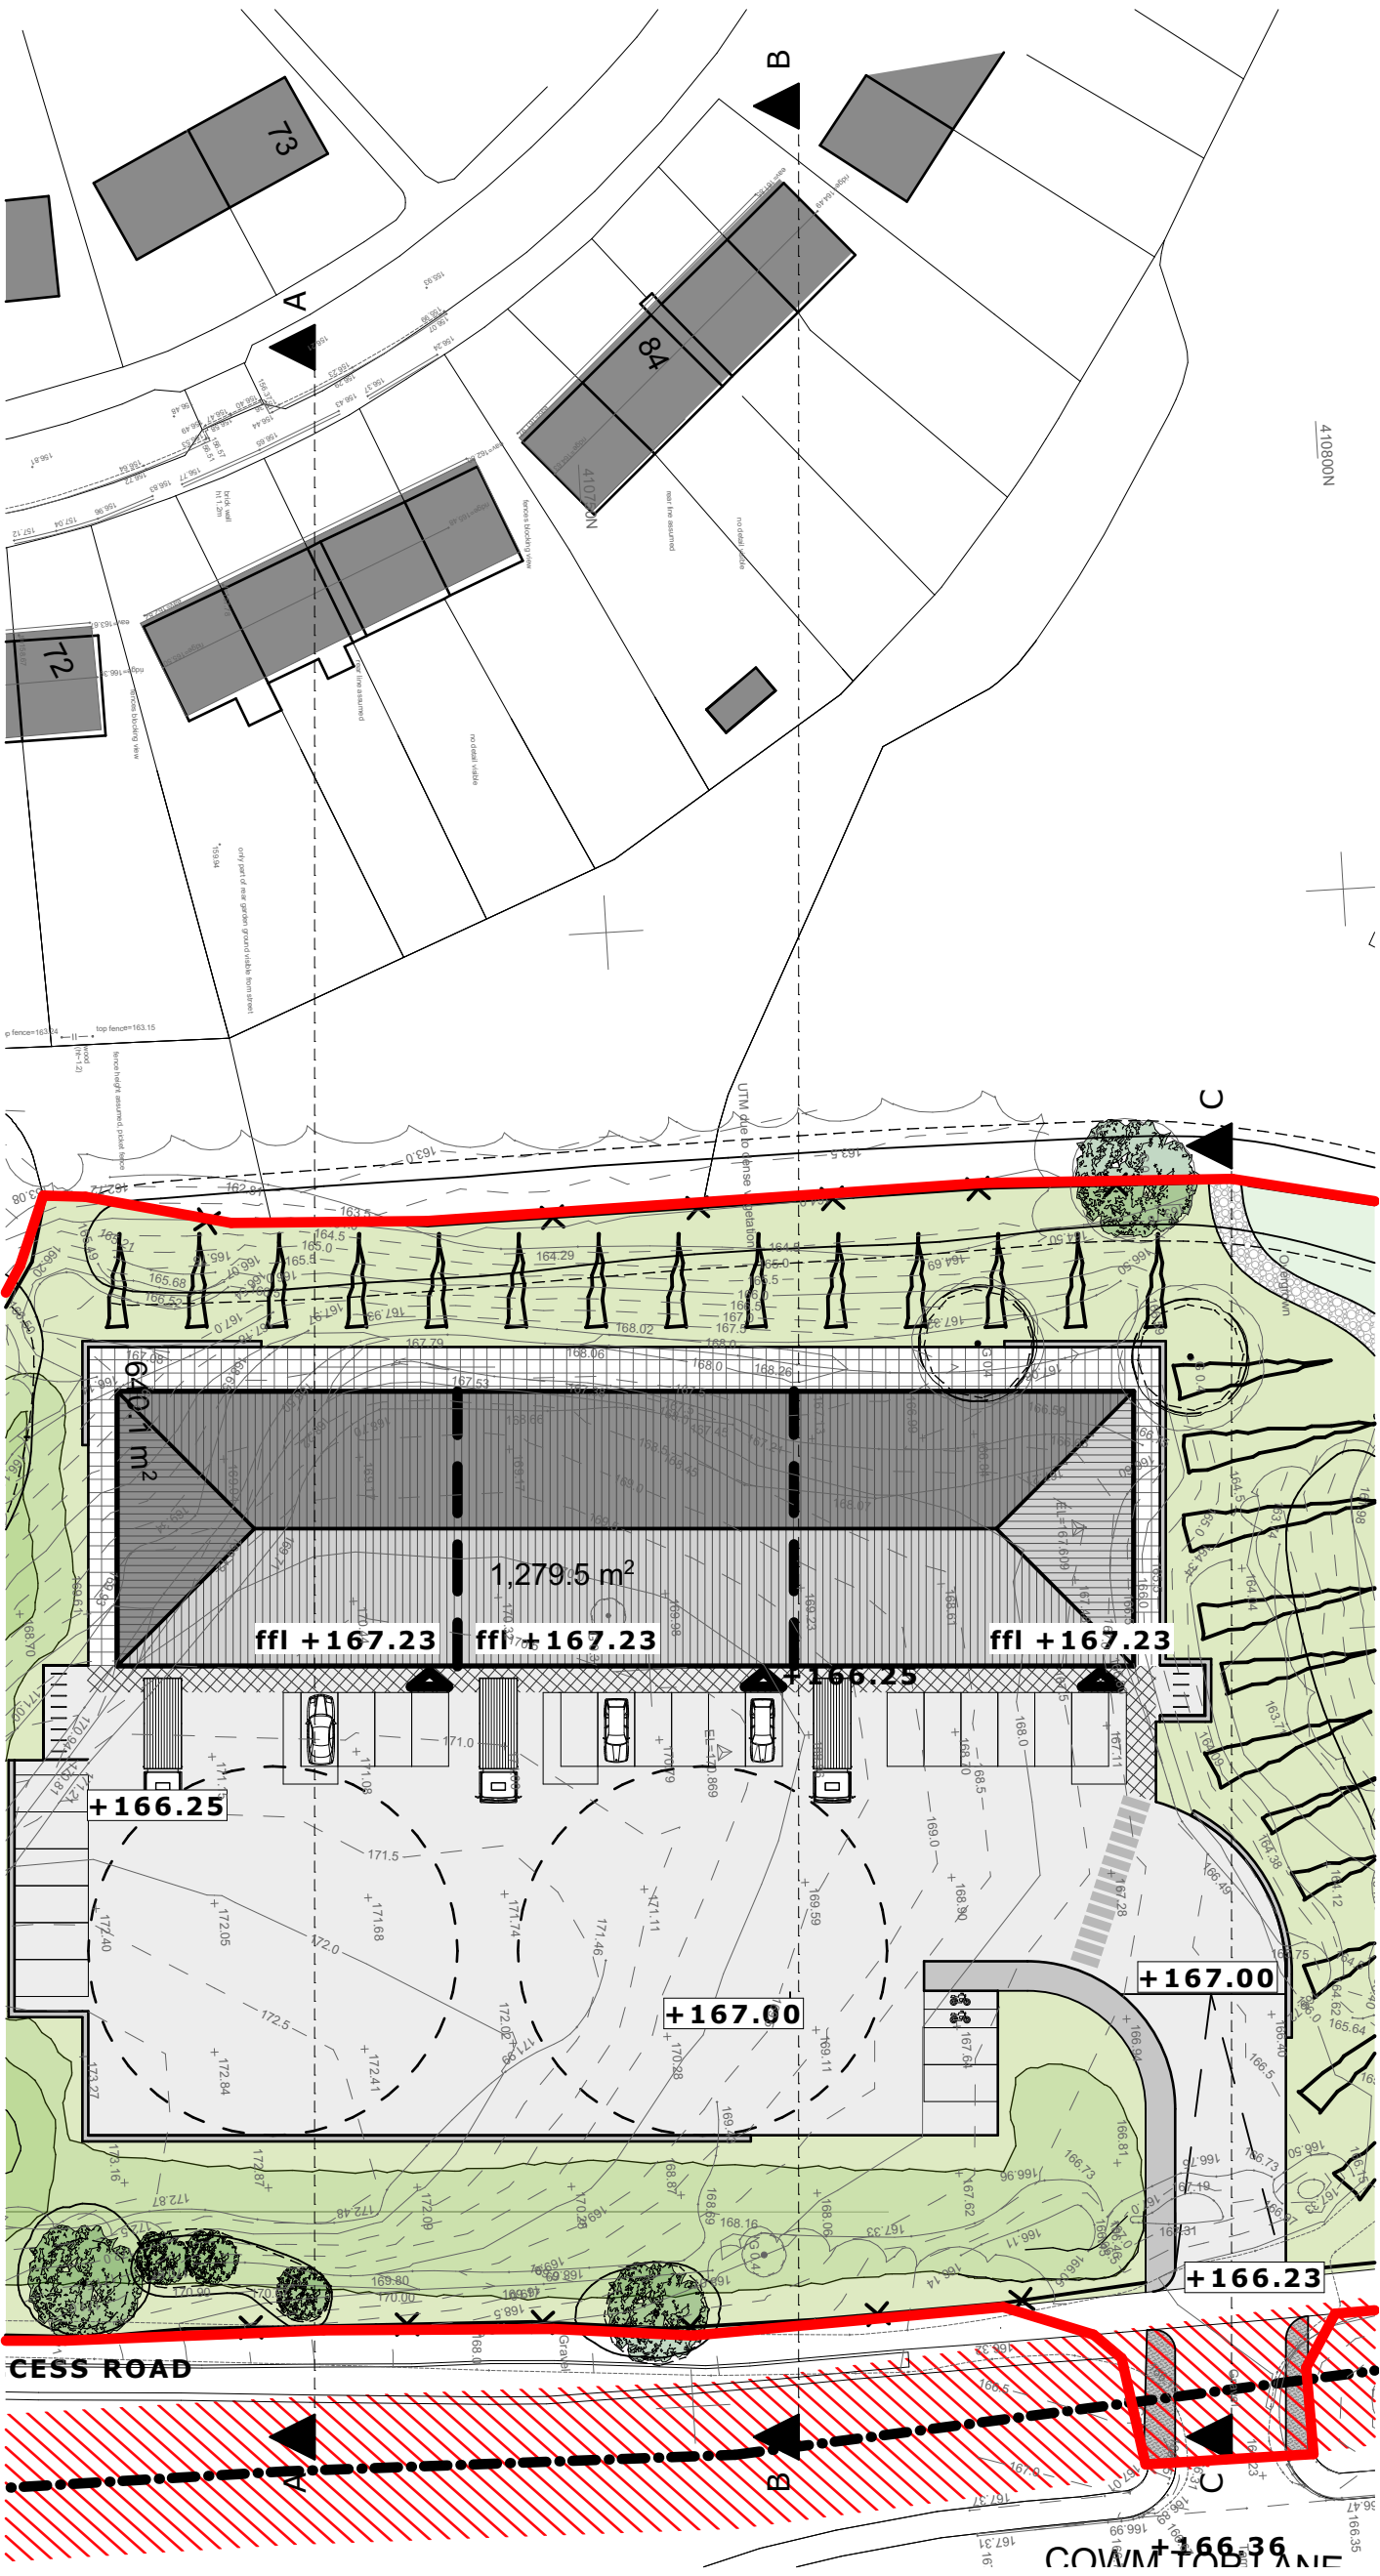

site plan 1:500

campbelldriverpartnership
architects

client: supashed

project: genesis business park
cowm top lane rochdale

sheet: proposed site sections

job no: 22.113	dwg no: 009	C
----------------	-------------	---

scale: 1:250, 1:500 @ A1
date: 27.01.23
drawn: lg

capricorn park
blackwater road
blackburn bb1 5qr
t: 01254 297700
e: design@cdpartnership.co.uk