


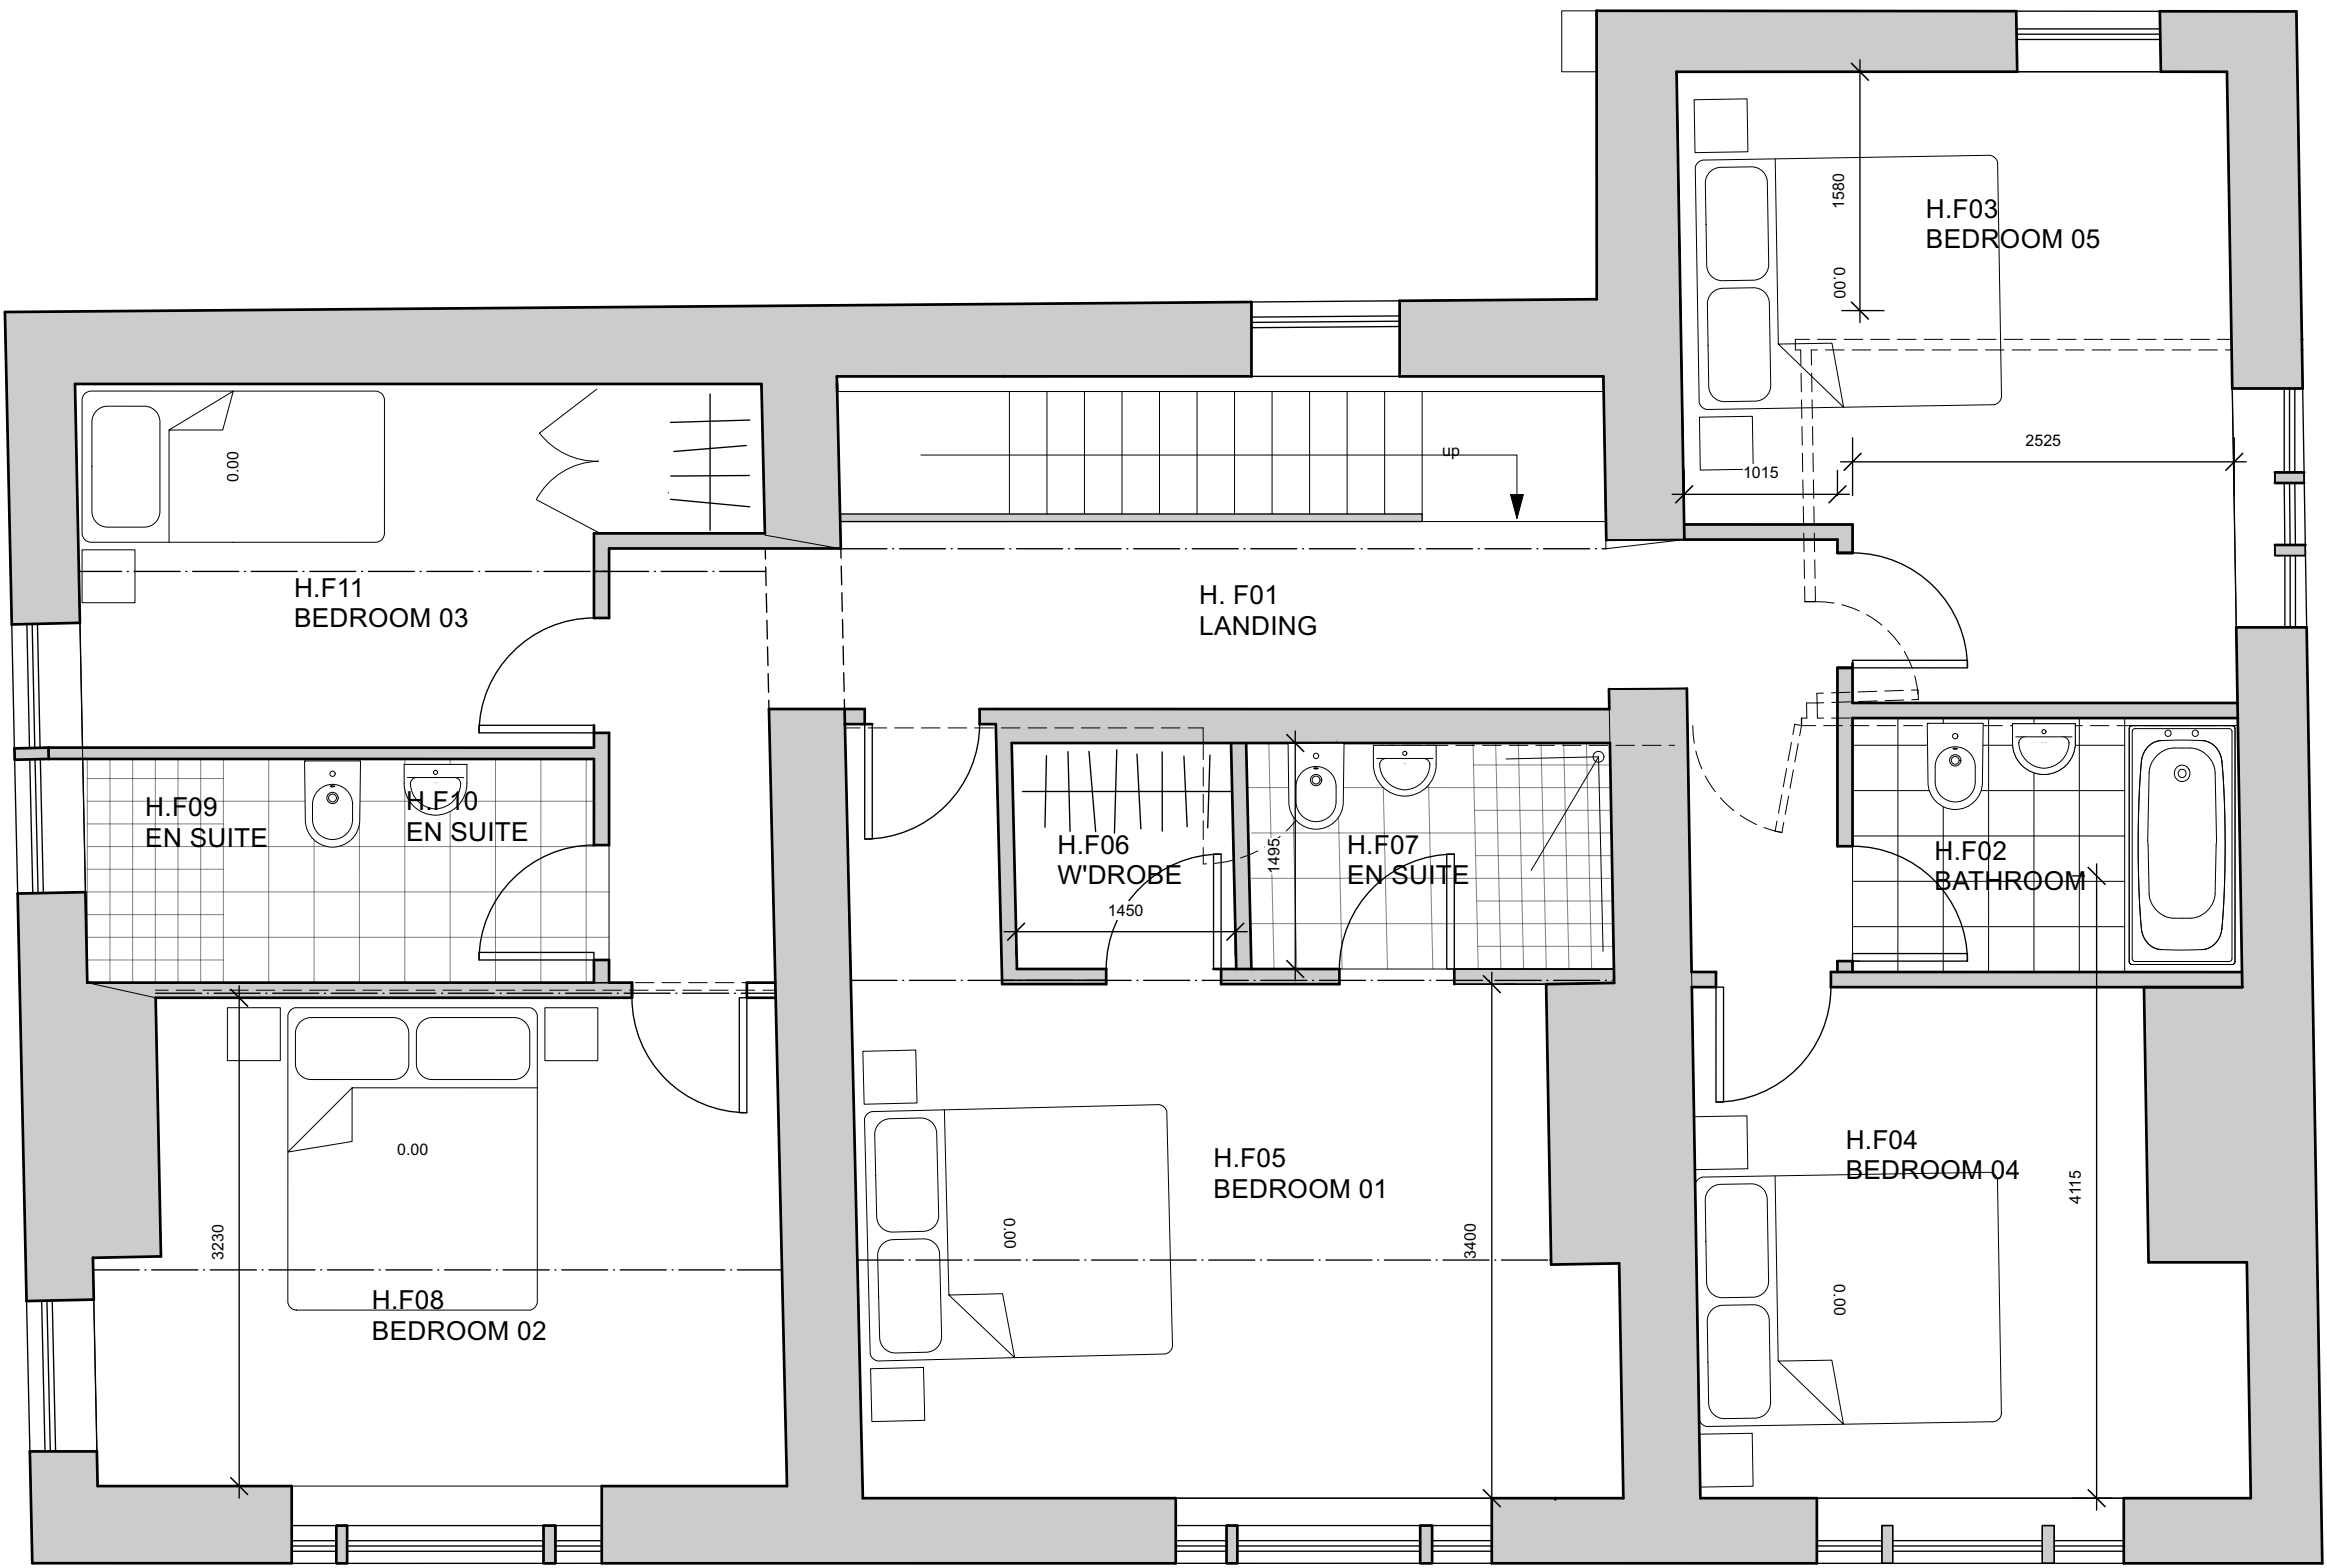


PROPOSED DIVISION OF THE HOUSE- FIRST FLOOR
1:50 SCALE
0 500 1,500 2,500mm
Scale 1:50



SITE PLAN
1:500 SCALE

HOUSE	
Accommodation:	Total:
Double Bedrooms	3
Single Bedrooms	1
Total area	207Msq

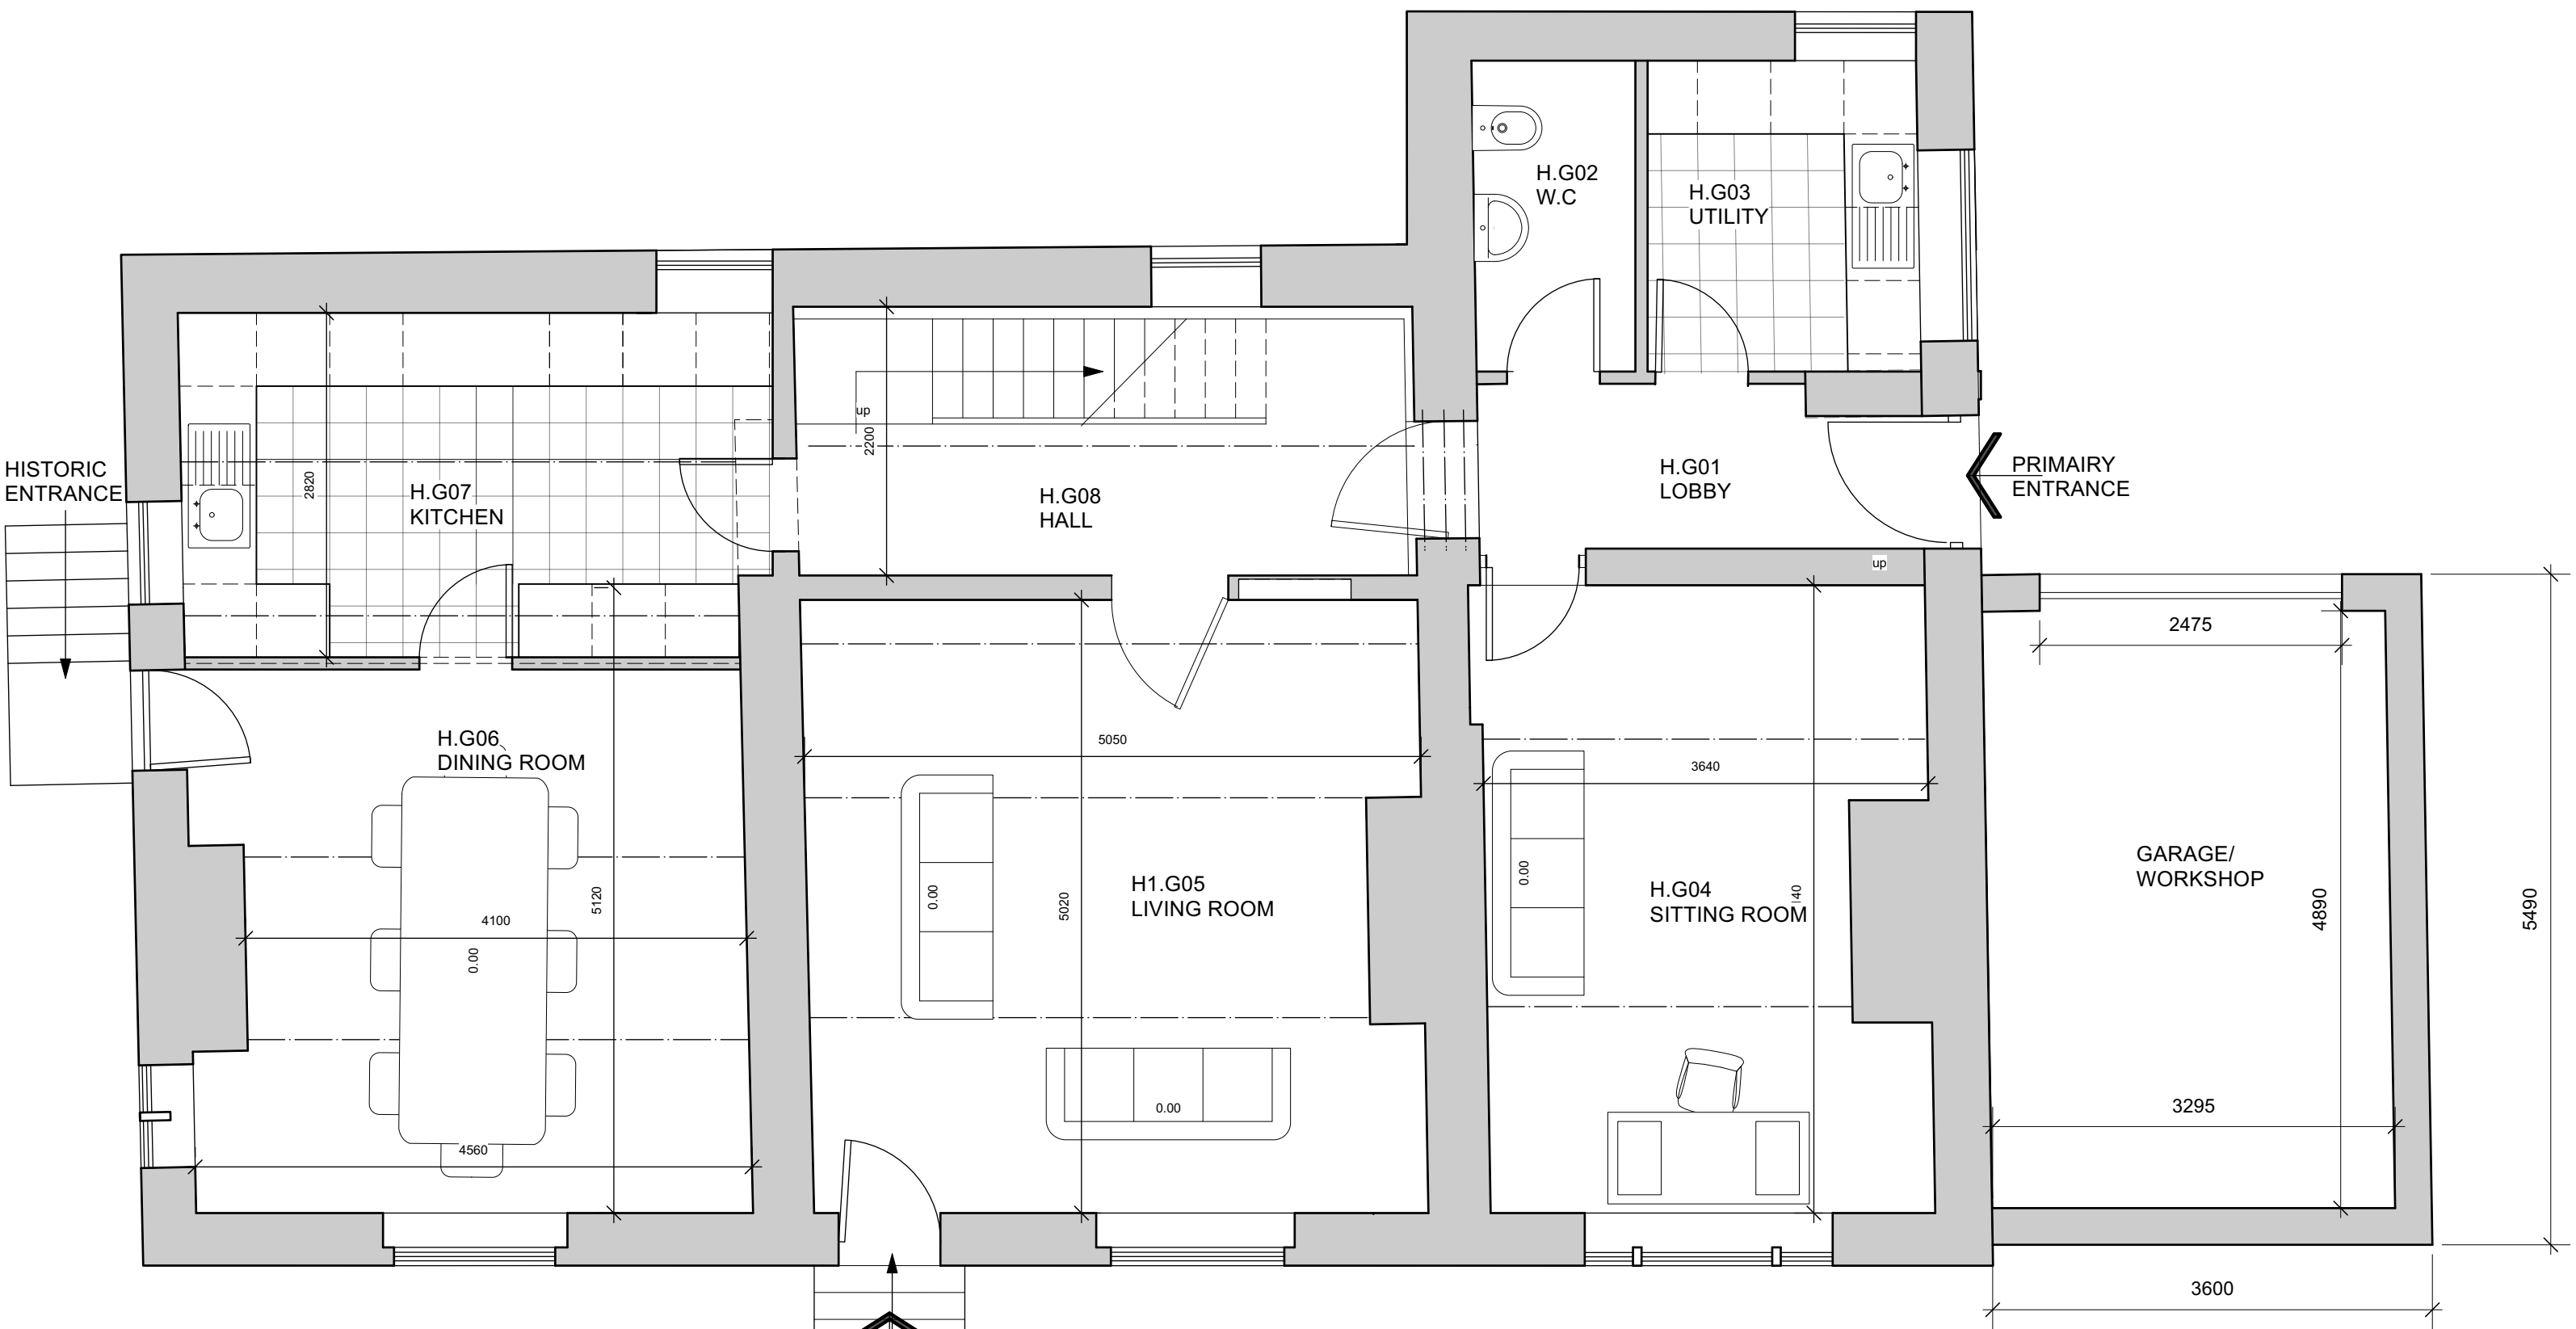

PROPOSED DIVISION OF THE HOUSE- GROUND FLOOR
1:50 SCALE
0 500 1,500 2,500mm
Scale 1:50

D	05/08/22	MB	Window alignment
C	06/07/2022	MB	Annotation amended
B	30/06/2022	MB	Room annotation amended
A	30/06/2022	MB	Door between living room and hall amended
Revision			Annotation amended

Proposed Redevelopment

Address
Silver Hill Farm
Rochdale

Client
Barratt & David Wilson Homes
North West

Drawings
Prop Farmhouse Plans

storaharchitecture		Chartered Architects RIBA Chartered Practice	
www.storah.com	mail@storah.com	01706 813214	
Scale	Sheet Size	Date	Drawn
1:50	ISO A1	12/11/21	MB
Drawing Number	Revision		

21-088- 202 D