



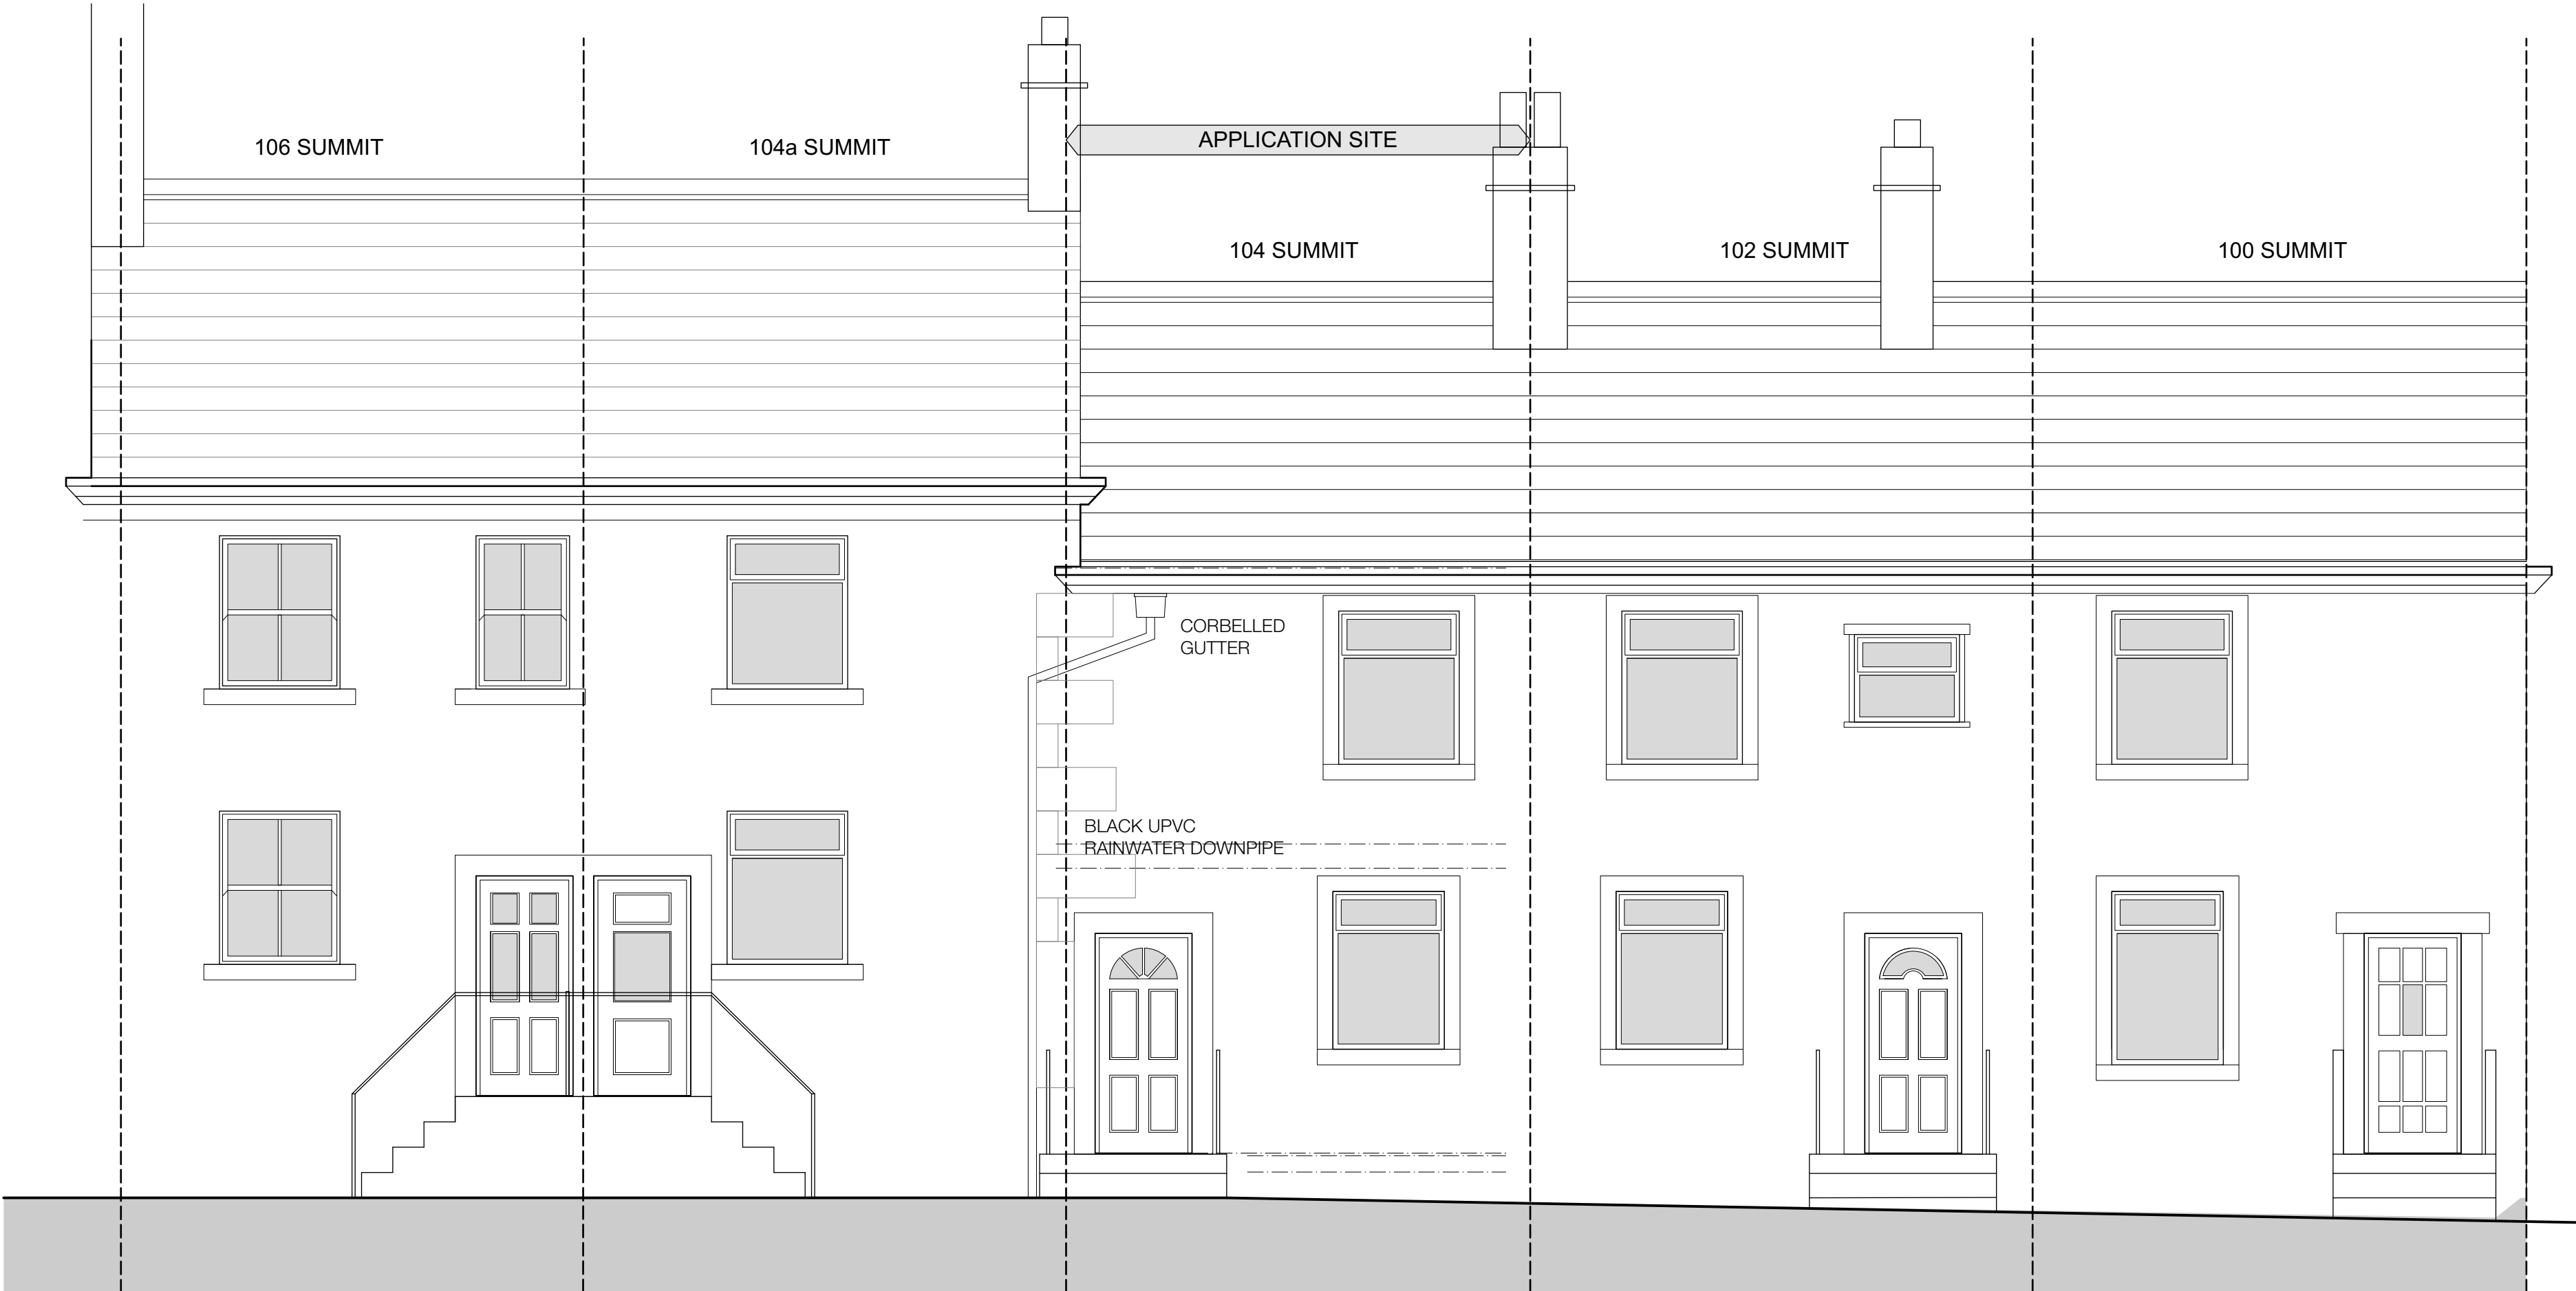


FRONT ELEVATION

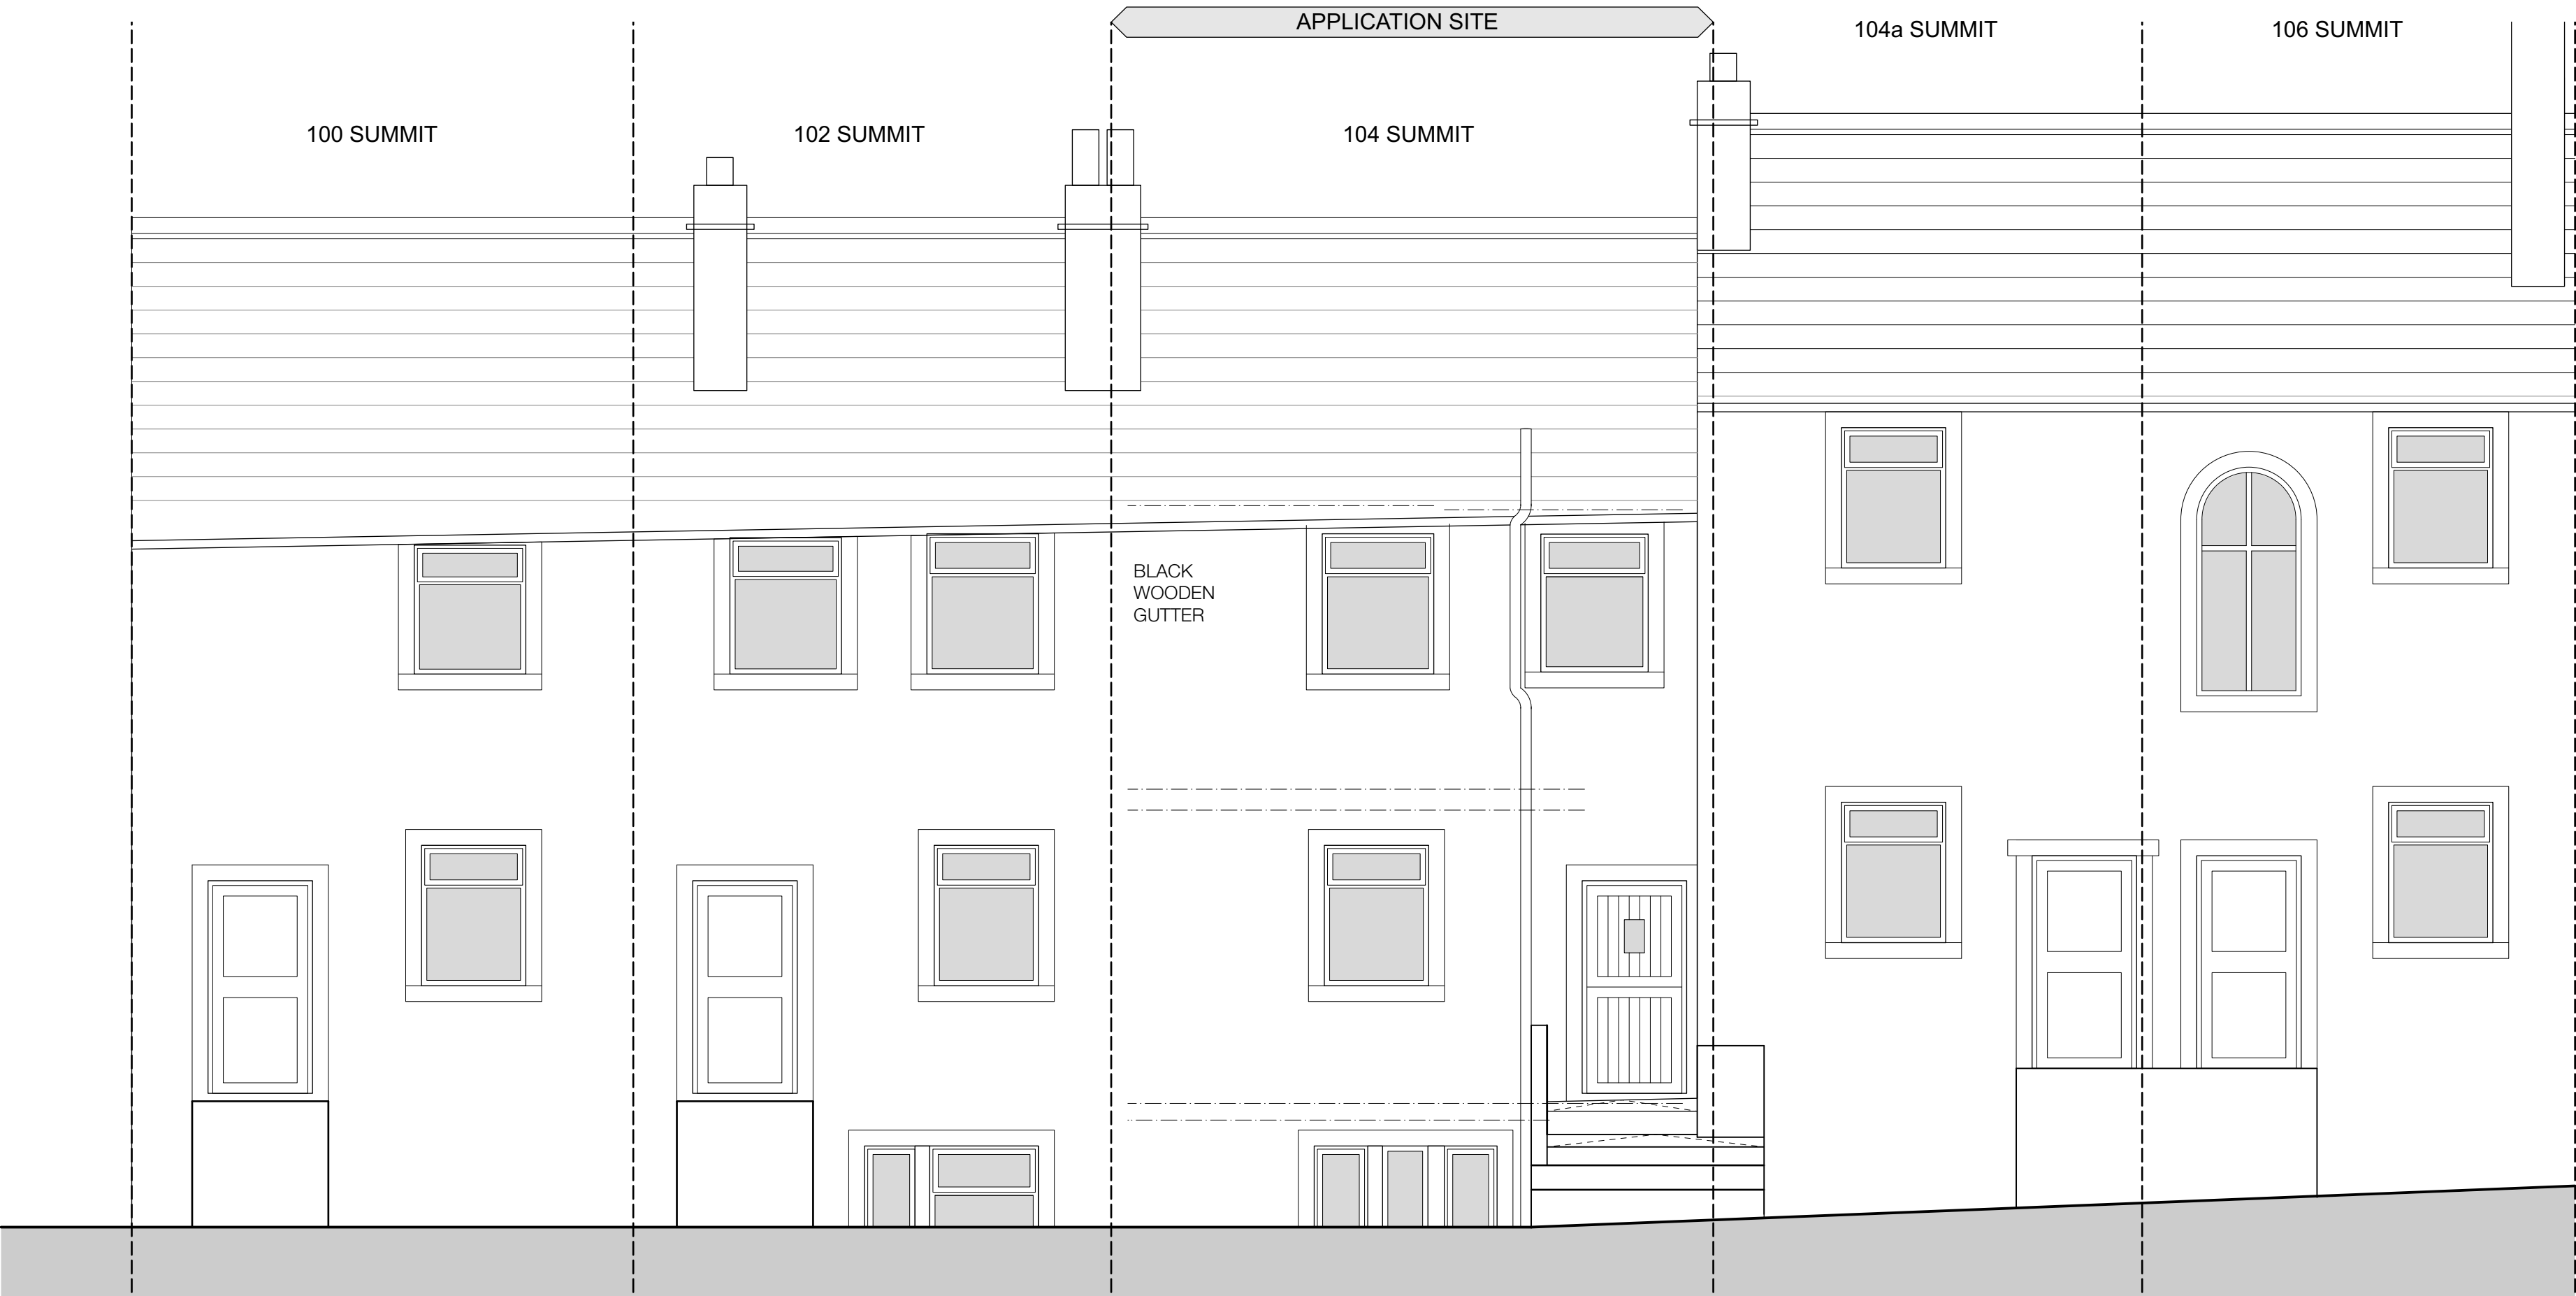

REAR ELEVATION

NOTE: Elevations were not surveyed and should be used for illustrative purposes only.

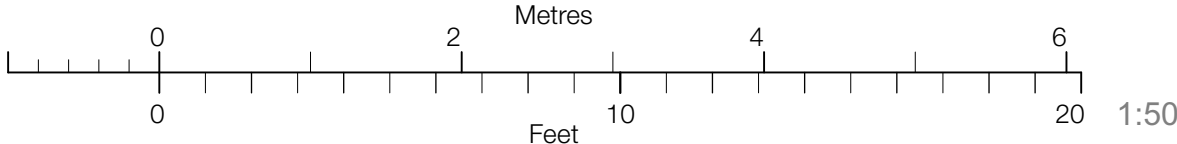

A 31/01/23 LA Additional annotation following Planning Officer comments.

Project
Additional Storey and Internal Alterations

Address
**104 Summit,
Littleborough, OL15 9QX**

Client
Mr and Mrs McMillan

Drawing
Existing Street Elevations

storaharchitecture
Chartered Architects
RIBA Chartered Practice

www.storah.com mail@storah.com 01706 813214

Scale Sheet Size Date Drawn
1:50 ISO A1 Dec 22 LA

Drawing Number Revision

22-070-021 A