



Existing Floor Plan
Scale 1:100 @ A0

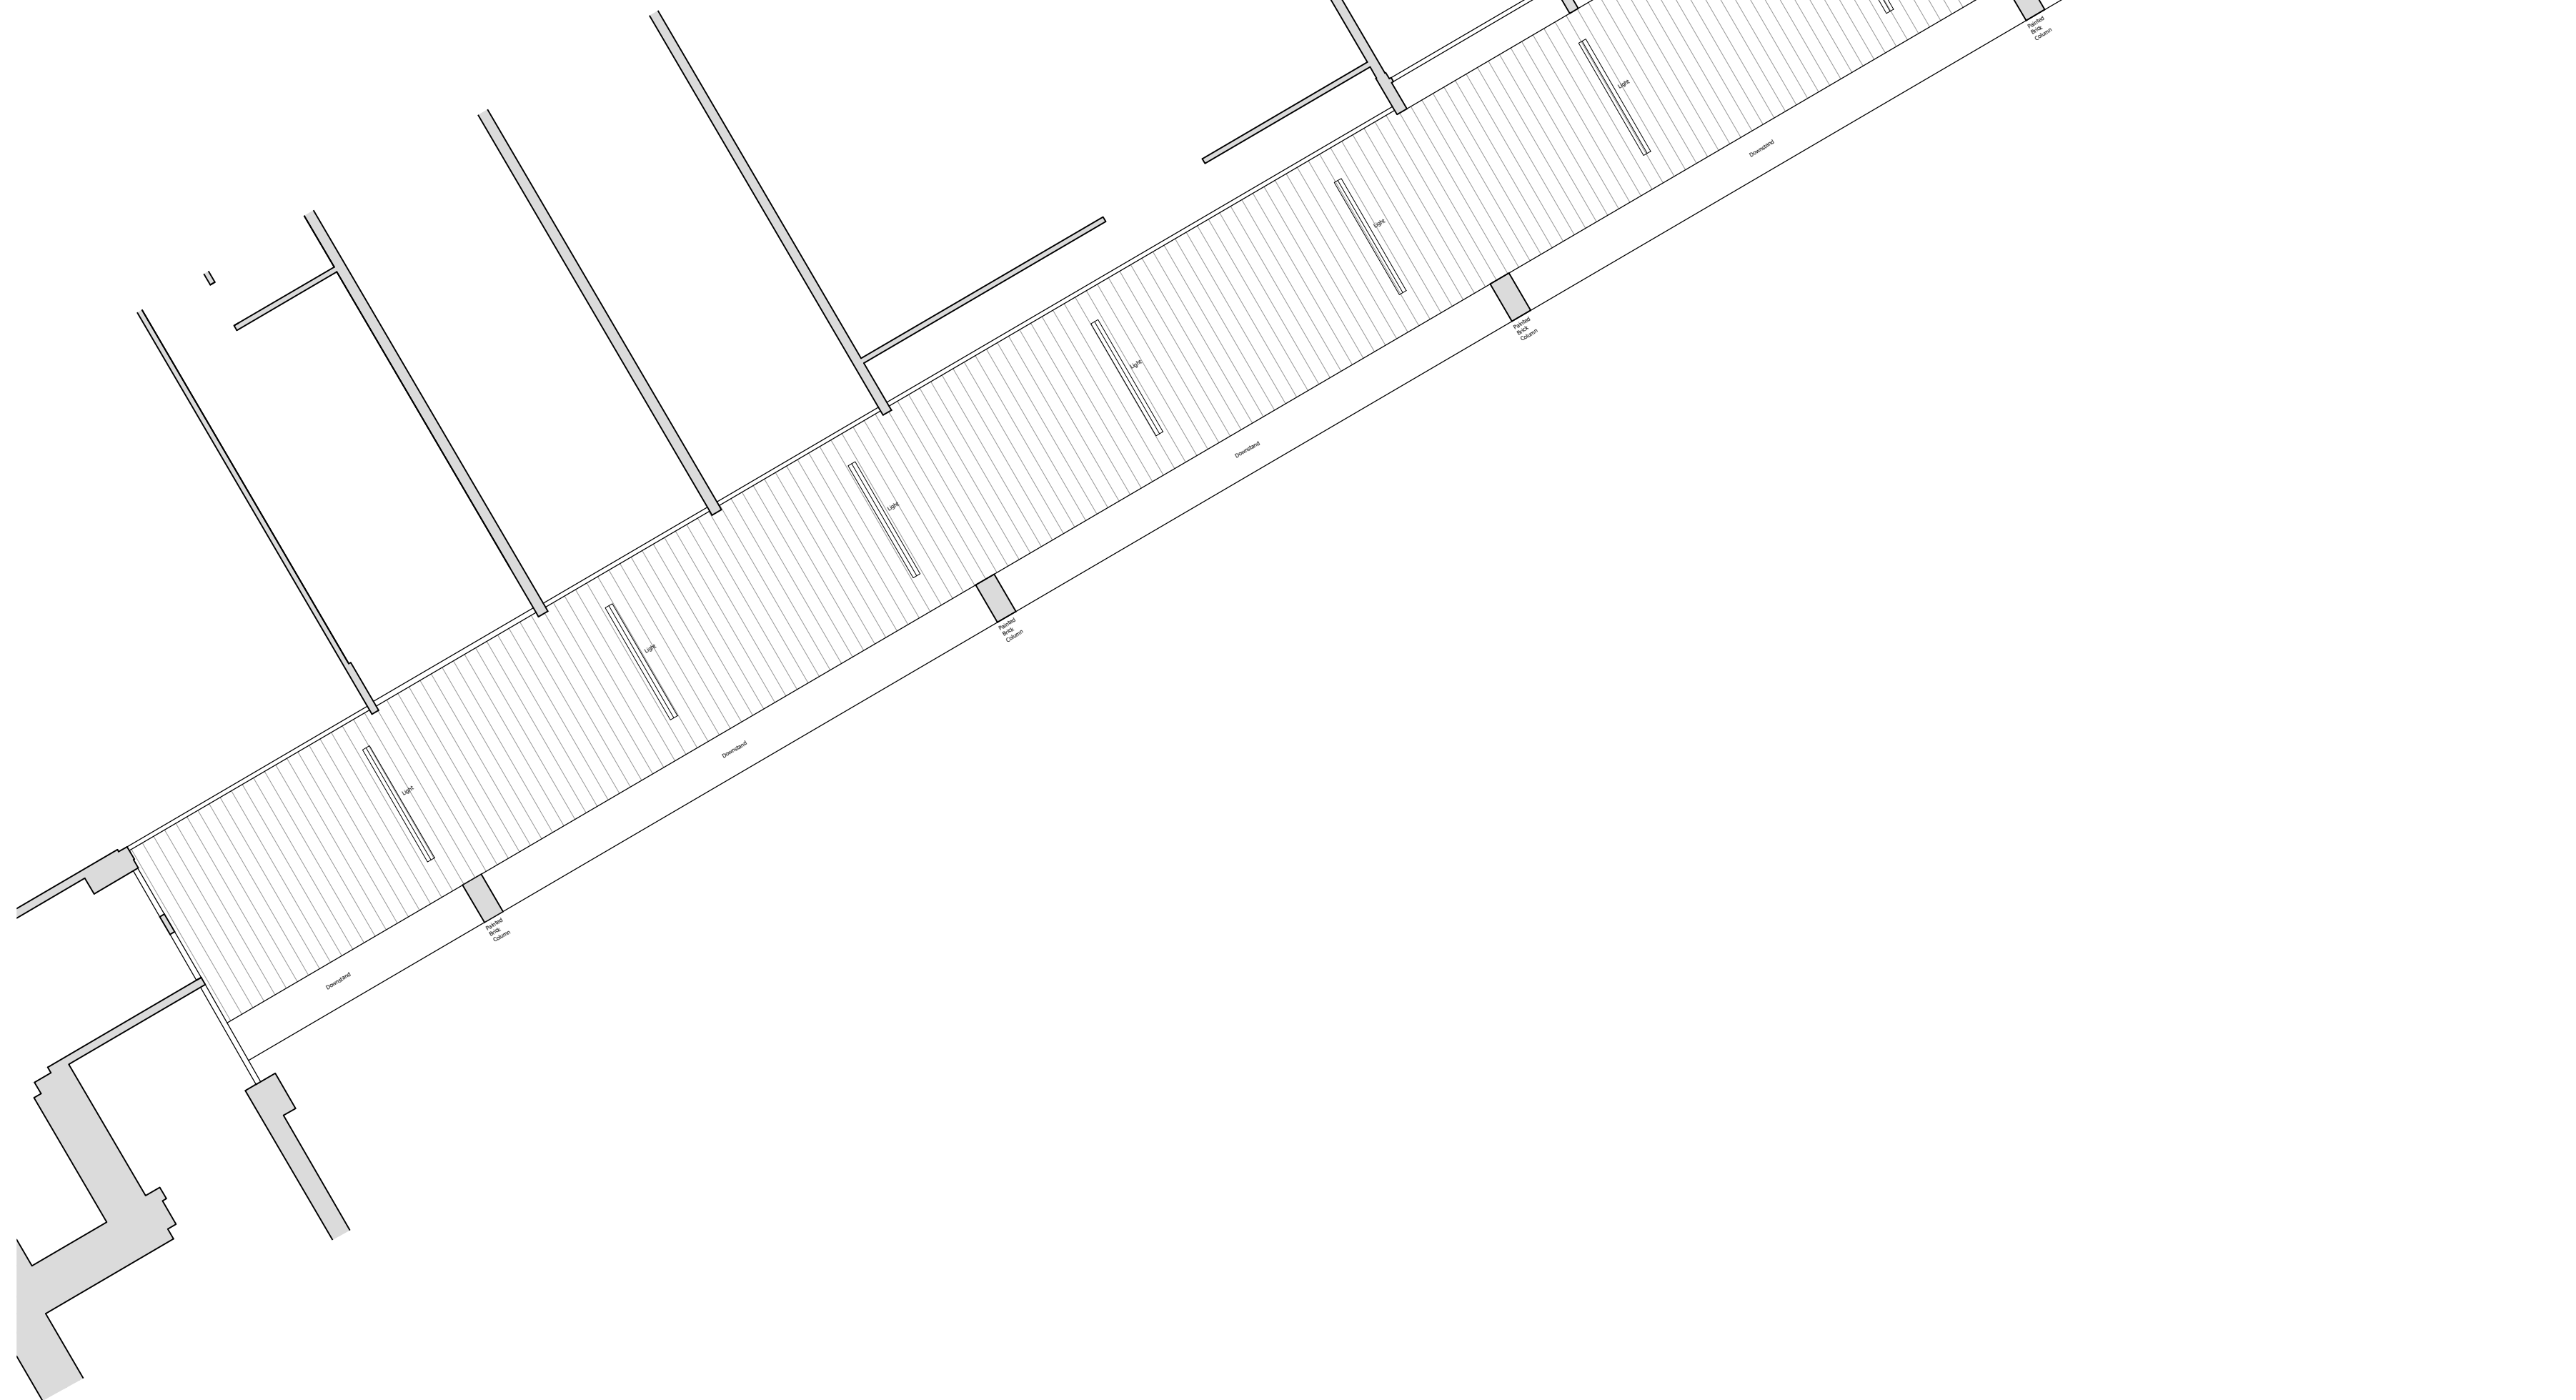

Existing Ceiling Plan
Scale 1:100 @ A0


This drawing is copyright and remains the property of Black Cat Building Consultancy.
All drawings are to be used in conjunction with all accompanying information. All dimensions must be checked and verified on site before commencing any work or producing drawings.
Any discrepancy found should be immediately notified to Black Cat Building Consultancy.
Once drawing is in general circulation Black Cat Building Consultancy takes no responsibility for the accuracy or information taken from them.

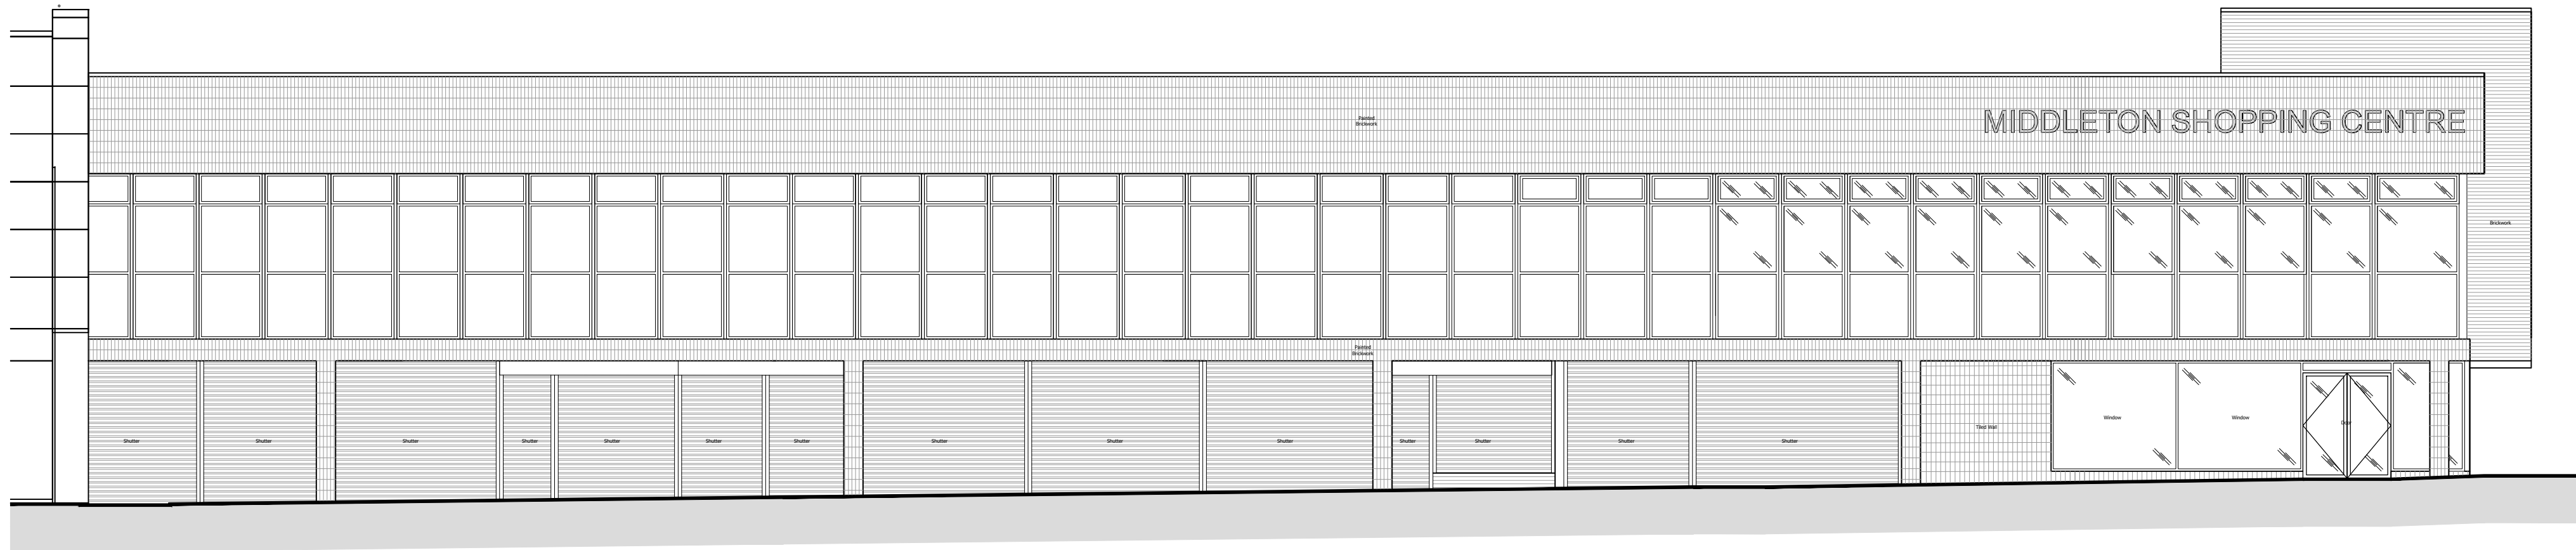

Existing Elevation A
Scale 1:100 @ A0



Existing Elevation B
Scale 1:100 @ A0

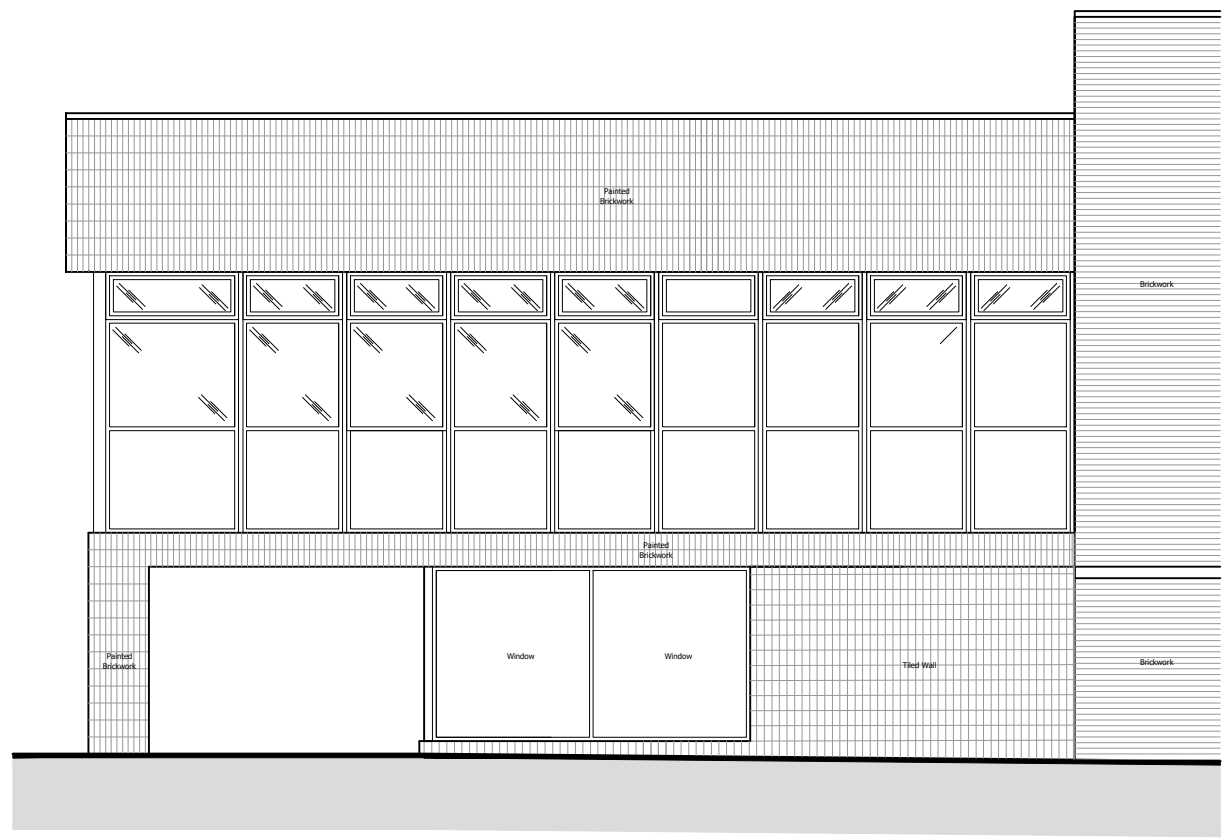

Existing Elevation C
Scale 1:100 @ A0

0 0.51m 2m 5m
1:100

Rev	Description	Date
01	Issue	
02	Issue	
