




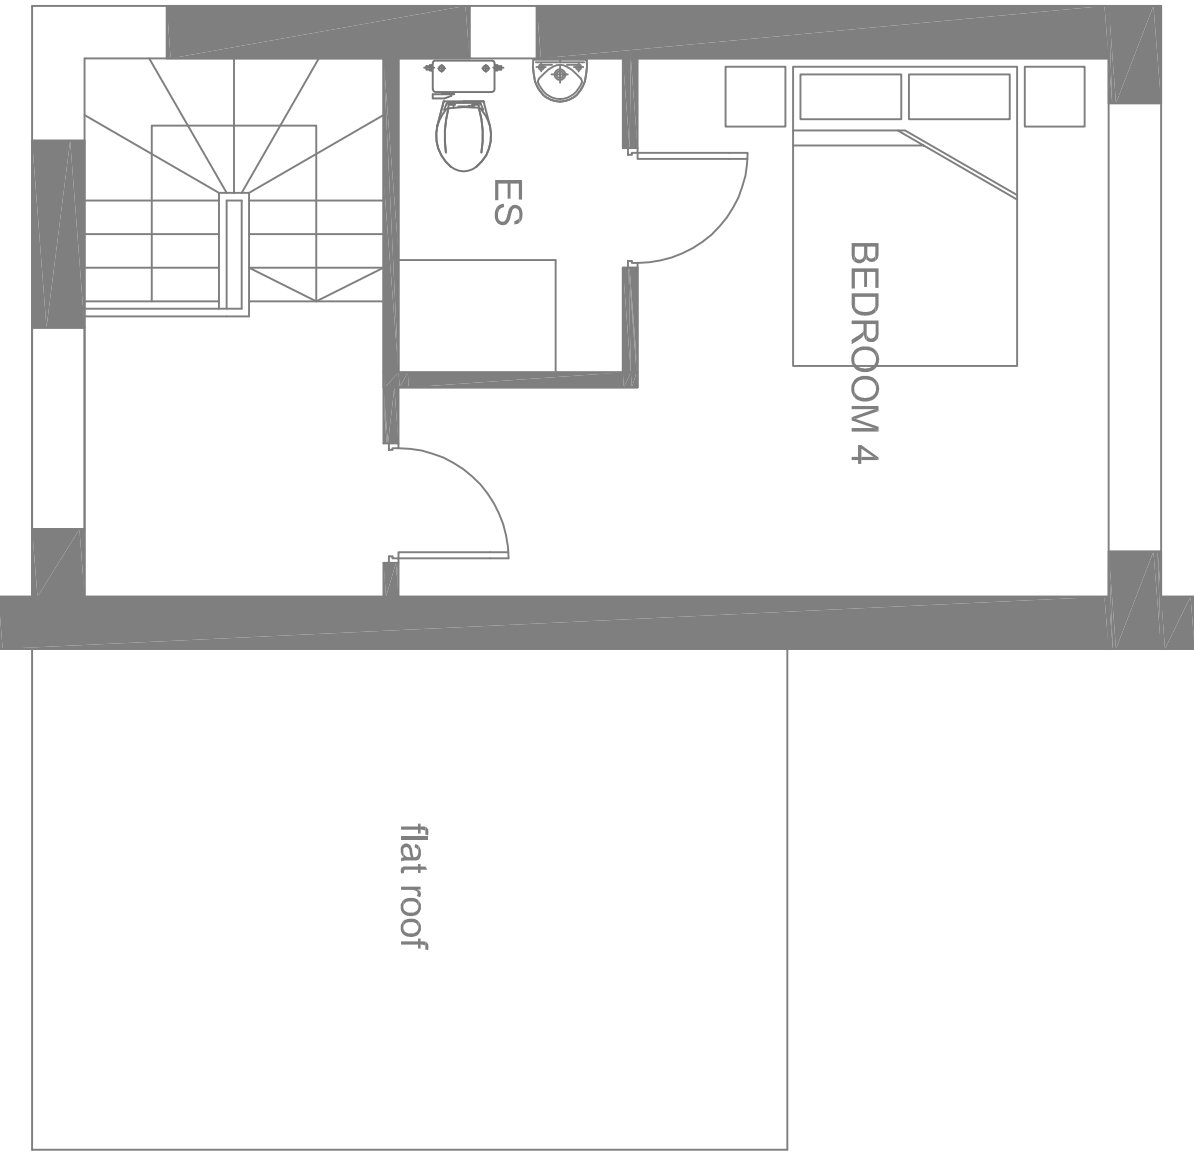


SECOND FLOOR PLAN

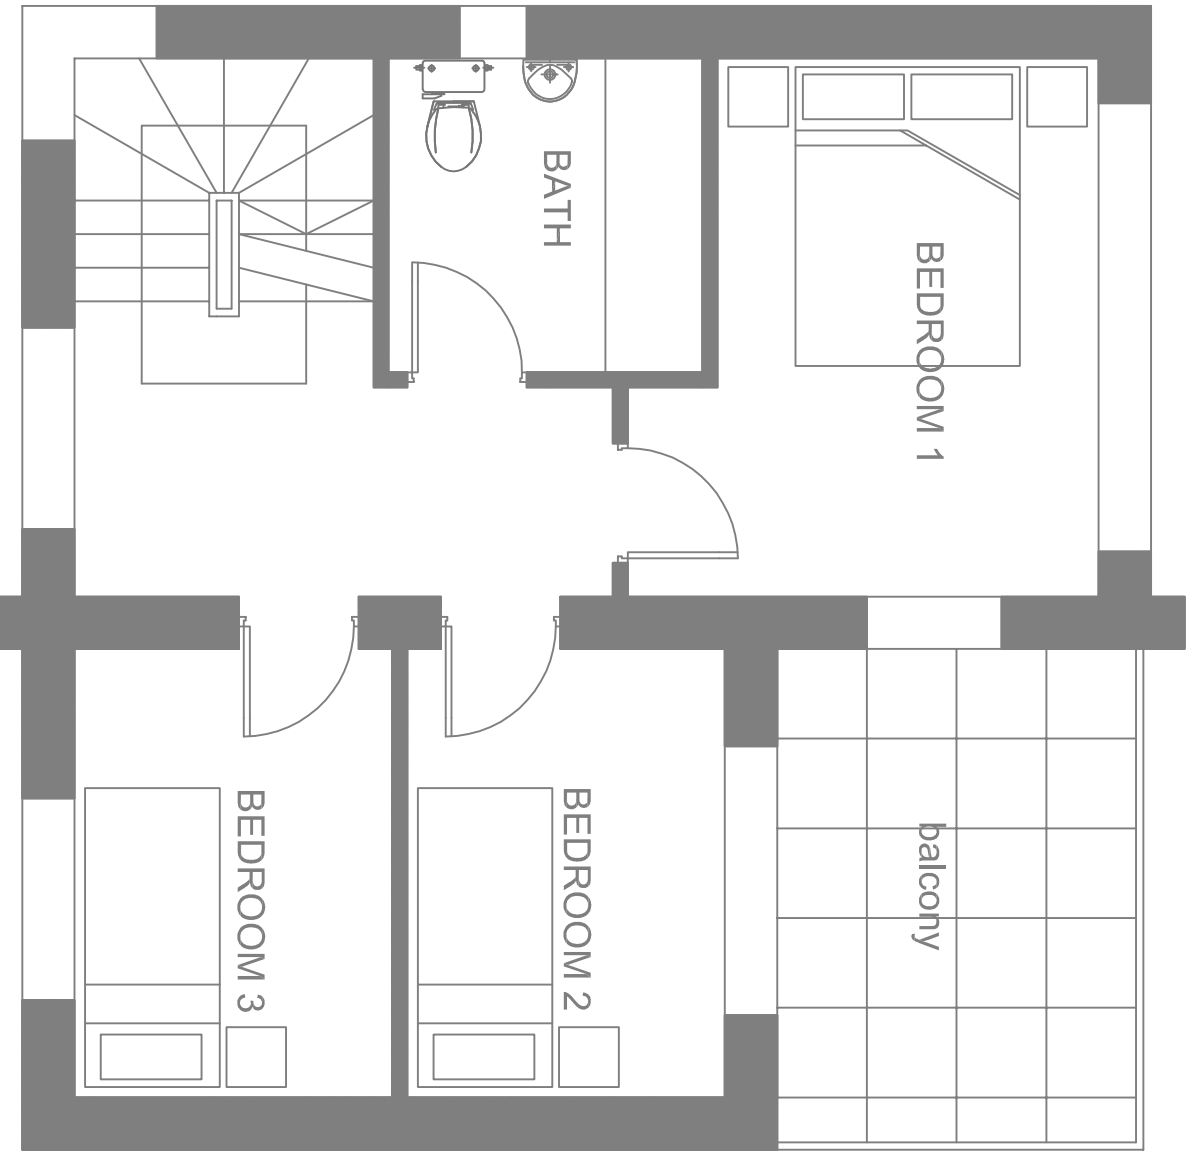


FIRST FLOOR PLAN

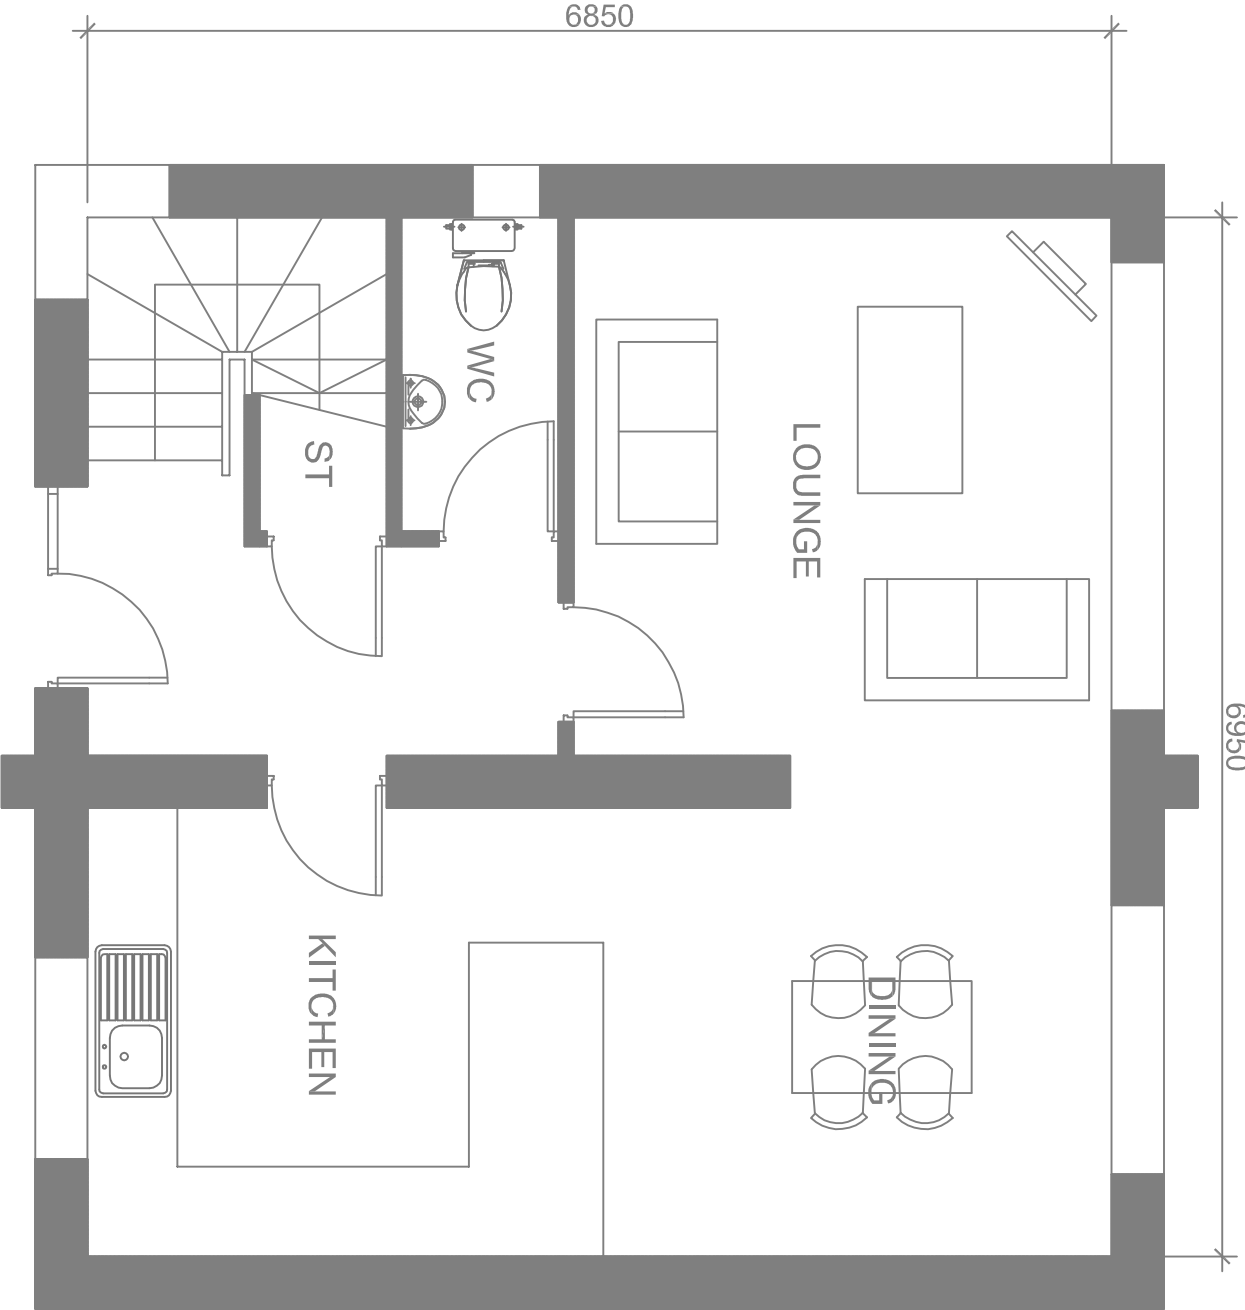


GROUND FLOOR PLAN

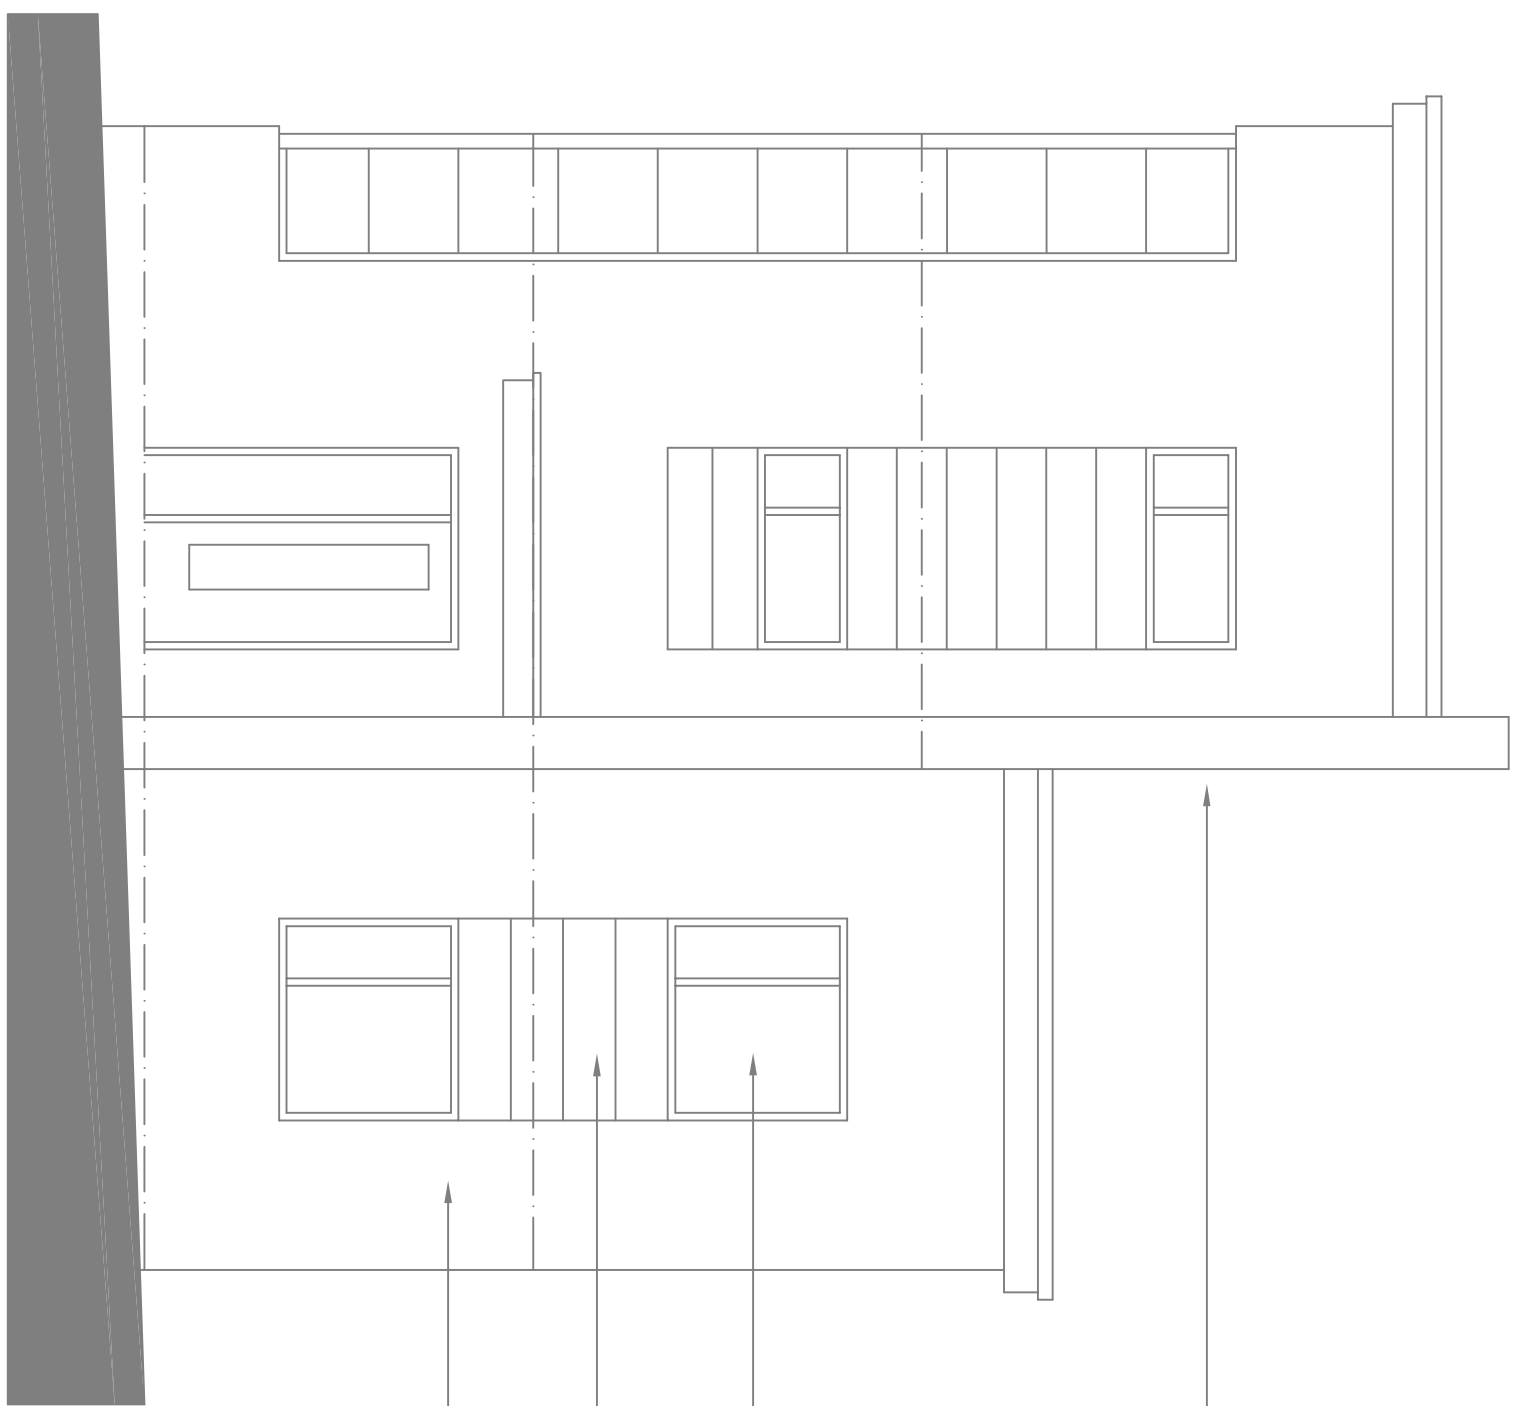


FRONT ELEVATION (elevation to rochdale lane)

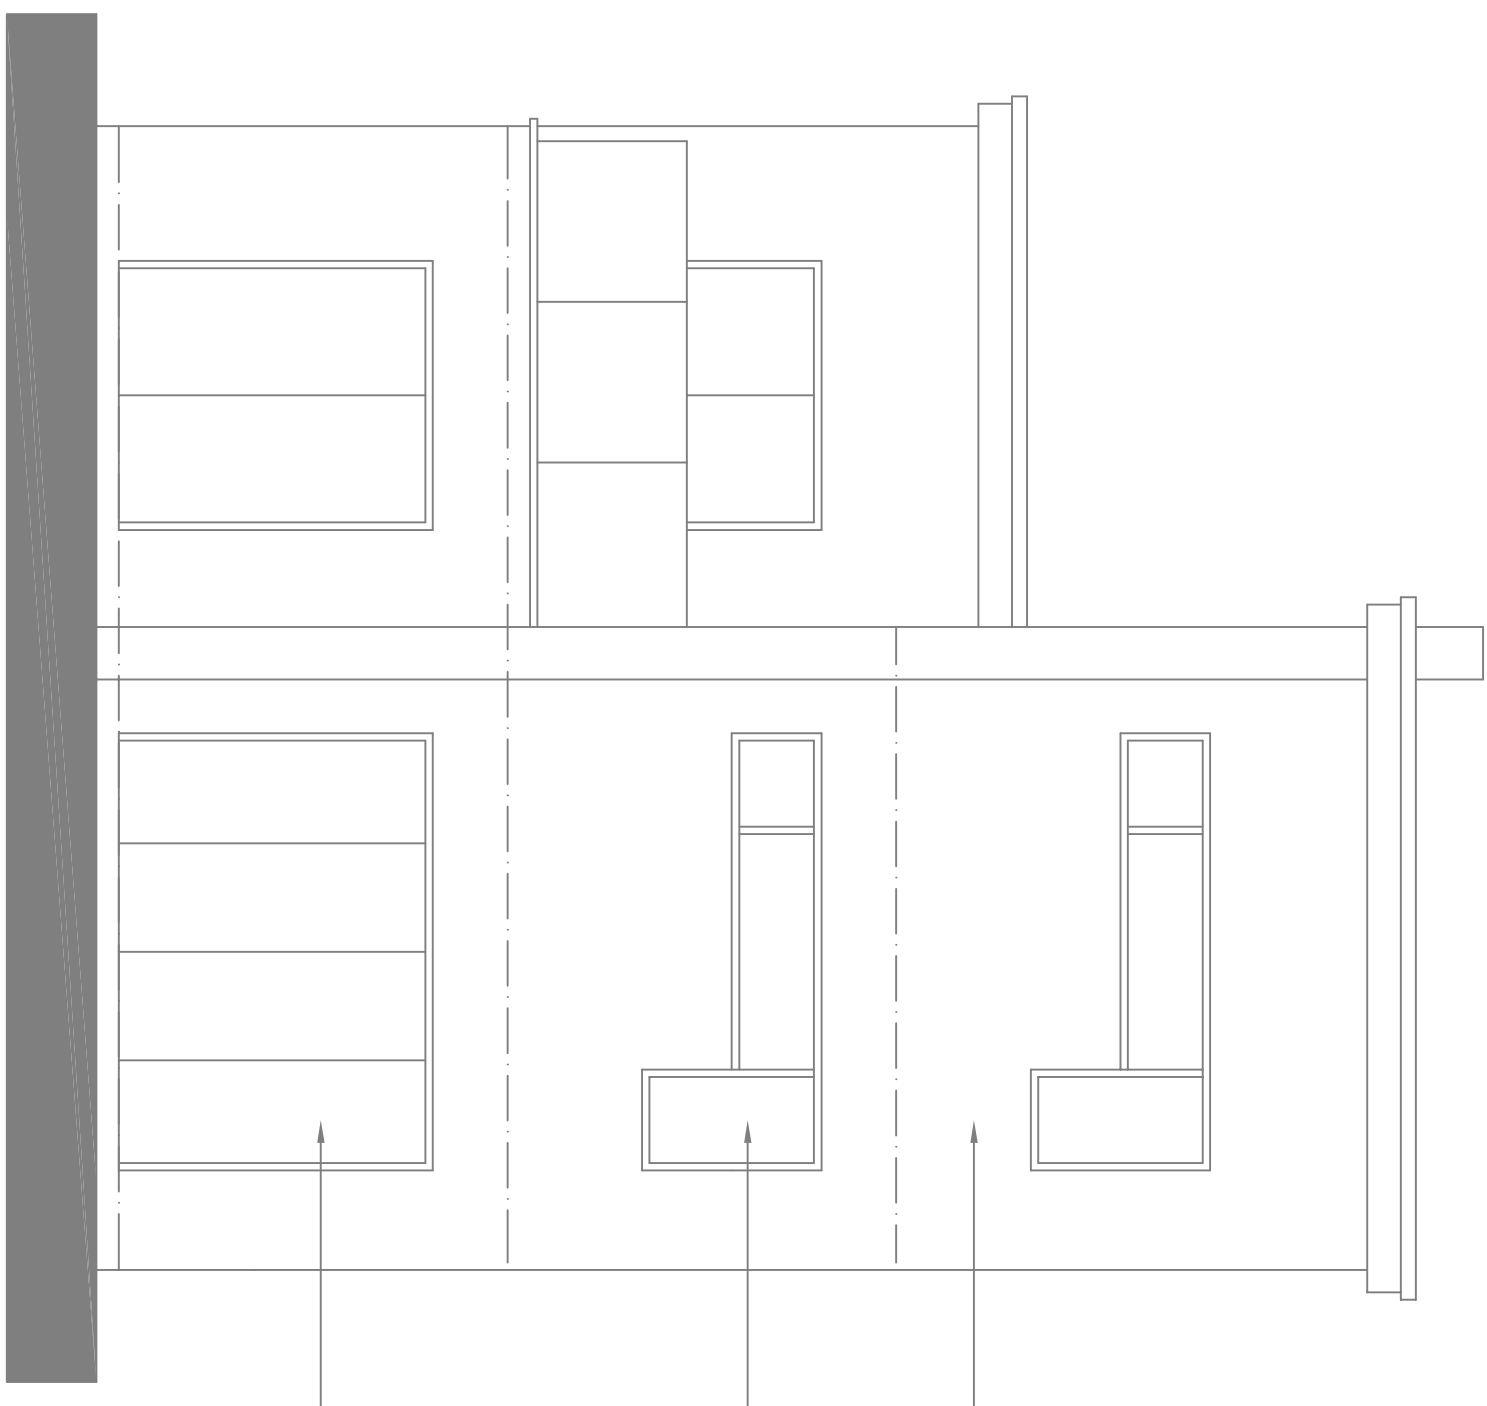

REAR ELEVATION

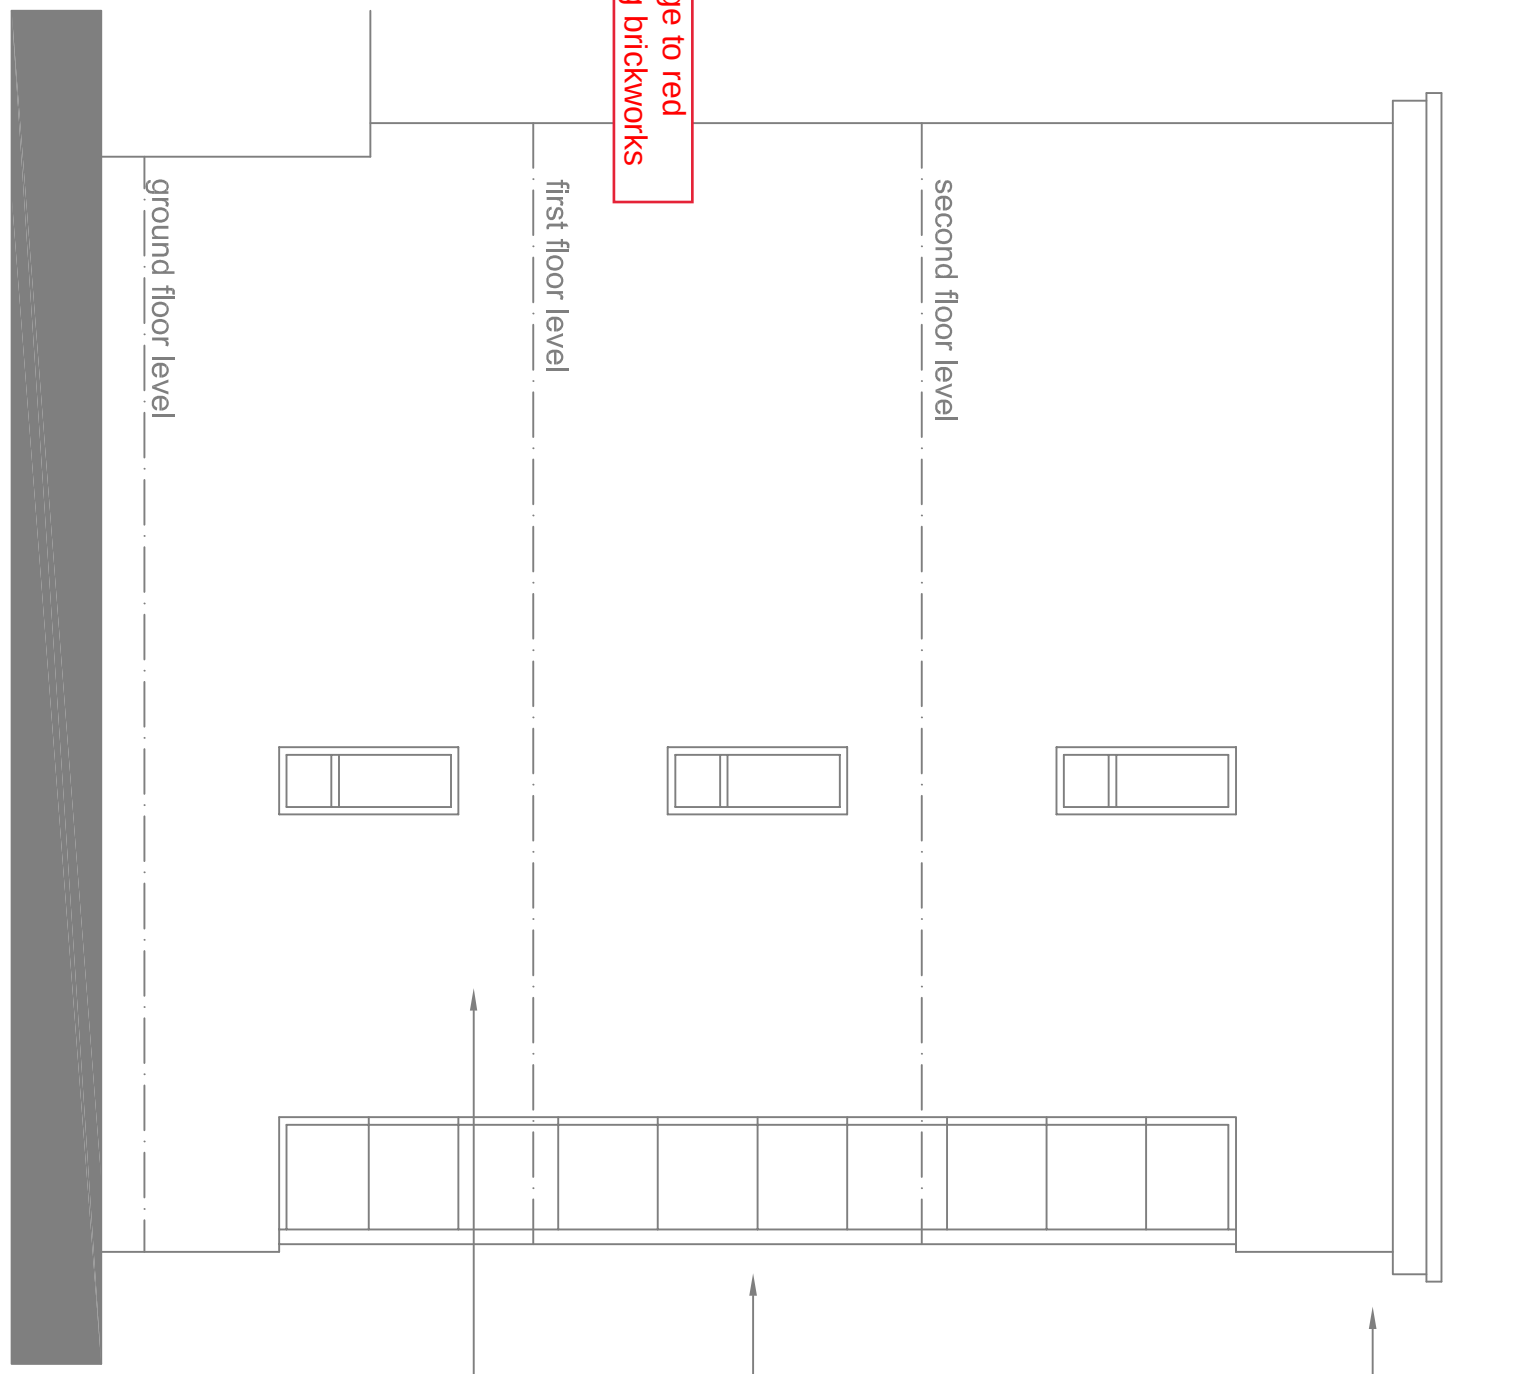

SIDE ELEVATION (elevation to brierley street)

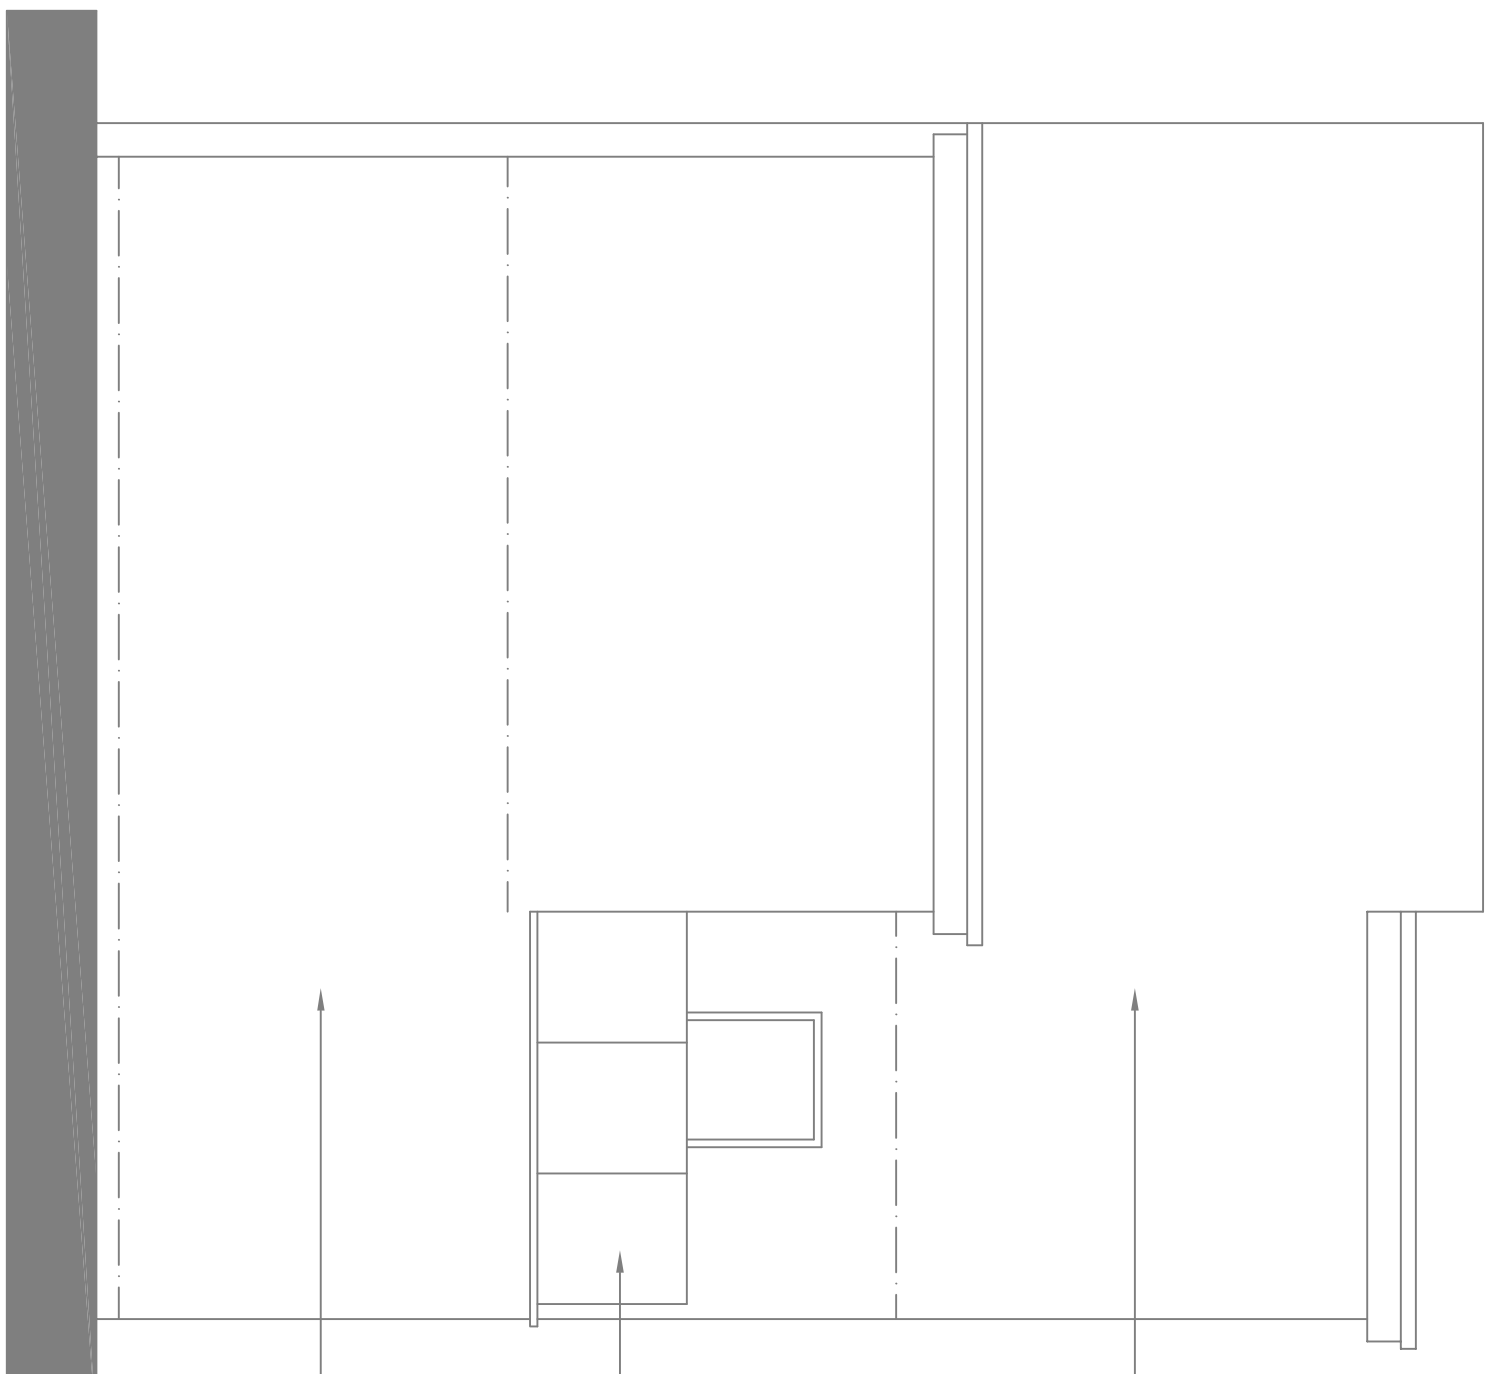

SIDE ELEVATION

Client	MR. KALEEM AHMED		
Project	PROPOSED DWELLING HOUSE at ROCCHDALE LANE, HEYWOOD		
Drawing Title	PROPOSED PLANS AND ELEVATIONS		
Scale	1:50@A1 / 1:100@A3	DO NOT SCALE	
Drawing Number	1557.01		Revision
One Architectural design group limited			
1.1st floor level			
2nd floor level			
ground floor level			
aluminium double glazed curtain walling. colour RAL 7016			
red facing brickwork			
upvc fascia and soffit. colour RAL 7016			
change to red facing brickworks			
zinc cladding panels			
upvc double glazed windows. colour RAL 7016			
projecting blue brick feature panel			
blue facing brickwork			
glass balustrading			
red facing brickwork			
bi-fold glass doors colour : RAL 7016			
bi-fold glass doors colour : RAL 7016			
bi-fold glass doors colour : RAL 7016			