




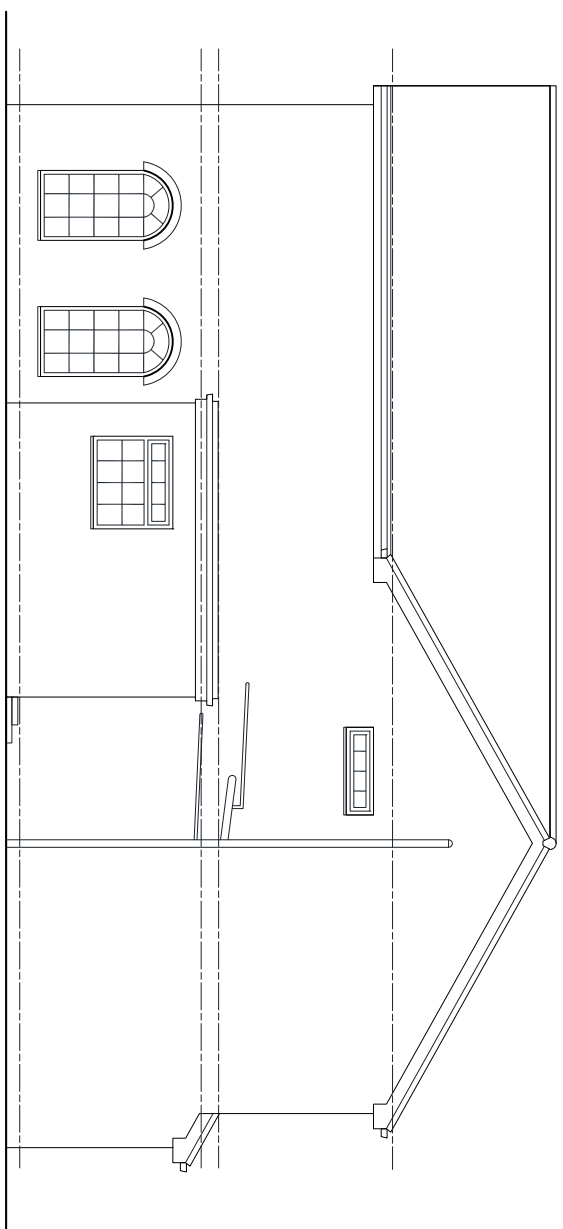


EXISTING SIDE ELEVATION scale 1:100

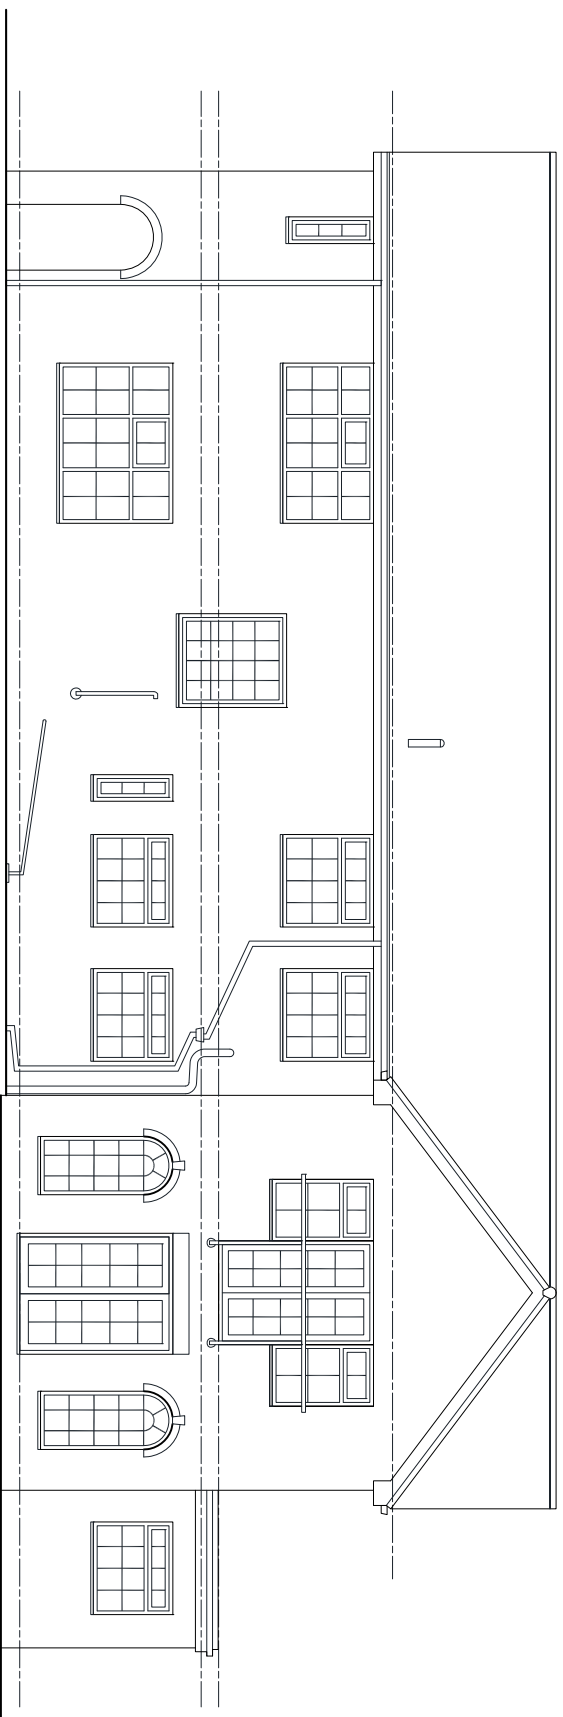


EXISTING REAR ELEVATION scale 1:100

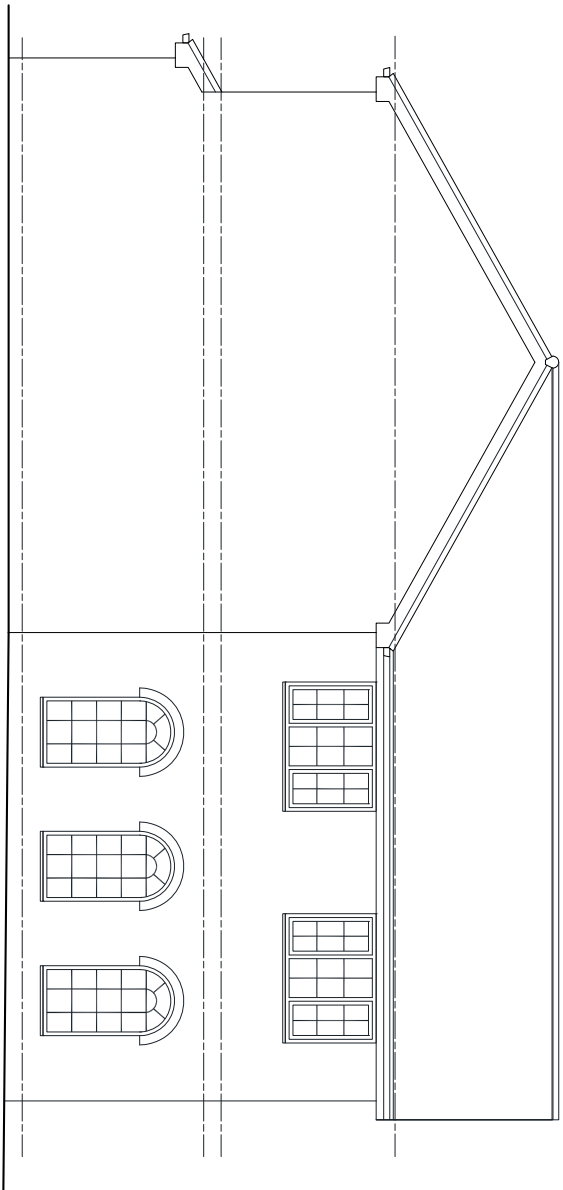


EXISTING SIDE ELEVATION scale 1:100

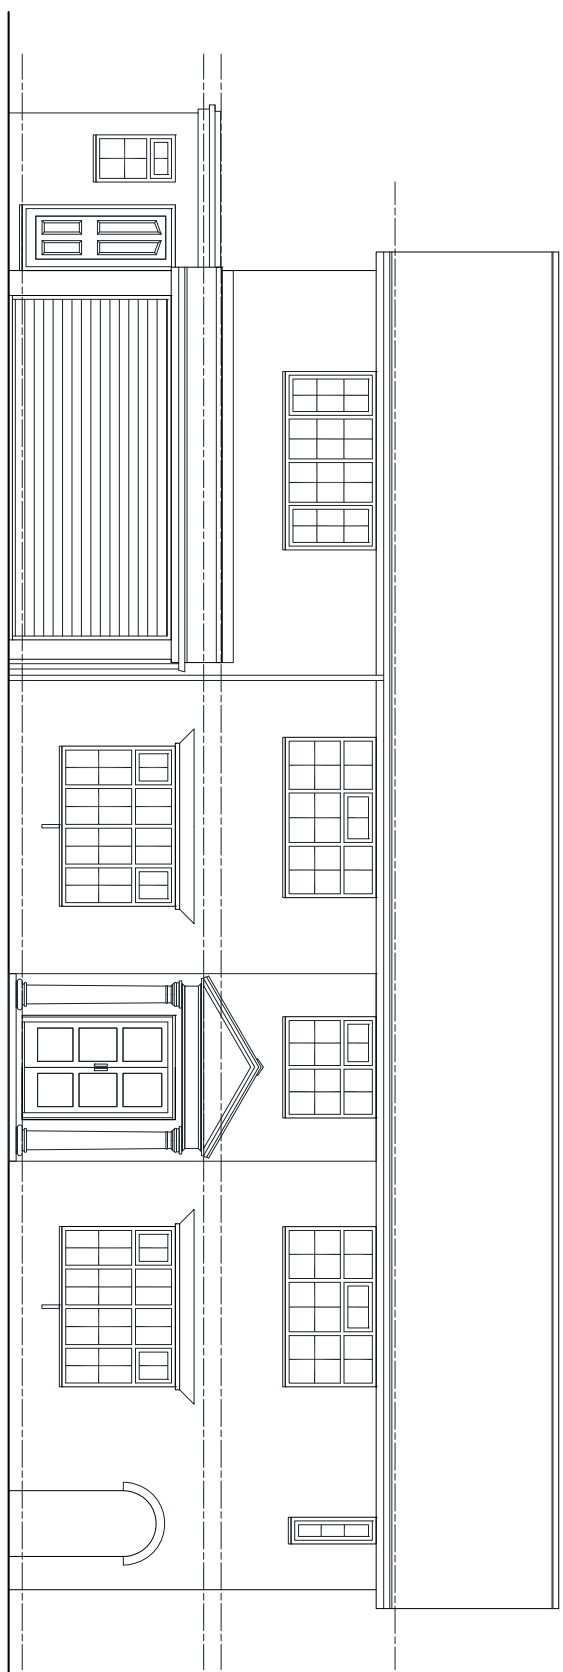

EXISTING FRONT ELEVATION scale 1:100

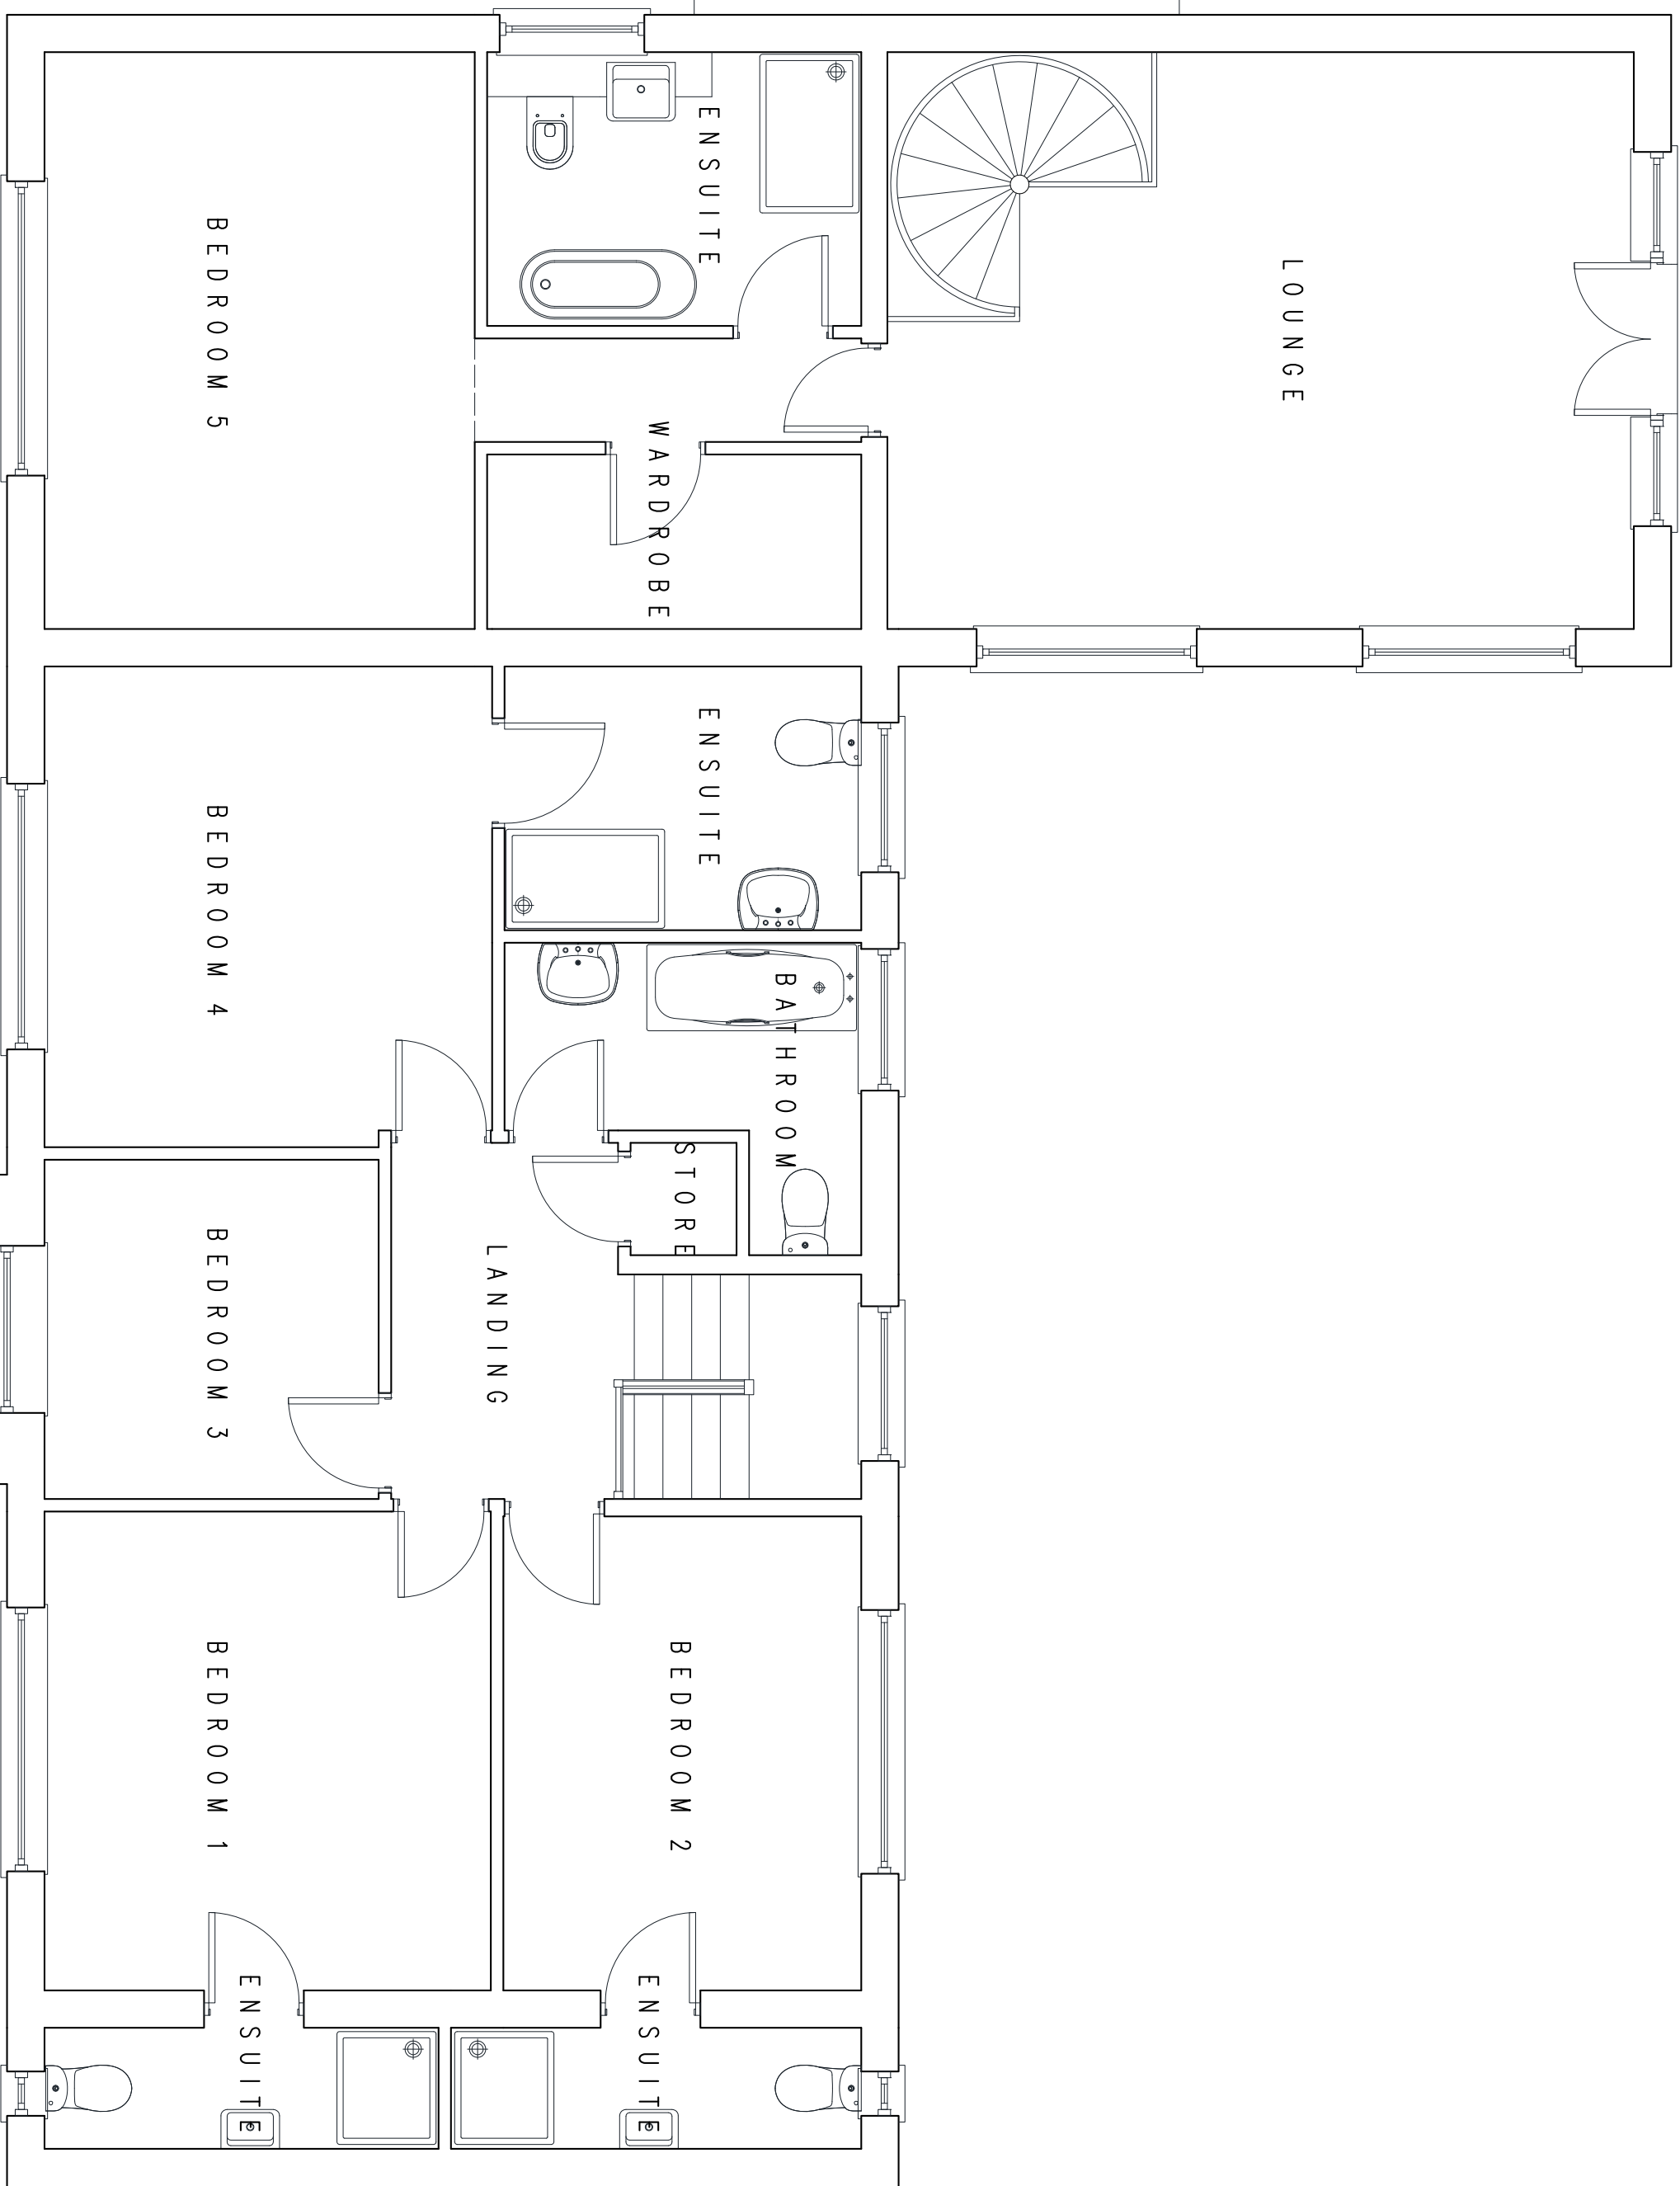

EXISTING FIRST FLOOR PLAN scale 1:50

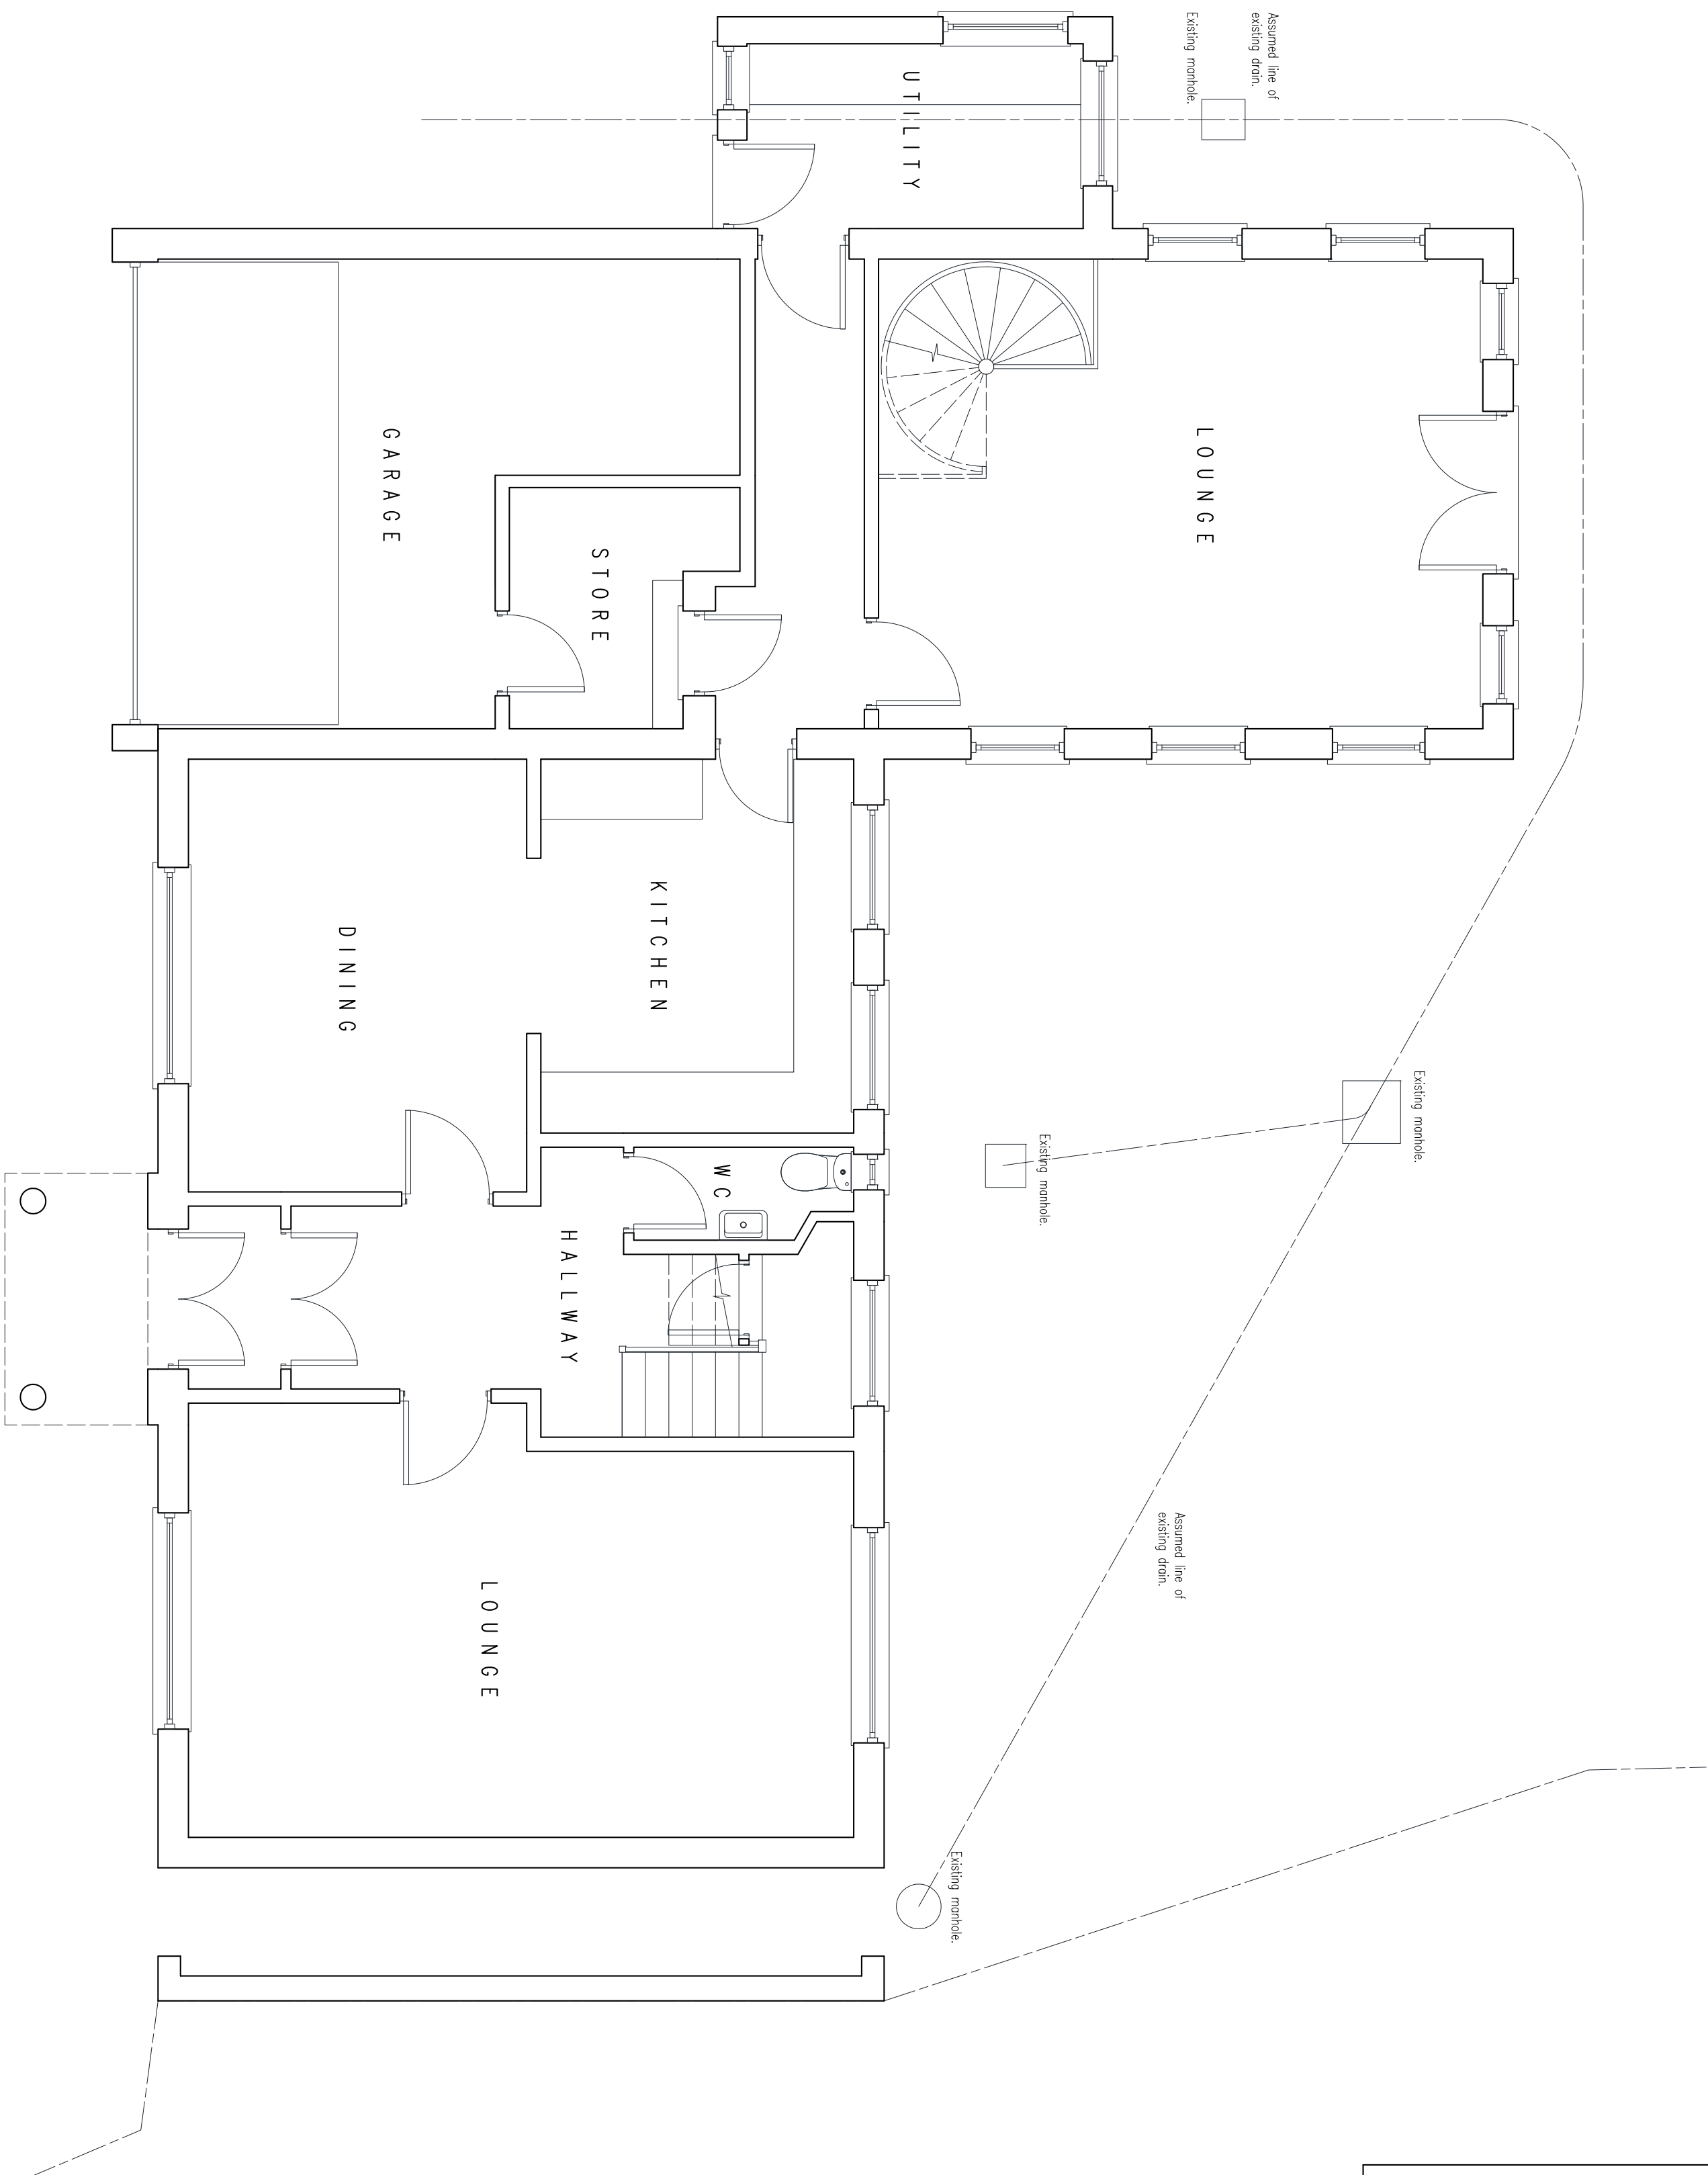

EXISTING GROUND FLOOR PLAN scale 1:50



LOCATION PLAN scale 1:1250
Demotes: Outlines of Existing Dwelling