




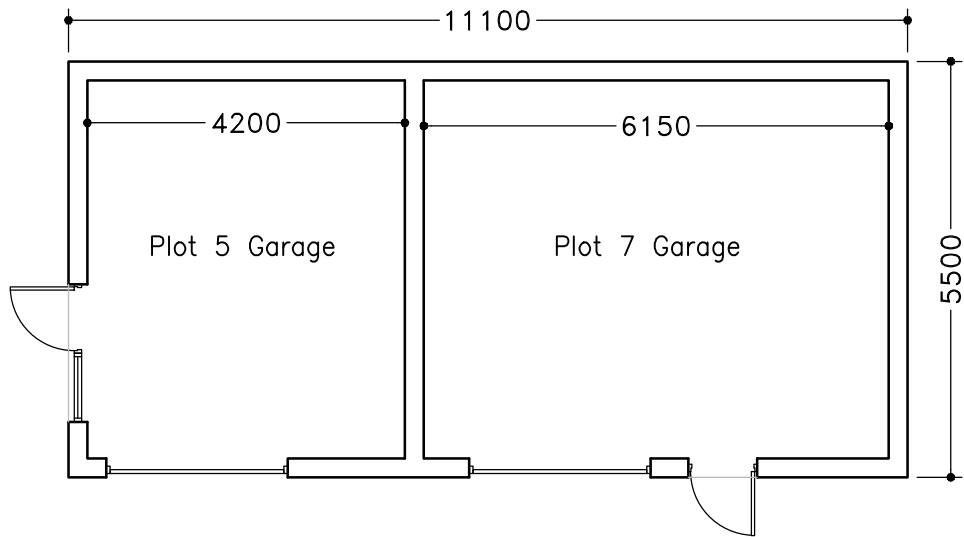


FRONT ELEVATION

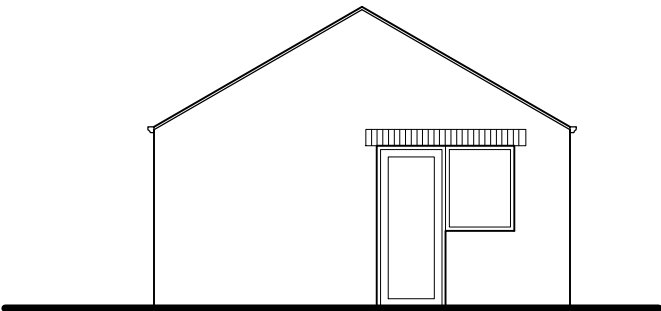

SIDE ELEVATION TO PLOT 5

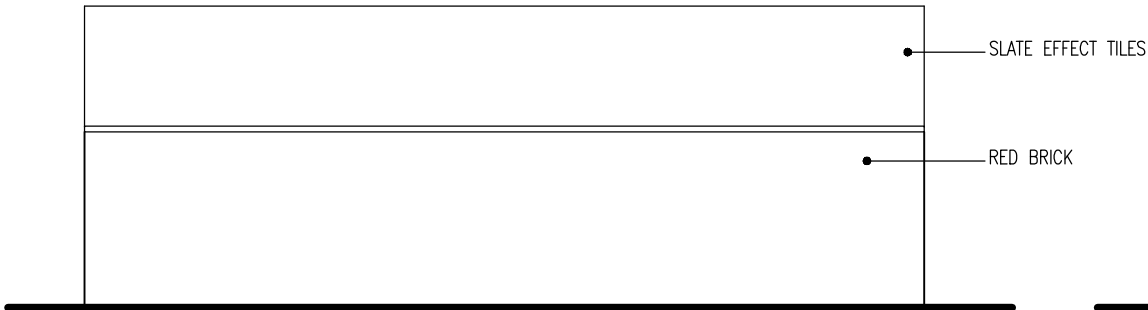

REAR ELEVATION

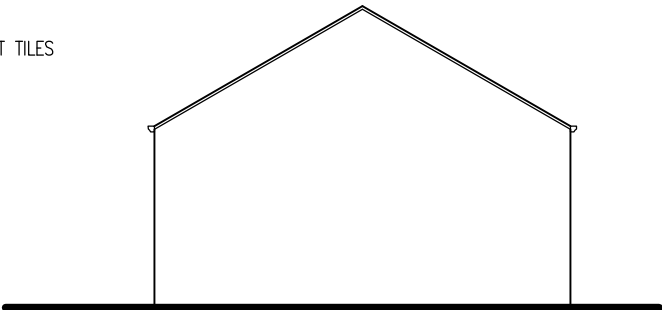

SIDE ELEVATION

- NOTES
- 1 ALL WORK TO BE CARRIED OUT IN ACCORDANCE WITH THE BUILDING REGULATIONS AND THE REQUIREMENTS OF THE LOCAL AUTHORITY.
 - 2 NO DIMENSIONS TO BE SCALED FROM THIS DRAWING.
 - 3 THE CONTRACTOR SHALL VERIFY ALL LEVELS AND DIMENSIONS ON SITE BEFORE COMMENCEMENT OF WORK.
 - 4 ON SITE ALTERATIONS TO THE CONSTRUCTION OR FINISHES SHOWN OR IMPLIED ON THIS DRAWING MUST BE DRAWN TO THE ATTENTION OF THE ARCHITECT BEFORE SUCH WORK IS IMPLEMENTED.
 - 5 ALL TIMBERS REQUIRE PRESERVATIVE TREATMENT
- © COPYRIGHT RESERVED

02	20.02.23	Plot numbers corrected
01	26.01.23	Walls changed to brick

Rev	Date	Details
Drawing Status:		
PRELIMINARY		



Progressive Architecture,
4 Lewisham Road, Slaithwaite, West Yorkshire, HD7 5AL. Tel: 01484 846786

Client:
Dimora Construction

Site:
William Street
Littleborough OL15 8JP

Drawing Title:
Garages

Project Number: P1018	Drawing Number: 51	Revision: 02
Date: 25.01.23	Scale: 1:100 @ A3	Drawn: IWW