




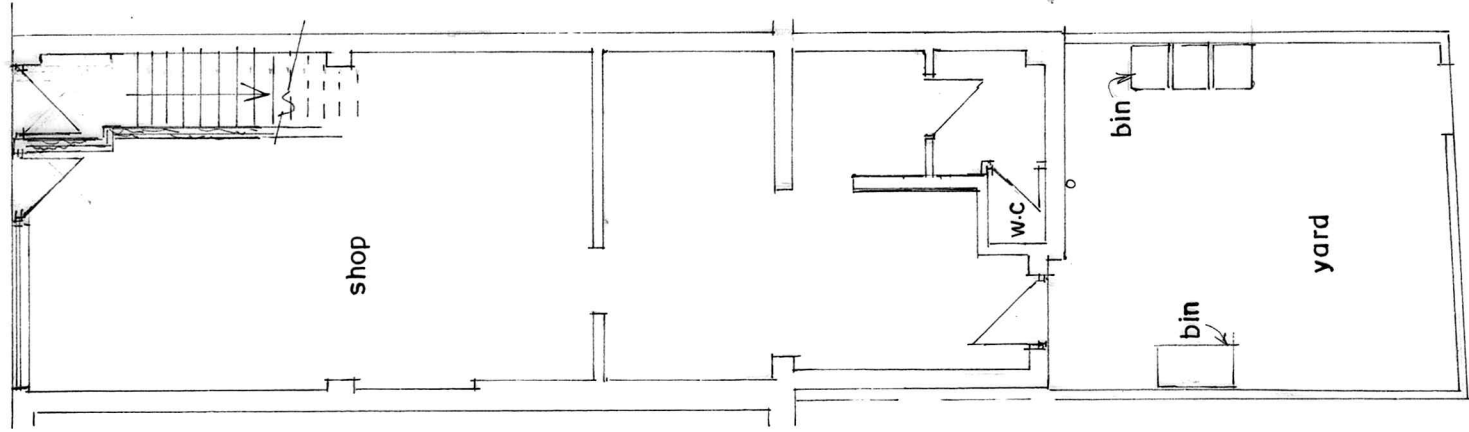


GROUND FLOOR PLAN
(PROPOSED)

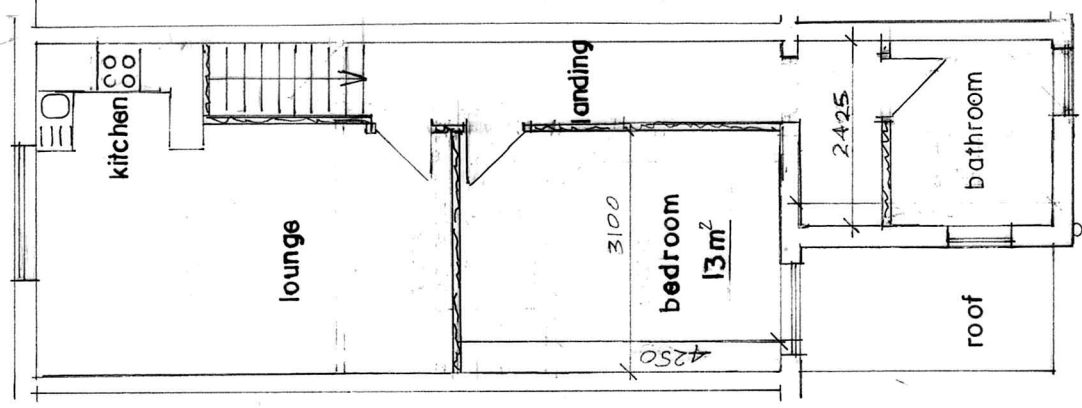

FIRST FLOOR PLAN
(PROPOSED)


total flats area 51m²

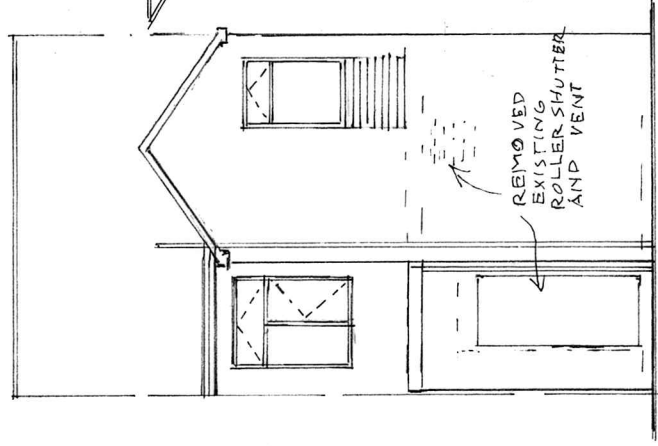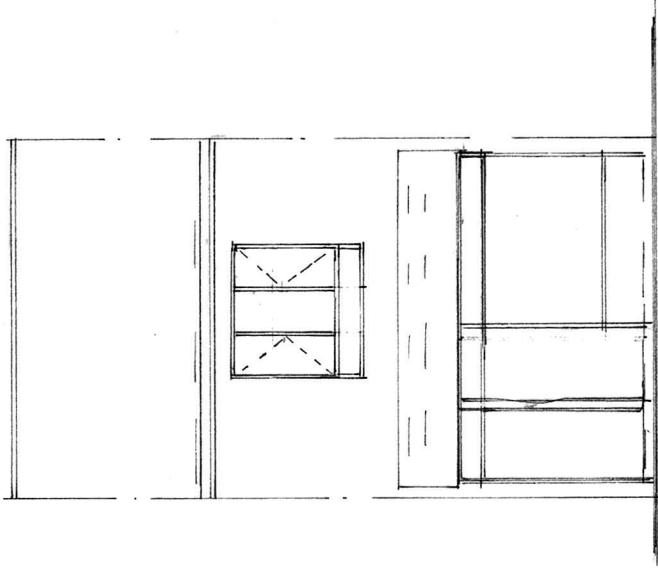

REAR ELEVATION
(PROPOSED)

SIDE ELEVATION
(PROPOSED)

MARKET STREET

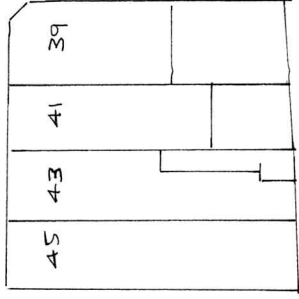

SITE PLAN SCALE 1:500
(PROPOSED)

BUILDING DESIGN SERVICES

M. FAROOQ

6 Stock Close, Shawclough, Rochdale OL12 6BB

Tel: 01706 712231 Mob: 07967605763

PROPOSED CHANGE OF USE AT FIRST FLOOR FROM STORAGE AREA TO SELF CONTAINED FLAT AND FRONT ALTERATION TO EVELVATION AT 41 MARKET STREET HEYWOOD OL10 1HX

For: Mr ANEEL FAROOQ

Plan

Scale 1:100

Elevation

Scale 1:100

1938/2