


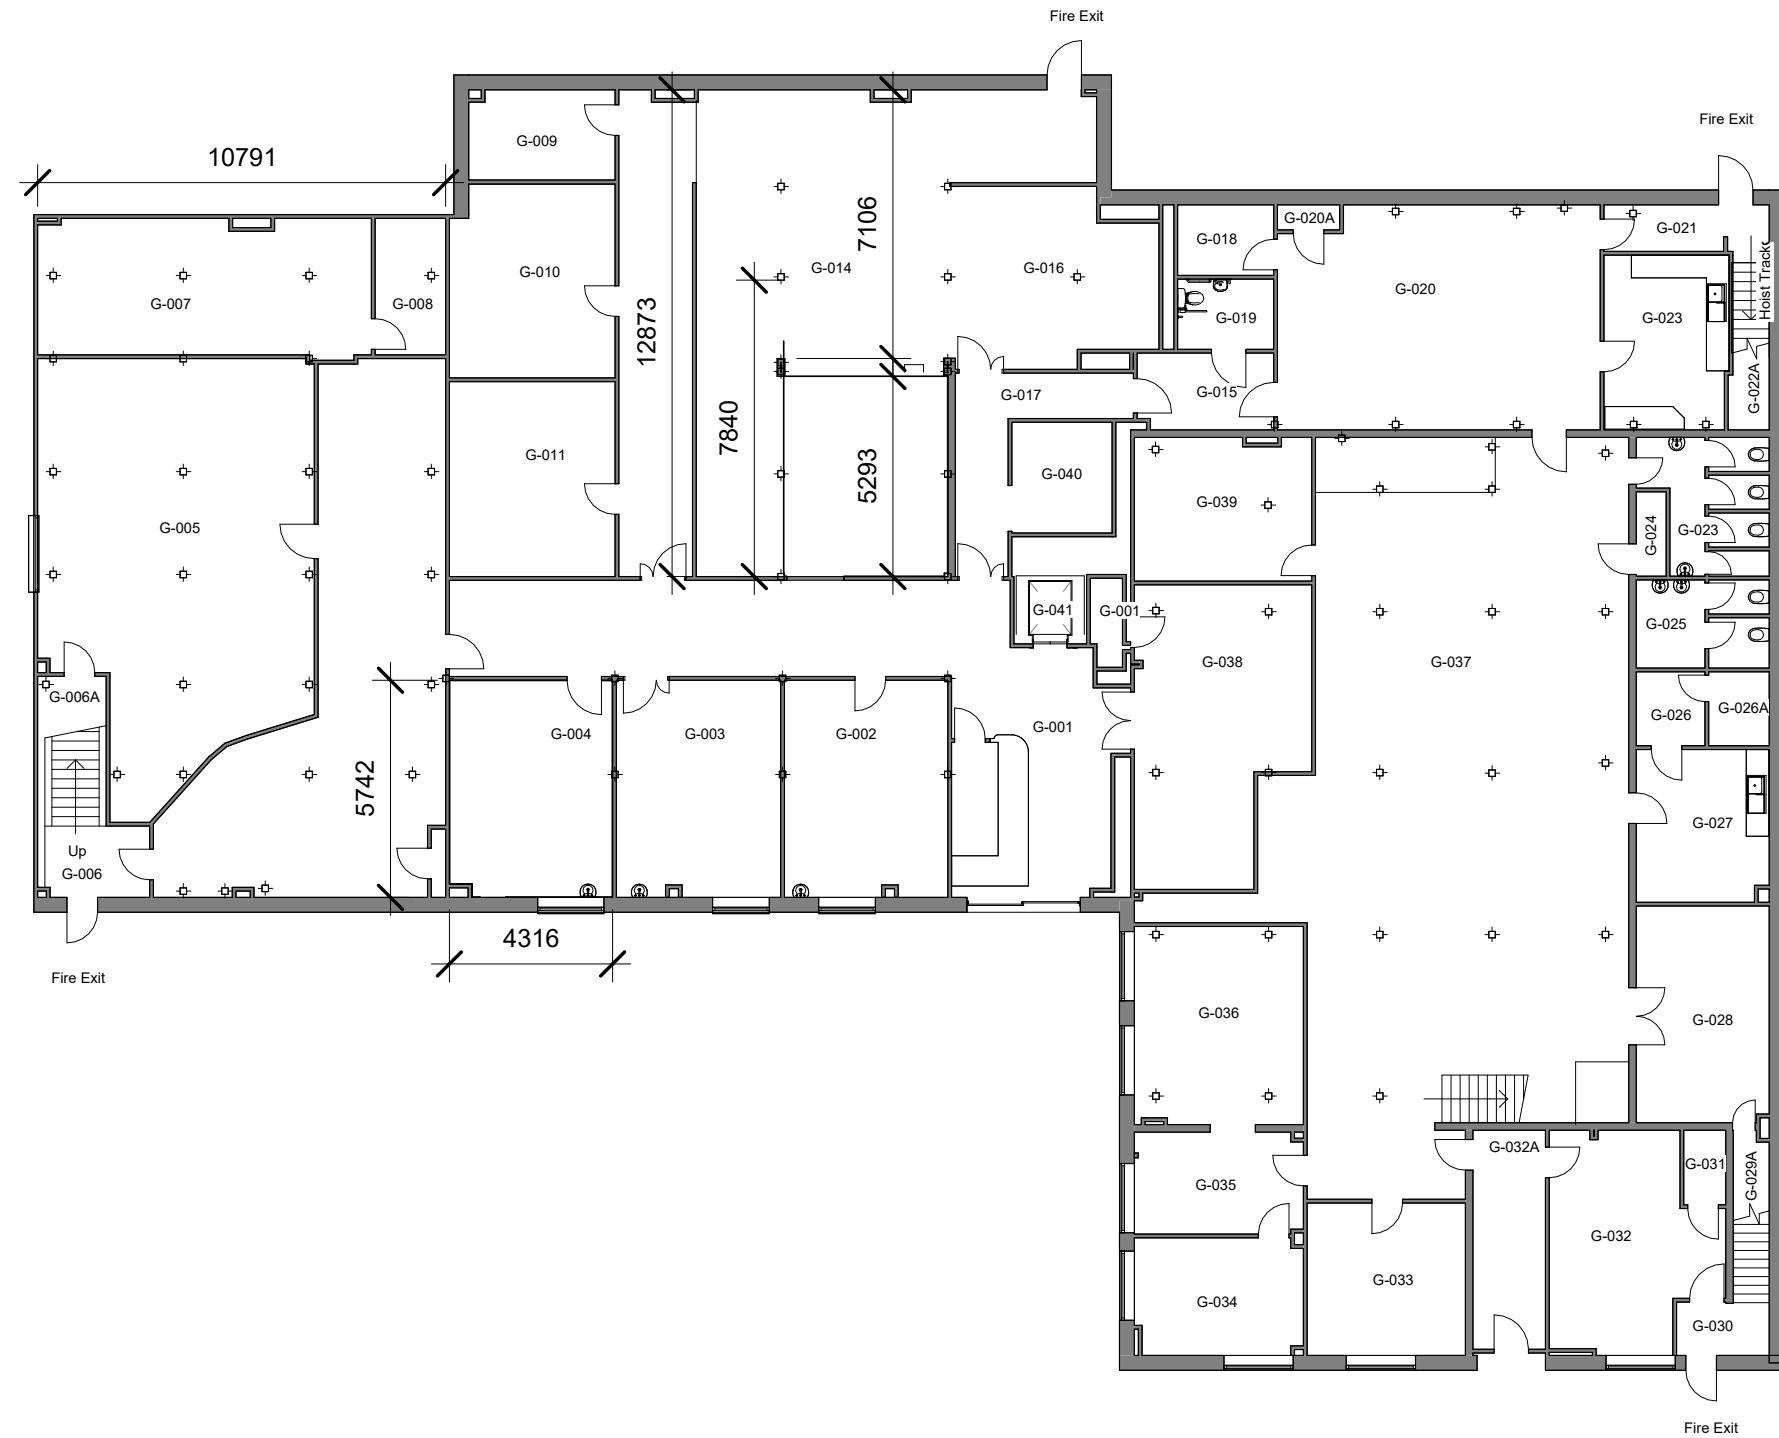

1 Ground Floor Plan - Existing
1 : 200

Notes			
This drawing is property of Urban Design and Consult Ltd and copyright is reserved. This drawing is not to be copied or disclosed by or to any unauthorized persons without prior consent.			
All dimensions are to be checked on site prior to construction, manufacture of any components and ordering of materials and equipment.			
Revision	Description	Rev By	Date of Rev
-	Original Drawing	SHOWN	SHOWN

Works Notes & Details

North Point	Client Sign Off
	I have reviewed the Drawing & Notes & hereby give my approval to the proposed layout & content which has been duly explained to me.
	SIGNED:

Client		
NHS Property Services Limited		
Project		
Callaghan House		
Drawing		
Ground Floor Plan - Existing		
Drawing Number		Issue Date
J000532.T.01		08 Feb 2023
Drawn By	Scale by @ A3	Drawing Type
NL	1 : 200	Tender

Notes

This drawing is property of Urban Design and Consult Ltd and copyright is reserved. This drawing is not to be copied or disclosed by or to any unauthorized persons without prior consent.

All dimensions are to be checked on site prior to construction, manufacture of any components and ordering of materials and equipment.

Revision	Description	Rev By	Date of Rev
-	Original Drawing	SHOWN	SHOWN

Works Notes & Details



North Point

Client Sign Off

I have reviewed the Drawing & Notes & hereby give my approval to the proposed layout & content which has been duly explained to me.

SIGNED:

Client		
NHS Property Services Limited		
Project		
Callaghan House		
Drawing		
First Floor Plan - Existing		
Drawing Number	Issue Date	
J000532.T.02	08 Feb 2023	
Drawn By	Scale by @ A3	Drawing Type
NL	1 : 200	Tender

1 First Floor Plan - Existing
1 : 200