






Existing Front
1 : 100

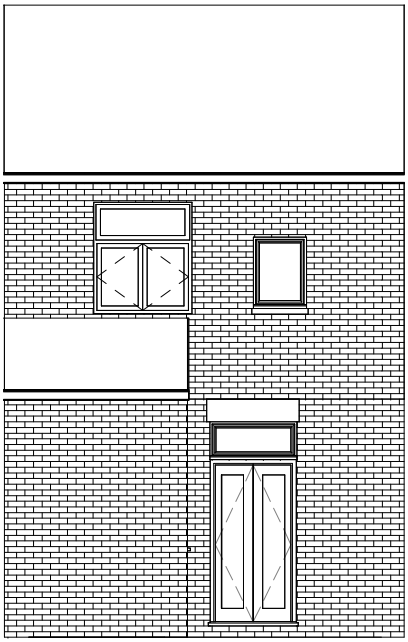


Existing Rear
1 : 100

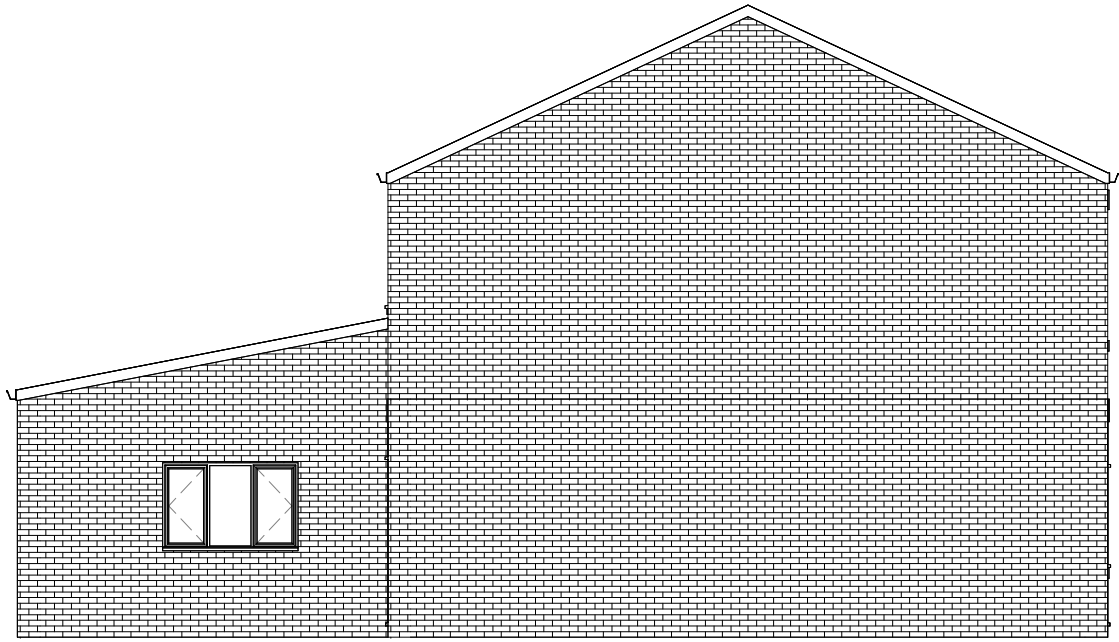

Existing Side I
1 : 100

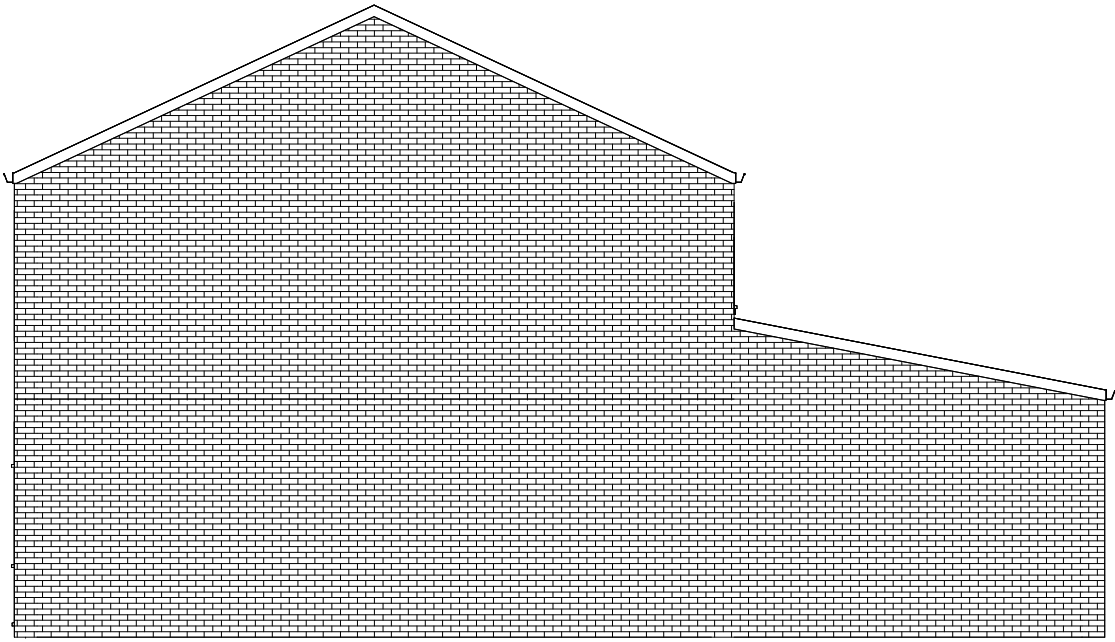


Existing Side II
1 : 100

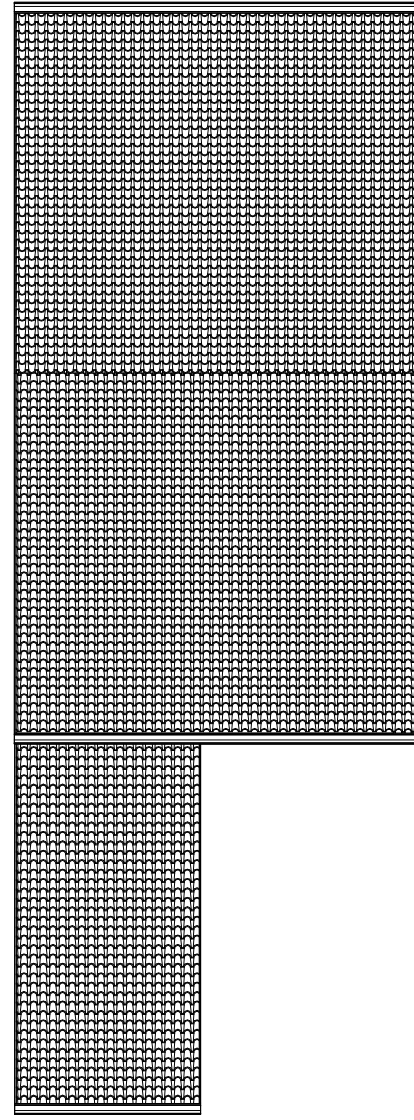


Existing Roof Plan
1 : 100

Scale: @ A1.
Do NOT scale from this drawing.
If in doubt, ask.
Dimensions must be checked by
contractor before work is commenced.

This drawing remains the property of
Belal Rashid Technical Architecture
and should not be reproduced in full or
in part without prior consent from
Belal Rashid Technical Architecture.

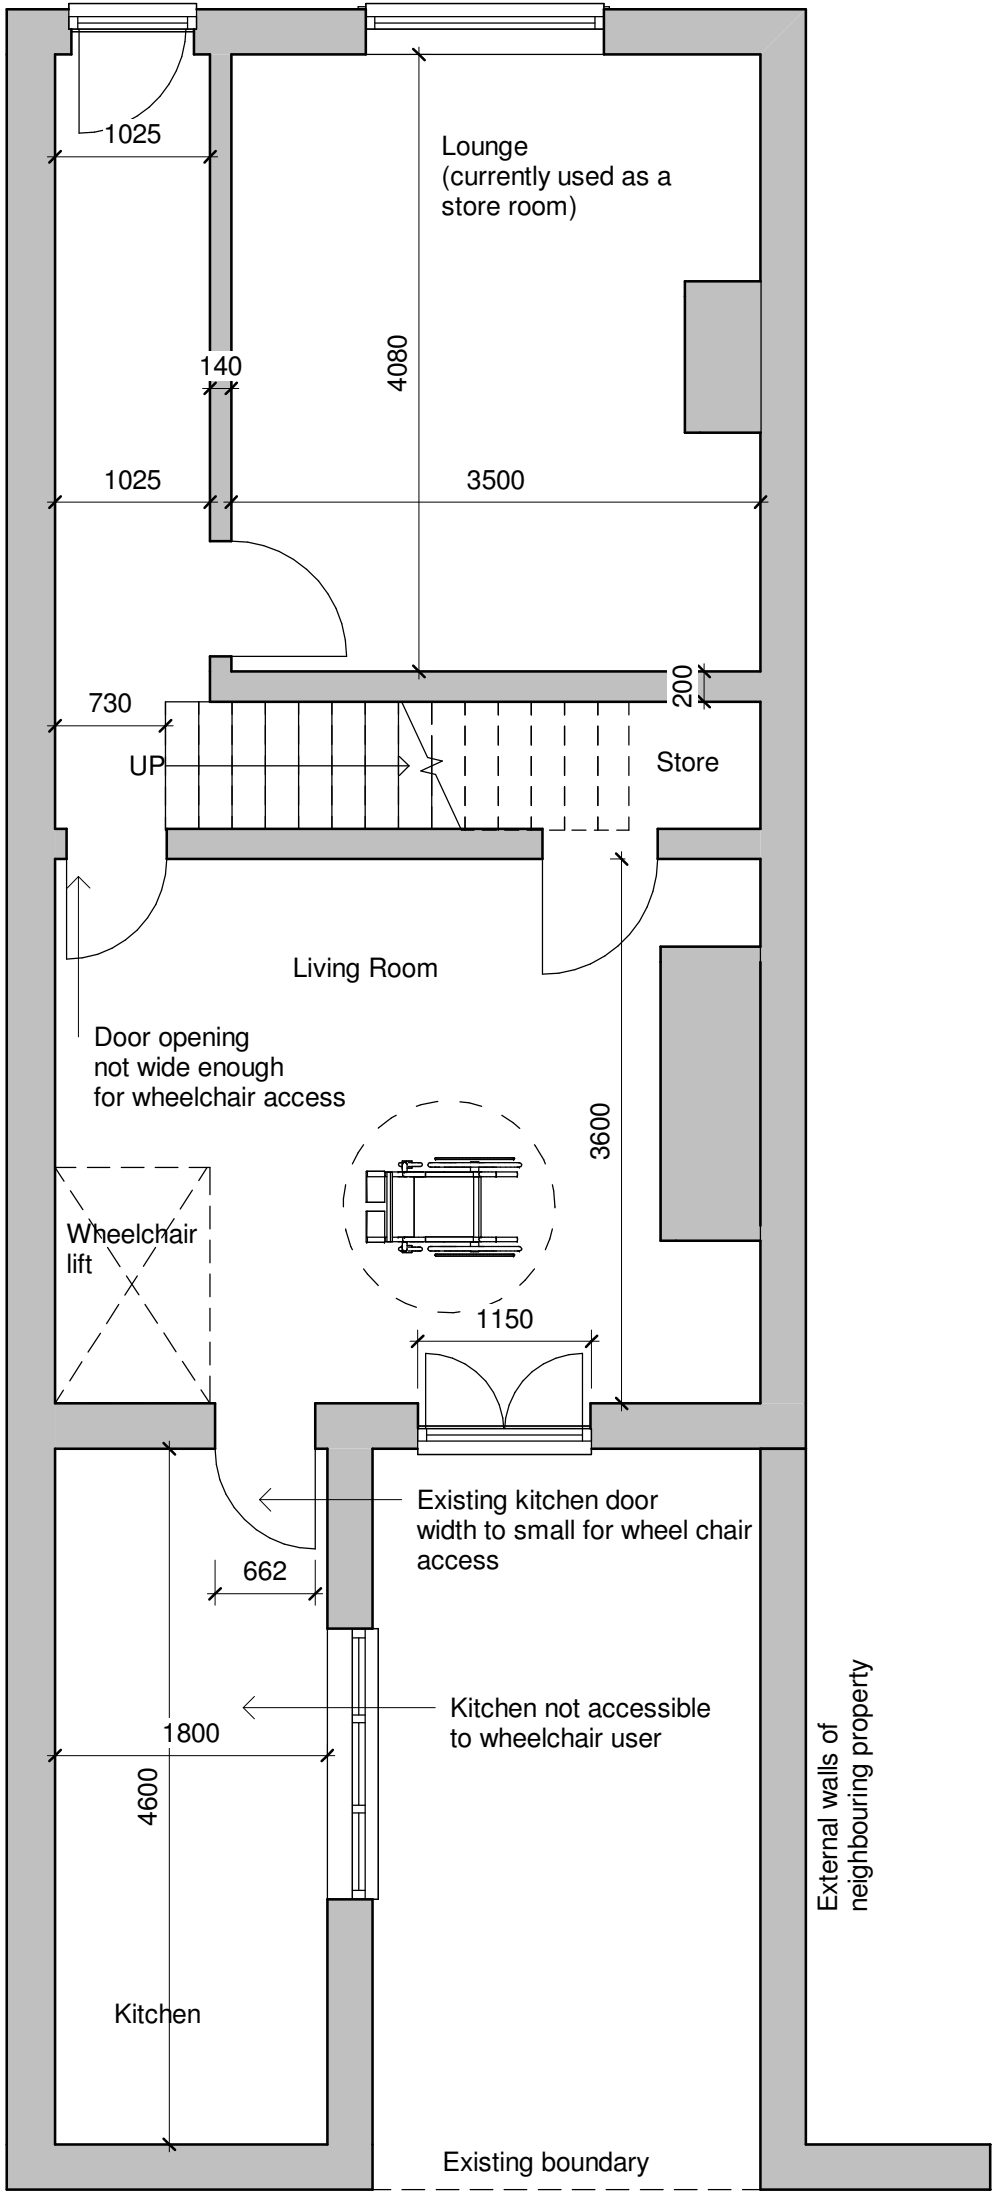

Existing Ground Floor
1 : 50

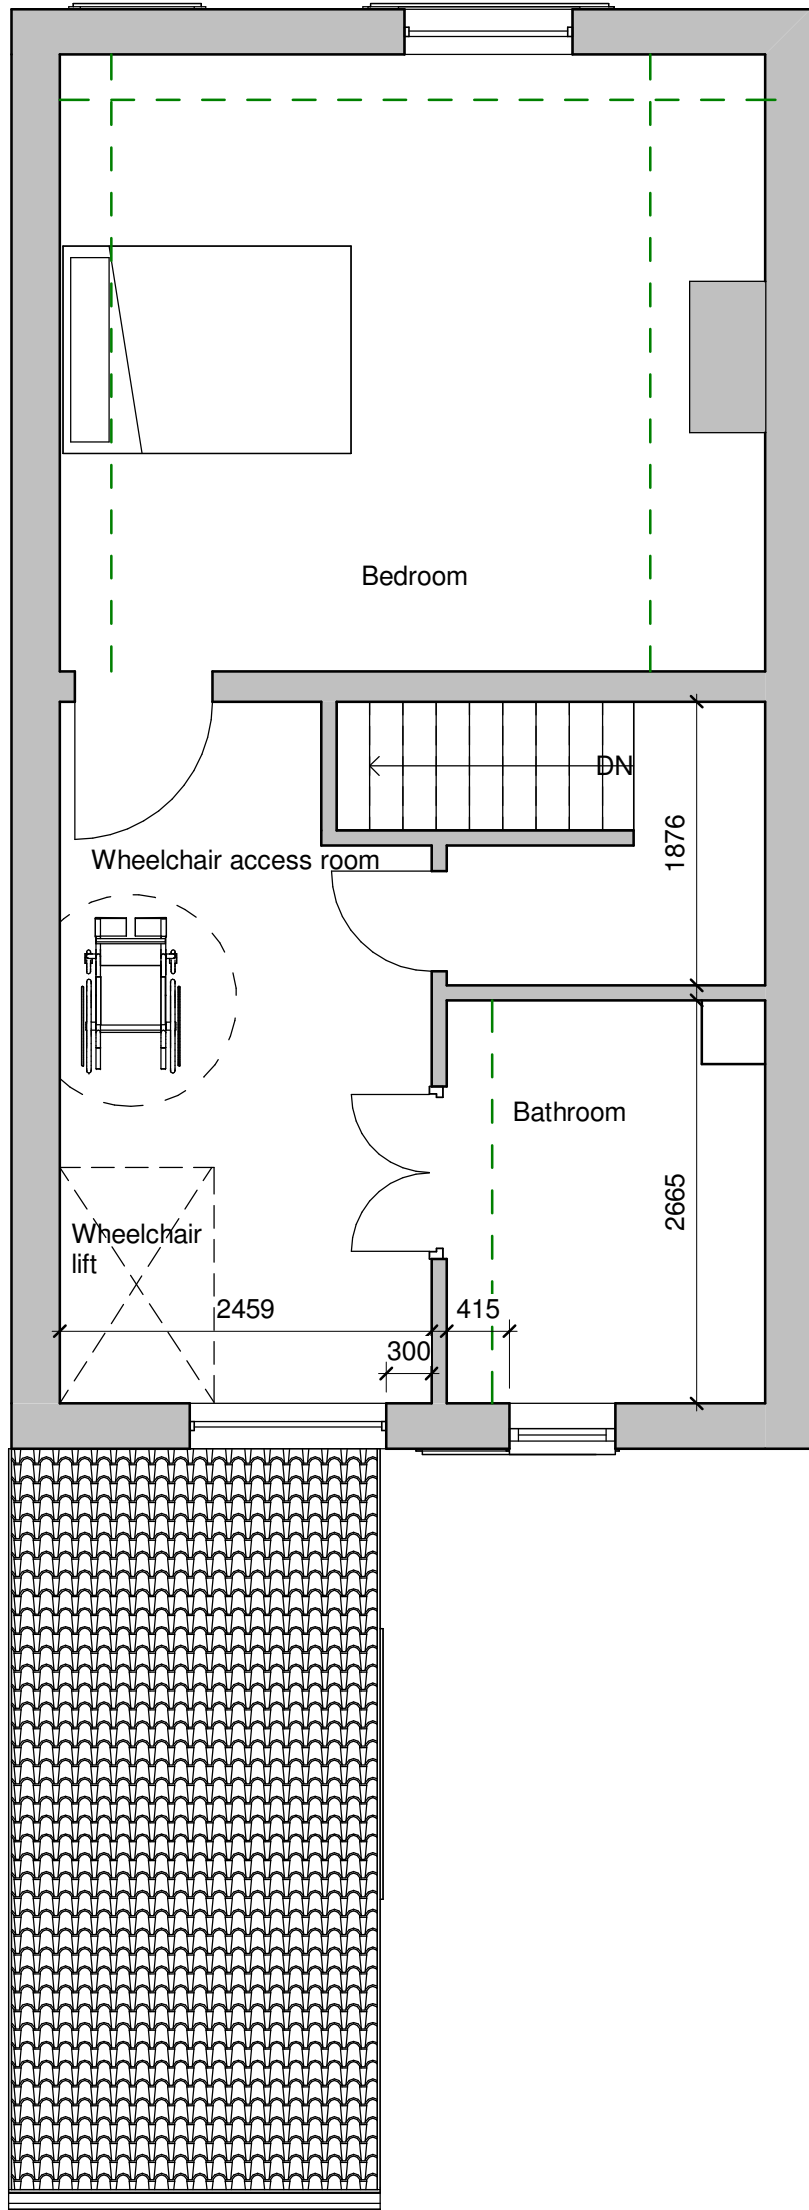

Existing First Floor
1 : 50

Denotes ceiling hoist

Client:
Mr Liaqat Ali

Project:
Rear extension
Project Address:
258 Bury Road
Bamford
Rochdale
OL11 4EE

Drawing Name: Existing
Drawing Number: A101
Drawing Date: 10/12/23
Author: B.Rashid

Belal Rashid Technical Architecture
11 Queen Street
Oldham
Greater Manchester
OL1 1RD

Email: belal.rashid@brta.co.uk
Mobile: 0161 241 9650

