



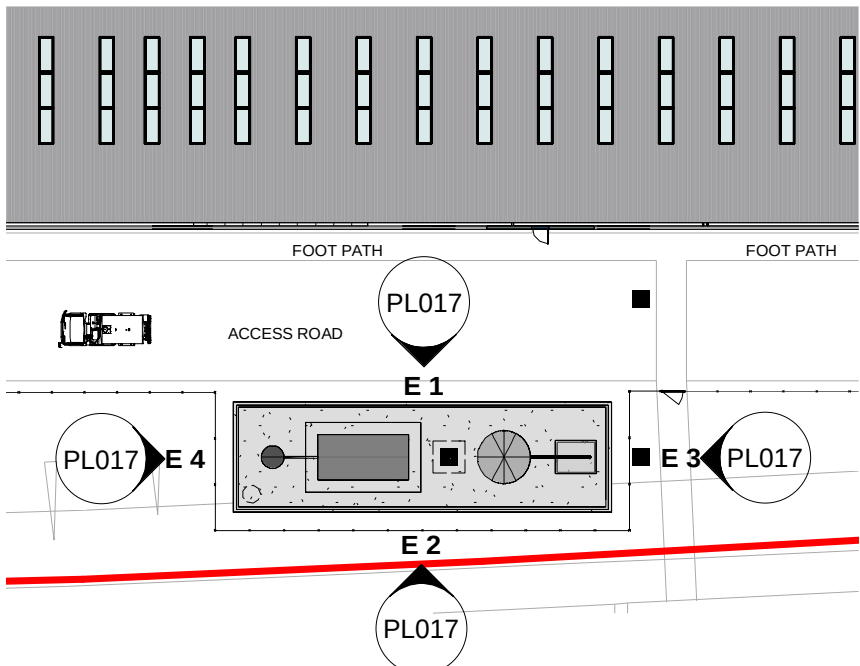

Effluent Treatment Plant Plan


1 : 500

01 FF
4200

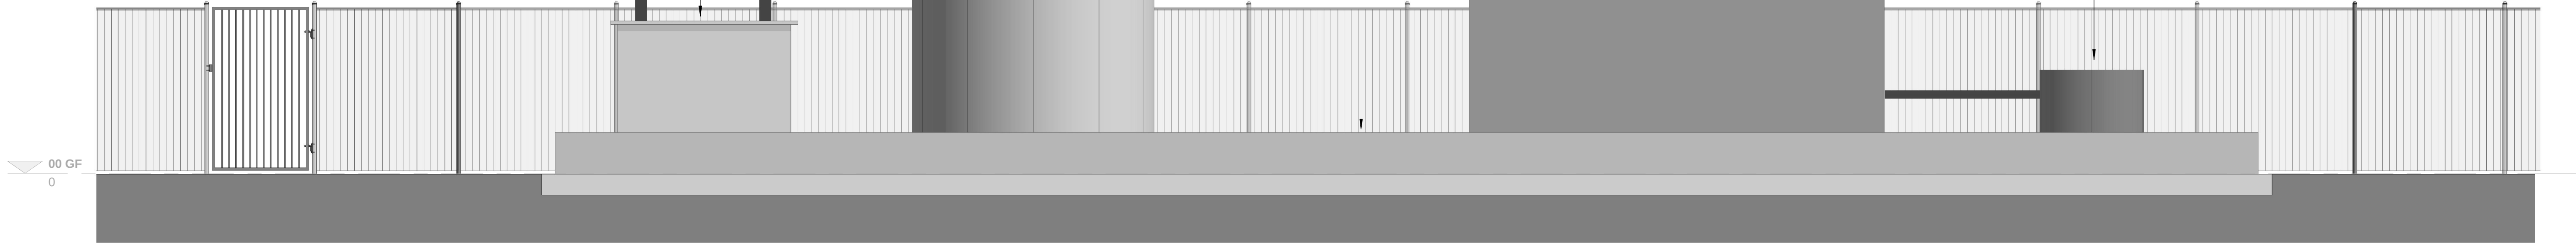


Elevation 1: Proposed North Elevation

1 : 50

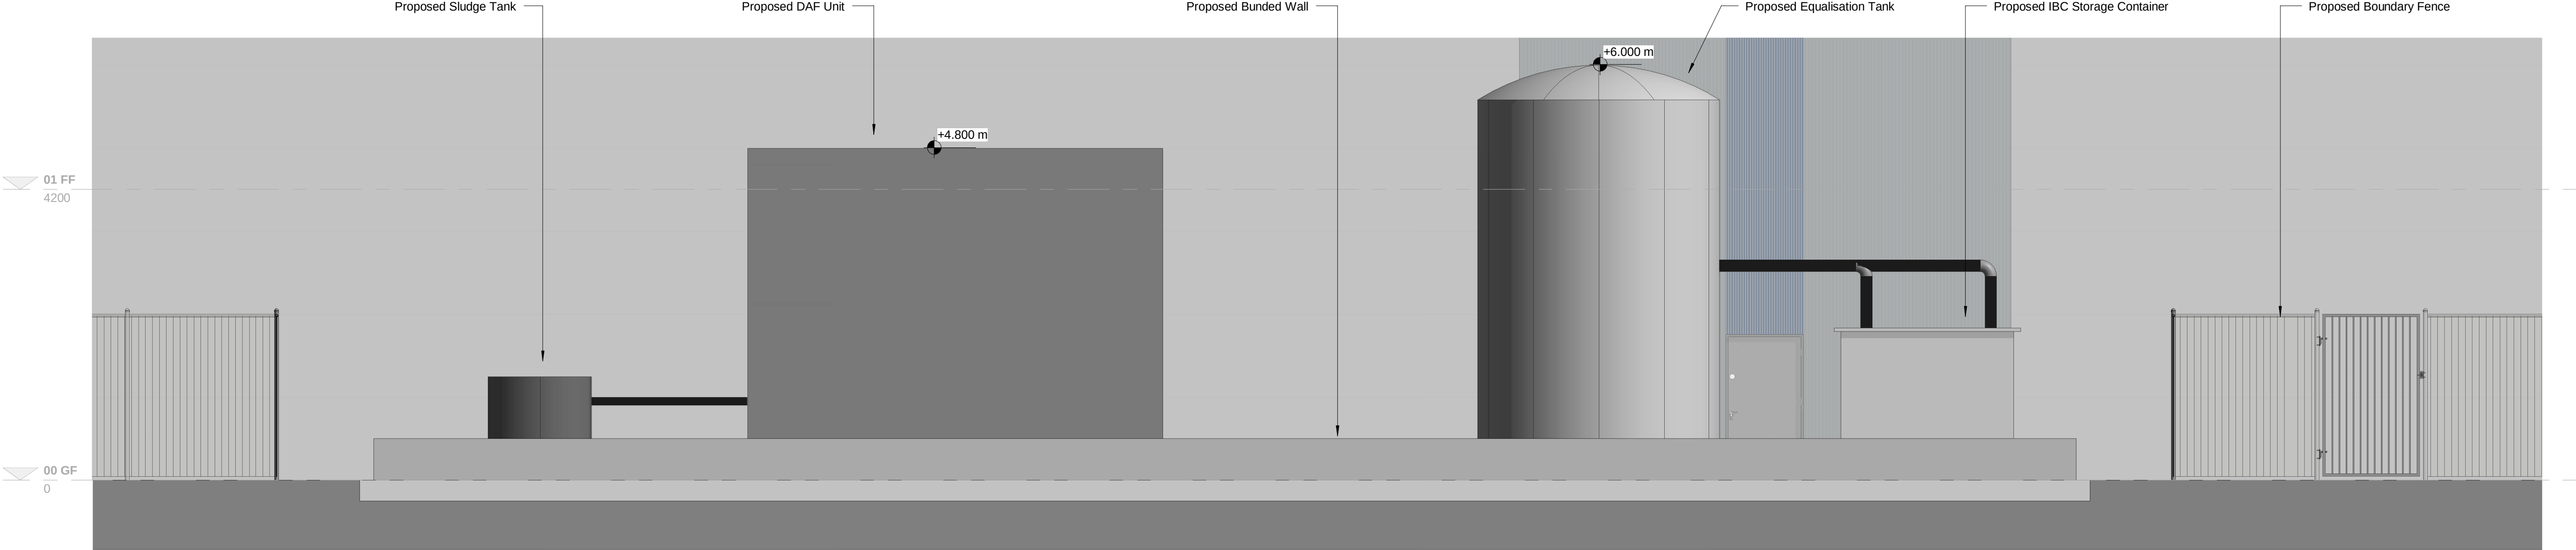


Elevation 2: Proposed South Elevation

1 : 50

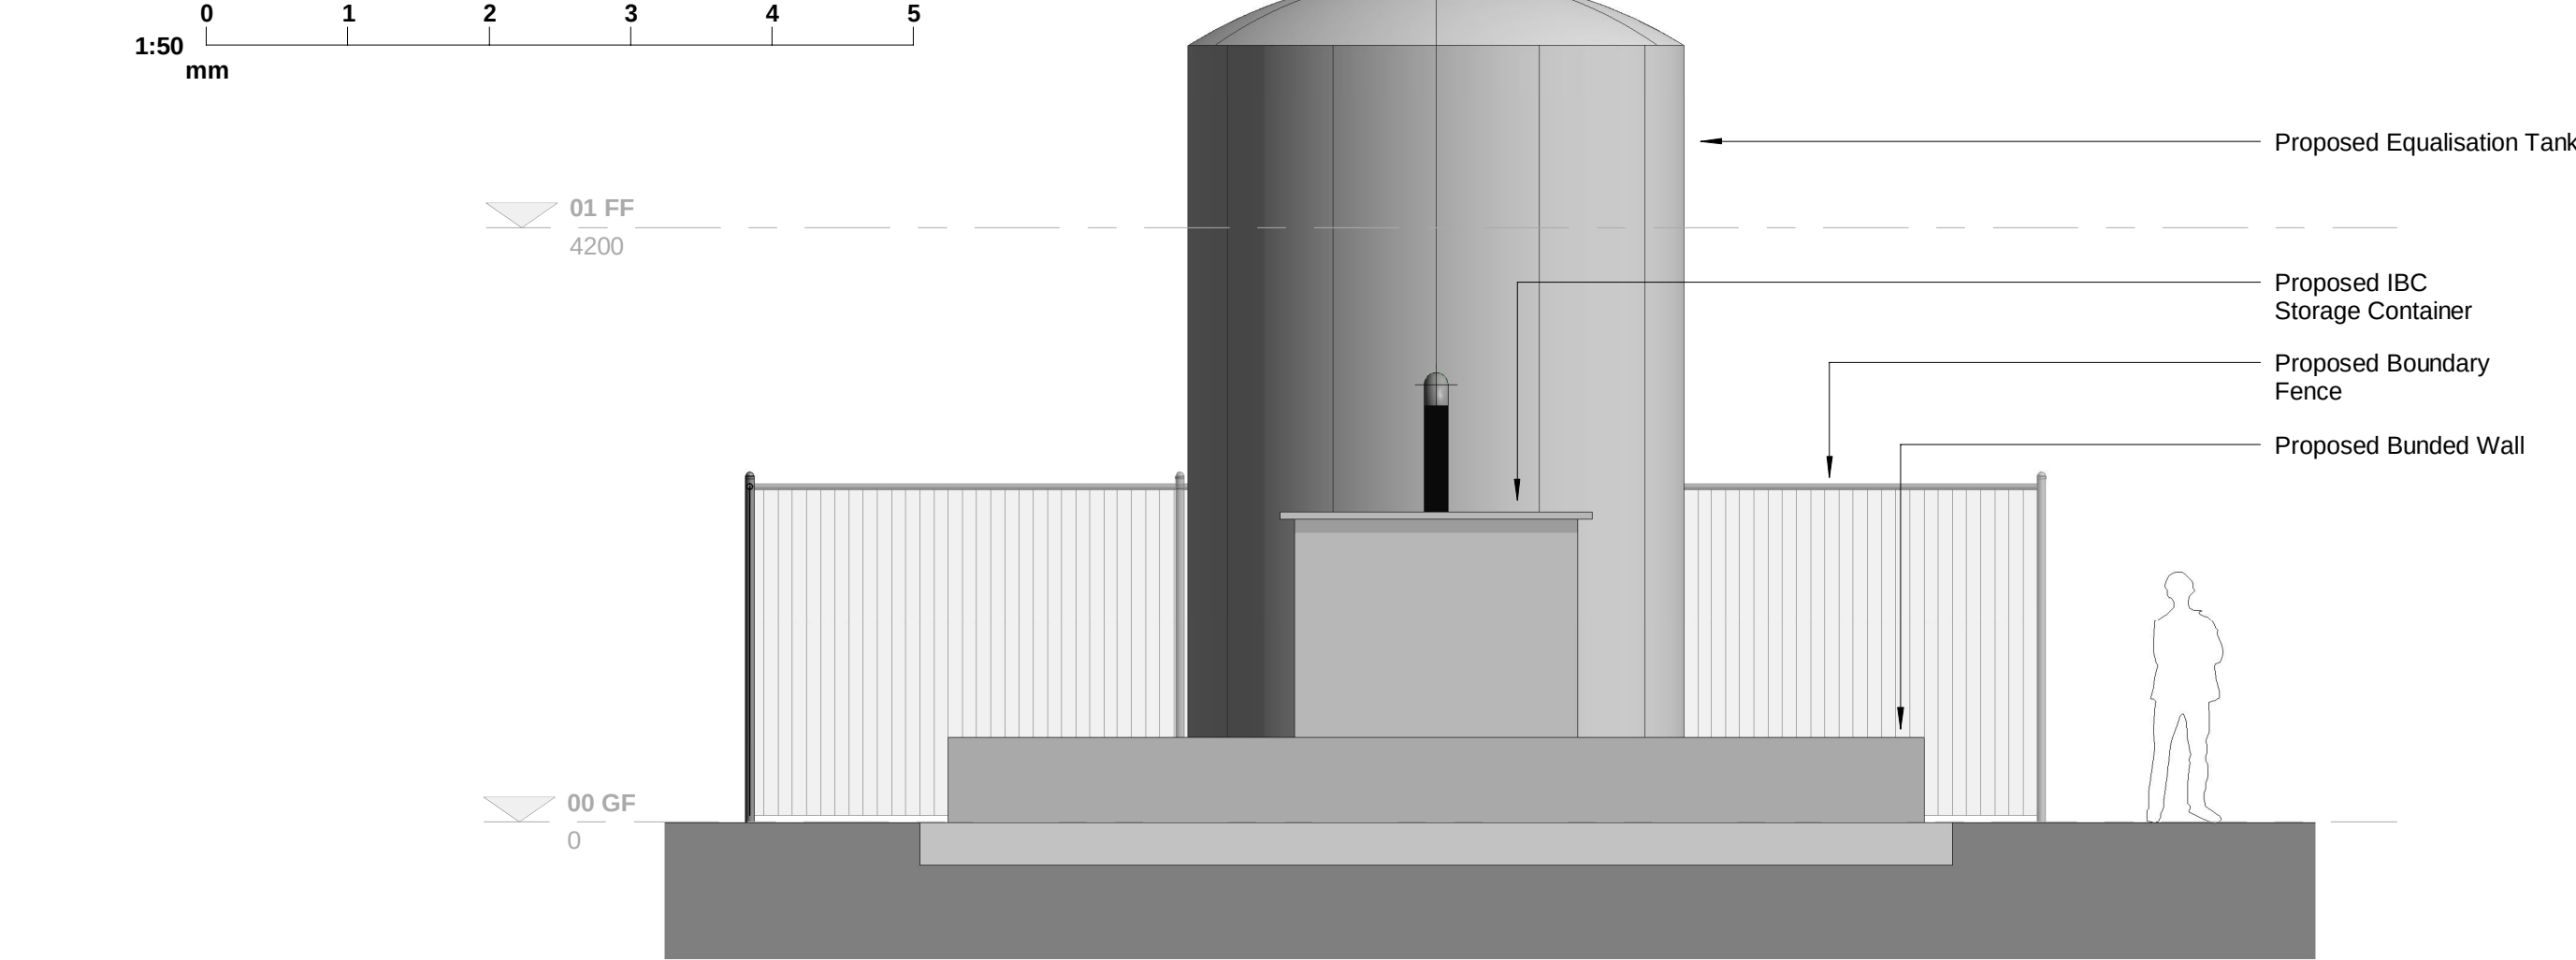

Elevation 3: Proposed East Elevation

1 : 50

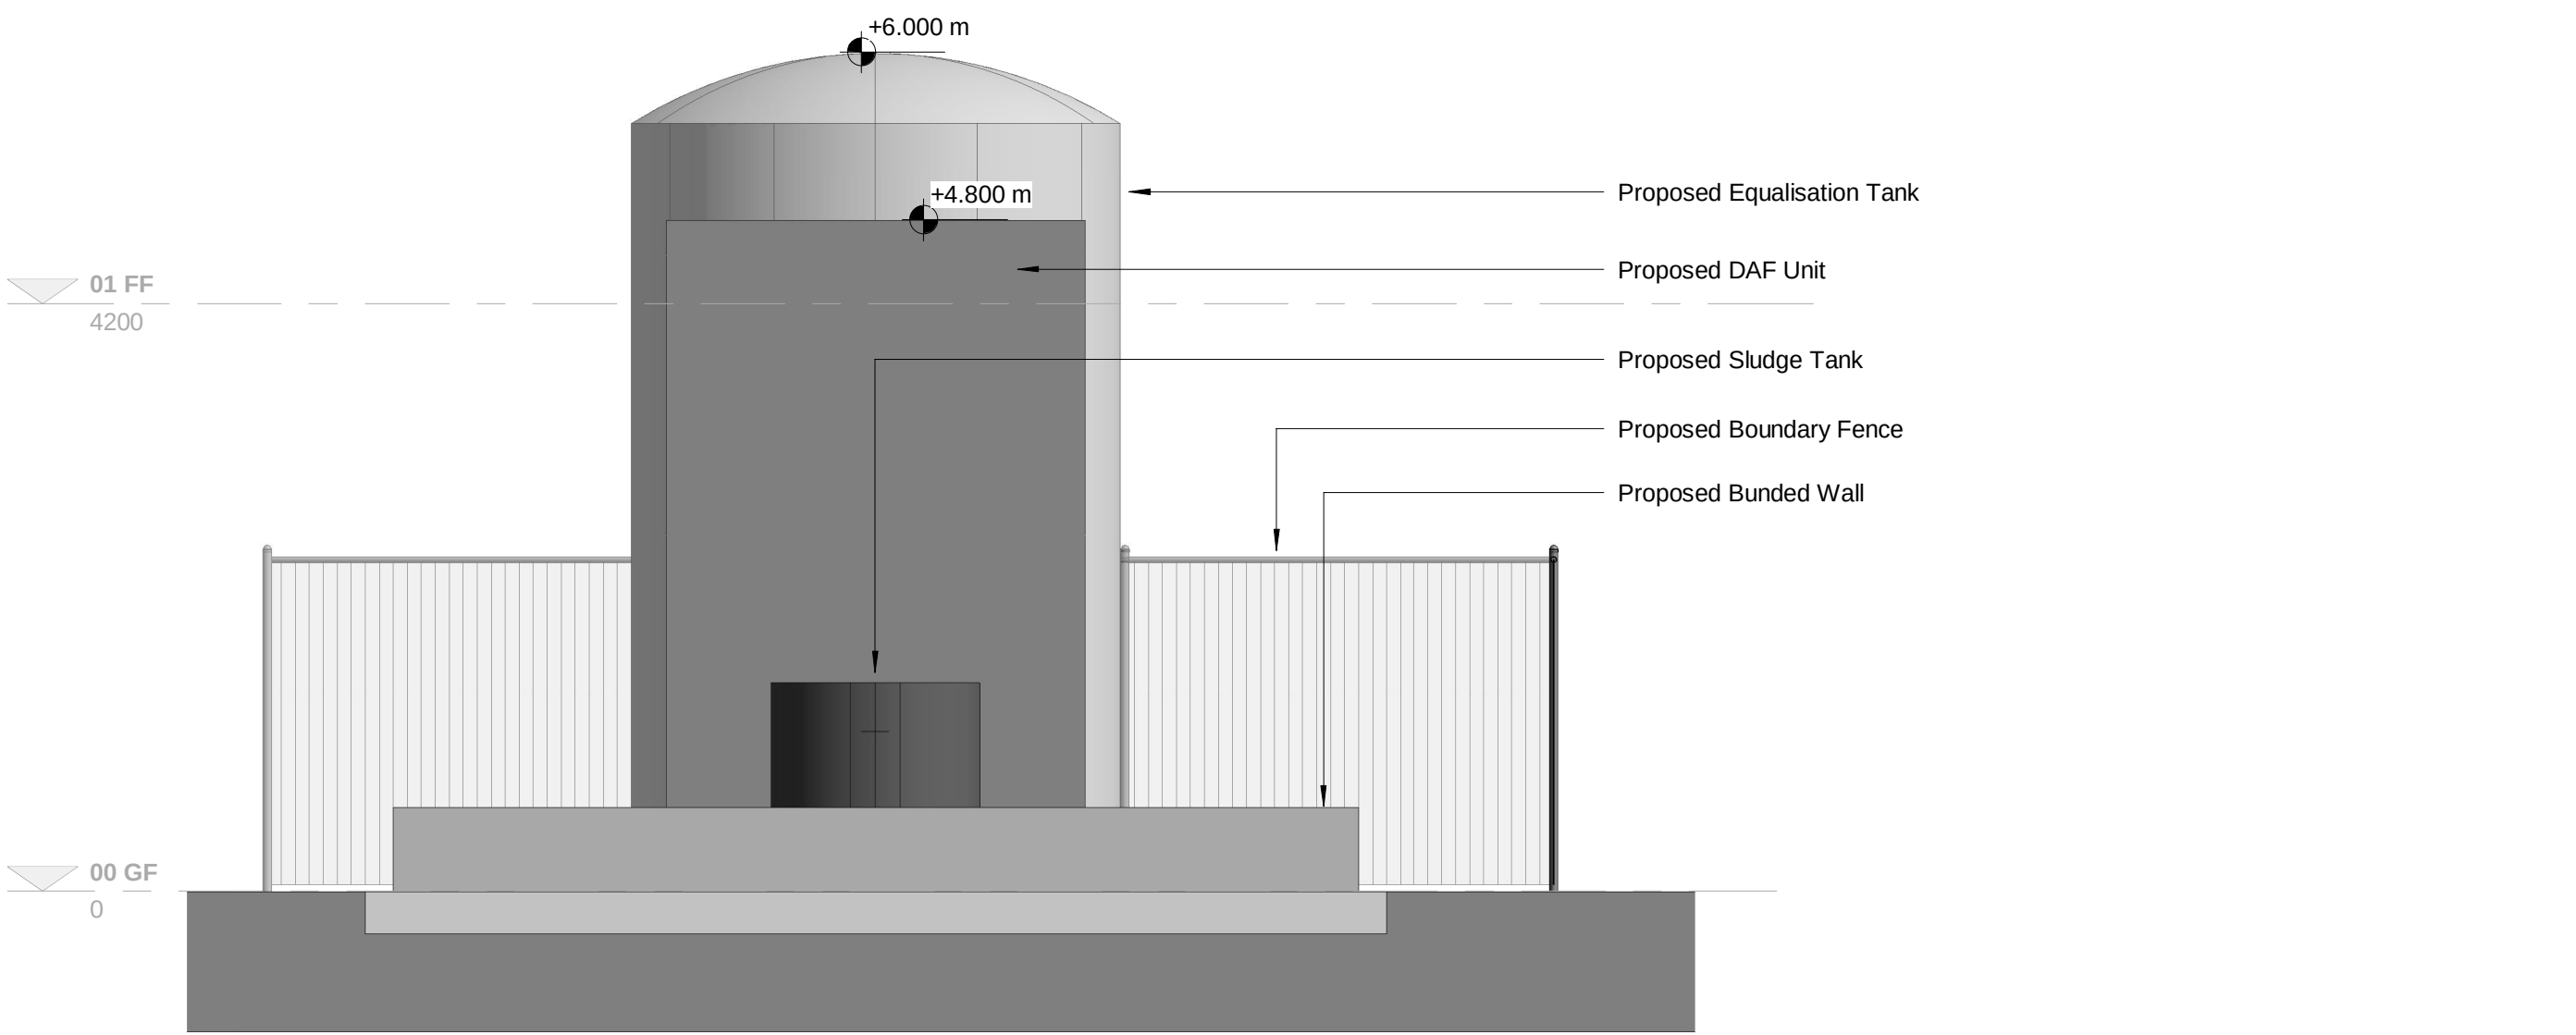

Elevation 4: Proposed West Elevation

1 : 50

© COPYRIGHT. ALL RIGHTS RESERVED.
THIS DRAWING MUST BE READ IN CONJUNCTION WITH ALL OTHER RELEVANT
DRAWINGS AND INFORMATION.
ANY DISCREPANCIES MUST BE REPORTED TO NIRAS ARCHITECTS IMMEDIATELY.
THE DRAWING OR INFORMATION MUST NOT BE USED FOR CONSTRUCTION
UNLESS EXPRESSLY ISSUED FOR CONSTRUCTION.
DO NOT SCALE OFF DRAWINGS. USE DISPLAYED DIMENSIONS.

#	10.05.2023	First Issue	RPM	CJS
Rev	Date	Description	By	Chk

PLANNING

NIRAS
ARCHITECTS
4100 PARK APPROACH
THORPE PARK
LEEDS
LS15 8GB
hello@nirasarchitects.com
+44 (0)113212000X

CLIENT

Danish Crown

PROJECT
NEW PACKING AND SLICING
FACILITY

TITLE
PROPOSED EFFLUENT TREATMENT
PLANT ELEVATIONS

DRAWING NUMBER	STATUS CJS	DRAWN RPM	CHECKED CJS	SCALE @ A1 As indicated
DAN001	NIA	B	XX	DR A
PROJECT NO	ORIG	FR	SB	FORM DIS
				NUMBER
				REV

FOR CONSTRUCTION ON APPROVAL