



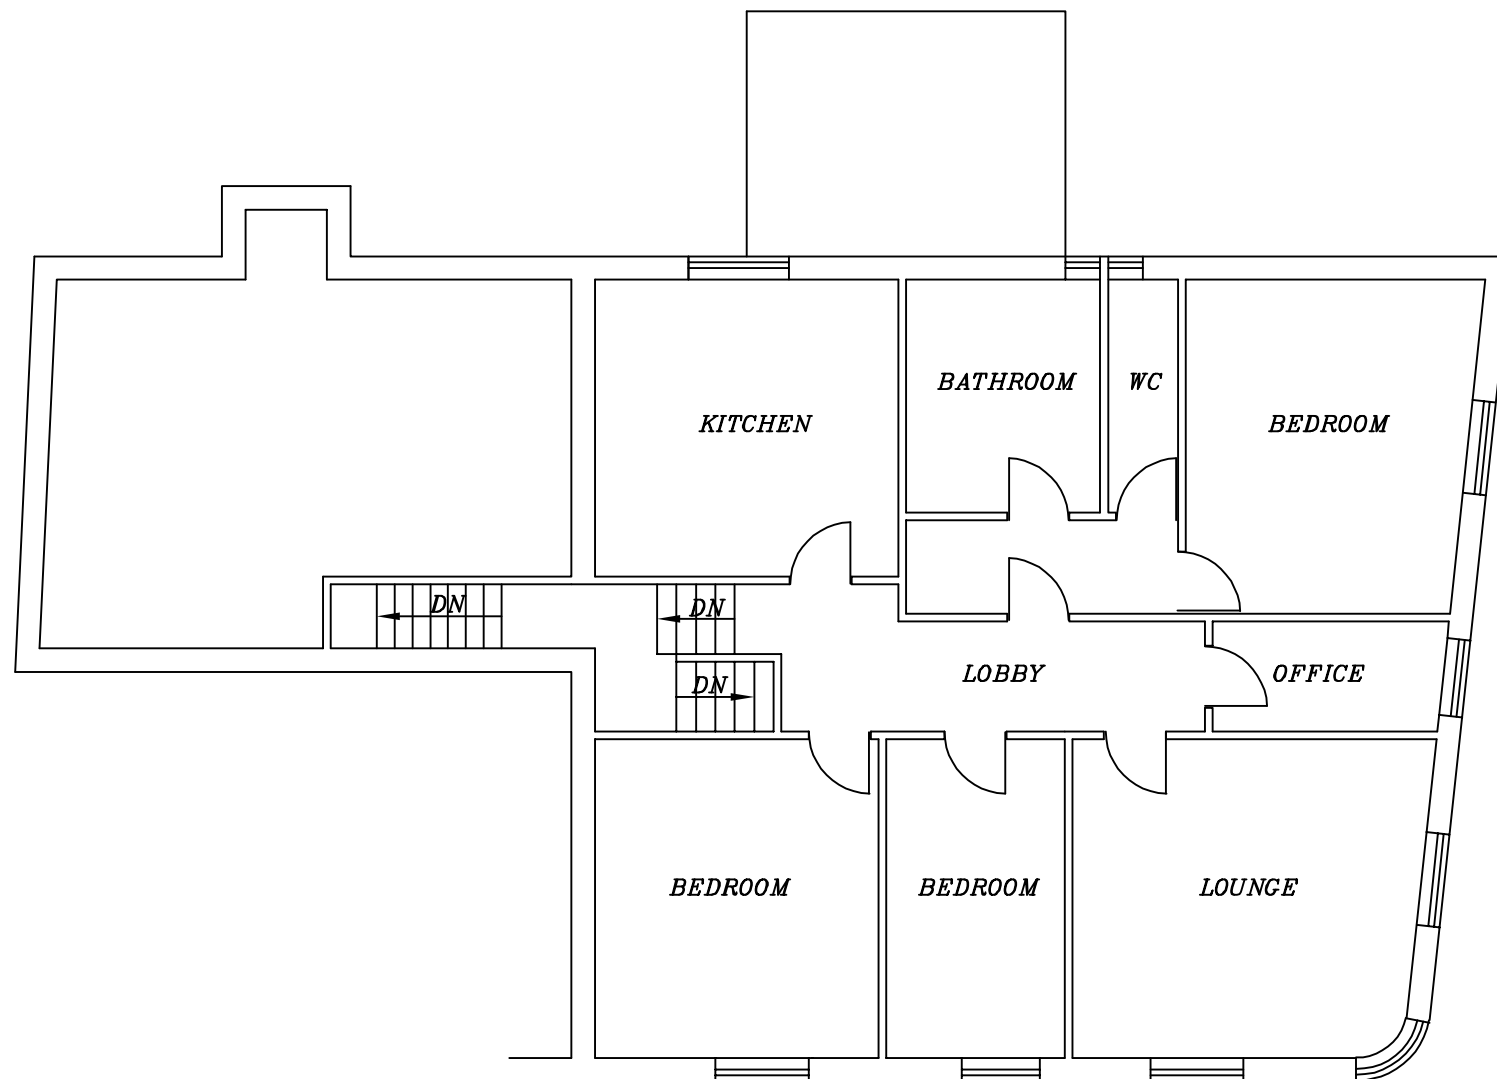

EXISTING FIRST FLOOR PLAN

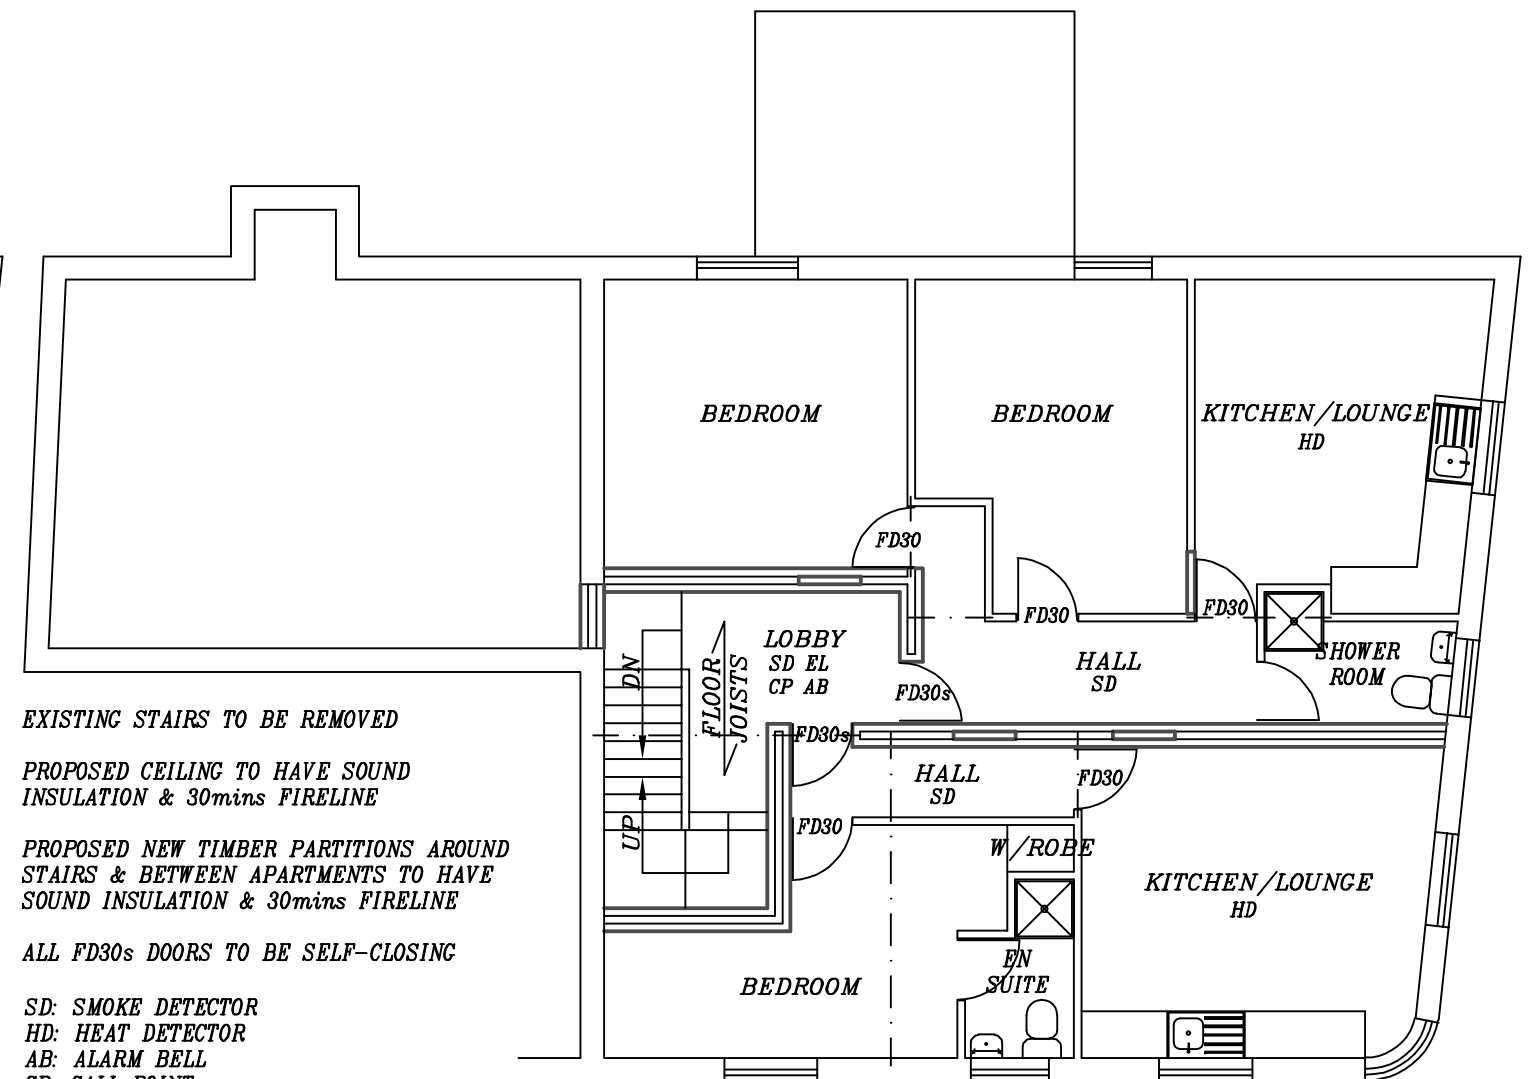

PROPOSED FIRST FLOOR PLAN

EXISTING STAIRS TO BE REMOVED

PROPOSED CEILING TO HAVE SOUND INSULATION & 30mins FIRELINE

PROPOSED NEW TIMBER PARTITIONS AROUND STAIRS & BETWEEN APARTMENTS TO HAVE SOUND INSULATION & 30mins FIRELINE

ALL FD30s DOORS TO BE SELF-CLOSING

SD: SMOKE DETECTOR
HD: HEAT DETECTOR
AB: ALARM BELL
CP: CALL POINT
EL: EMERGENCY LIGHTING

FIRE ALARM TO BS 5839 PART 1 2002
EMERGENCY LIGHTING TO BS 5266 PART 1 & 7 2005
EXIT SIGNS TO BS 5499 PART 2 2002
FIRE FIGHTING EQUIPMENT TO BS 5306 PART 2 1990

ALL UB, PIER & PADSTONE SIZES TO BE CONFIRMED BY ENGINEER PRIOR TO BUILDING WORKS COMMENCING

PROPOSED CONVERSION OF DWELLING INTO 3No. SELF-CONTAINED APARTMENTS WITH NEW ACCESS AT 62 SPOTLAND ROAD, ROCHDALE, OL12 6PQ, FOR SHAMIM AKHTAR

SCALE: 1:100 (A3) | DATE: NOV 2020 | DRAWN BY: ZESHAN KHAWAJA

PLANNING/BUILD REGS | DRAWING NUMBER: 20/2590/B2

Khawaja
PLANNING SERVICES

TEL: 01274 618780 | MOB: 07956 184960