






Existing Front Elevation

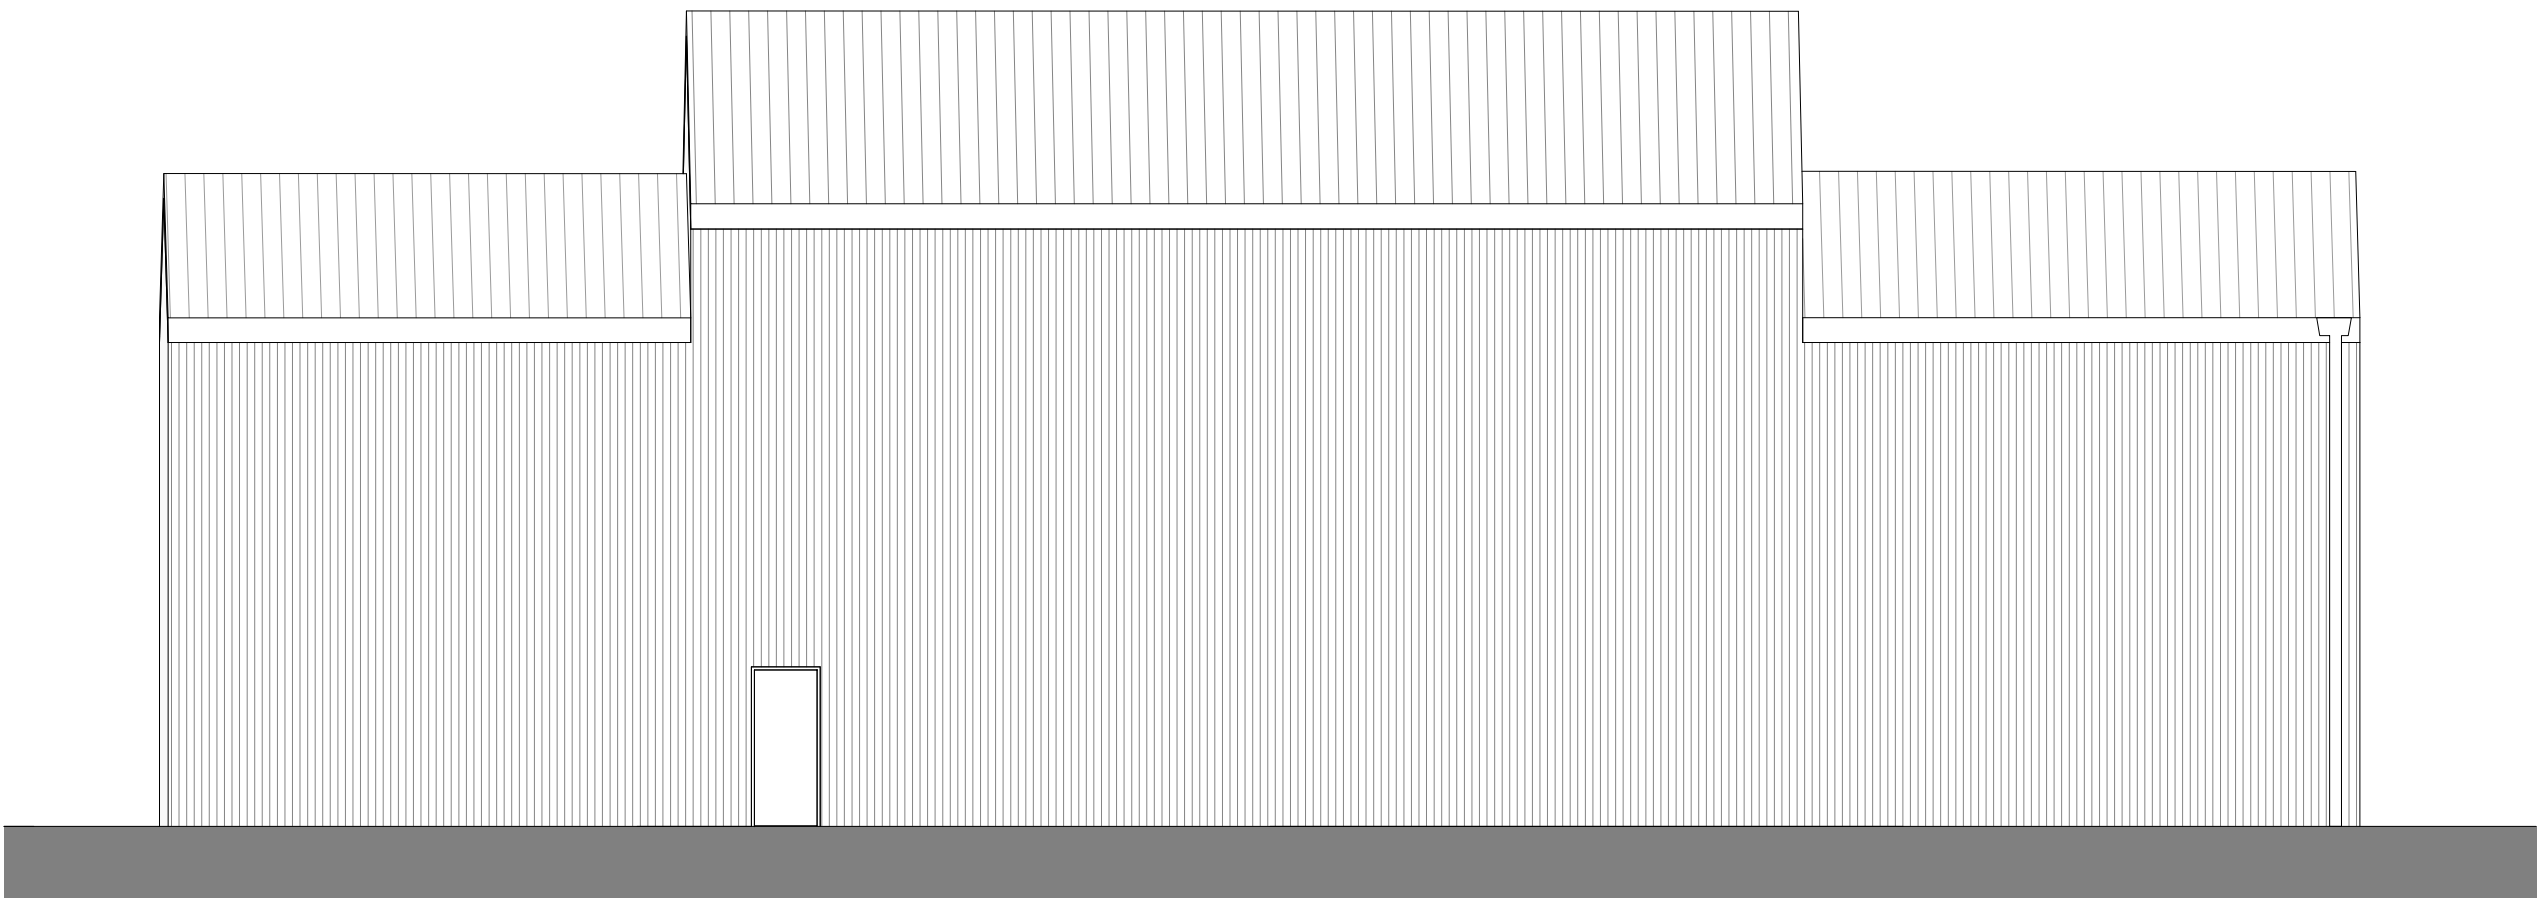


Existing Rear Elevation

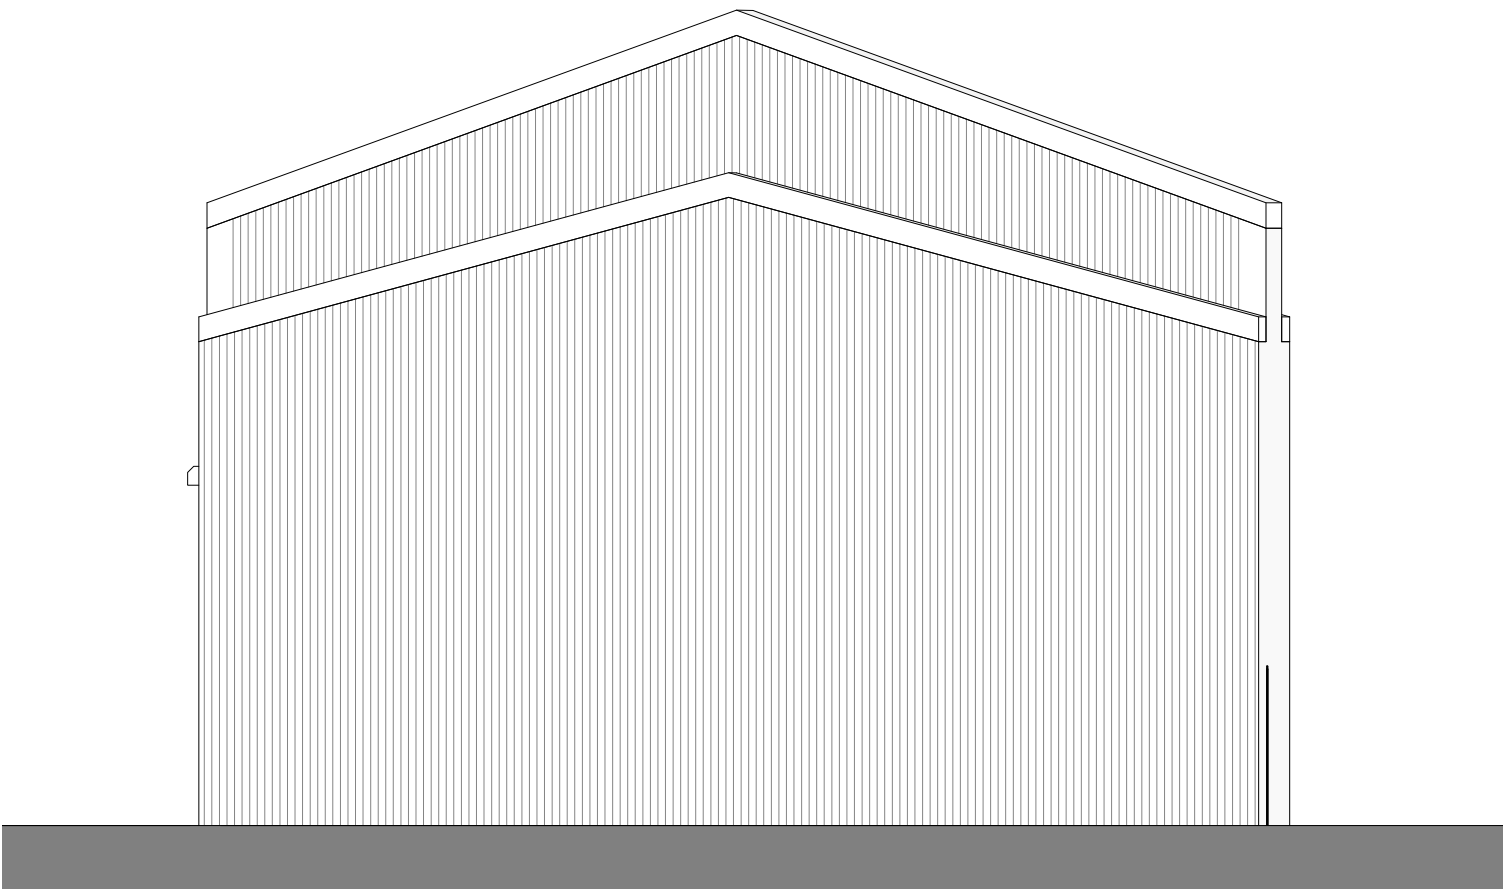

Existing Side Elevation

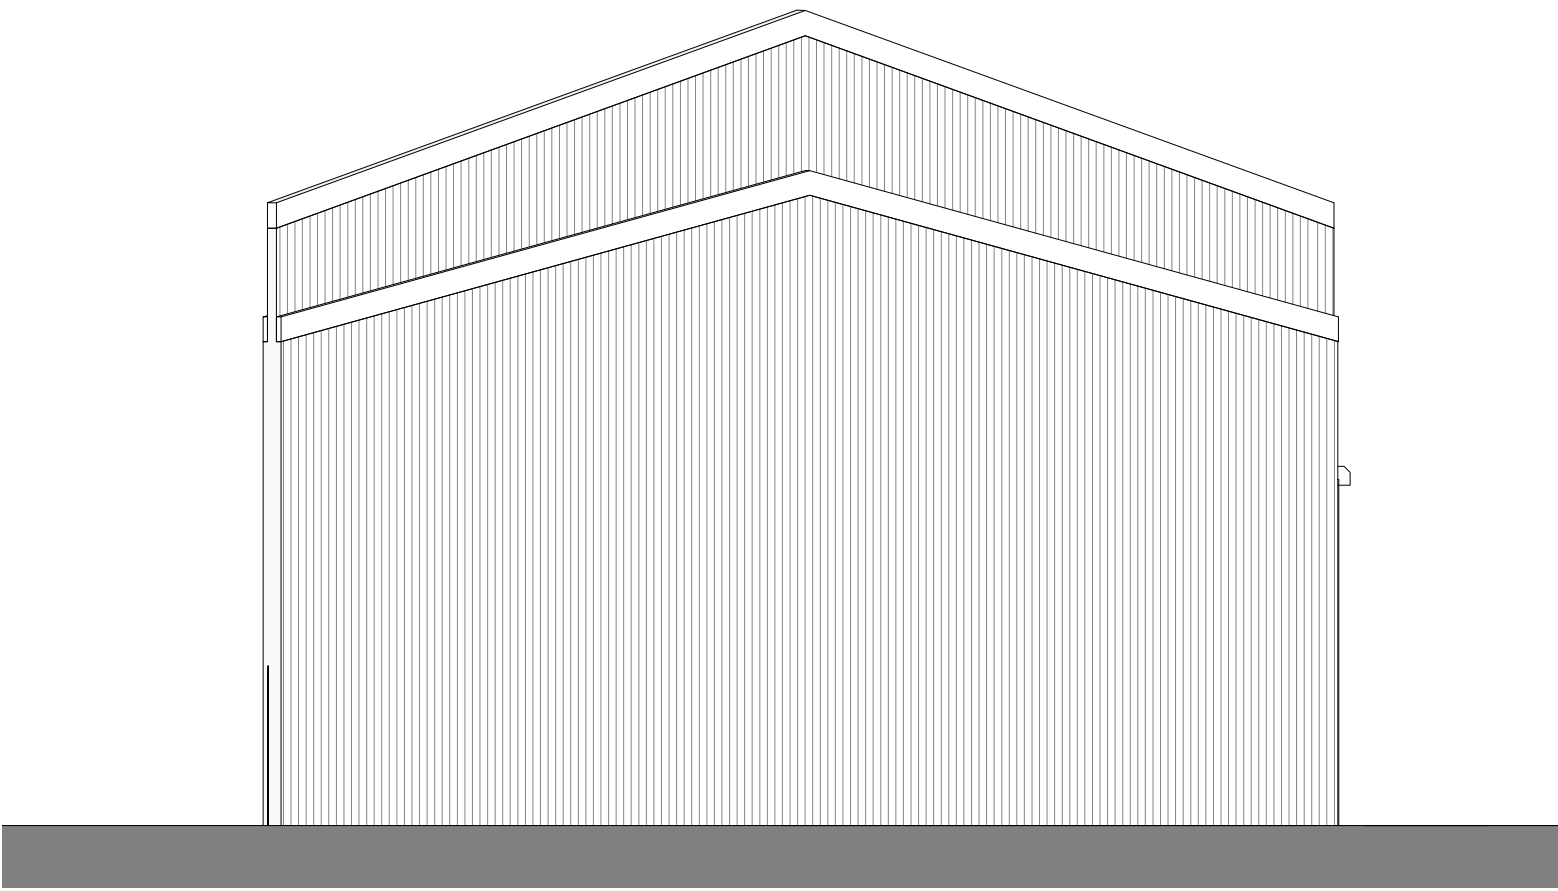

Existing Side Elevation

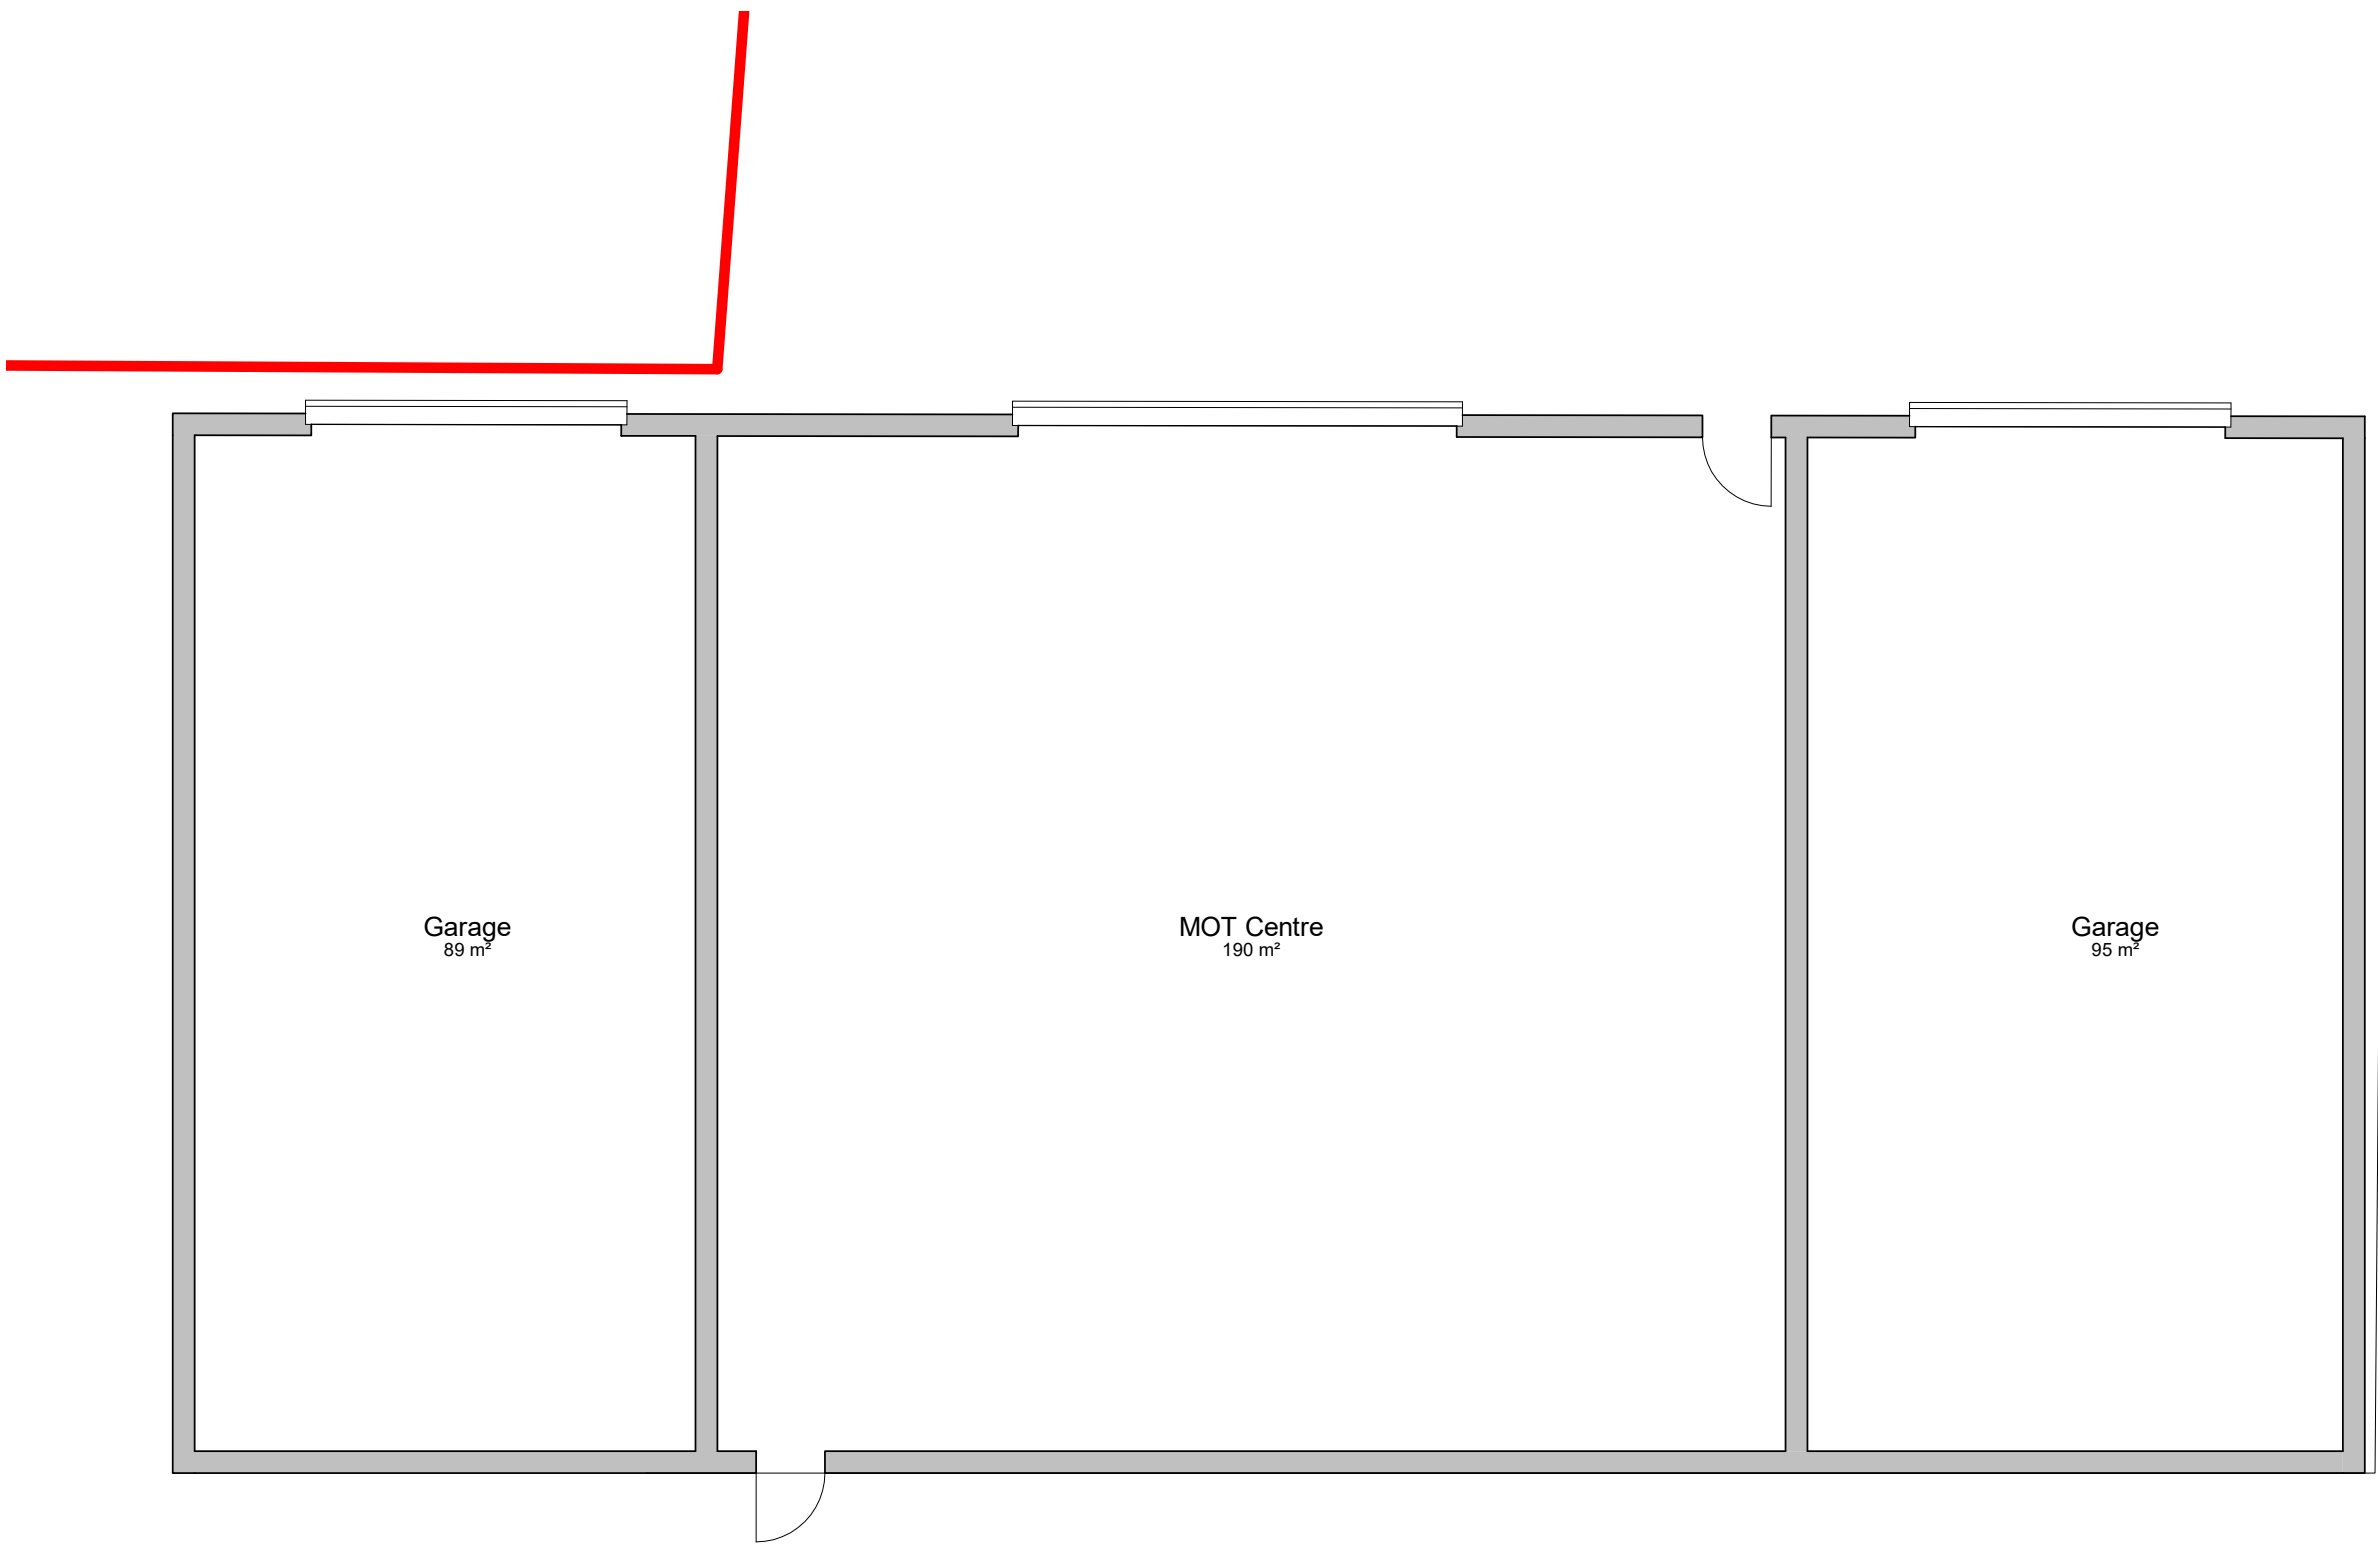

Existing Floor Plan

PROJECT	CLIENT		
	S Suleman		
	Project number	Scale (@ A1)	
SHEET	580	1 : 100	
	DRAWING No	Date	REV
	EX-04	02/03/2023	

- ☐ FEASIBILITY
- ☒ PLANNING APPROVAL
- ☐ BUILDING REGULATIONS
- ☐ TENDER
- ☐ CONSTRUCTION

NORTHERN OFFICE
80A Ashley Road, Altrincham, Cheshire, WA14 2DW
Tel: 0161 928 6622 Mov: 07977 277 269
www.1618architects.com

