

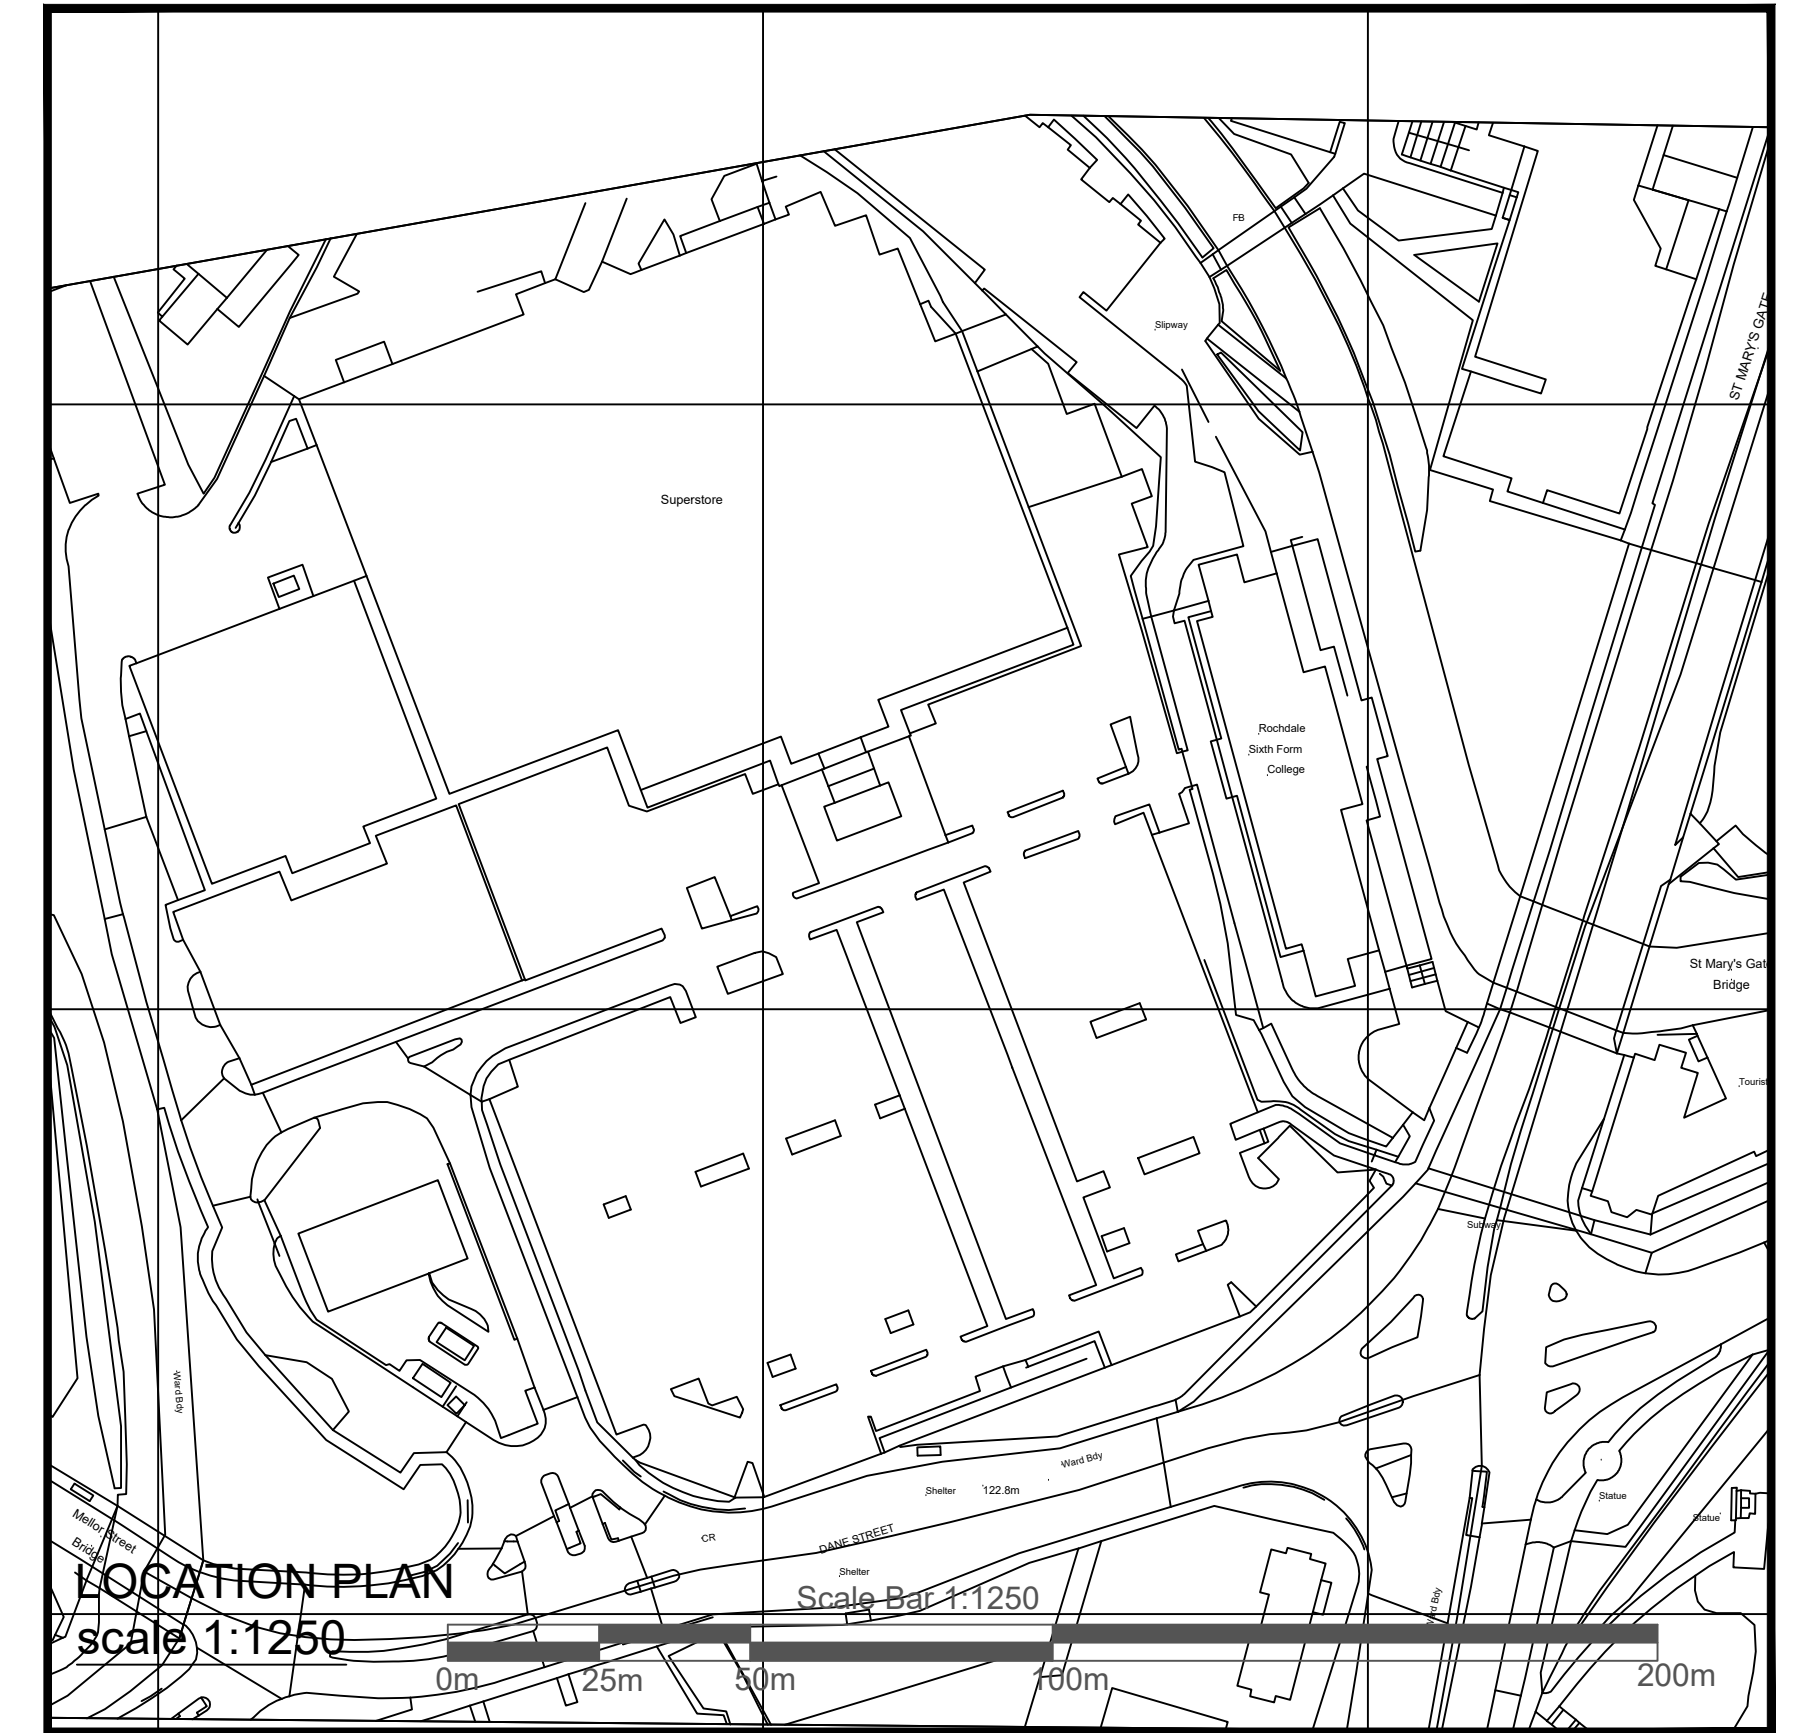


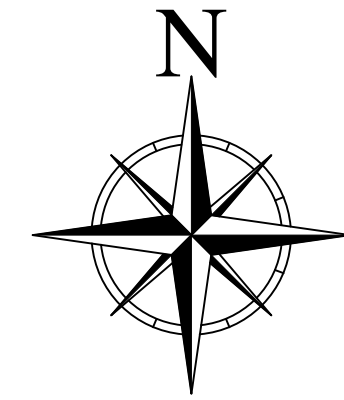

© Crown Copyright and database rights 2022 OS Licence no. 100041041

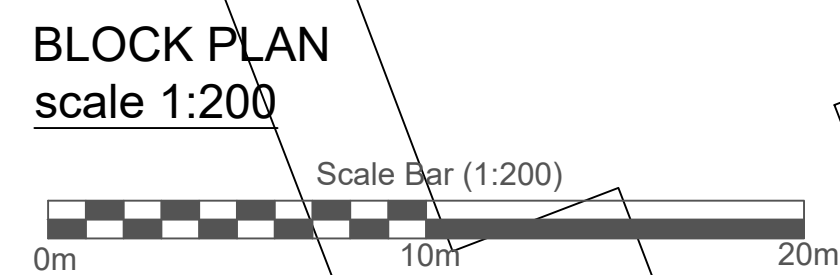

Portakabin Limited 2000
This drawing is the property of Portakabin Limited,
it must not be copied or reproduced or divulged
to anyone without written permission.

NOTES: - Site plan is based on existing Ordnance Survey information - Responsibility is not accepted for errors made by others in scaling from this drawing. Contractors must check all dimensions on site. Discrepancies must be reported to the drawing owner before proceeding.			
KEY: - Application Boundary - Area owned by client but not in application - Existing fencing 1.8mH - Proposed foul drainage route - Proposed grey water drainage route - Proposed surface water drainage route - Proposed fencing		Title Existing Location & Block Plan Rochdale Sixth Form College at College Road, Rochdale, OL12 6HY	
		Date: 21st June 2022	
		Scale : 1:200 & 1:1250 @ A1	
		Drawing Number RCRSFCELBP	