

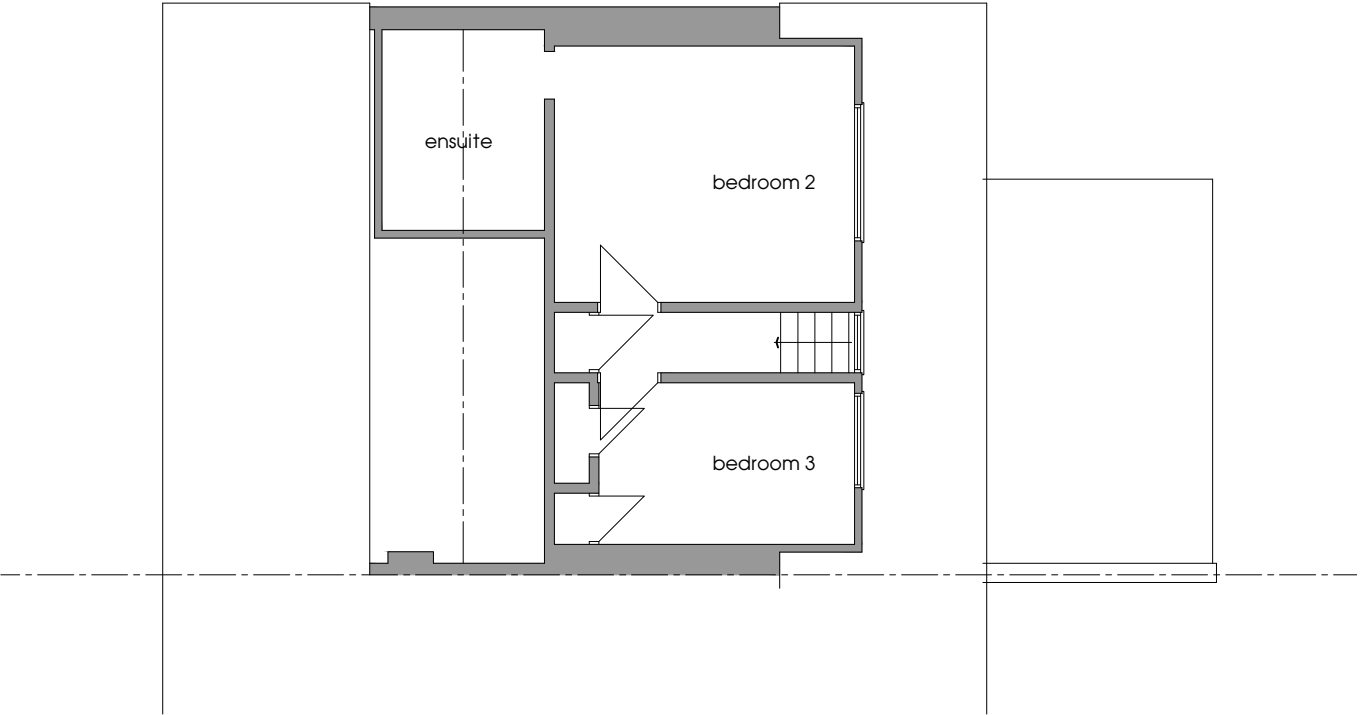


 

① existing first floor plan
Scale: 1:100

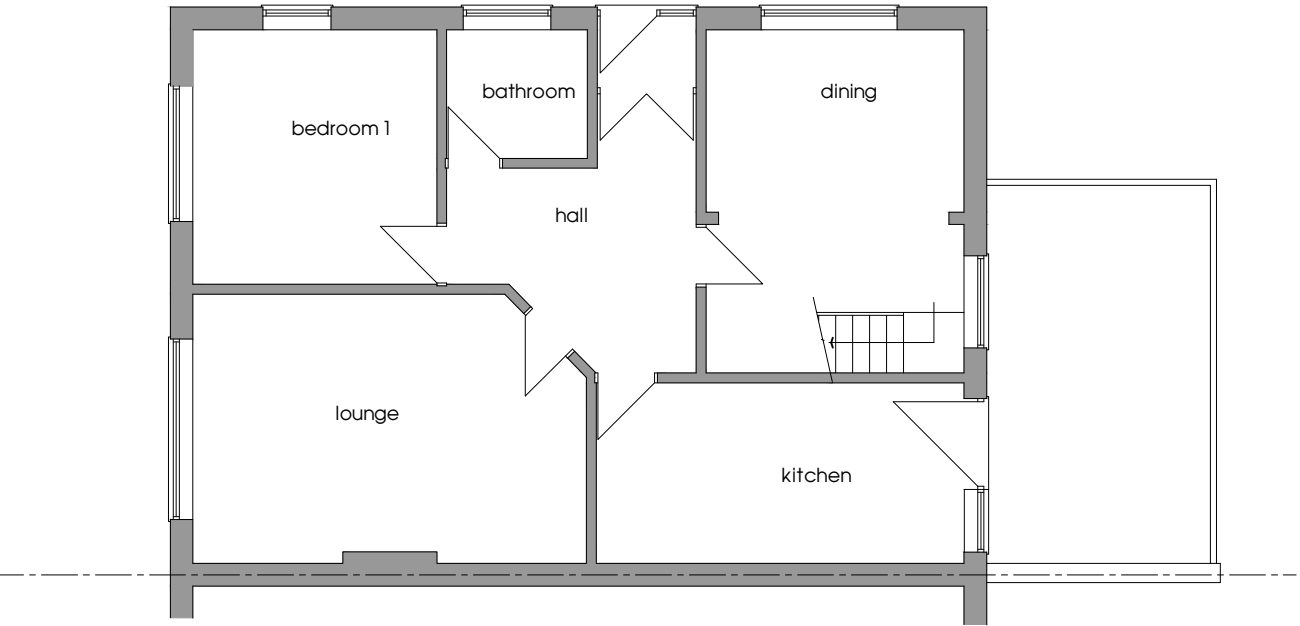

② existing ground floor plan
Scale: 1:100

PROJECT
proposed extensions
44 heald close
littleborough

TITLE
location plan

CLIENT
mr & mrs s kelly

DRAWN dph
DATE september 2022
SCALE 1:1250 @ A3

pennine
design
12 lime grove
lancashire
telephone:
littleborough
ol15 8rp
07734 263404

DWG No.
03