



EXISTING ELEVATIONS, 1-7 AND 13-19 CEDAR AVENUE



EXISTING ELEVATIONS, 21-23 CEDAR AVENUE

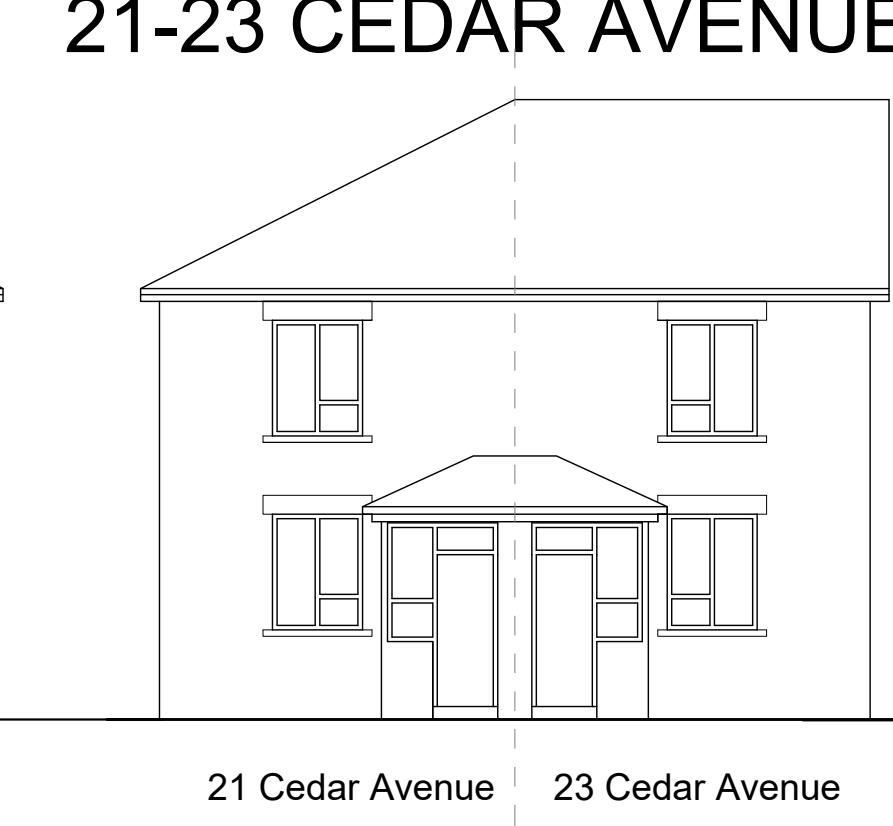


EXISTING ELEVATIONS, 37-39 CEDAR AVENUE

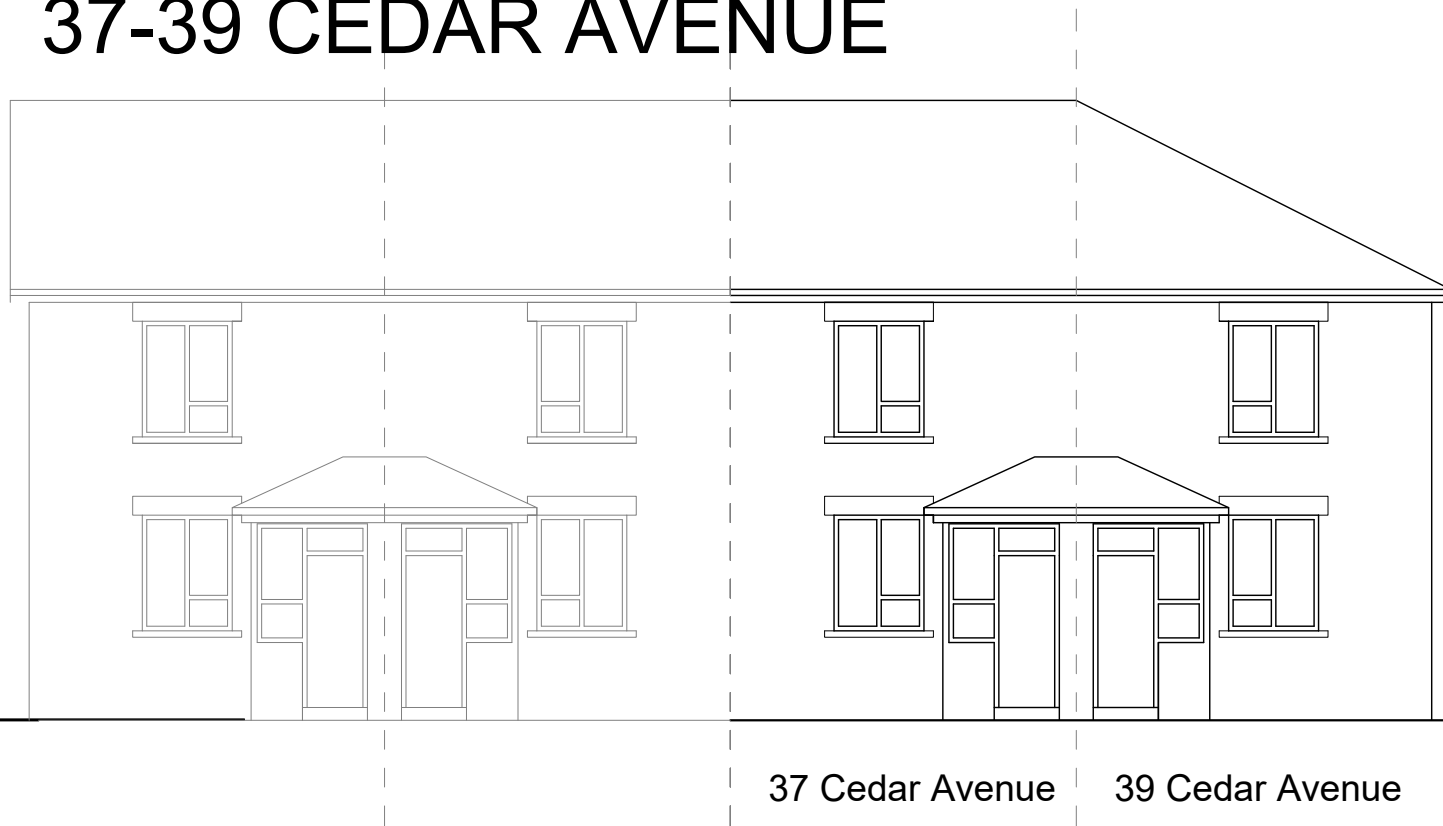


PROPOSED ELEVATIONS, 1-7 AND 13-19 CEDAR AVENUE



PROPOSED ELEVATIONS, 21-23 CEDAR AVENUE

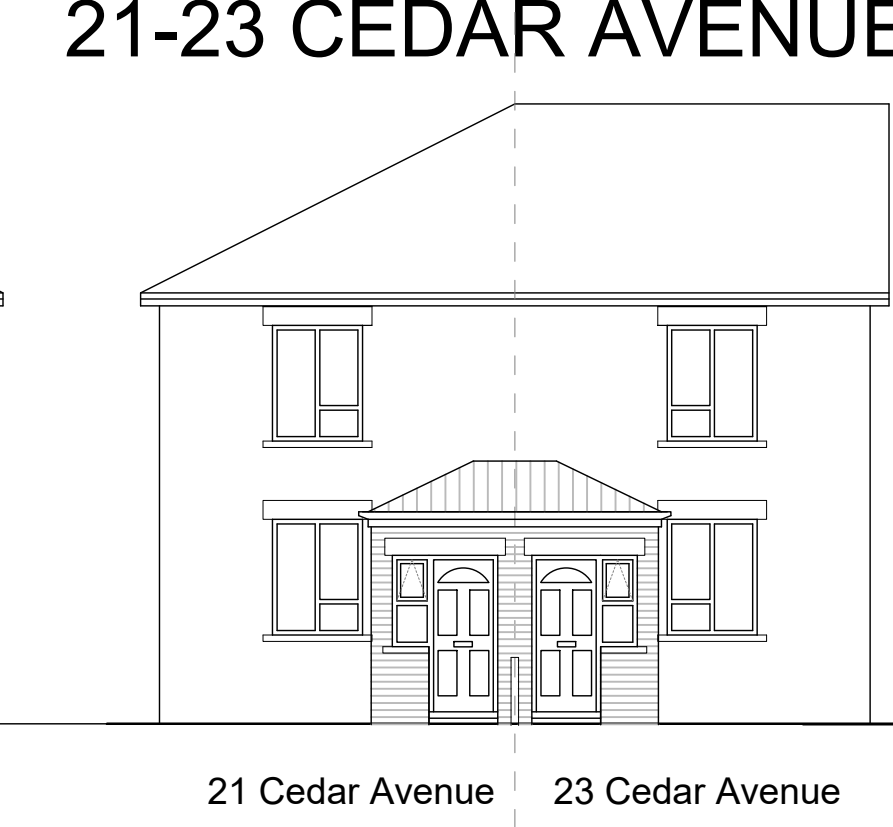


PROPOSED ELEVATIONS, 37-39 CEDAR AVENUE

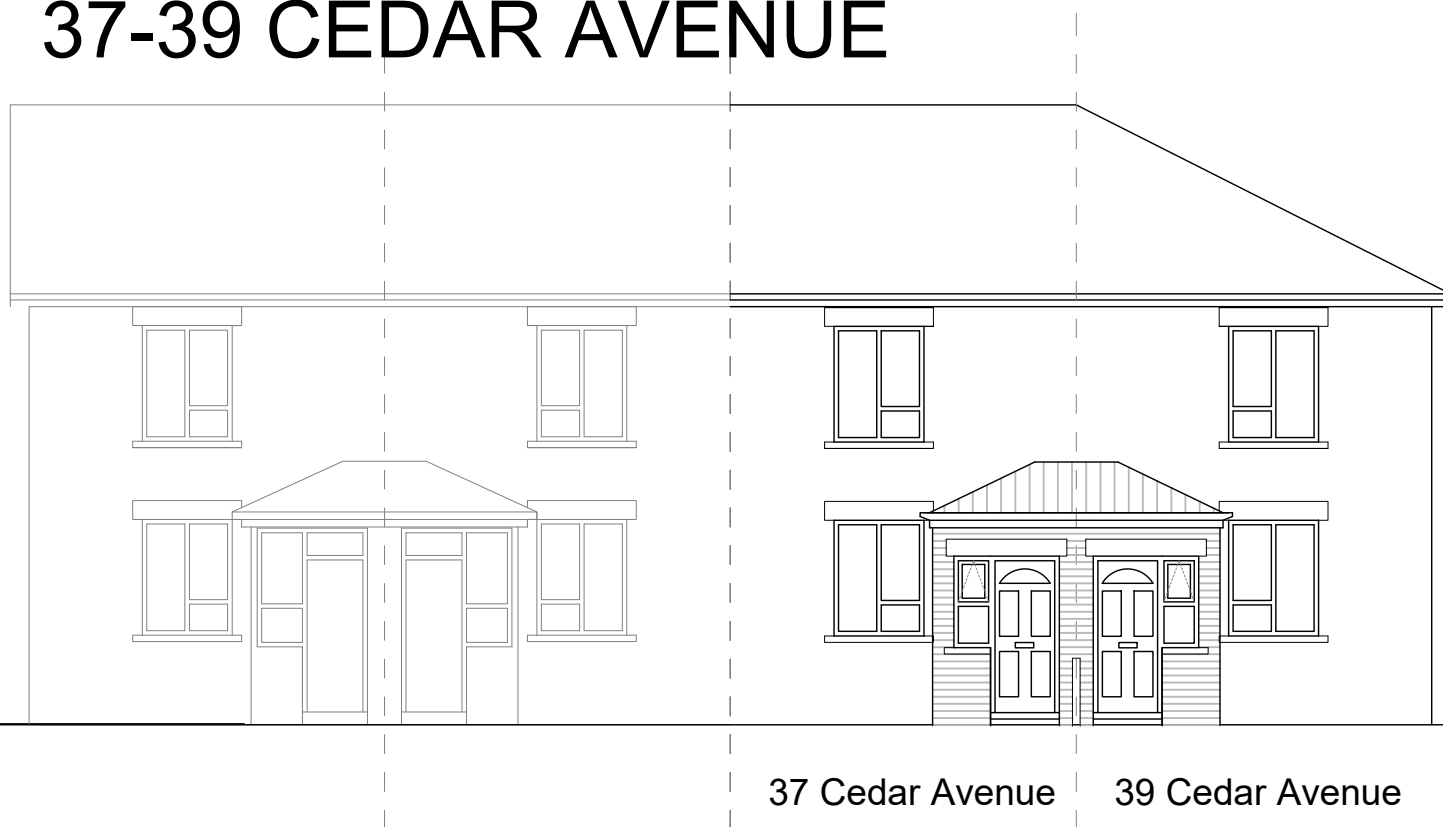


01 Existing and Proposed Elevations - Odd Numbers
01 Scale 1:100 @ A1


EXISTING ELEVATIONS, 41-55 CEDAR AVENUE

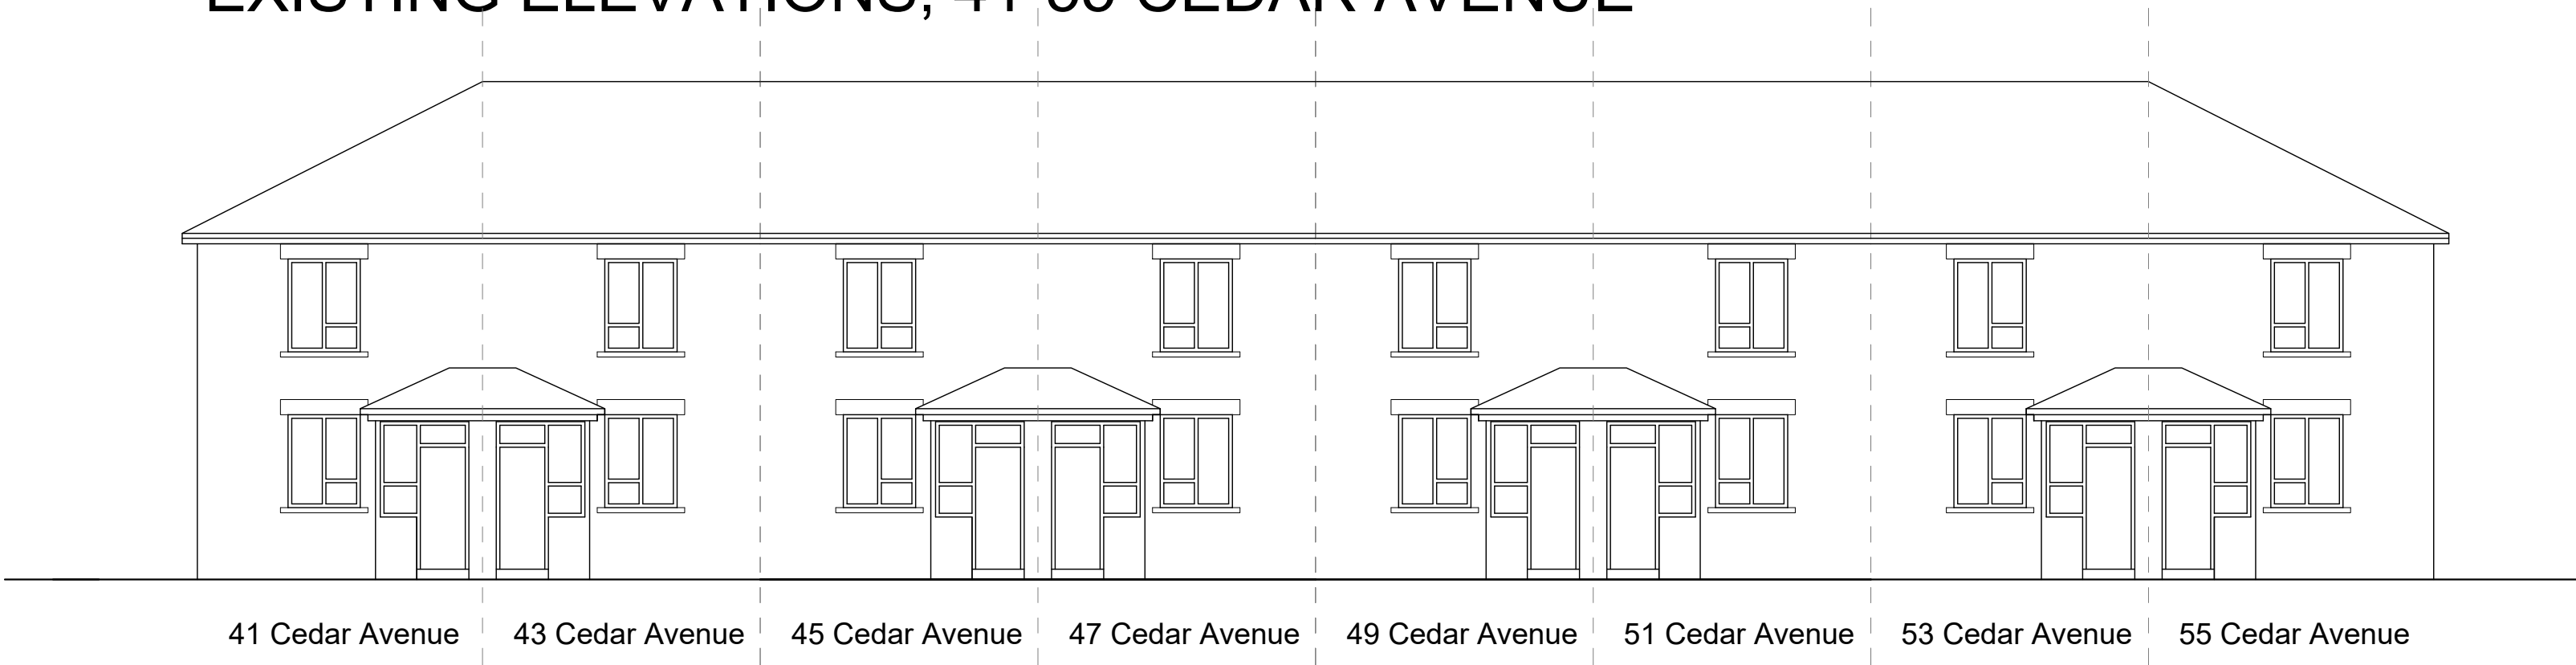

PROPOSED ELEVATIONS, 41-55 CEDAR AVENUE

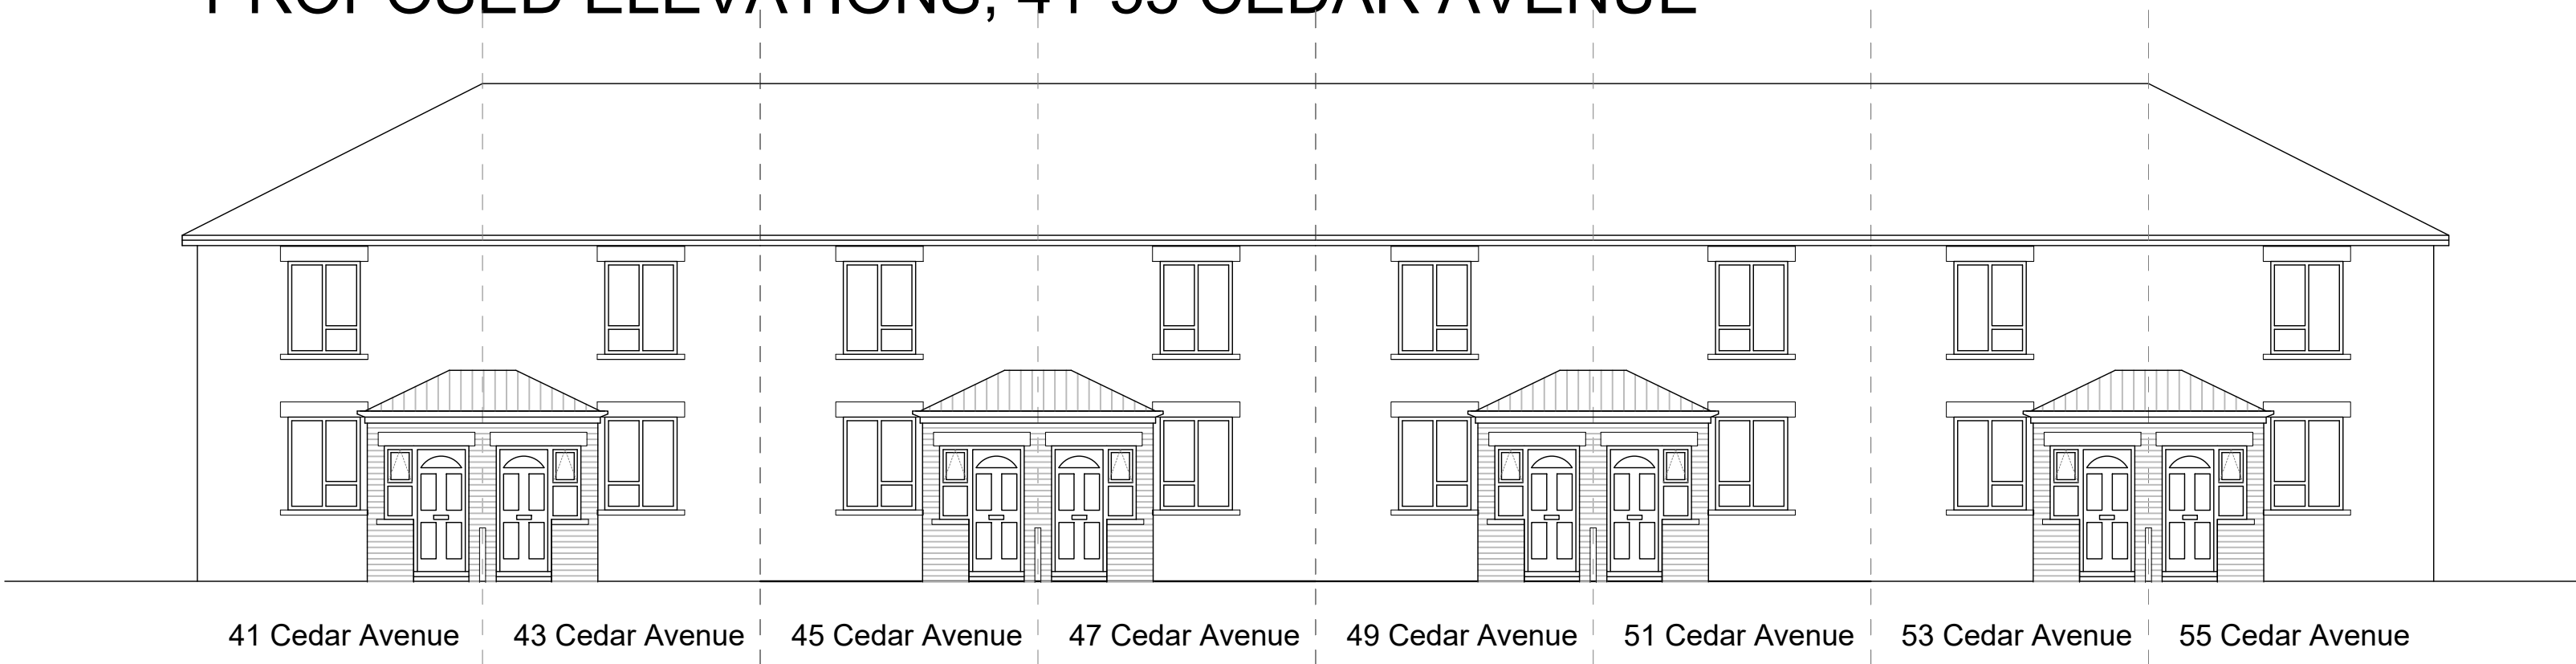

02 Site Plan
01 Scale 1:750 @ A1

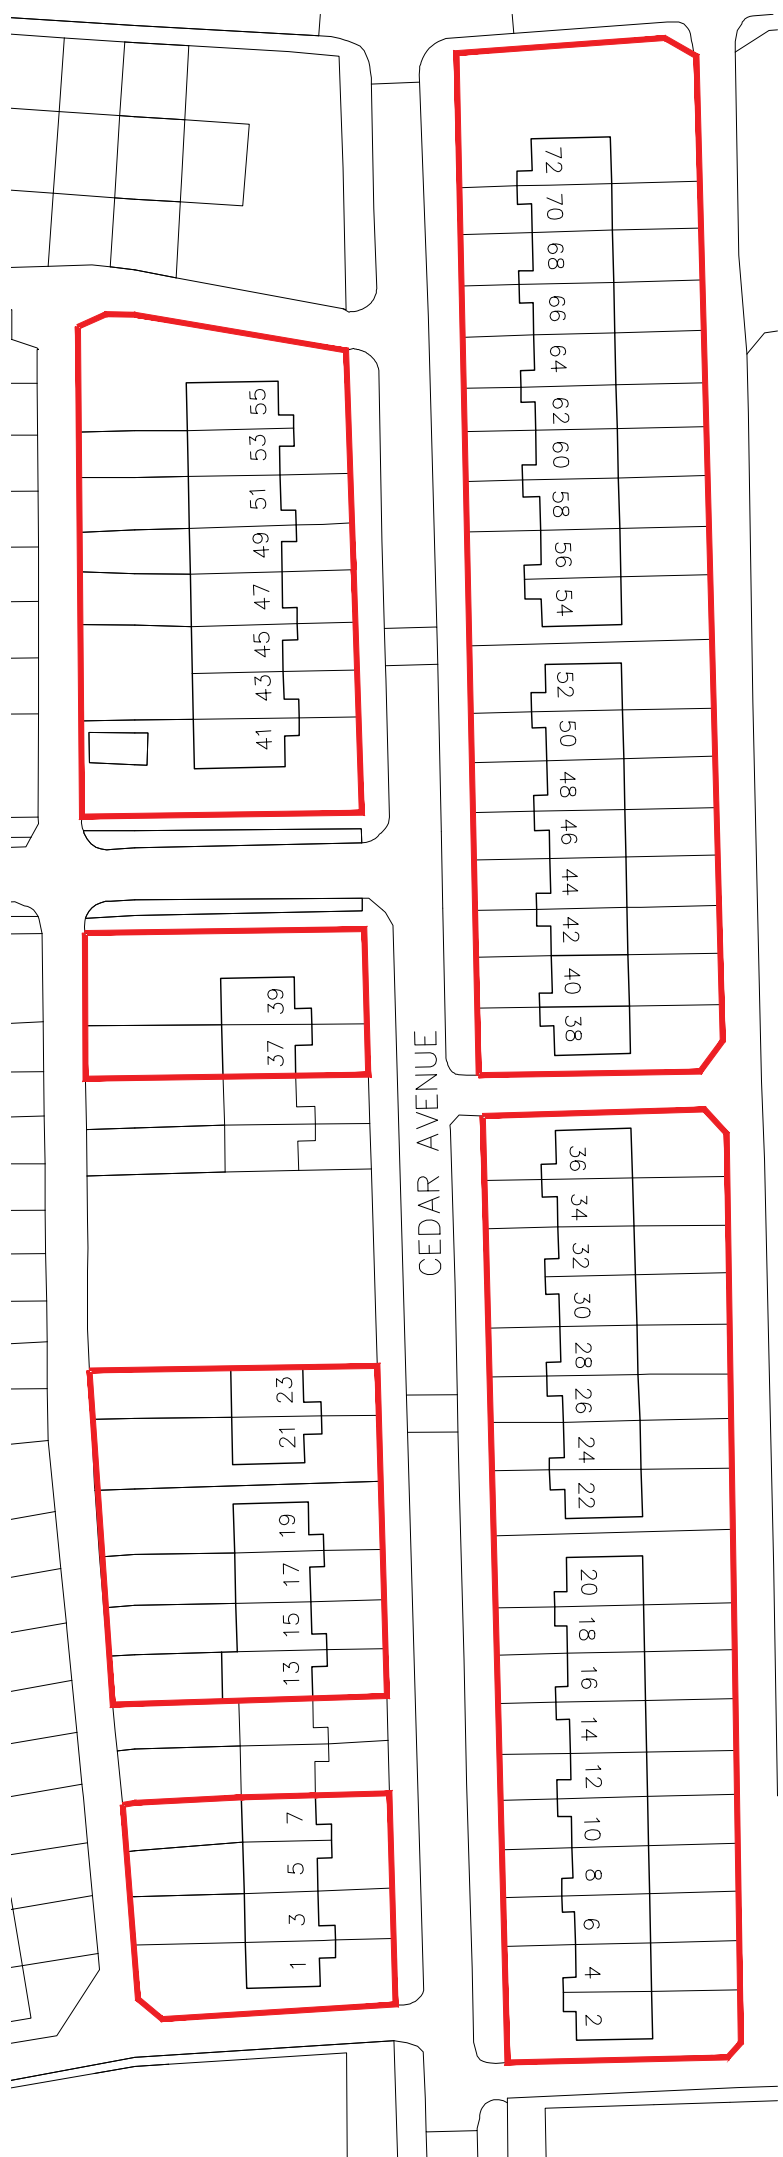

General Notes

01: Dimensions must not be scaled from this drawing. If in doubt, please ask.
02: All dimensions are in millimetres unless noted otherwise.
03: All dimensions should be verified on site before proceeding with the work.
04: TADW Architects shall be notified in writing of any discrepancies.
05: © TADW Limited (UK) 2015

Legend

P4	21 and 23 added	22.12.23	MH	BB
P3	Additional properties added in	11.12.23	MH	BB
P2	Plots 22 and 24 reinstated	1.12.23	MH	BB
P1	Issued for comment	1.11.23	MH	BB
Issue	Description	Date	Drawn	Checked

Drawing Status

P - Planning | T - Tender | C - Construction | R - As Record

For Approval

tadw architects

Six St. Petersgate Stockport Cheshire SK1 1HD
Ph 0161 477 6158 Fx 0161 480 8342 mail@tadw.co.uk www.tadw.co.uk

Client	Rochdale Boroughwide Housing	
Job	Cedar Avenue Porch Renewal Heywood	
Title	Existing and Proposed Elevations Sheet 1 of 3	
Scale	1:100 @ A1	
Note - Prints from PDF files may not be to scale, check accuracy against scale		
Job Number	Drawing Number	Issue
231336	01	P4