



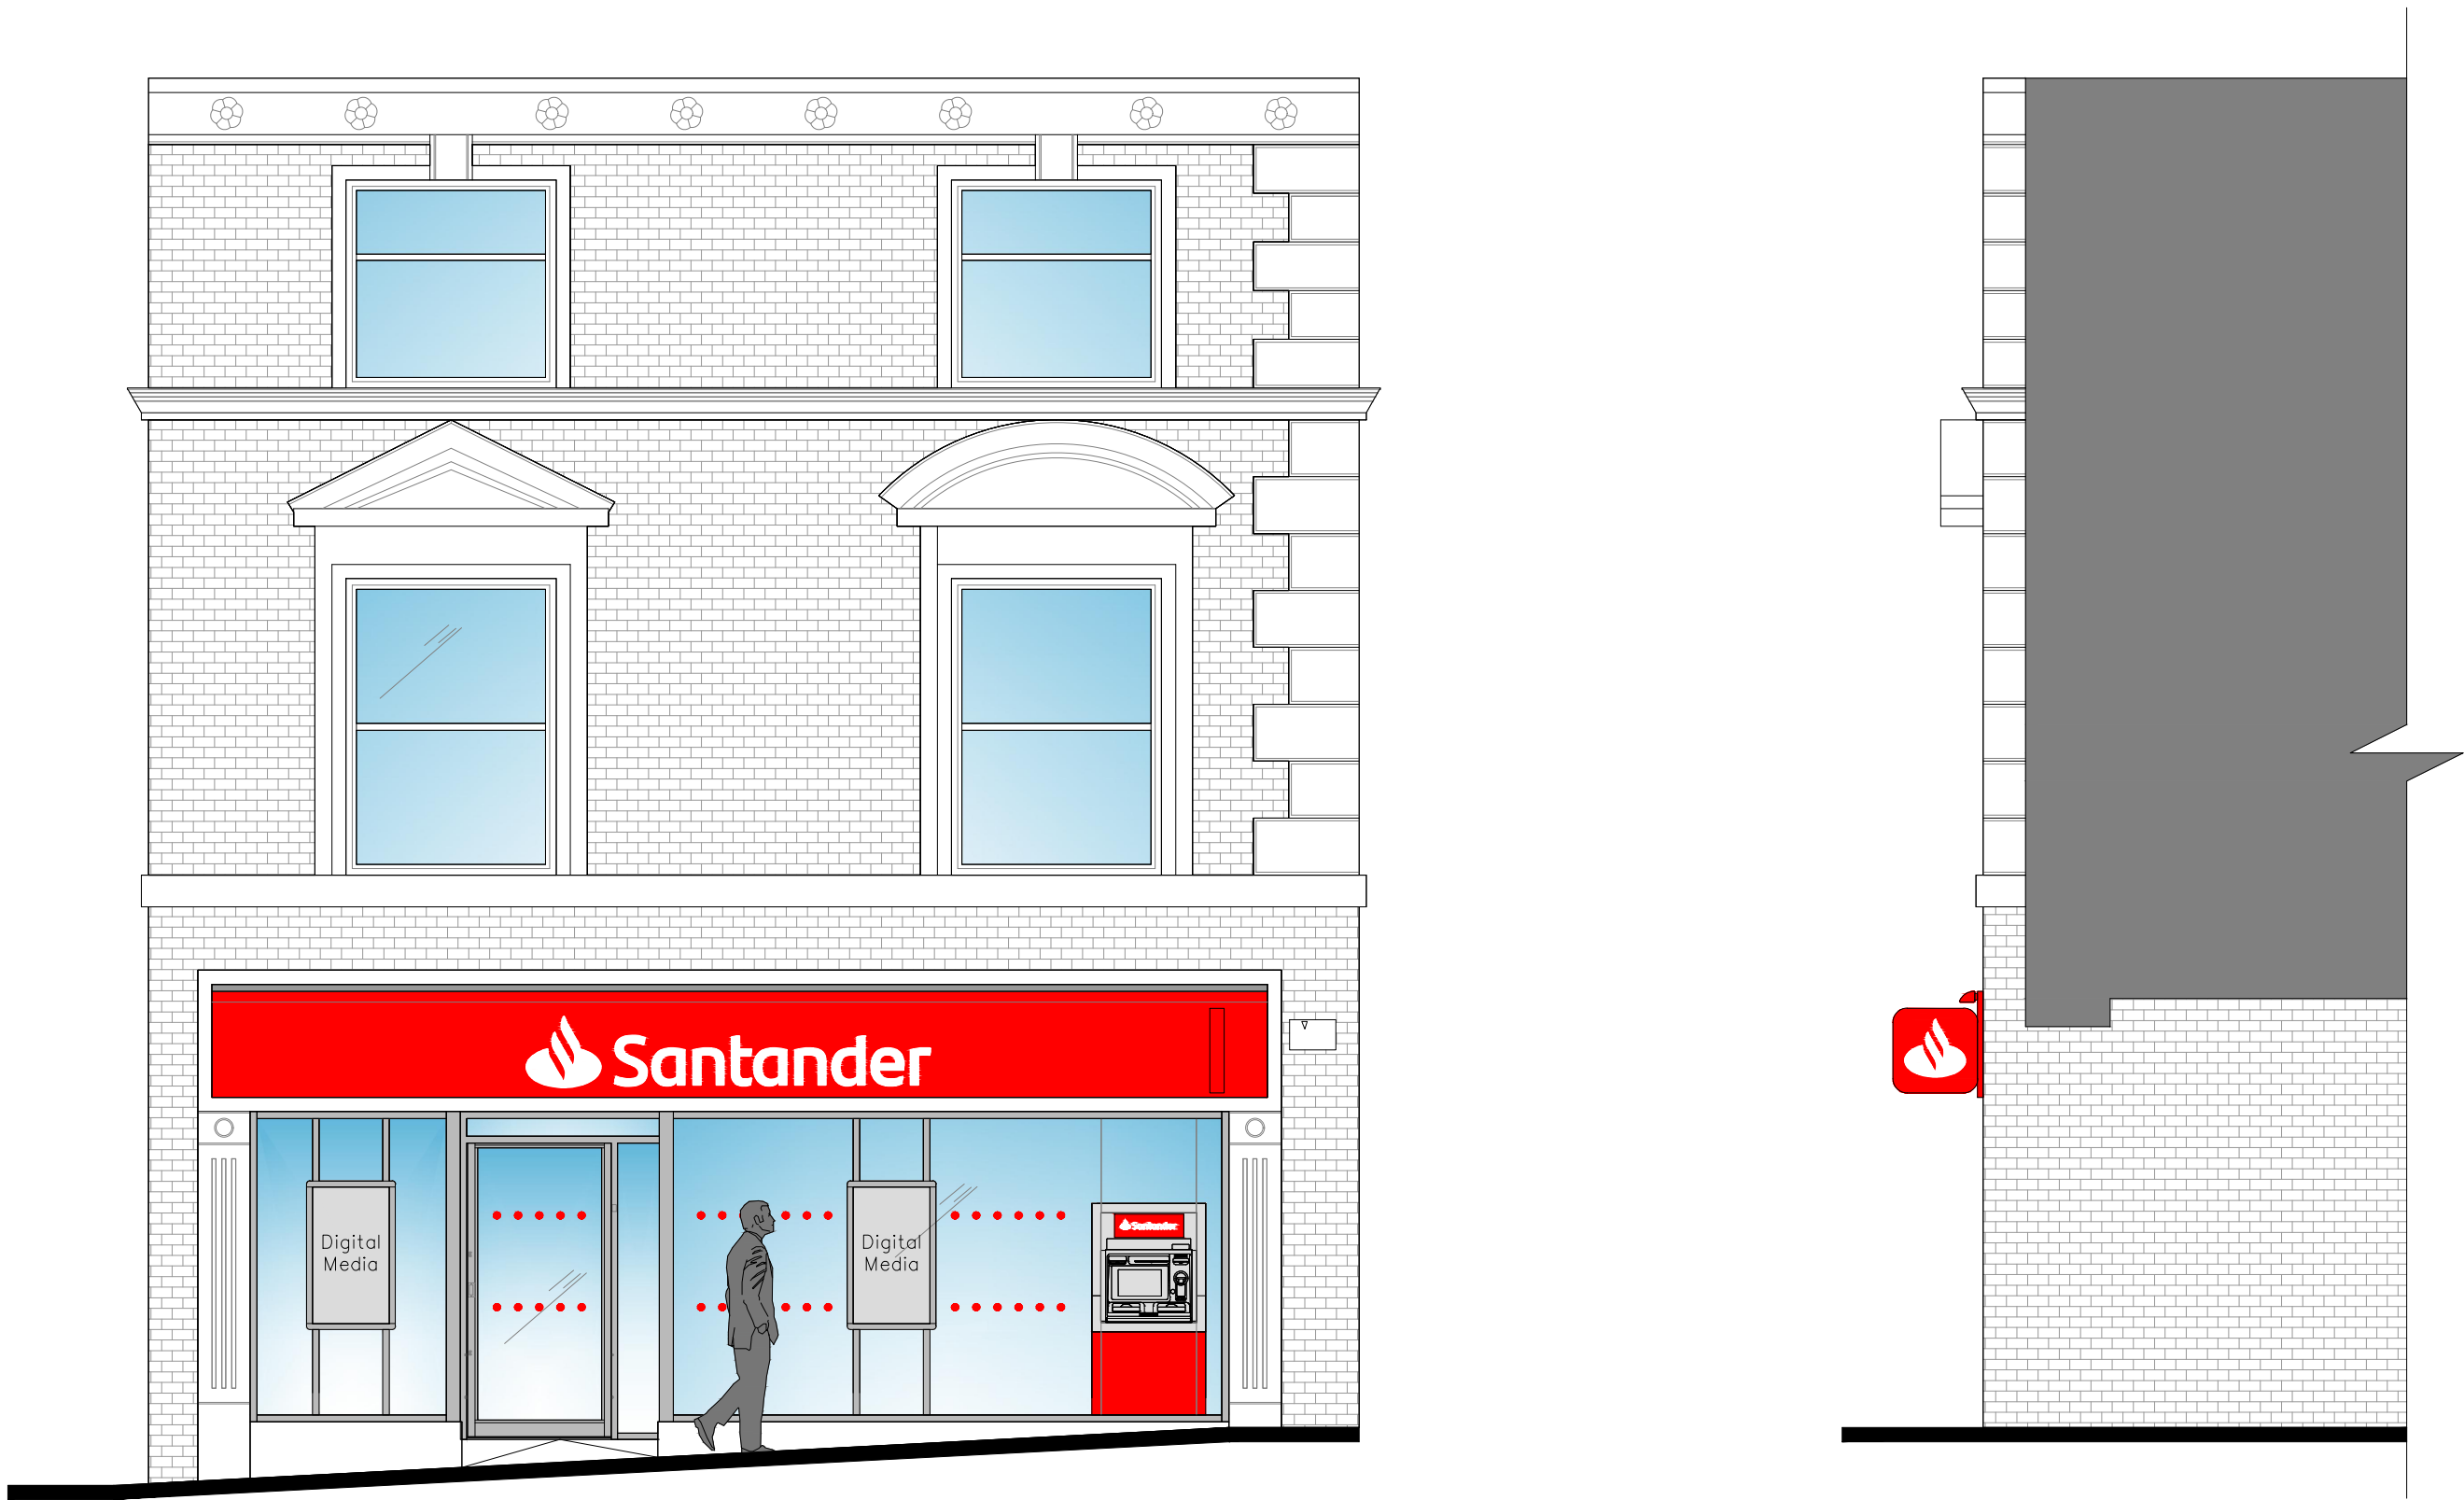

PROPOSED FRONT ELEVATION
1:50 @ A1, 1:100 @ A3

PROPOSED SIDE ELEVATION
1:50 @ A1, 1:100 @ A3

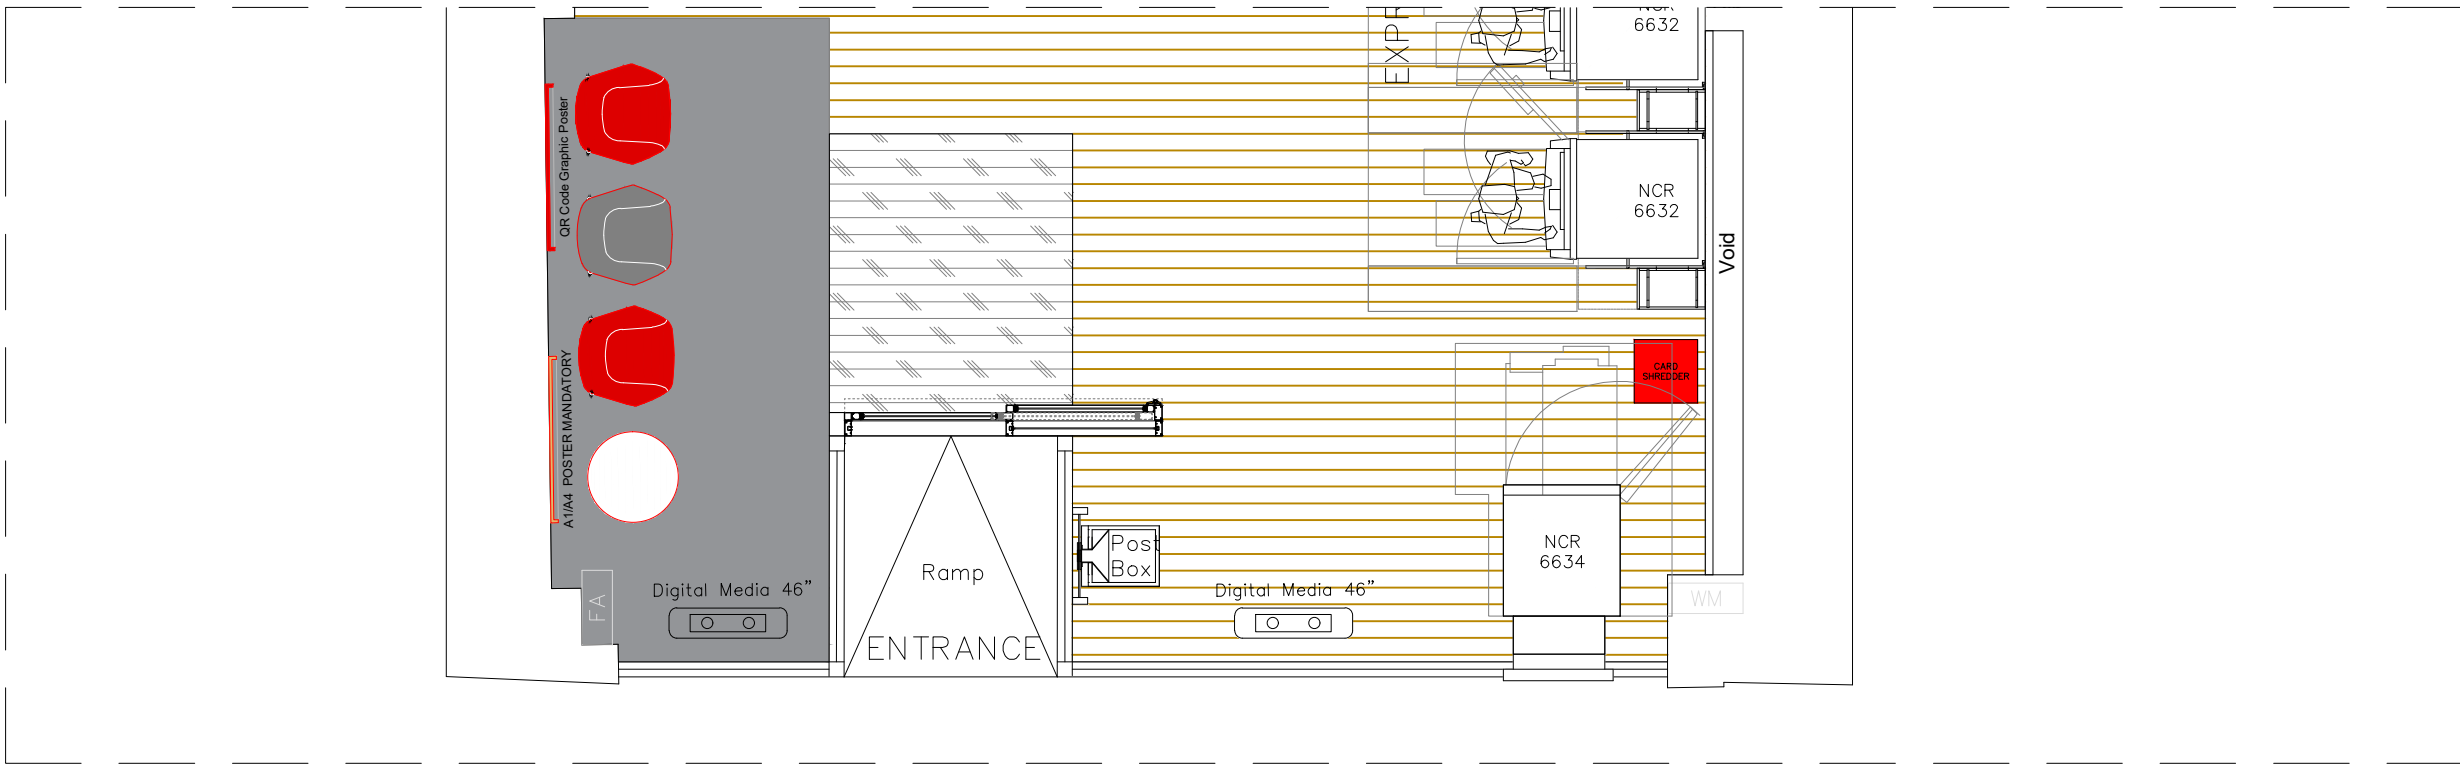

PROPOSED SHOPFRONT PLAN
1:50 @ A1, 1:100 @ A3



Notes.
This Drawing is the copyright and property of Santander UK PLC. It must not be copied or published without written consent.

Do not scale from this drawing.

Rev	Description	Date	By
A	SIDE ELEVATION ADDED	14/05/24	BG



Project
Rochdale YS
63-65 Yorkshire Street,
Lancashire, OL16 1BZ

Title
Proposed Front and Side Elevations

Scale
1:50 @ A1 & 1:100 @ A3

Drn BG	App
-----------	-----

Date 03/04/2024	Date
--------------------	------

Consultants' drawing number 2201-A-1874-2100	brand
---	-----------

Client drawing number RochdaleYS-1874-FR-SI-EL-PR	rev. A
--	-----------