




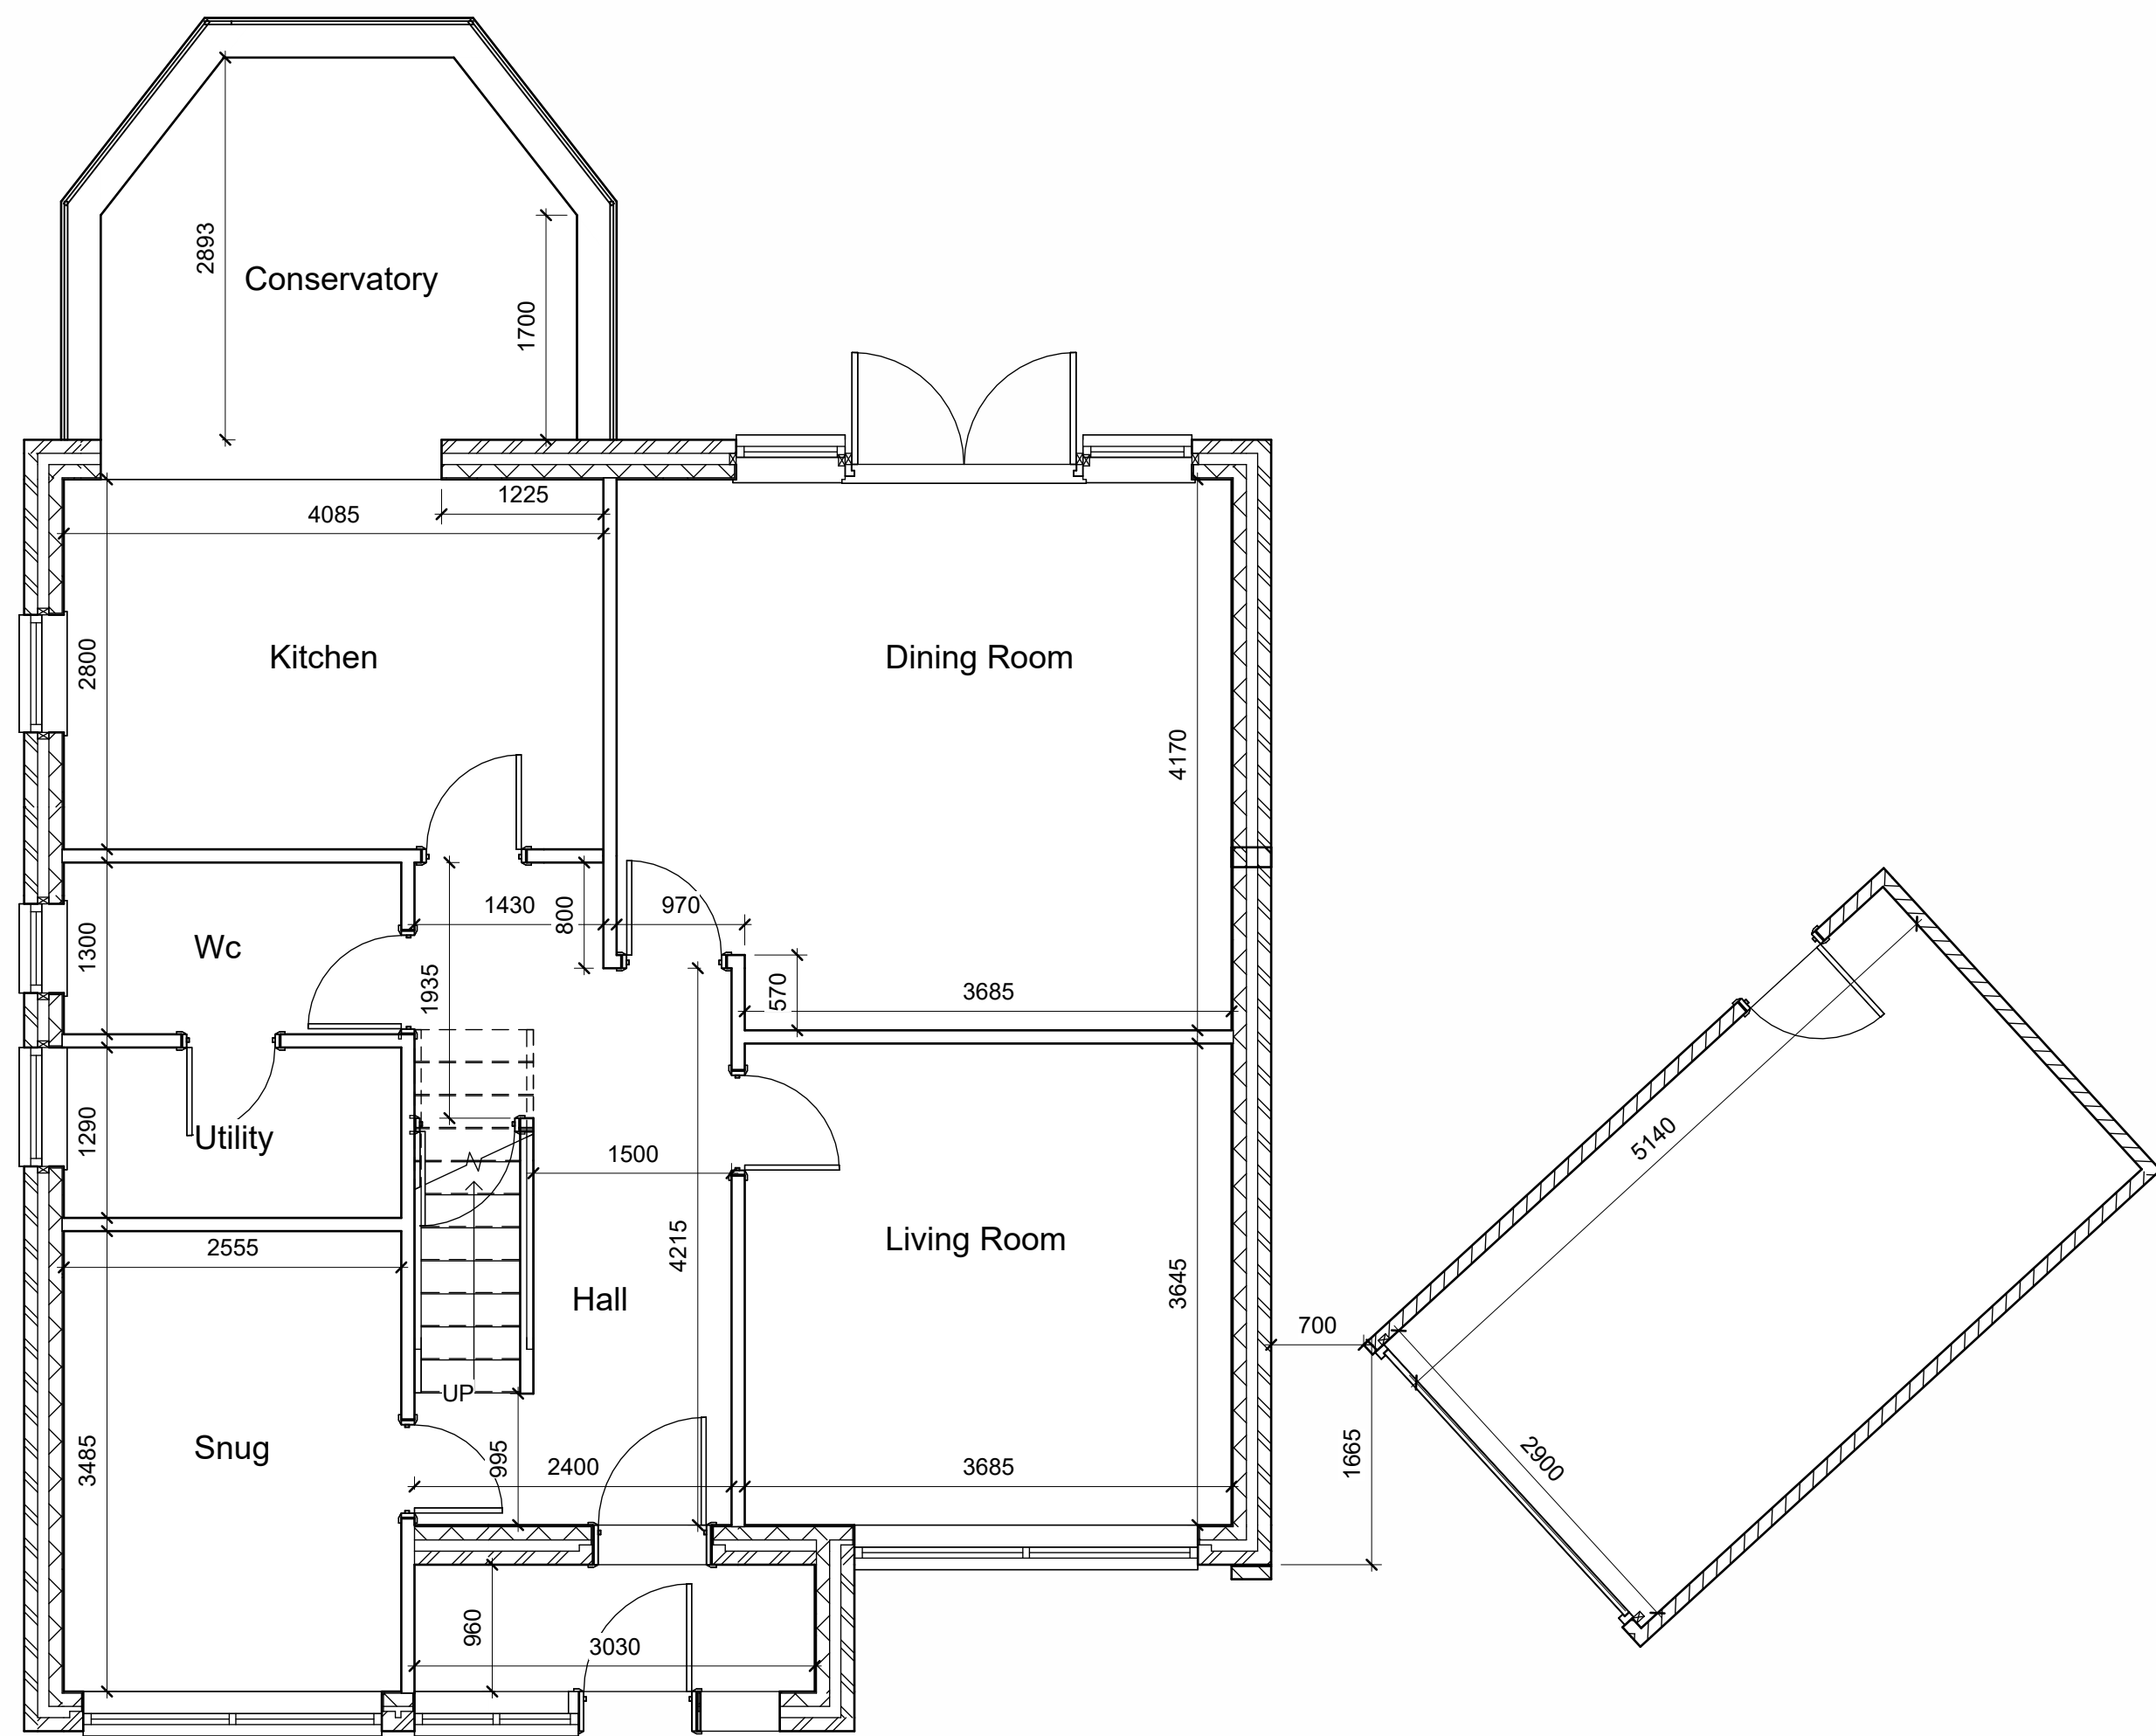

Existing Ground Floor Plan
1 : 50

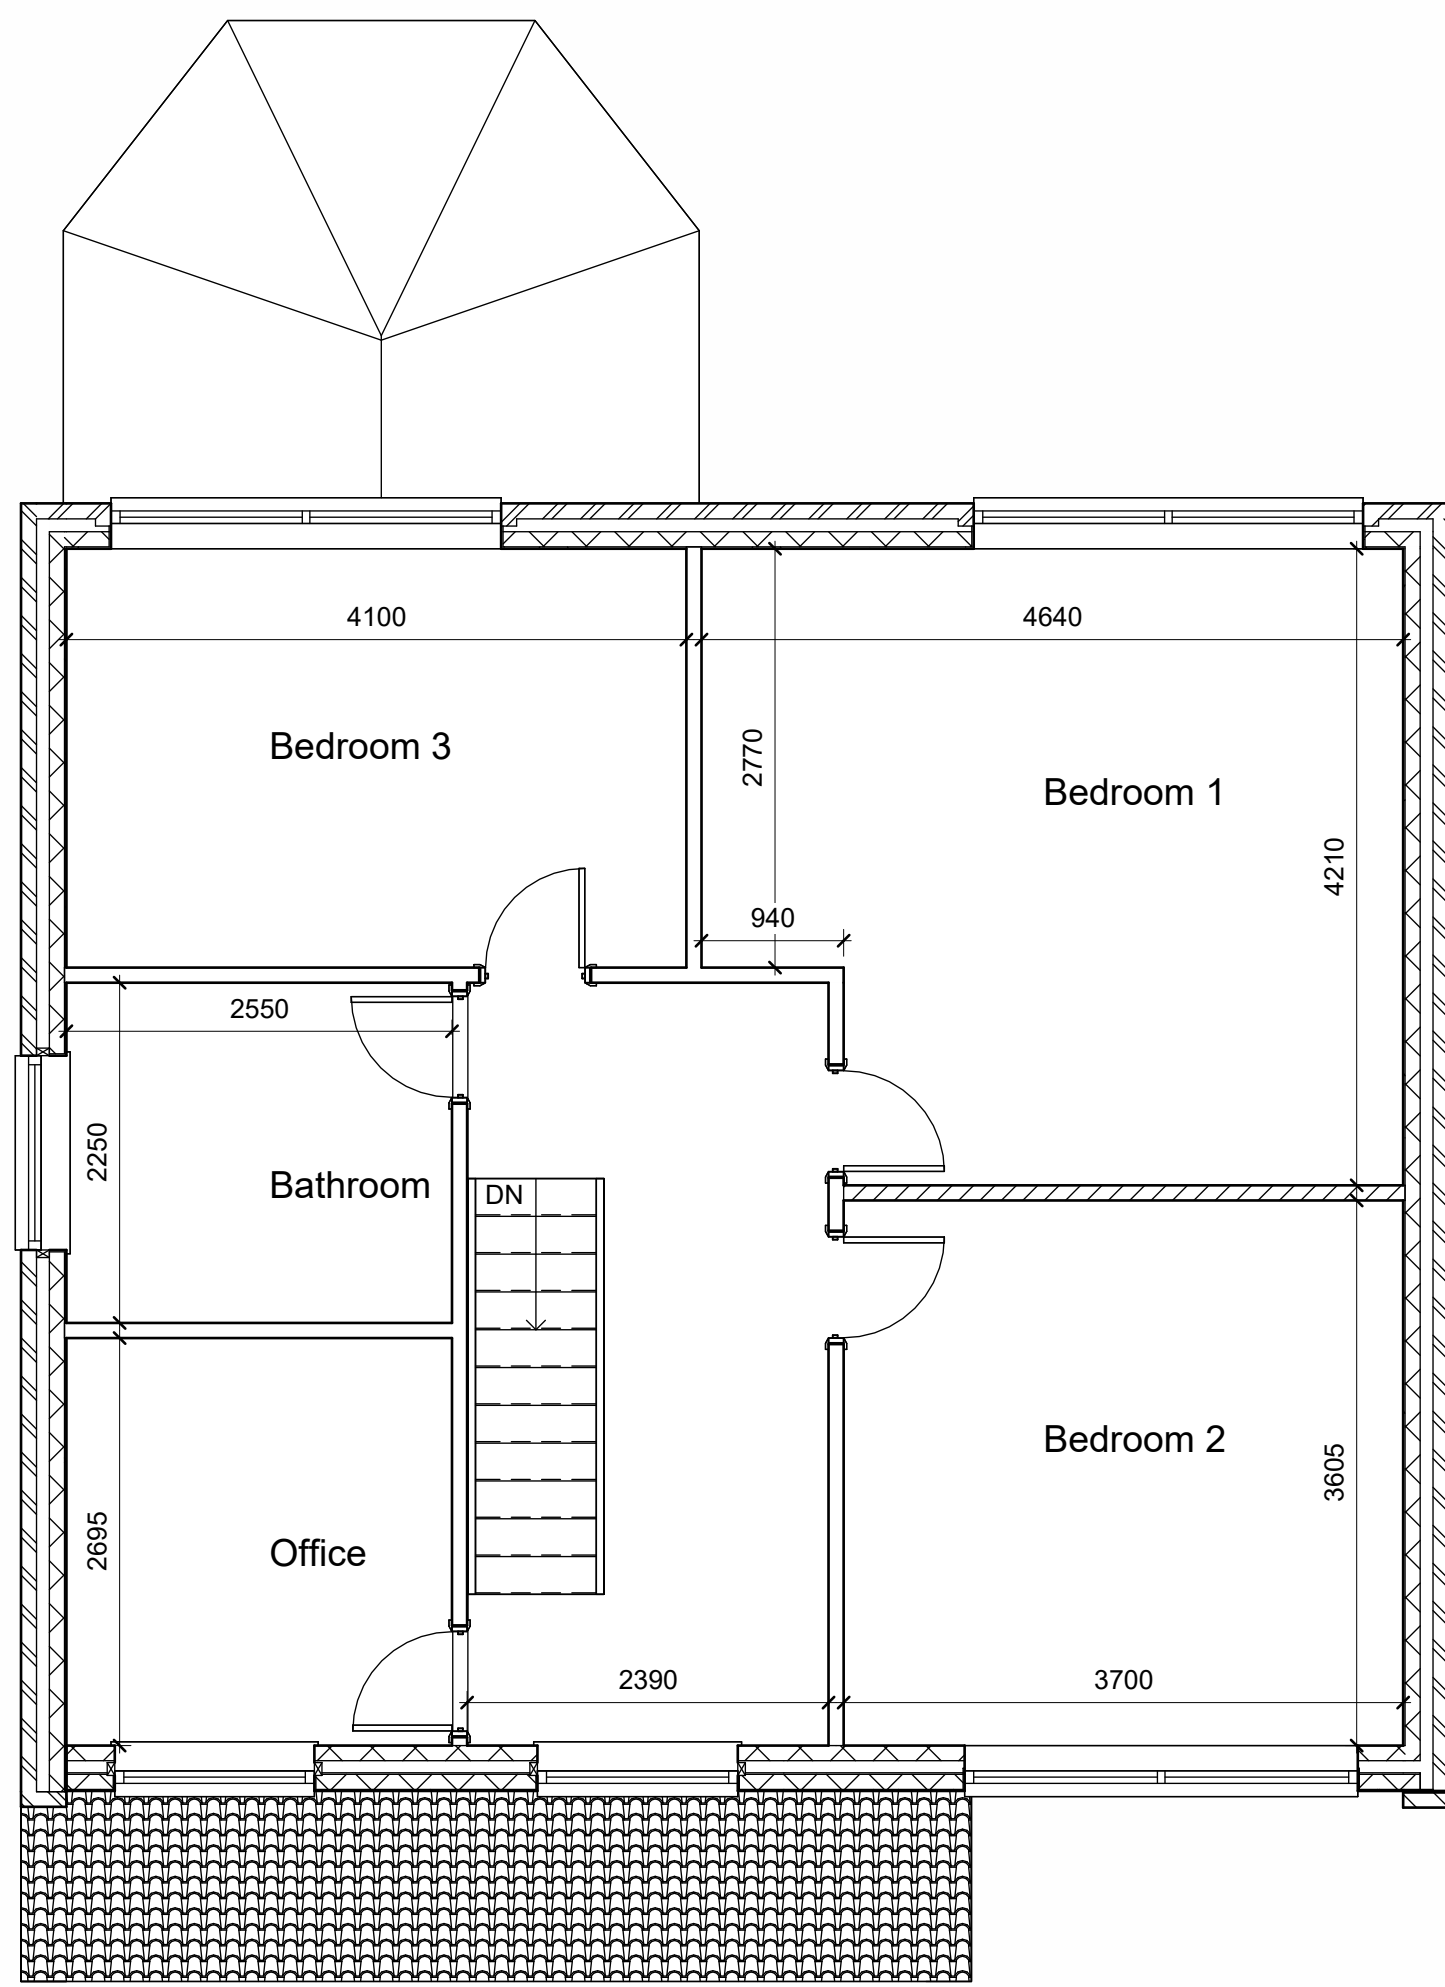

Existing First Floor Plan
1 : 50

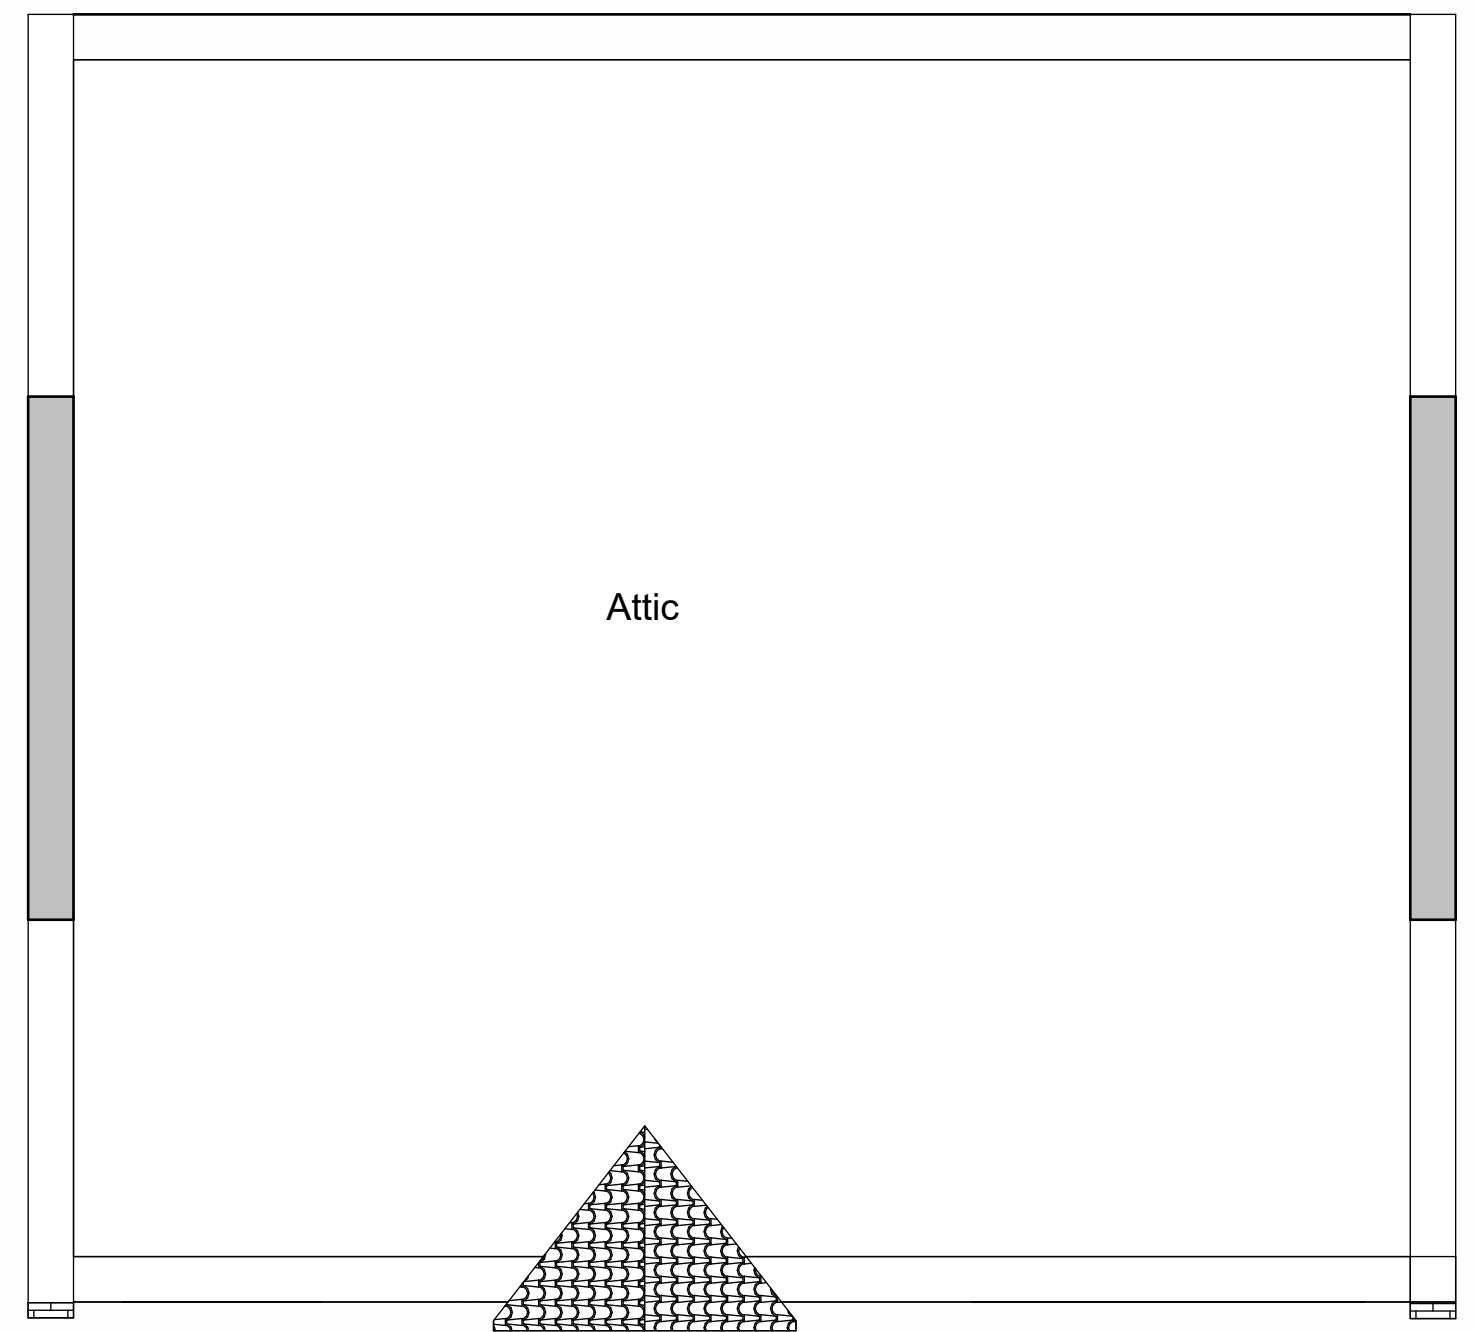


Existing Attic
1 : 50




Existing Front Elvation
1 : 100




Existing Rear Elevation
1 : 100

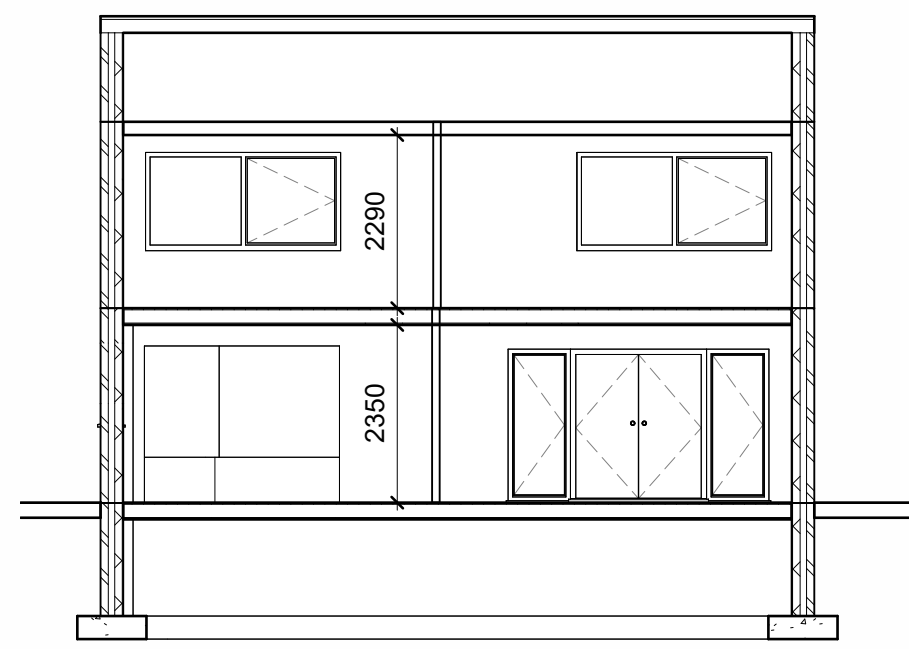


Existing Section AA
1 : 100

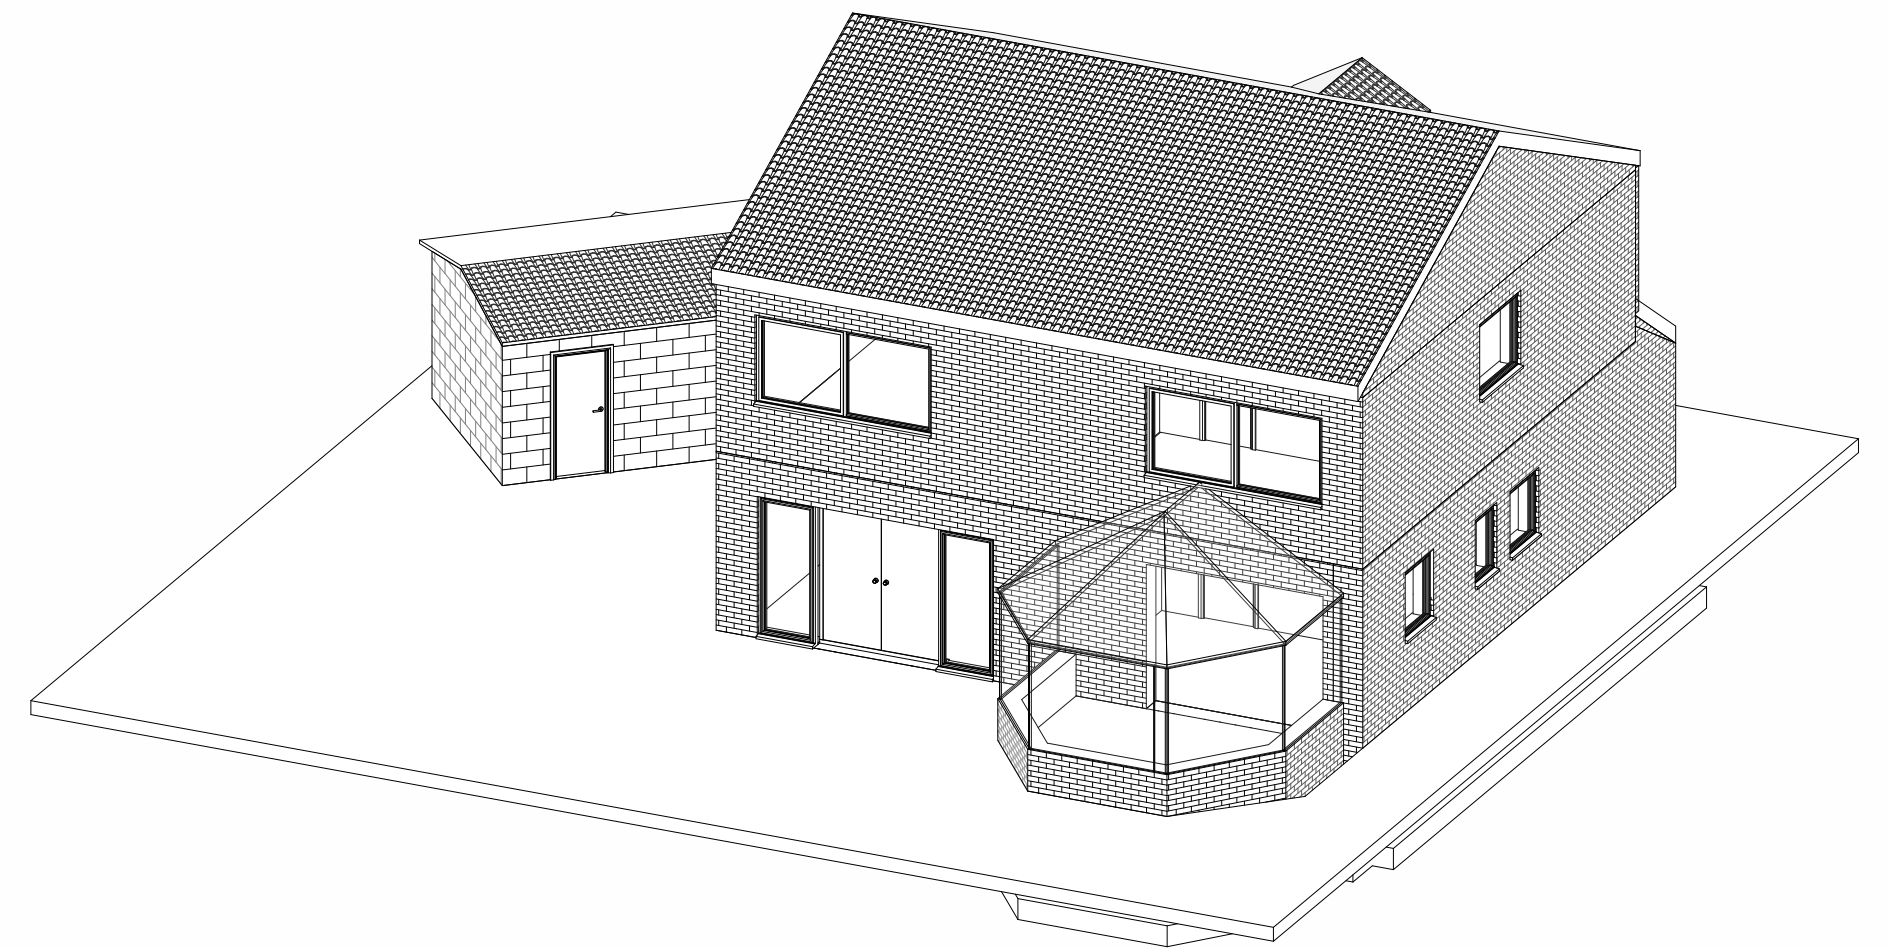

Existing Rear 3D

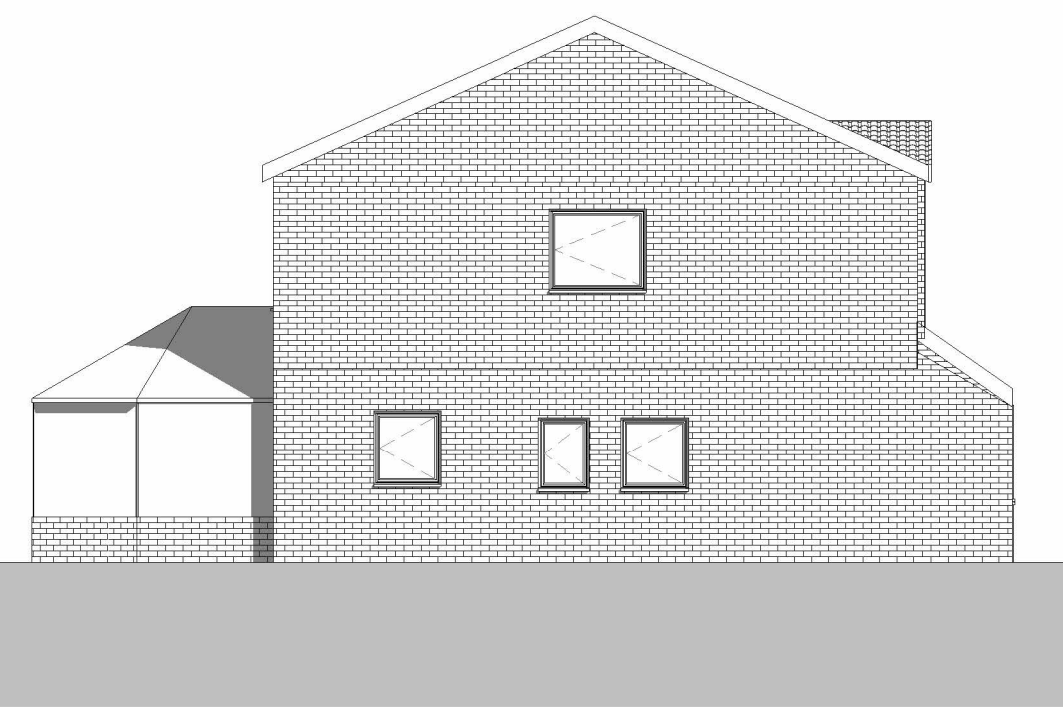

Existing Left Elevation
1 : 100

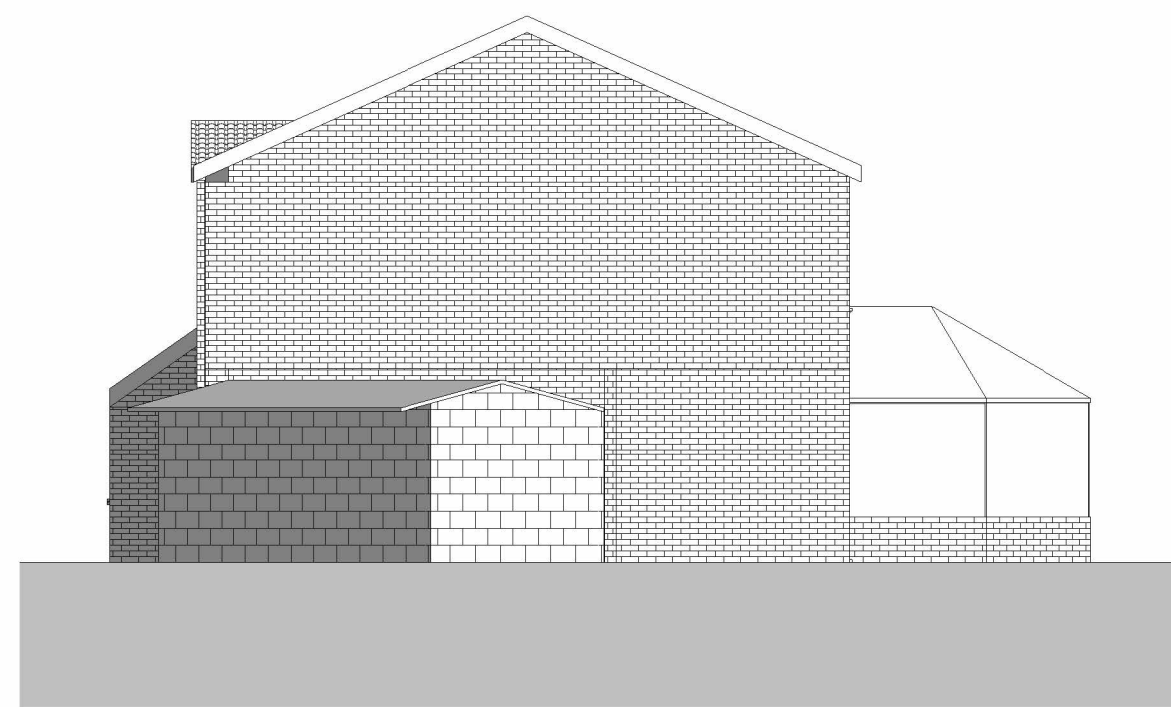

Existing Right Elevation
1 : 100



Existing Section BB
1 : 100



Existing Front 3D

Note:
All Dimensions Are Approximate
And TBC On Site By Contractor



Mr Bilal
62 Wordsworth Way, Rochdale, Lancashire,
OL11 5JE

Drawing Title:
Existing Grouped Plans

Drawing Number: TR-A24-0902-002
Scale: As indicated@A1

Date: 30/10/24
Revision: A

Drawn By: AM
Checked by: JA

Reason For Issue:
Building Regs