



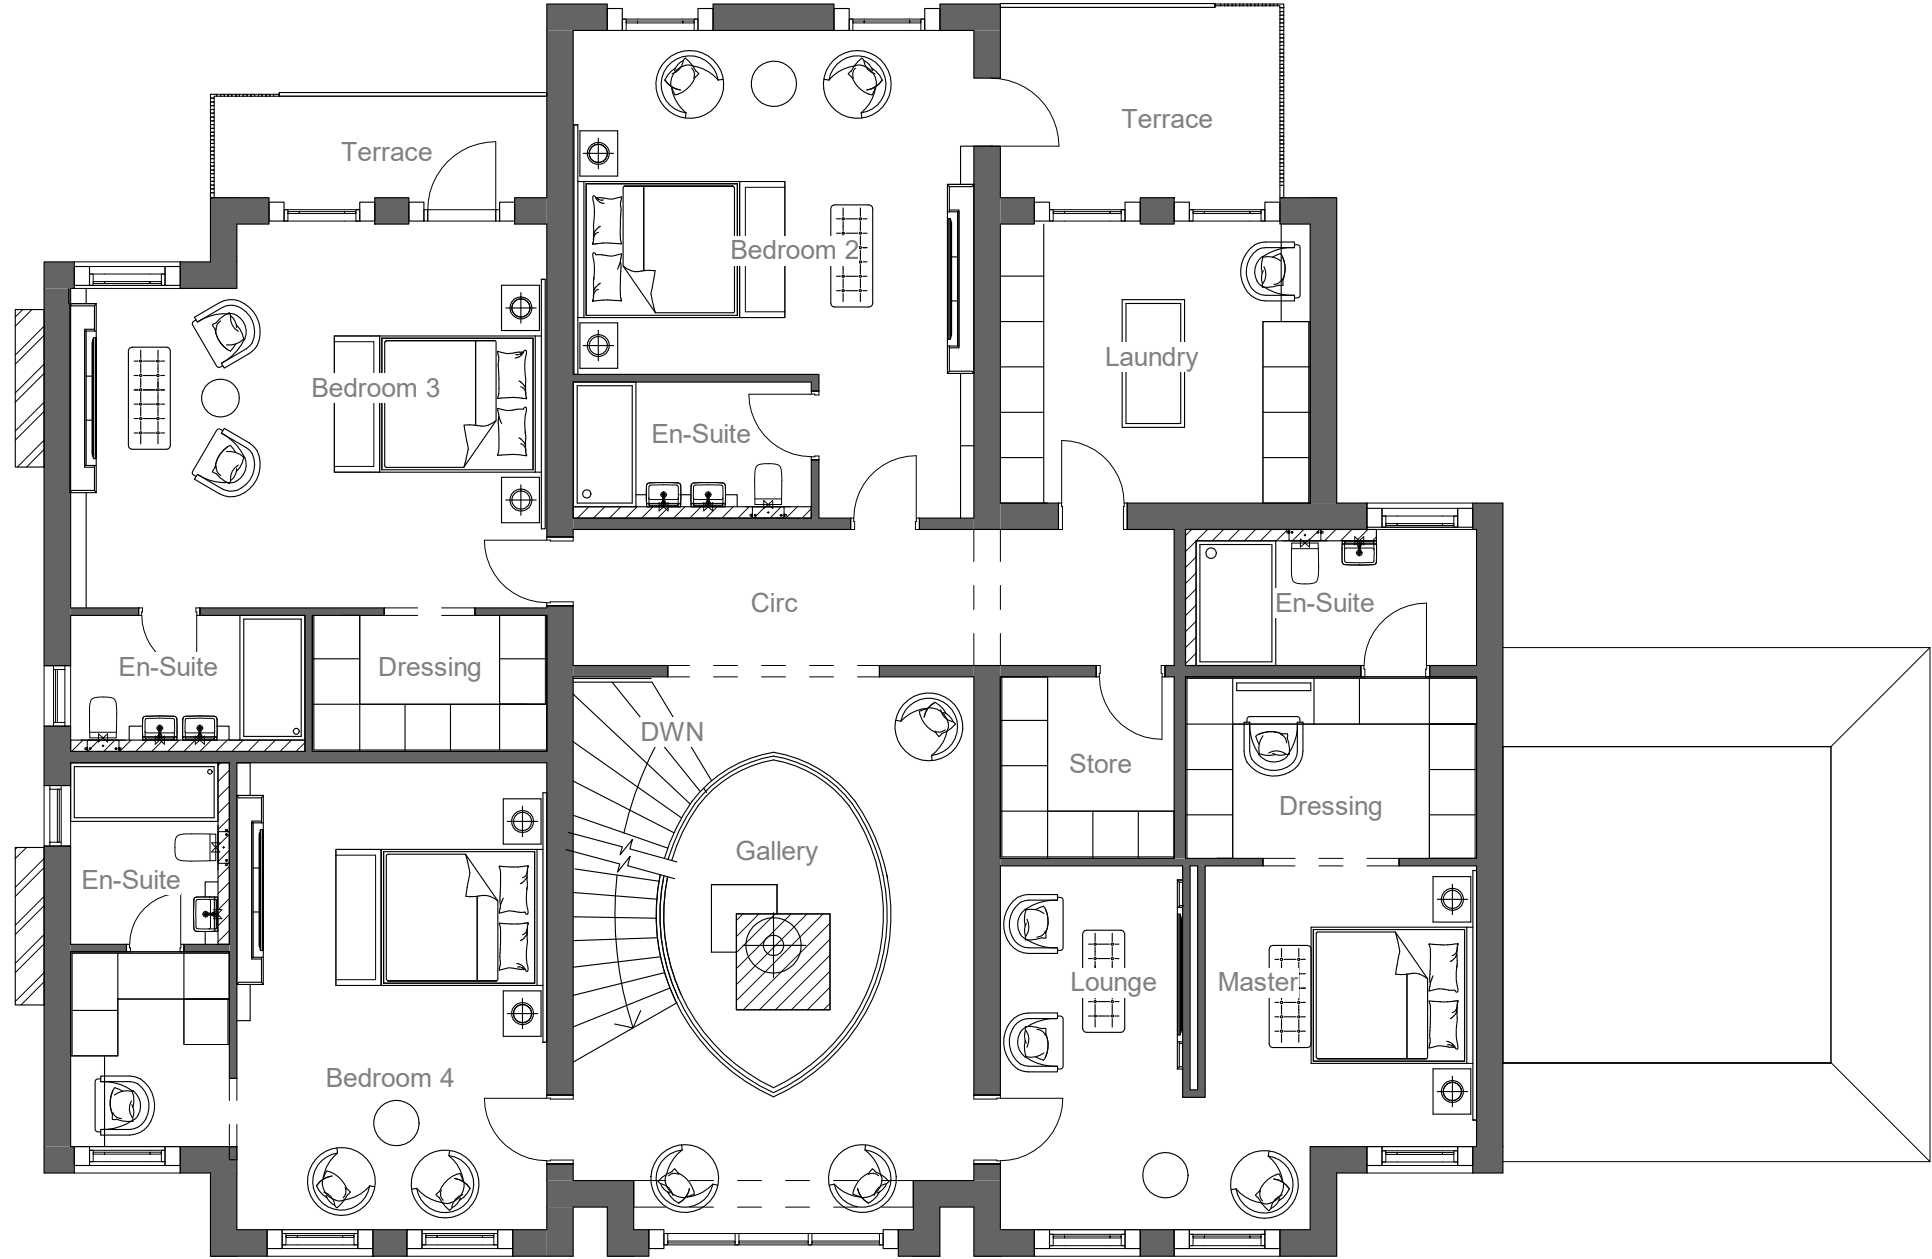

1 Level 1 - Proposed
1 : 100

 

16-12-24. Rev A- Scheme Amended

- Status
- ☐ FEASIBILITY
 - ☒ PLANNING APPROVAL
 - ☒ BUILDING REGULATIONS
 - ☐ TENDER
 - ☐ CONSTRUCTION

Project 385 Bury & Rochdale Old Rd, Rochdale
OL10 4AT

Client Mr N Akhtar

Drawing title Proposed First Floor Plan

Project No	Drawing No	Rev No	Scale	Date
MP337	008	A	1 : 100	08-24

**MUNSHI+
PARTNERS**
ARCHITECTURE & PROPERTIES

No 3 Caxton Road, Fulwood. Preston. PR2 9ZZ.
Tel- 01772 342570
Email- info@munshiandpartners.com

Cheshire

Preston