



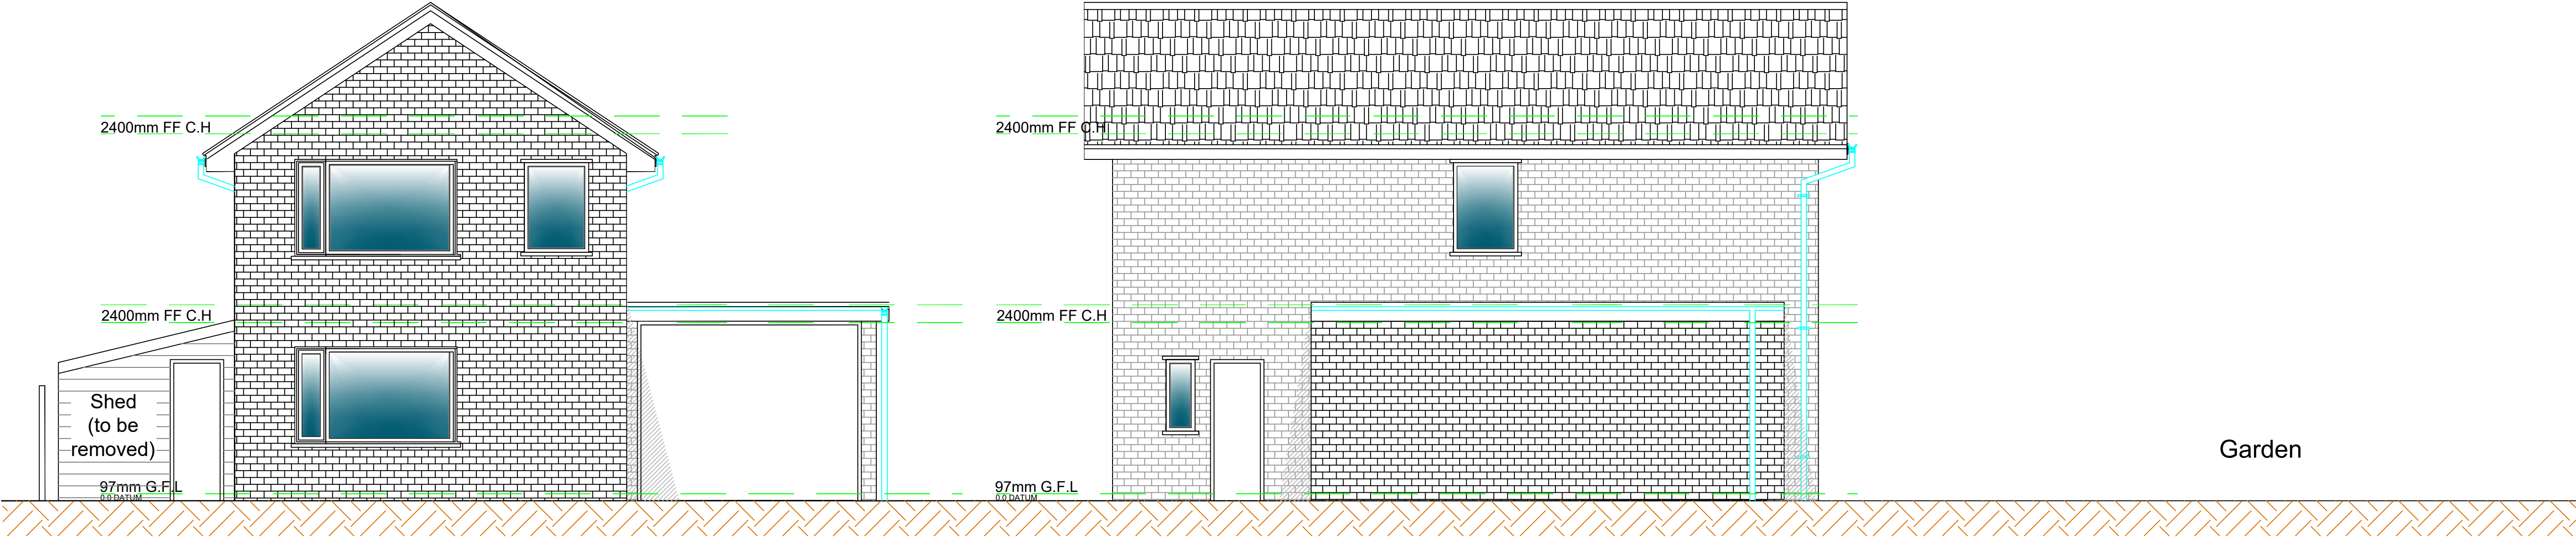

EXISTING FRONT ELEVATION
1:50 @ A1

EXISTING SIDE ELEVATION B
1:50 @ A1

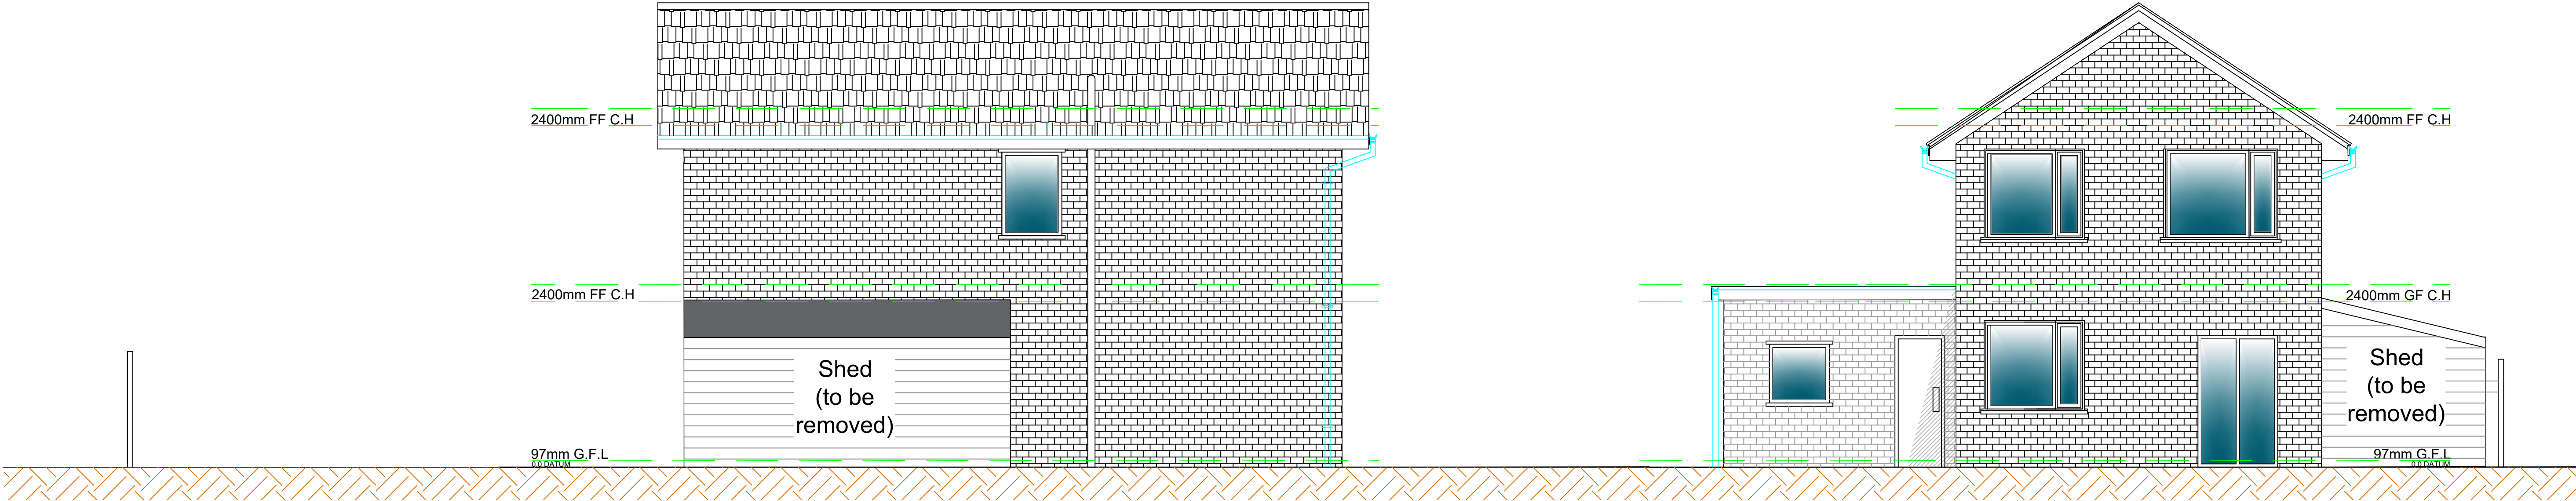

EXISTING SIDE ELEVATION A
1:50 @ A1

EXISTING REAR ELEVATION
1:50 @ A1

NU-FIT

ARCHITECTURAL DESIGN LTD

NOTE TO CONTRACTOR: DO NOT SCALE FROM THIS DRAWING

Client	1 PATTISON CLOSE, ROCHDALE		
Project	TWO STOREY SIDE & SINGLE STOREY REAR EXTENSION incl DEMOLITION OF EXISTING GARAGE		
Title			

EXISTING ELEVATIONS			
Drawn by	Date	Purpose of issue	Scale
	Dec.	PLANNING.	1:50 @ A1
Checked by	Date	Drawing No.	
Approved by	Date	PLANNING/26158192-B	