


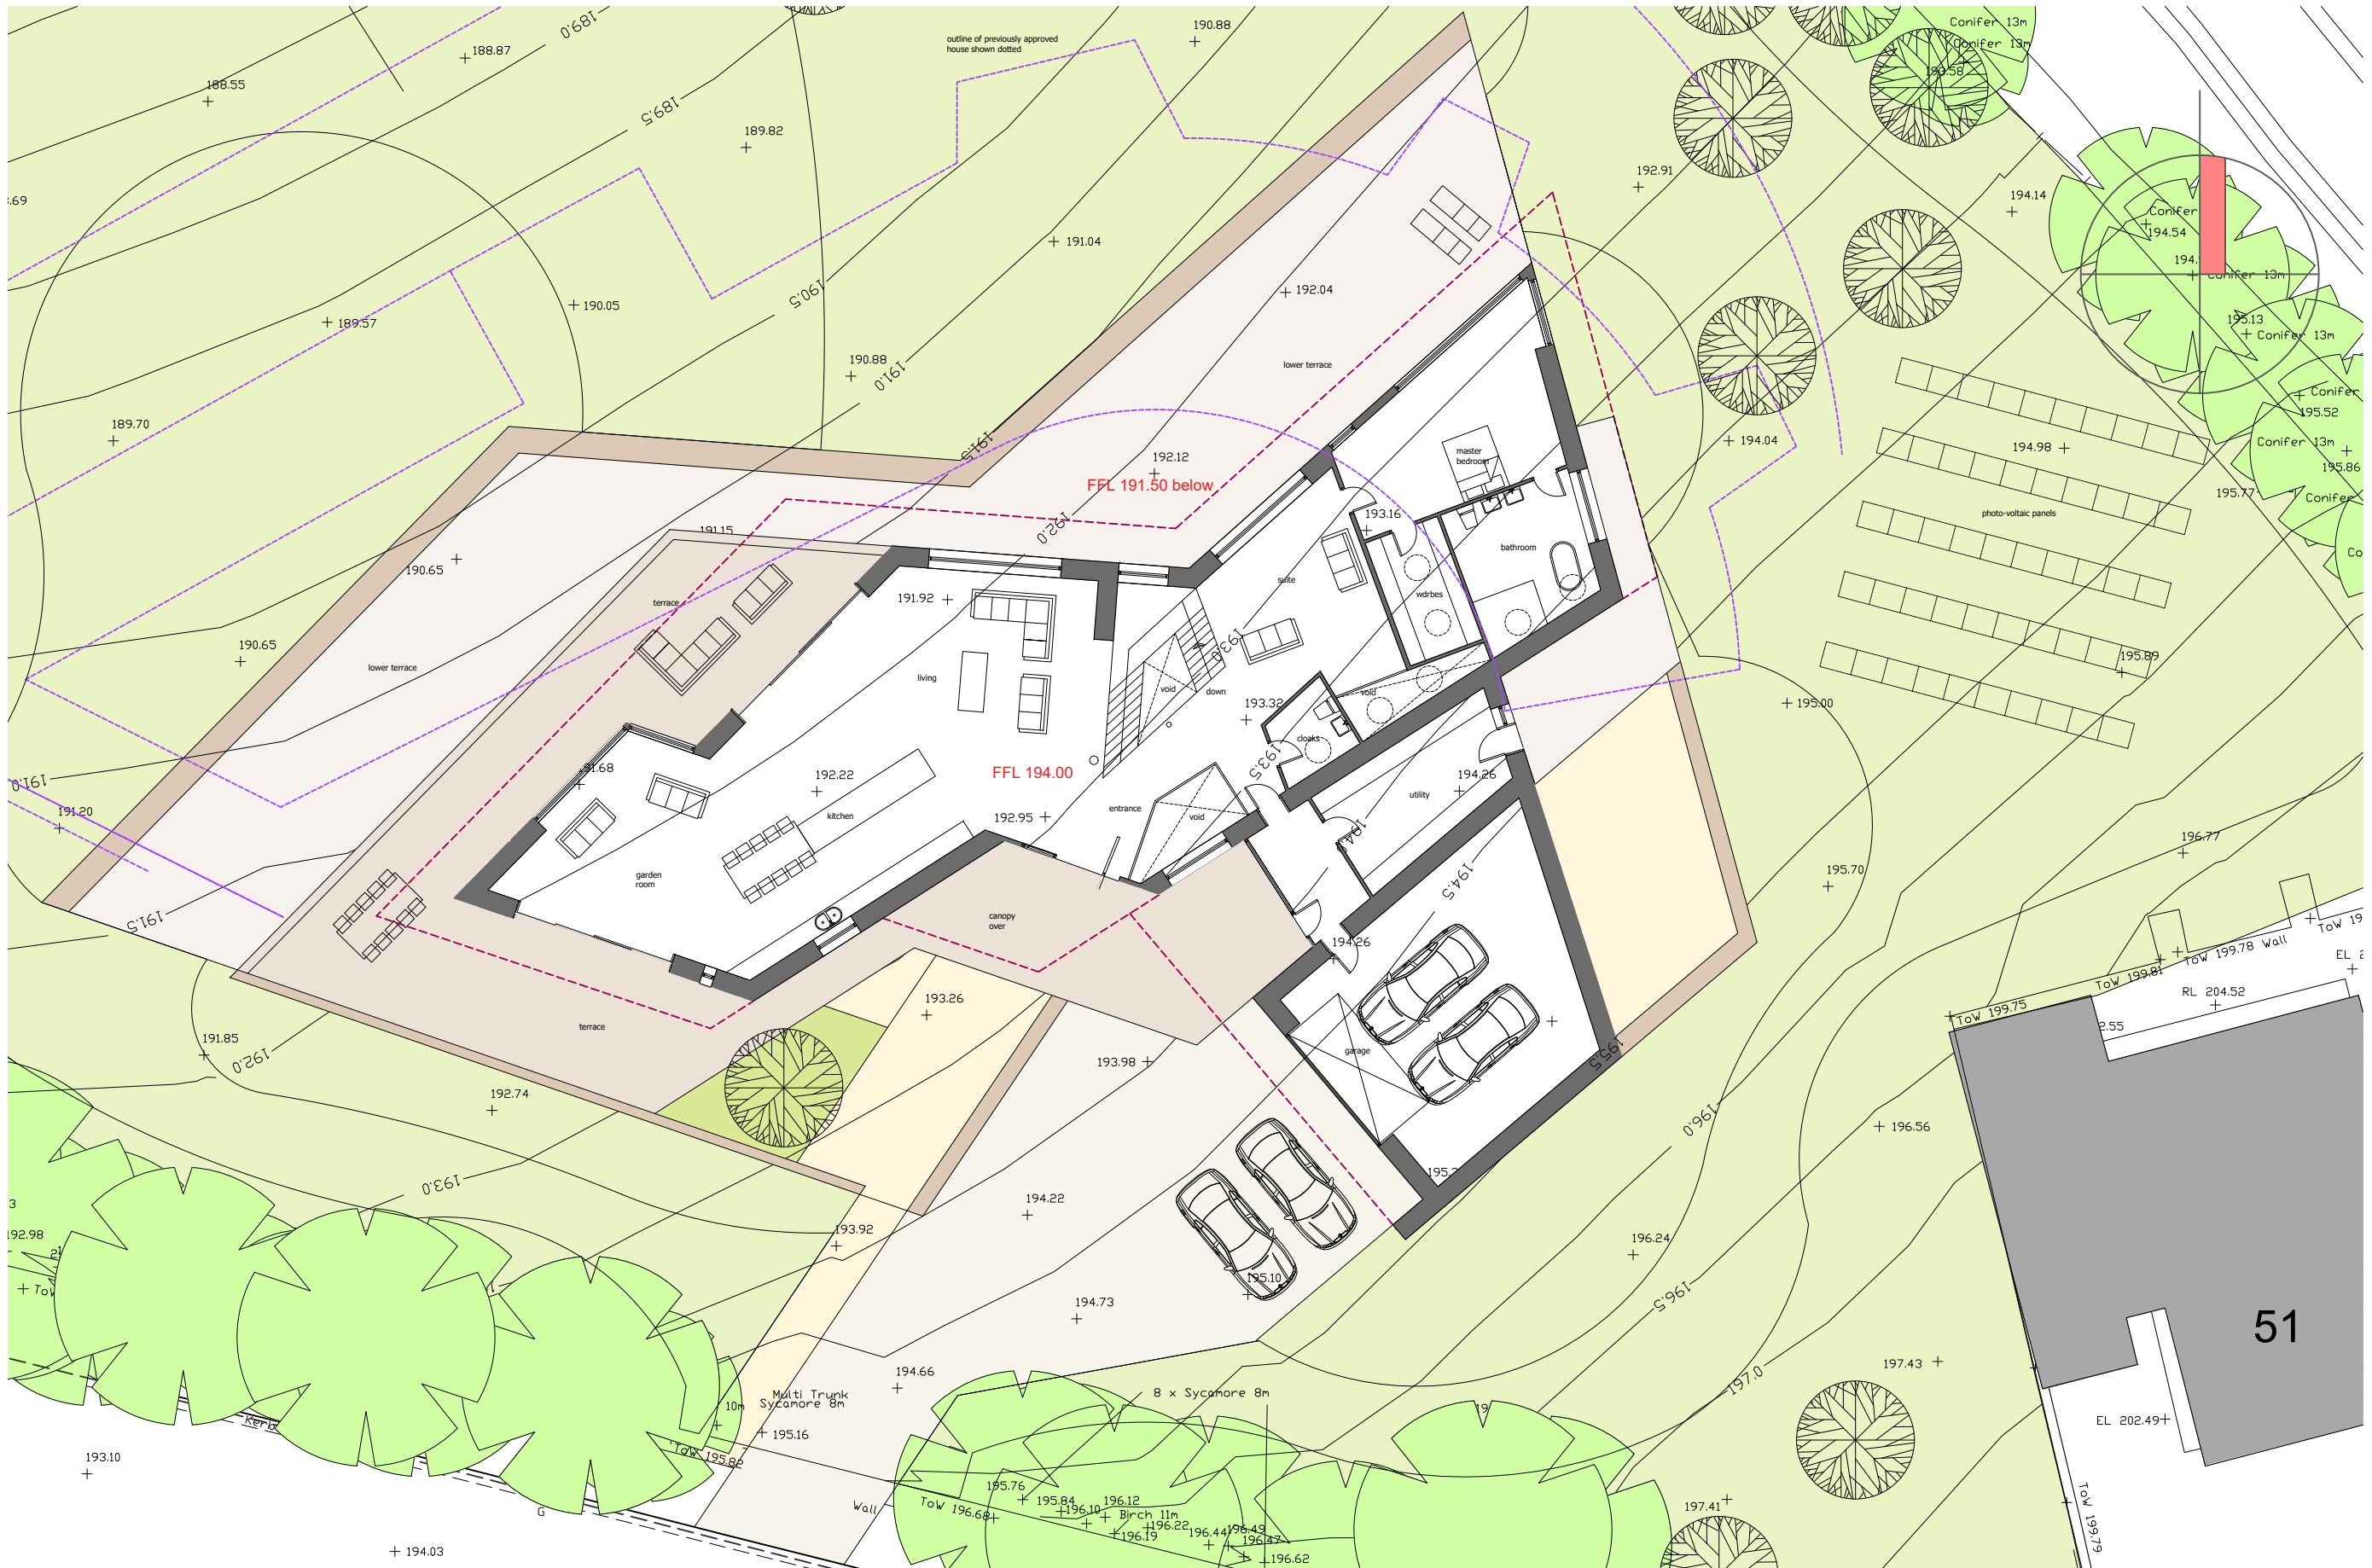

Martin Muldowney
The Edge House
Blackstone Edge Old Road
Littleborough
Rochdale

Proposed Ground Floor Plan

work to figured dimensions

© CJ Partnership owns the copyright of this design / drawing which must not be reproduced in whole or in part without the written permission of CJ Partnership

contract no
3588

drawing no
03

drawn by

date
November 2020

revision

scale @ A3
1:250

planning

Revisions:
A.

Blue Pit Mill Queensway
Castleton Rochdale OL11 2PG

+44 (0)1706 631347

info@cjpartnership.com

www.cjpartnership.com

CJ PARTNERSHIP

ENVIRONMENTAL ARCHITECTS