

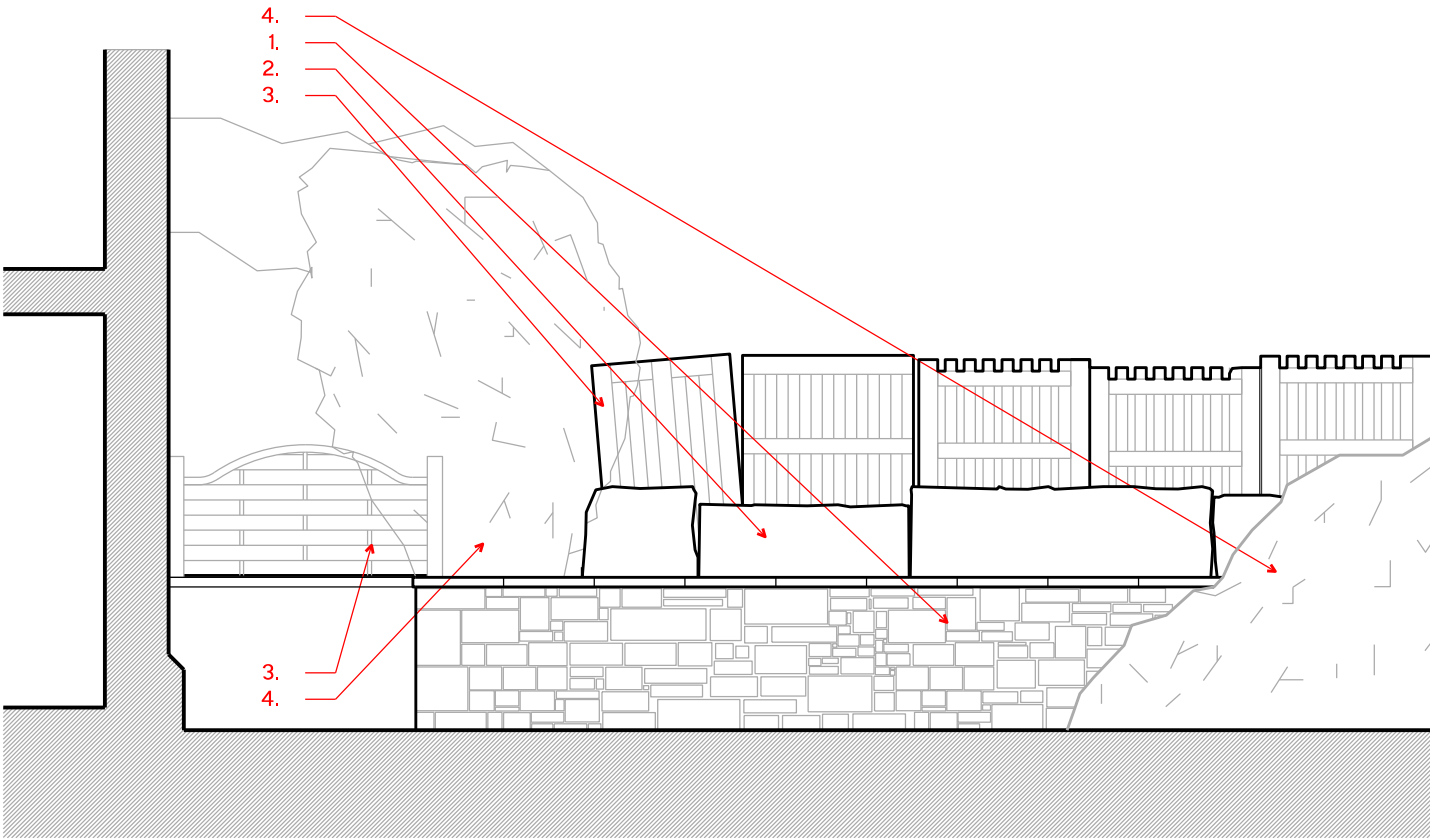



Elevation A

 

Ground Floor Plan

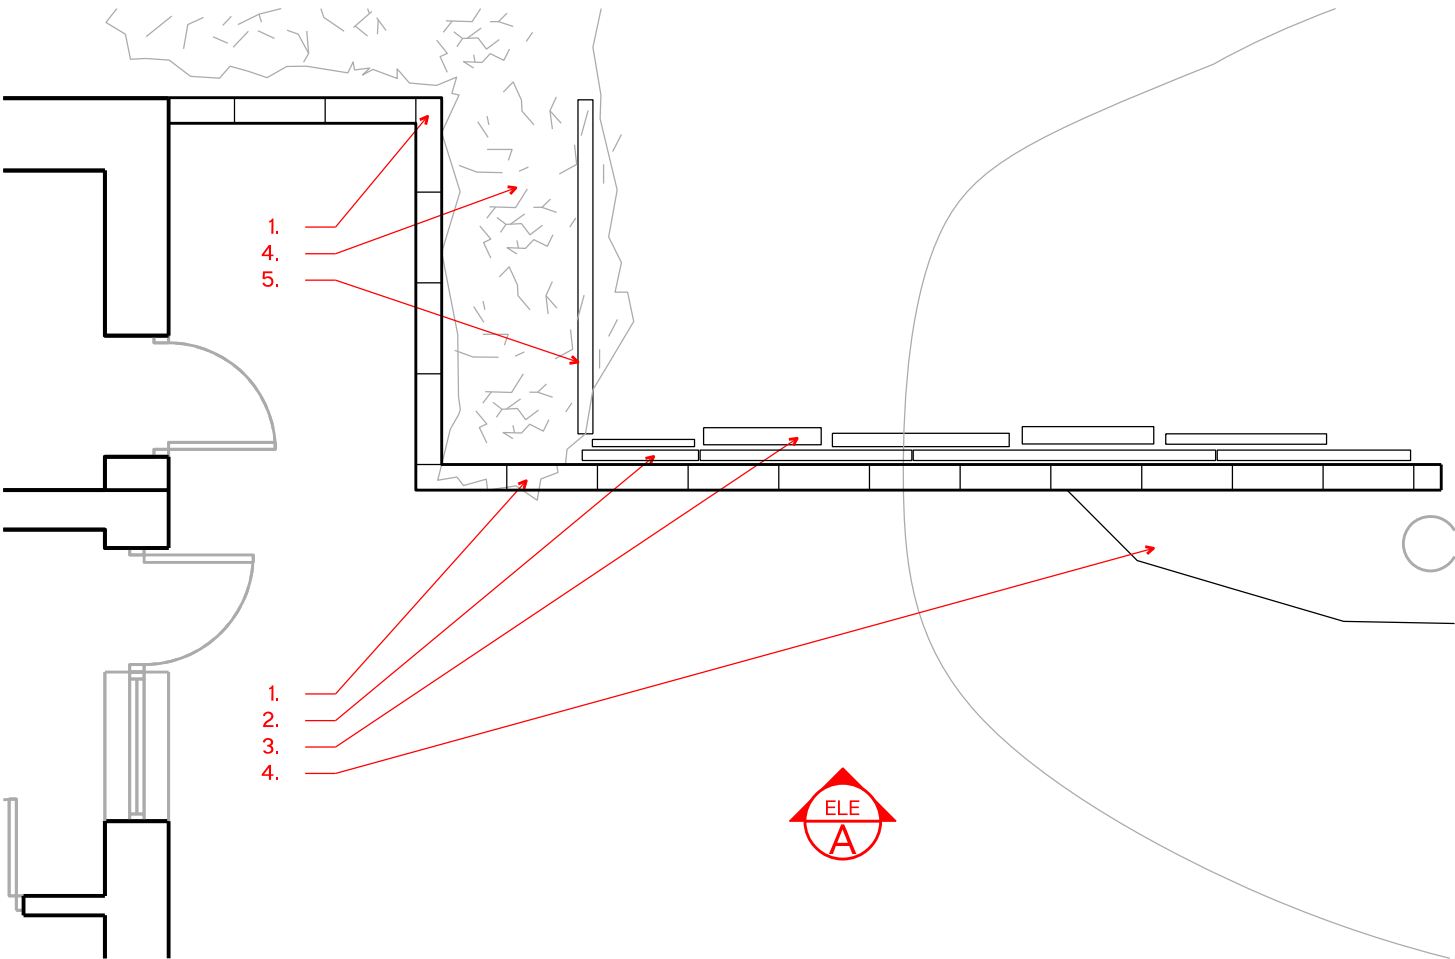

Site Plan

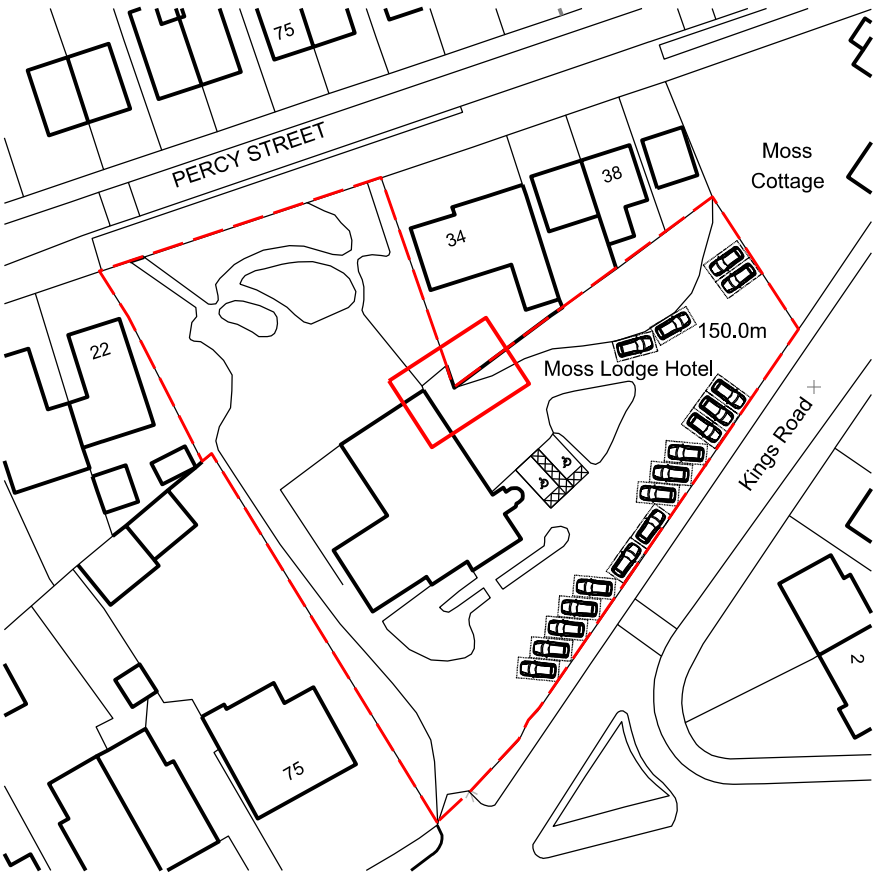

+ NORTHERN

NORTHERN ARCHITECTS

11 Grosvenor Road
Altrincham
WA14 1LA

pg@northernarchitects.co.uk
+447799196215

www.northernarchitects.co.uk

Project
Moss Lodge, Kings Road
Rochdale

Project No.
NA-2306


Revisions

Rev	Description	By	Date

Notes:

- Existing stone retaining wall
- Existing vertical stone slab
- Existing pallet / timber fence
- Planting / foliage
- Existing decorative breeze block wall

North

 

Drawing Title
Boundry Treatment 1
as Existing

Scale 1:50 @ A3
Date Oct 23
Status Condition

NA (90) 010

This drawing is the exclusive copyright of Northern Architects Limited and remains under the ownership of the company. Reproduction, sharing, or copying of this drawing without prior written consent is prohibited.
Adhere to all dimensions as indicated. It is essential to verify all dimensions on-site before proceeding with construction or manufacturing.
Do not scale off of this drawing.