



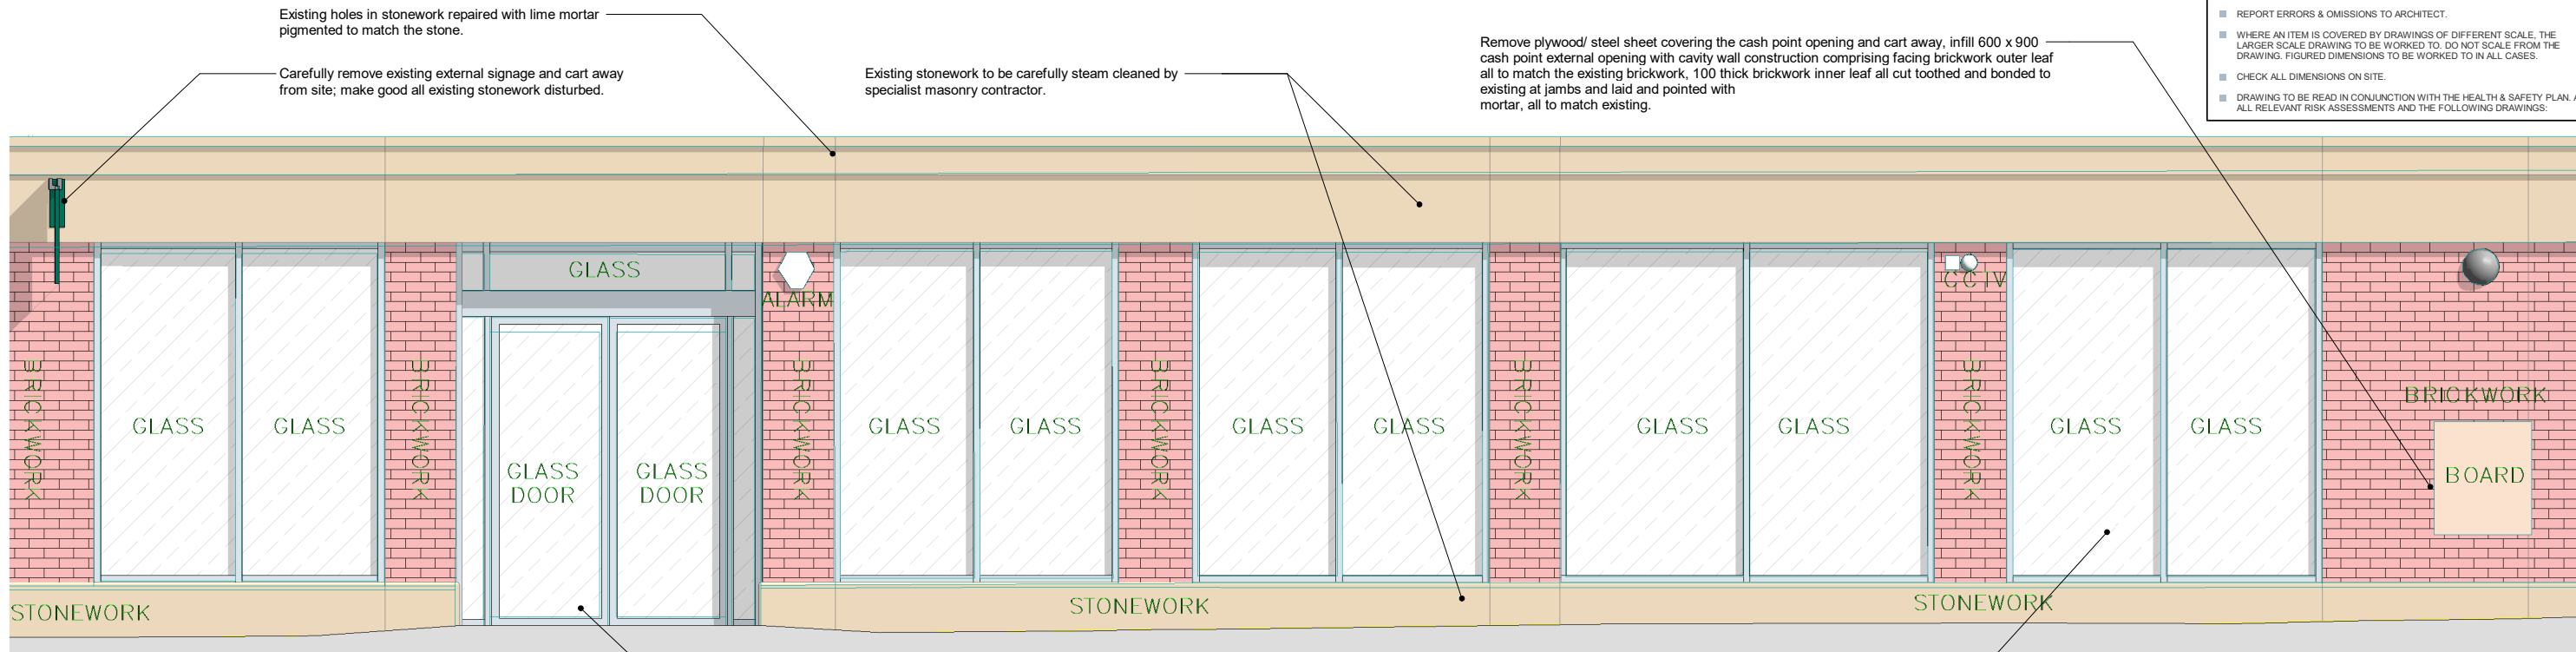

Front Elevation Existing

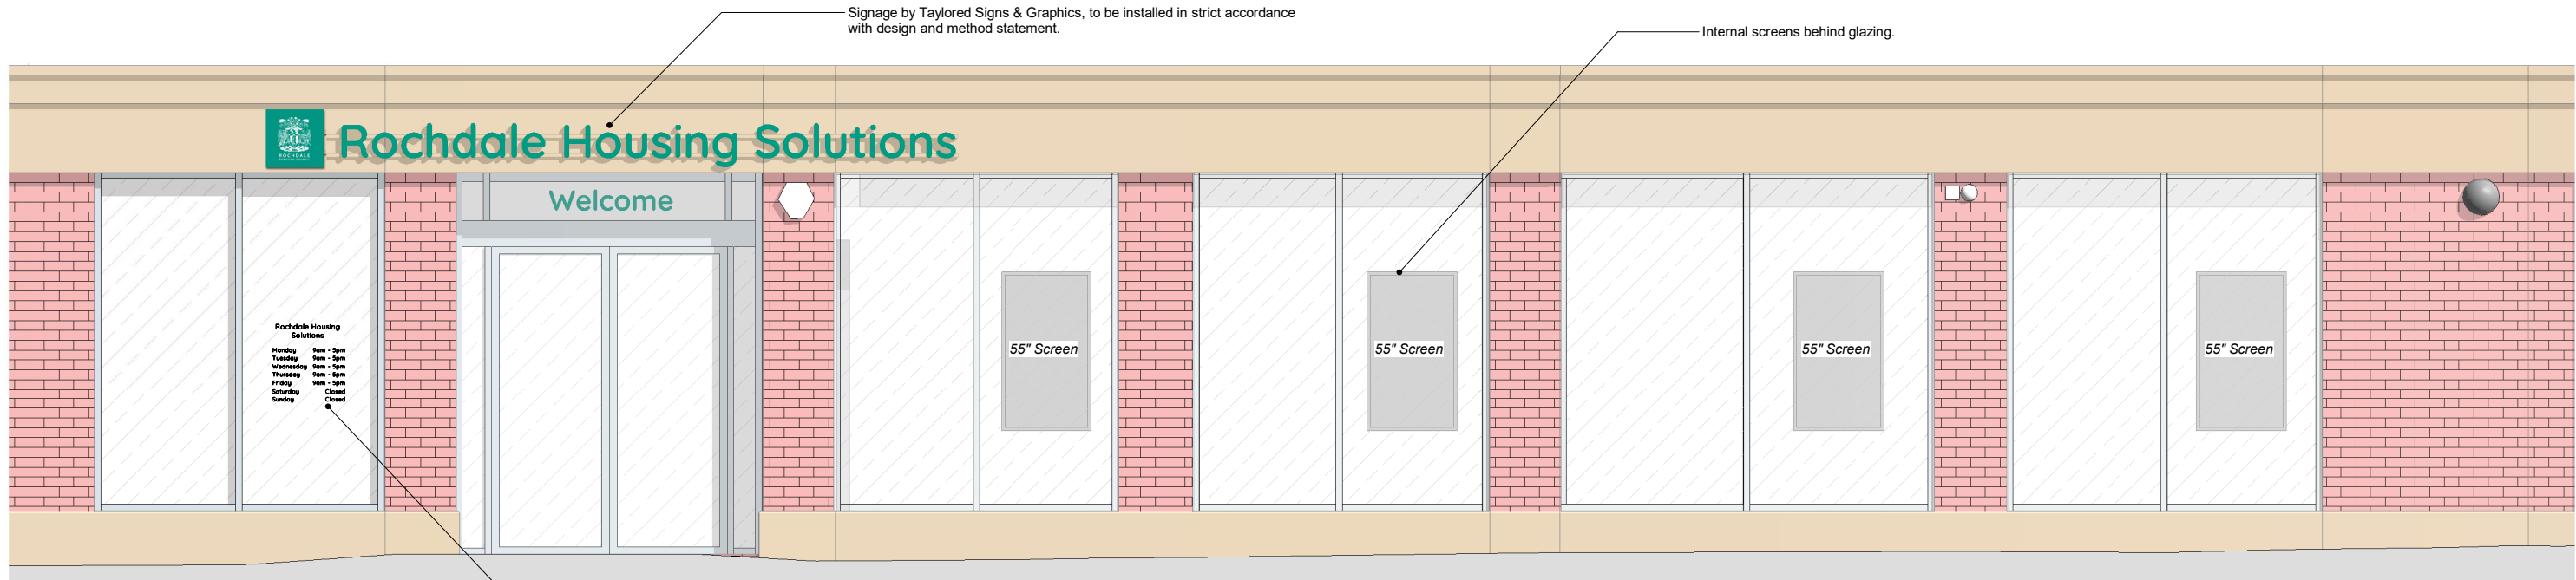

Front Elevation Proposed

- © TRIANGLE ARCHITECTS LIMITED
- THIS DRAWING IS THE SUBJECT OF COPYRIGHT WHICH VESTS IN TRIANGLE ARCHITECTS LIMITED. IT IS AN INFRINGEMENT OF COPYRIGHT TO REPRODUCE THIS DRAWING, BY WHATEVER MEANS, INCLUDING ELECTRONIC, WITHOUT THE EXPRESS WRITTEN CONSENT OF TRIANGLE ARCHITECTS LIMITED WHICH RESERVES ALL ITS RIGHTS.
 - TRIANGLE ARCHITECTS LIMITED ASSERTS ITS RIGHTS TO BE IDENTIFIED AS THE AUTHOR OF THIS DESIGN.
 - DRAWING NOT TO BE SCALED. FIGURE DIMENSIONS TO BE WORKED TO IN ALL CASES.
 - THE CONTRACTOR IS RESPONSIBLE FOR CHECKING DIMENSIONS, TOLERANCES & REFERENCES.
 - ANY DISCREPANCY TO BE VERIFIED WITH THE ARCHITECT BEFORE PROCEEDING WITH THE WORKS.
 - REPORT ERRORS & OMISSIONS TO ARCHITECT.
 - WHERE AN ITEM IS COVERED BY DRAWINGS OF DIFFERENT SCALE, THE LARGER SCALE DRAWING TO BE WORKED TO. DO NOT SCALE FROM THE DRAWING. FIGURED DIMENSIONS TO BE WORKED TO IN ALL CASES.
 - CHECK ALL DIMENSIONS ON SITE.
 - DRAWING TO BE READ IN CONJUNCTION WITH THE HEALTH & SAFETY PLAN, AND ALL RELEVANT RISK ASSESSMENTS AND THE FOLLOWING DRAWINGS.

Revision:	Date:	By:	Remarks:	TRIANGLE ARCHITECTS Tel: 0161 272 3500 E-mail: studio@trianglearchitects.co.uk Web: www.trianglearchitects.co.uk Twitter: @TriangleArch Raven House, 113 Fairfield Street, Manchester, M12 6EL	Drawing Purpose:						Revision:	Date:	May 2023	Client:
C04	10.11.23	JS	Updated signage for planning application.		CONSTRUCTION						C04	Scale	1 : 50	Rochdale Borough Council
C03	18.10.23	JS	Updated with signage proposal.		Project:	Origin:	Vol/Sys:	Level:	Type:	Role:	Drg No.:	@ A3:	Project No. / Project Name:	
C02	18.09.23	JS	As Built handover drawings.									21-051 / Smith Street, Rochdale		
C01	22.05.23	JS	Construction issue.									Checked:	Drawing Name:	
												AJD	Existing & Proposed Elevations	