




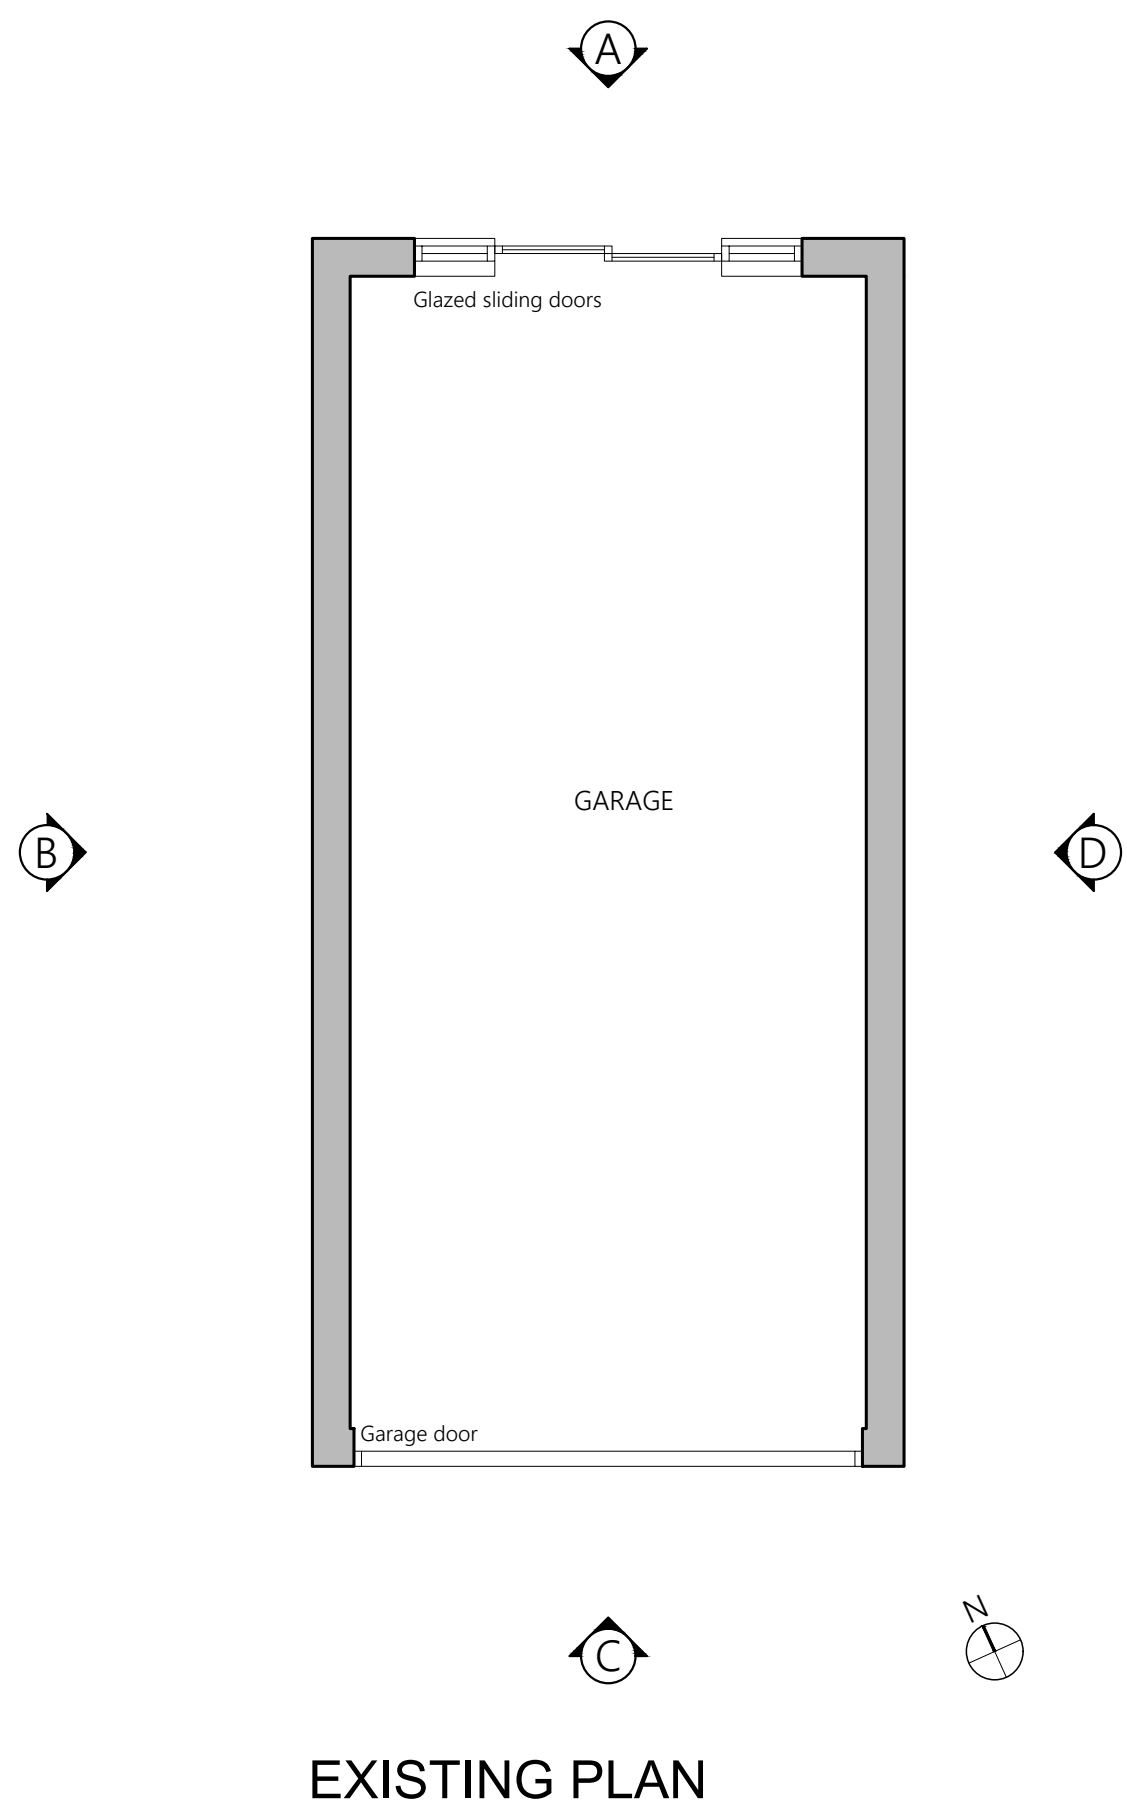


EXISTING PLAN

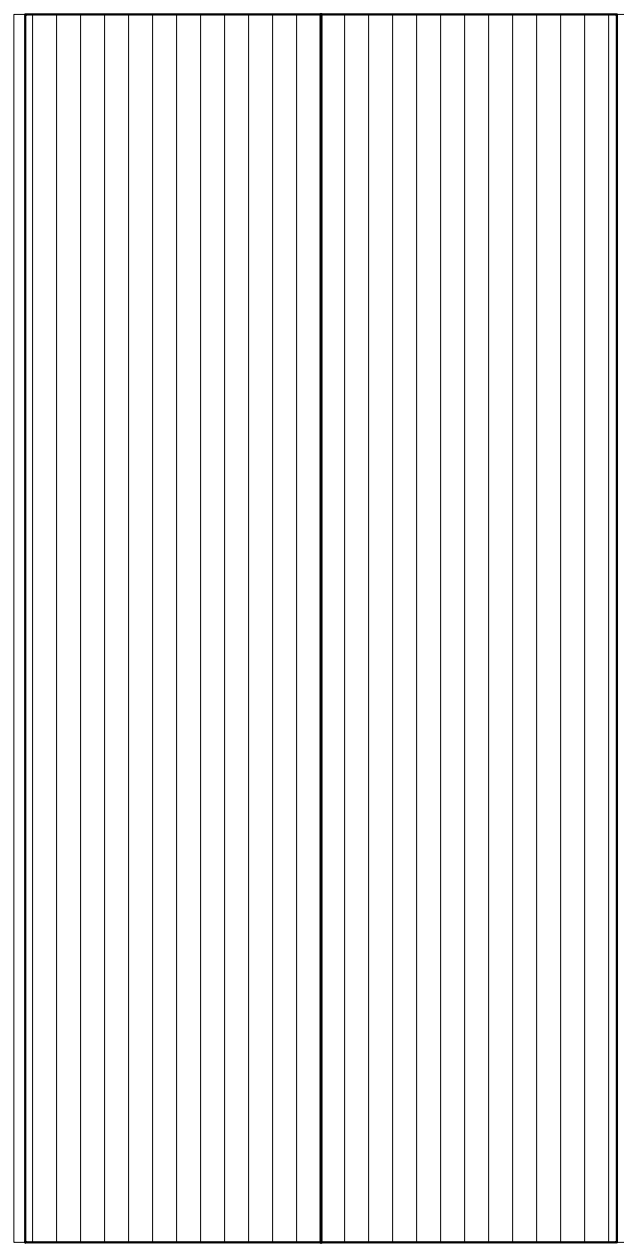


EXISTING ROOF PLAN

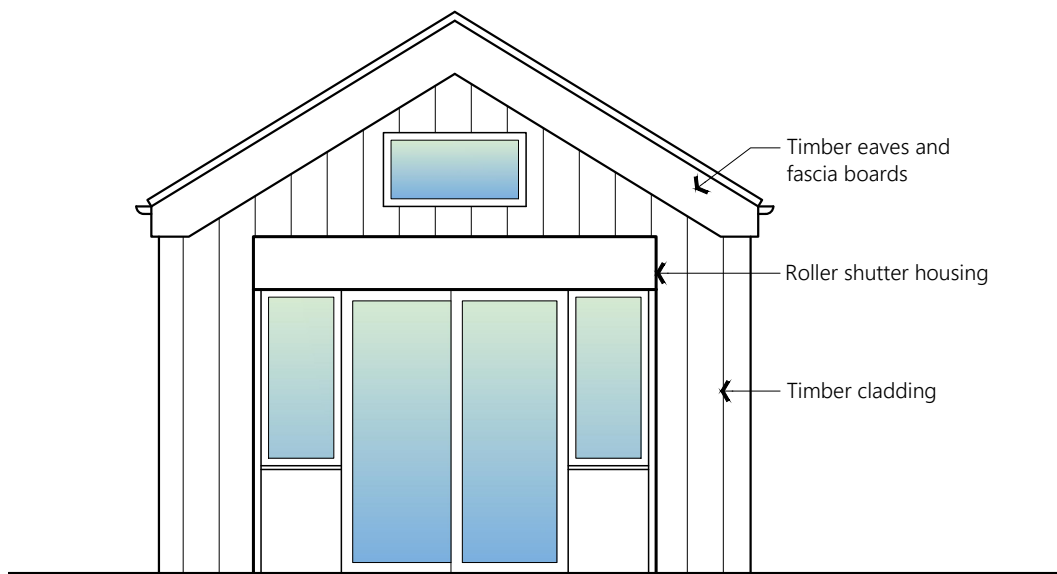


EXISTING ELEVATION A

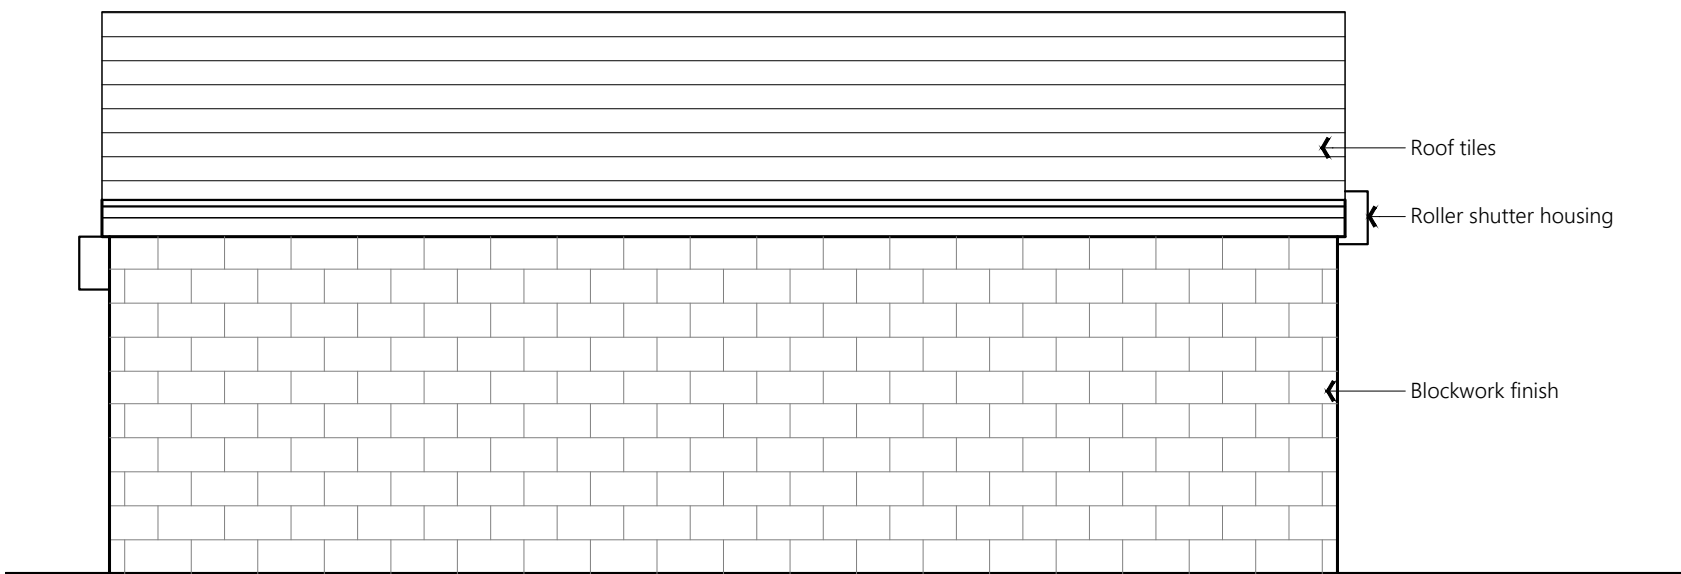


EXISTING ELEVATION B

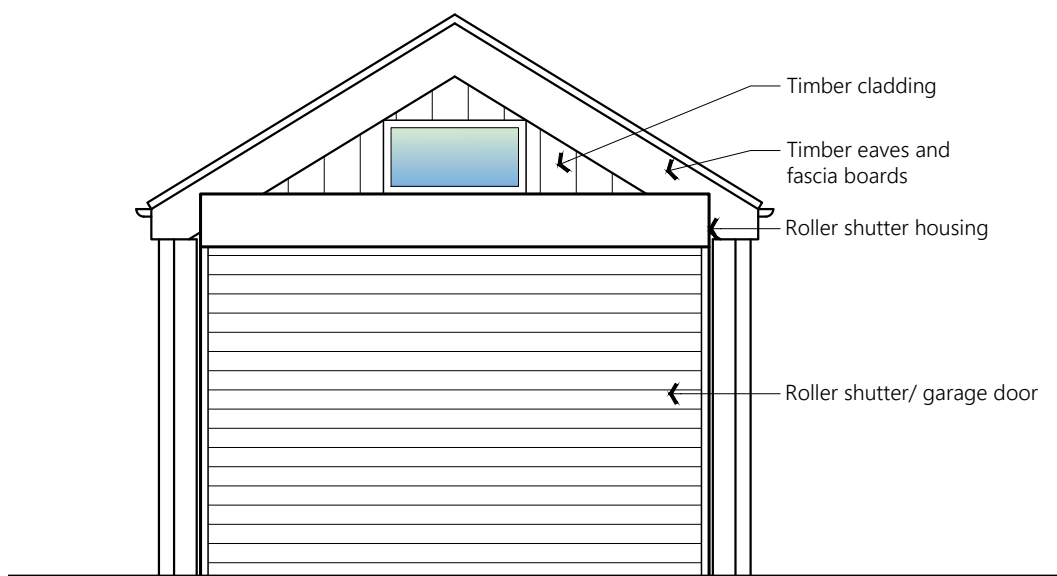


EXISTING ELEVATION C

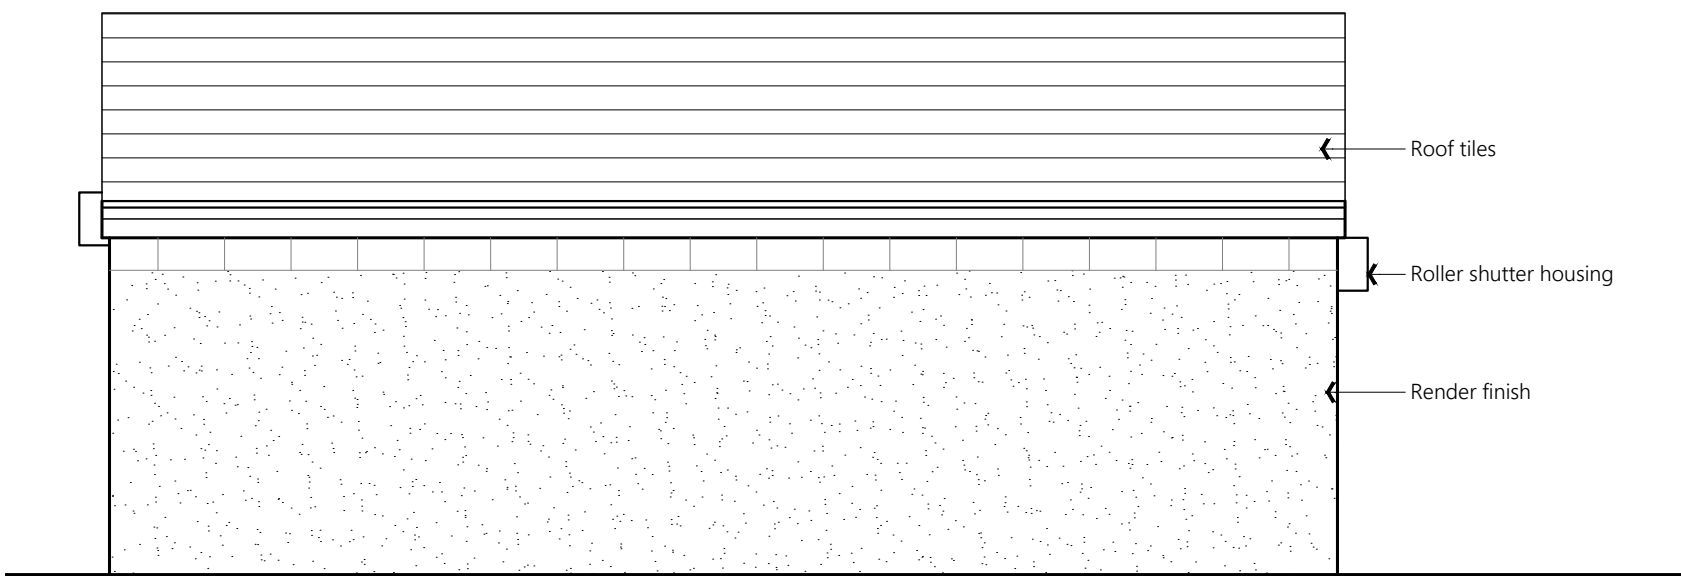


EXISTING ELEVATION D

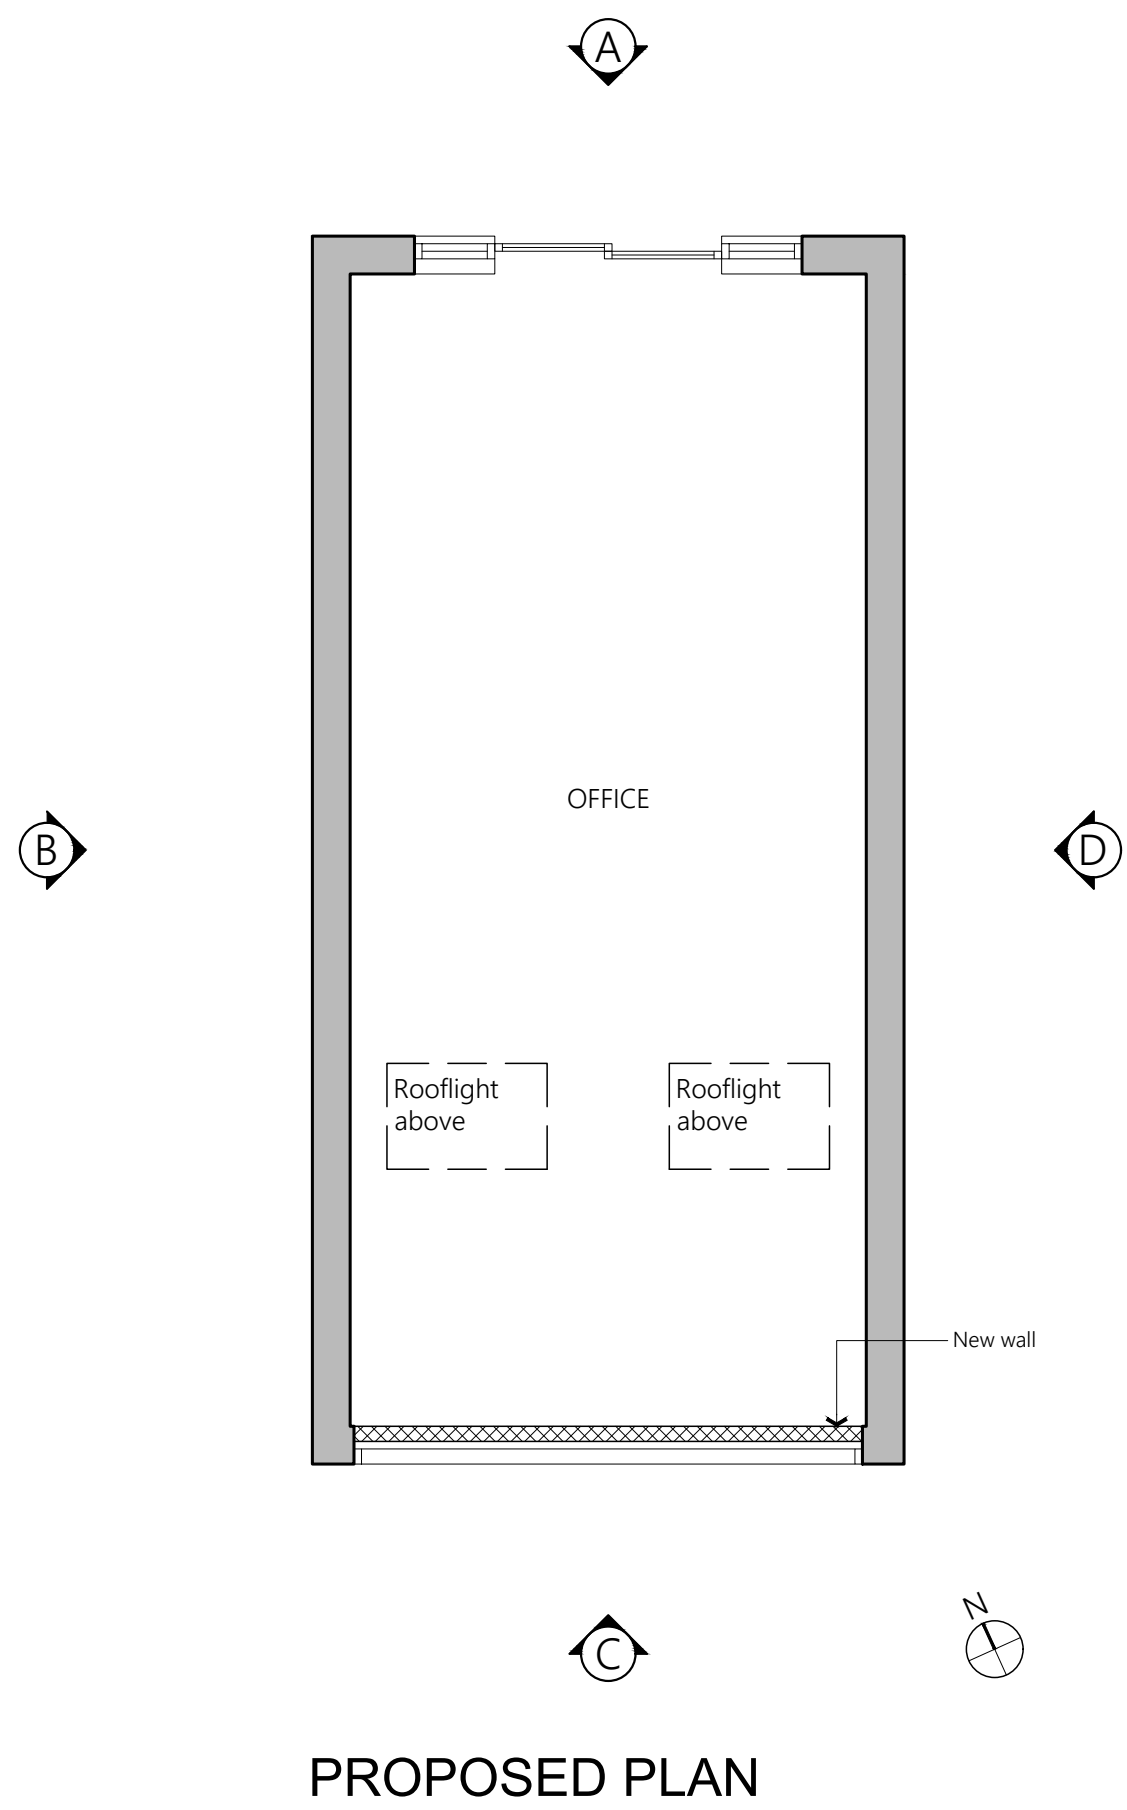


PROPOSED PLAN

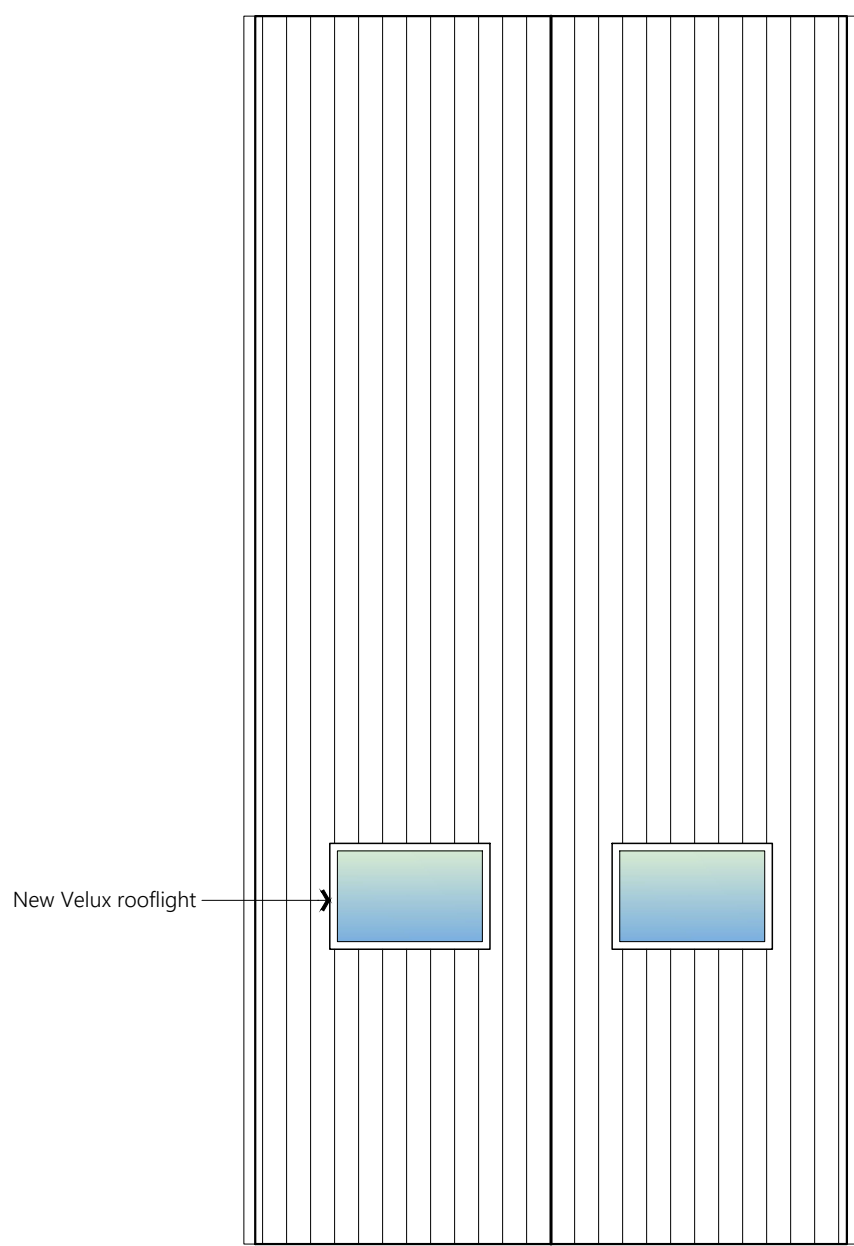


PROPOSED ROOF PLAN

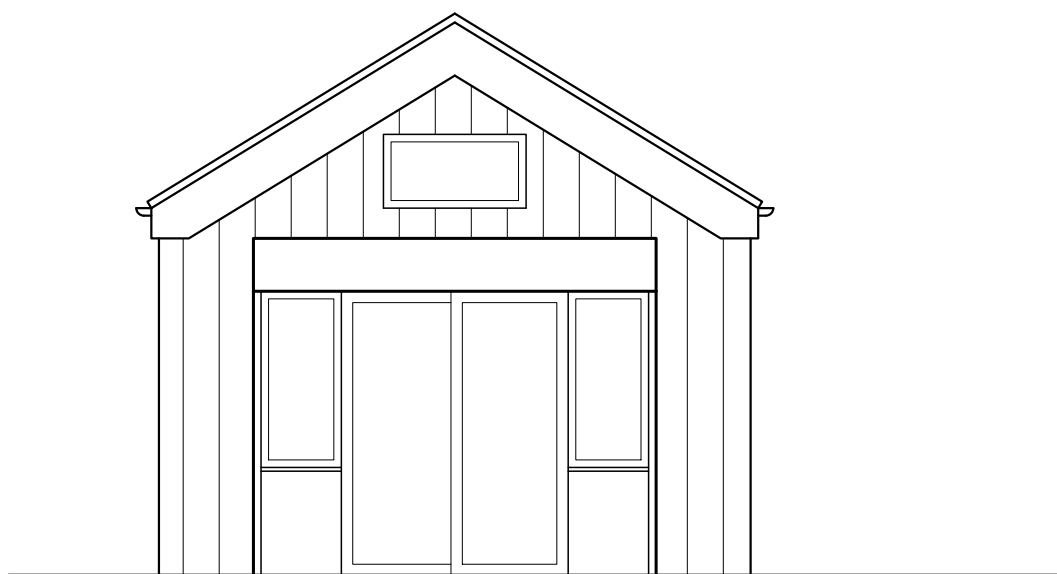


PROPOSED ELEVATION A

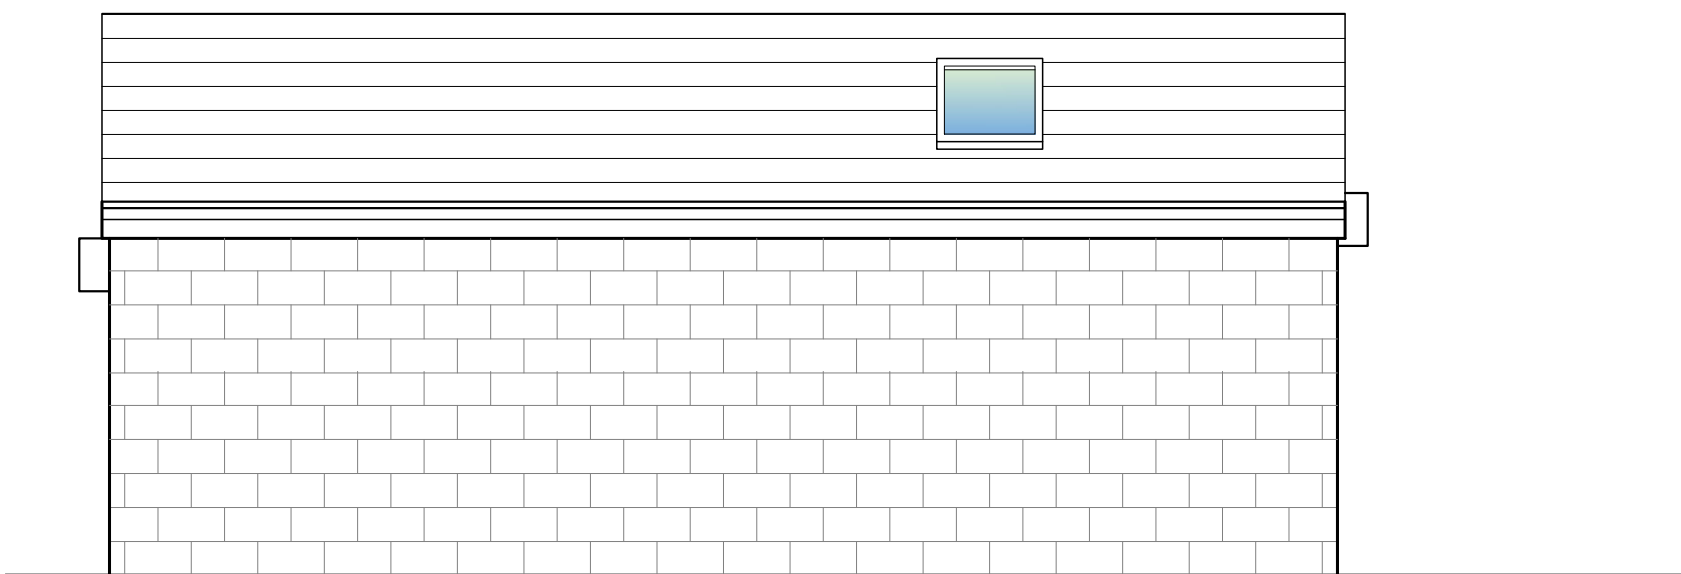


PROPOSED ELEVATION B

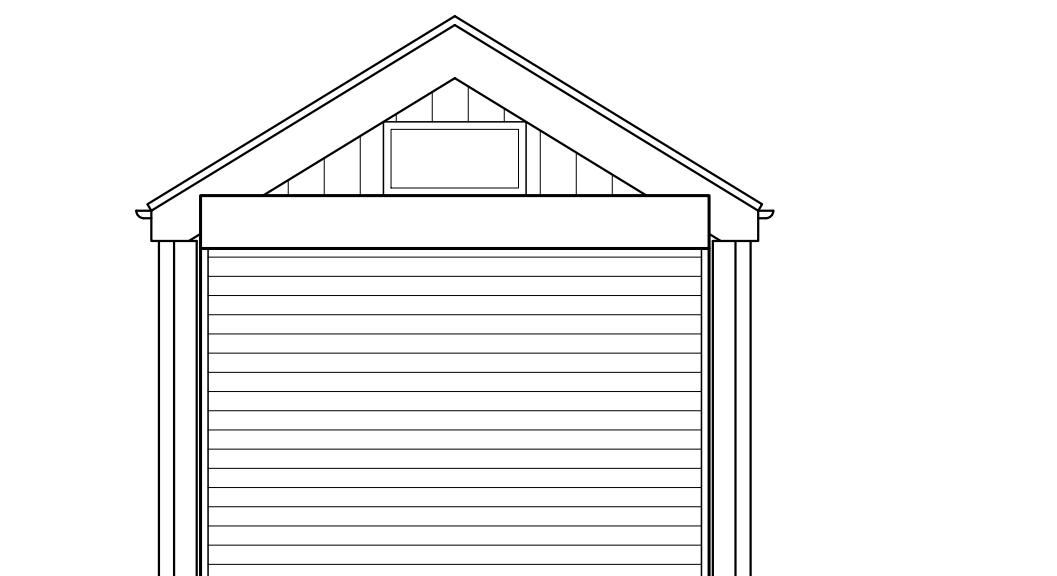

PROPOSED ELEVATION C

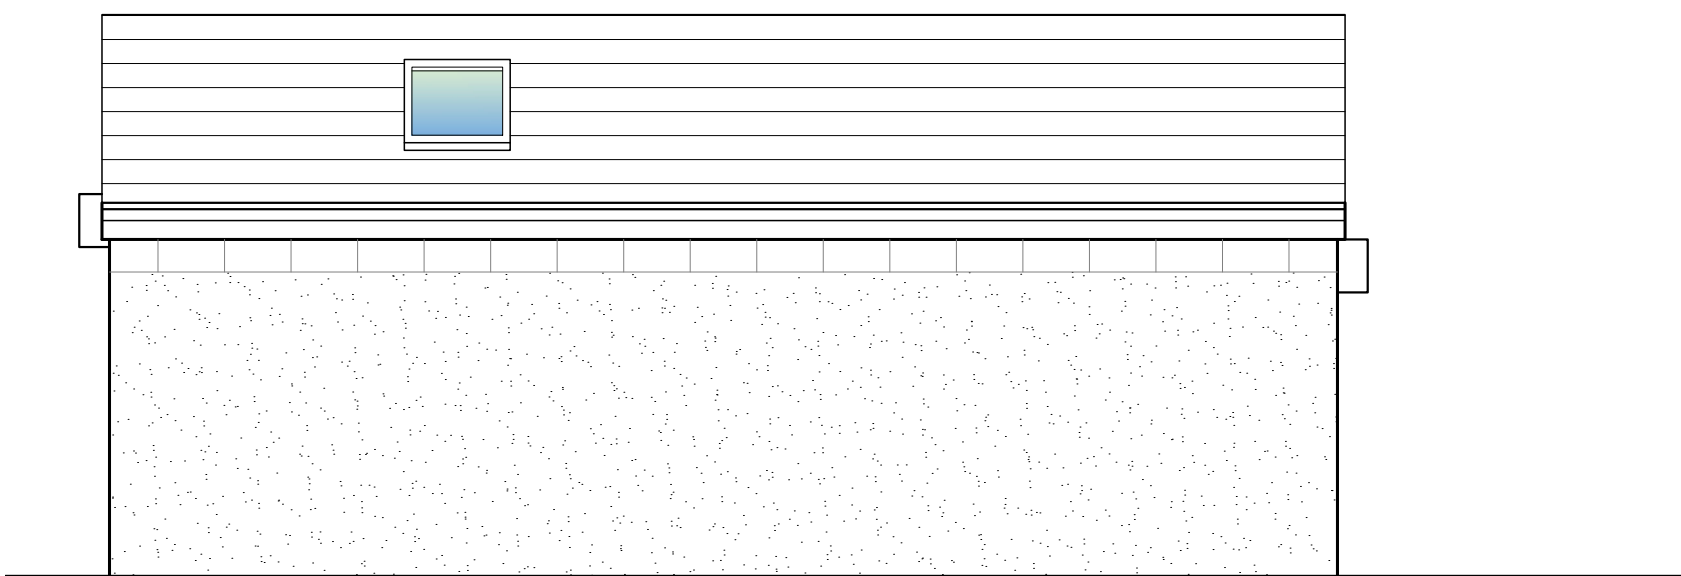

PROPOSED ELEVATION D

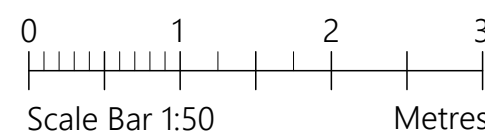

PROJECT	FT Surfacing 40 Doctor Fold Lane Heywood, OL10 2QE		
CLIENT	FT Surfacing		
STATUS	Information		
DRAWING	Existing Garage changed to Proposed Office		
DWG No.	2345-04	REV	
SCALE	1:50@A1	DATE	Dec '23
AGB CAD SERVICES			
website: www.agbcad.co.uk email: info@agbcad.co.uk telephone: 07912 090 125 DO NOT SCALE FROM THIS DRAWING			