



Dimensioning

Figured dimensions only to be taken from these designs and drawings. Work to annotated dimensions only. All dimensions to be checked on site. Architectural designers to be informed immediately of any discrepancies before work proceeds. Drawings are to be read in conjunction with relevant specifications, structural engineers and service engineers' drawings.

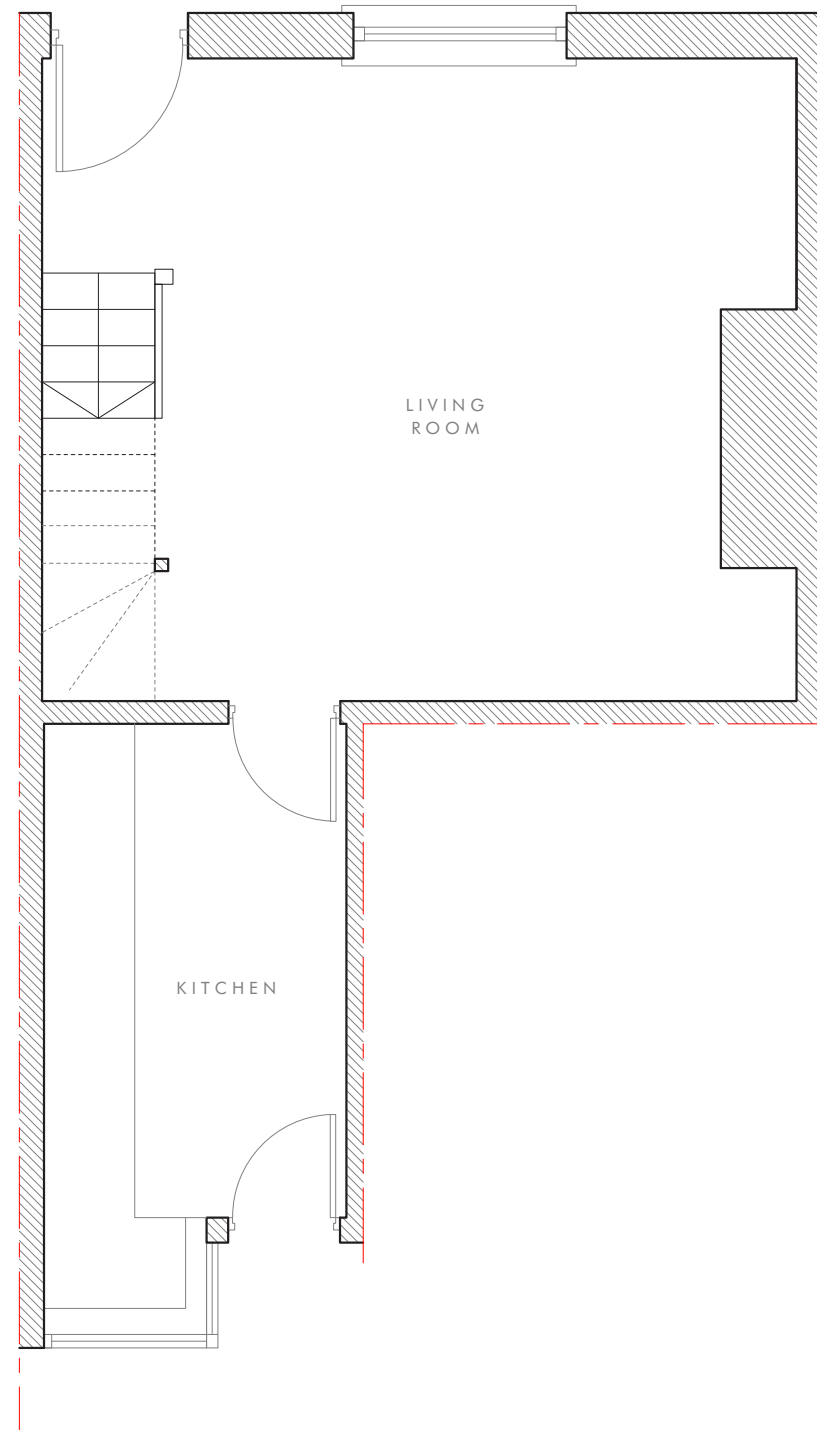

PROPOSED GROUND FLOOR PLAN
1:50 @ A3

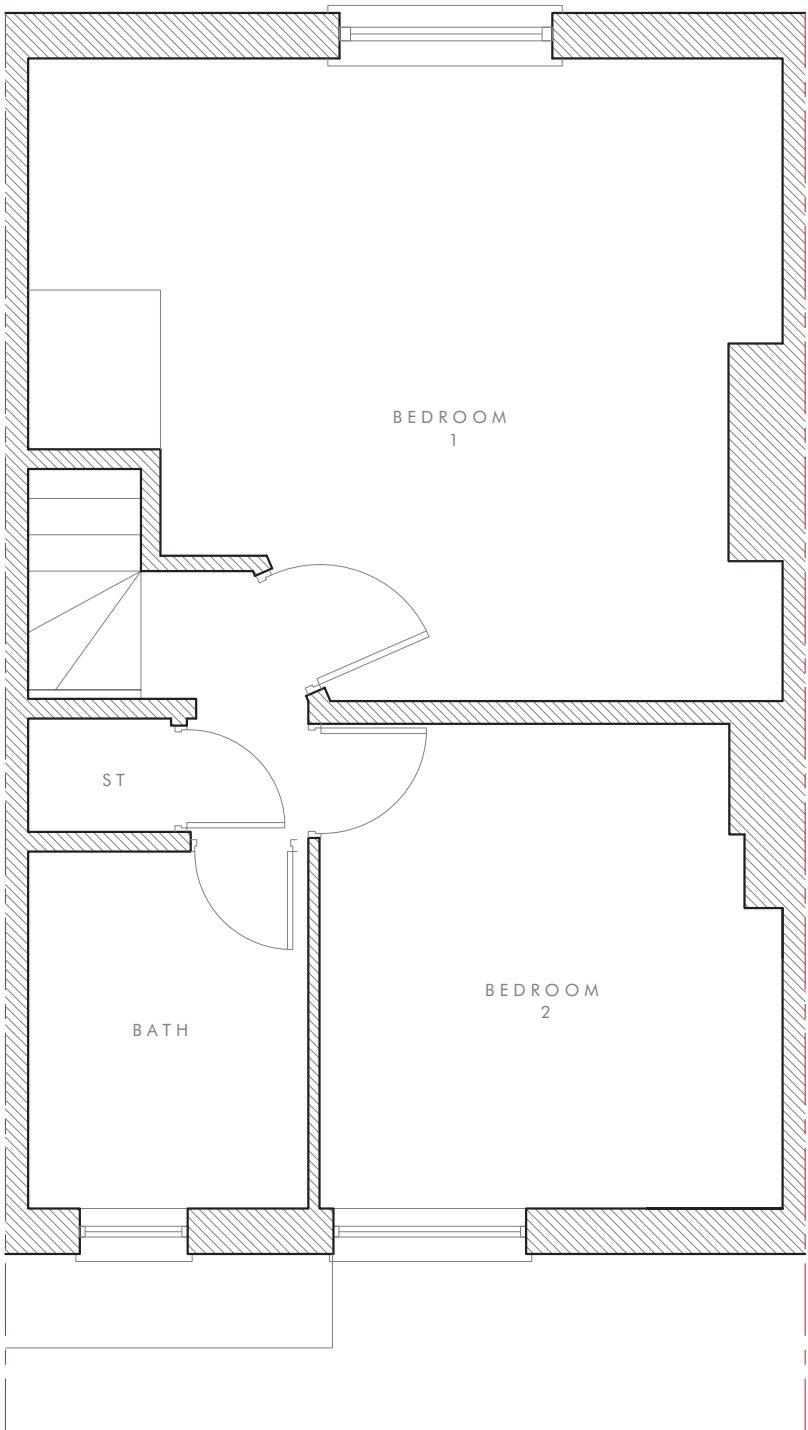

PROPOSED FIRST FLOOR PLAN
1:50 @ A3

Rev	Description	Date
-	Issued to client for comments	28/11/22
A	Issued for Planning	05/12/22



SALEEM
ARCHITECTS

Client
Farid Naseer

Project
36 Church Stile,
Rochdale,
OL16 1QE

Drawing Title	Revision
Proposed Plans	A

Scale	Date
1:50 @ A3	Nov 2022

Drawing No. :
Sheet 4