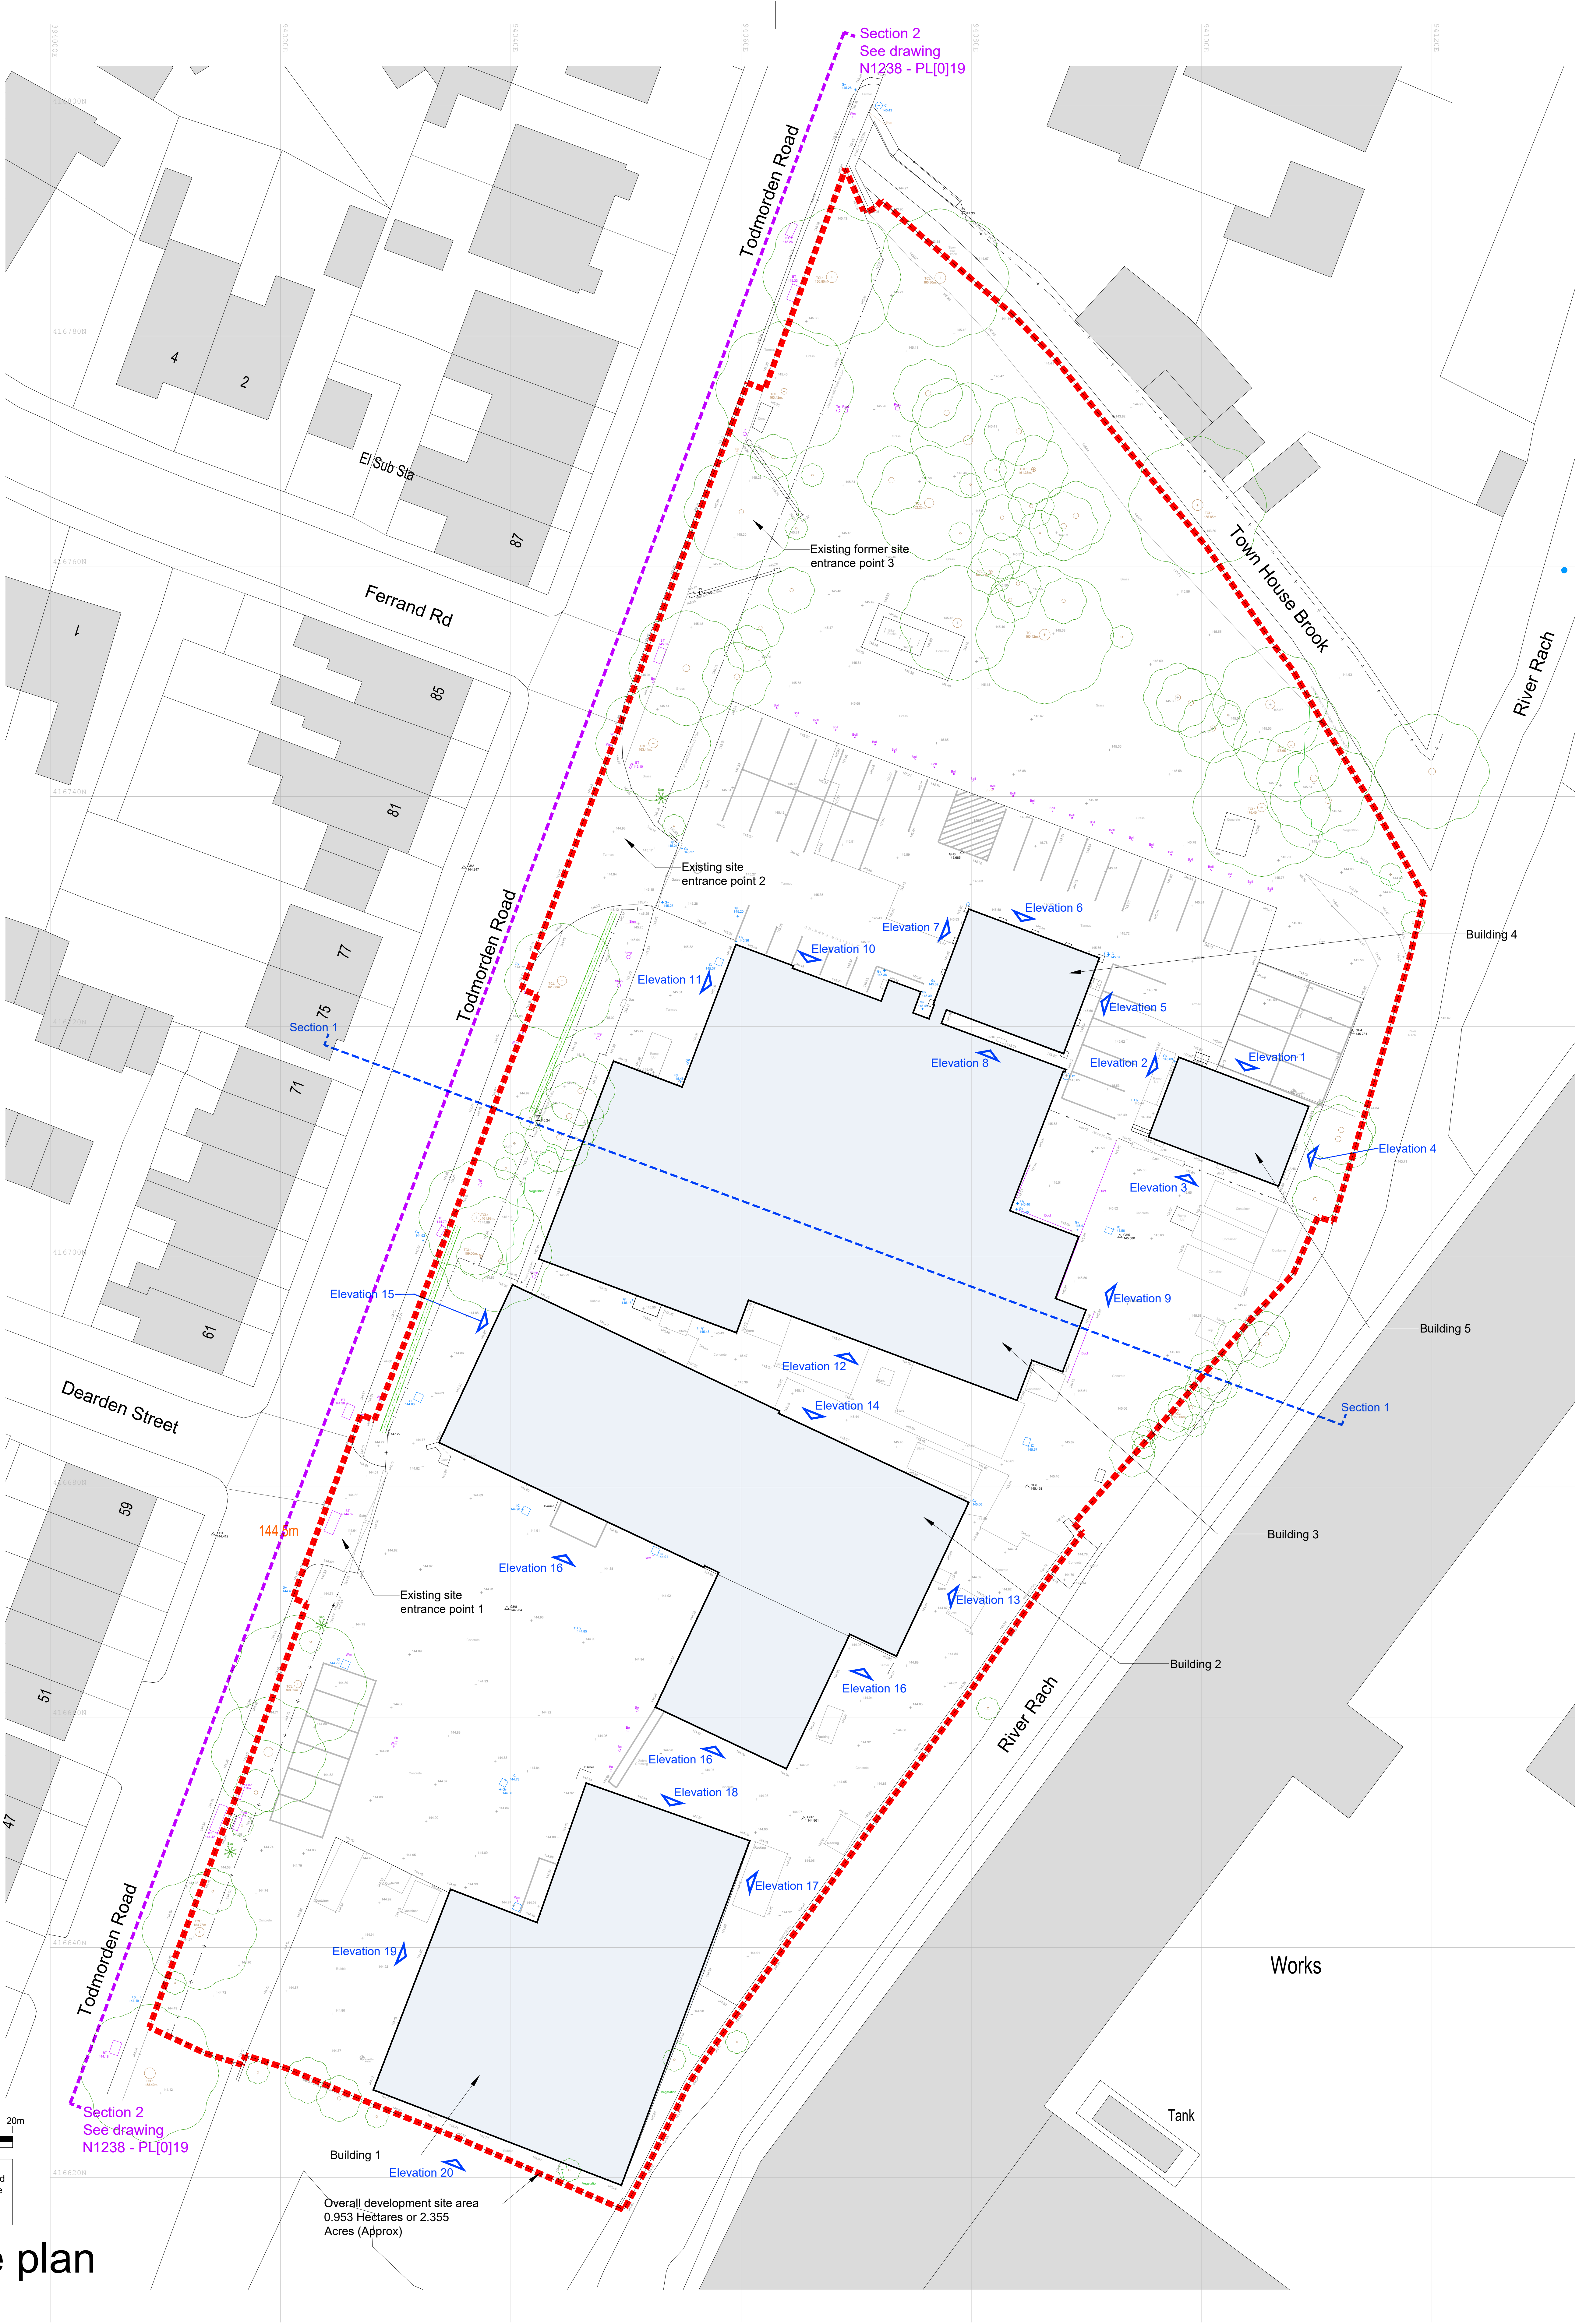


Note:-
Layout produced from Survey information provided by the client. Layout is subject to amendment once the accurate extent of development site and any restrictions are confirmed/identified.

Existing site plan

scale: 1:200@A0

PLANNING

Project No: N1238 - PL0102
Drawing No: PL0102
Status: PLANNING
Date: JULY 2024
Scale: @A0 1:200
Checked: DV
Drawn: NJH

hulmeupright
architects
Owens Corning Business Centre
15a Corporation Lane
Salford
Greater Manchester M6 6PU
Tel: 0161 701 0140
Email: sales@hulmeupright.co.uk
www.hulmeupright.co.uk

CRP Limited

Proposed re-development of existing site.
Todmorden Road, Littleborough, OL15 9EG

Rev	Drawn	Comments	Date

Copyright of this drawing is vested in the Architect and it must not be copied or
reproduced in any form without the written consent of the Architect.
All contractors must read the site and be responsible for taking and checking all
drawings and site conditions.
IF IN DOUBT ASK
DO NOT SCALE OFF THIS DRAWING.