



DENEHURST HOUSE, DENEHURST PARK, ROCHDALE - EXISTING SECOND AND FIRST FLOOR PLANS:

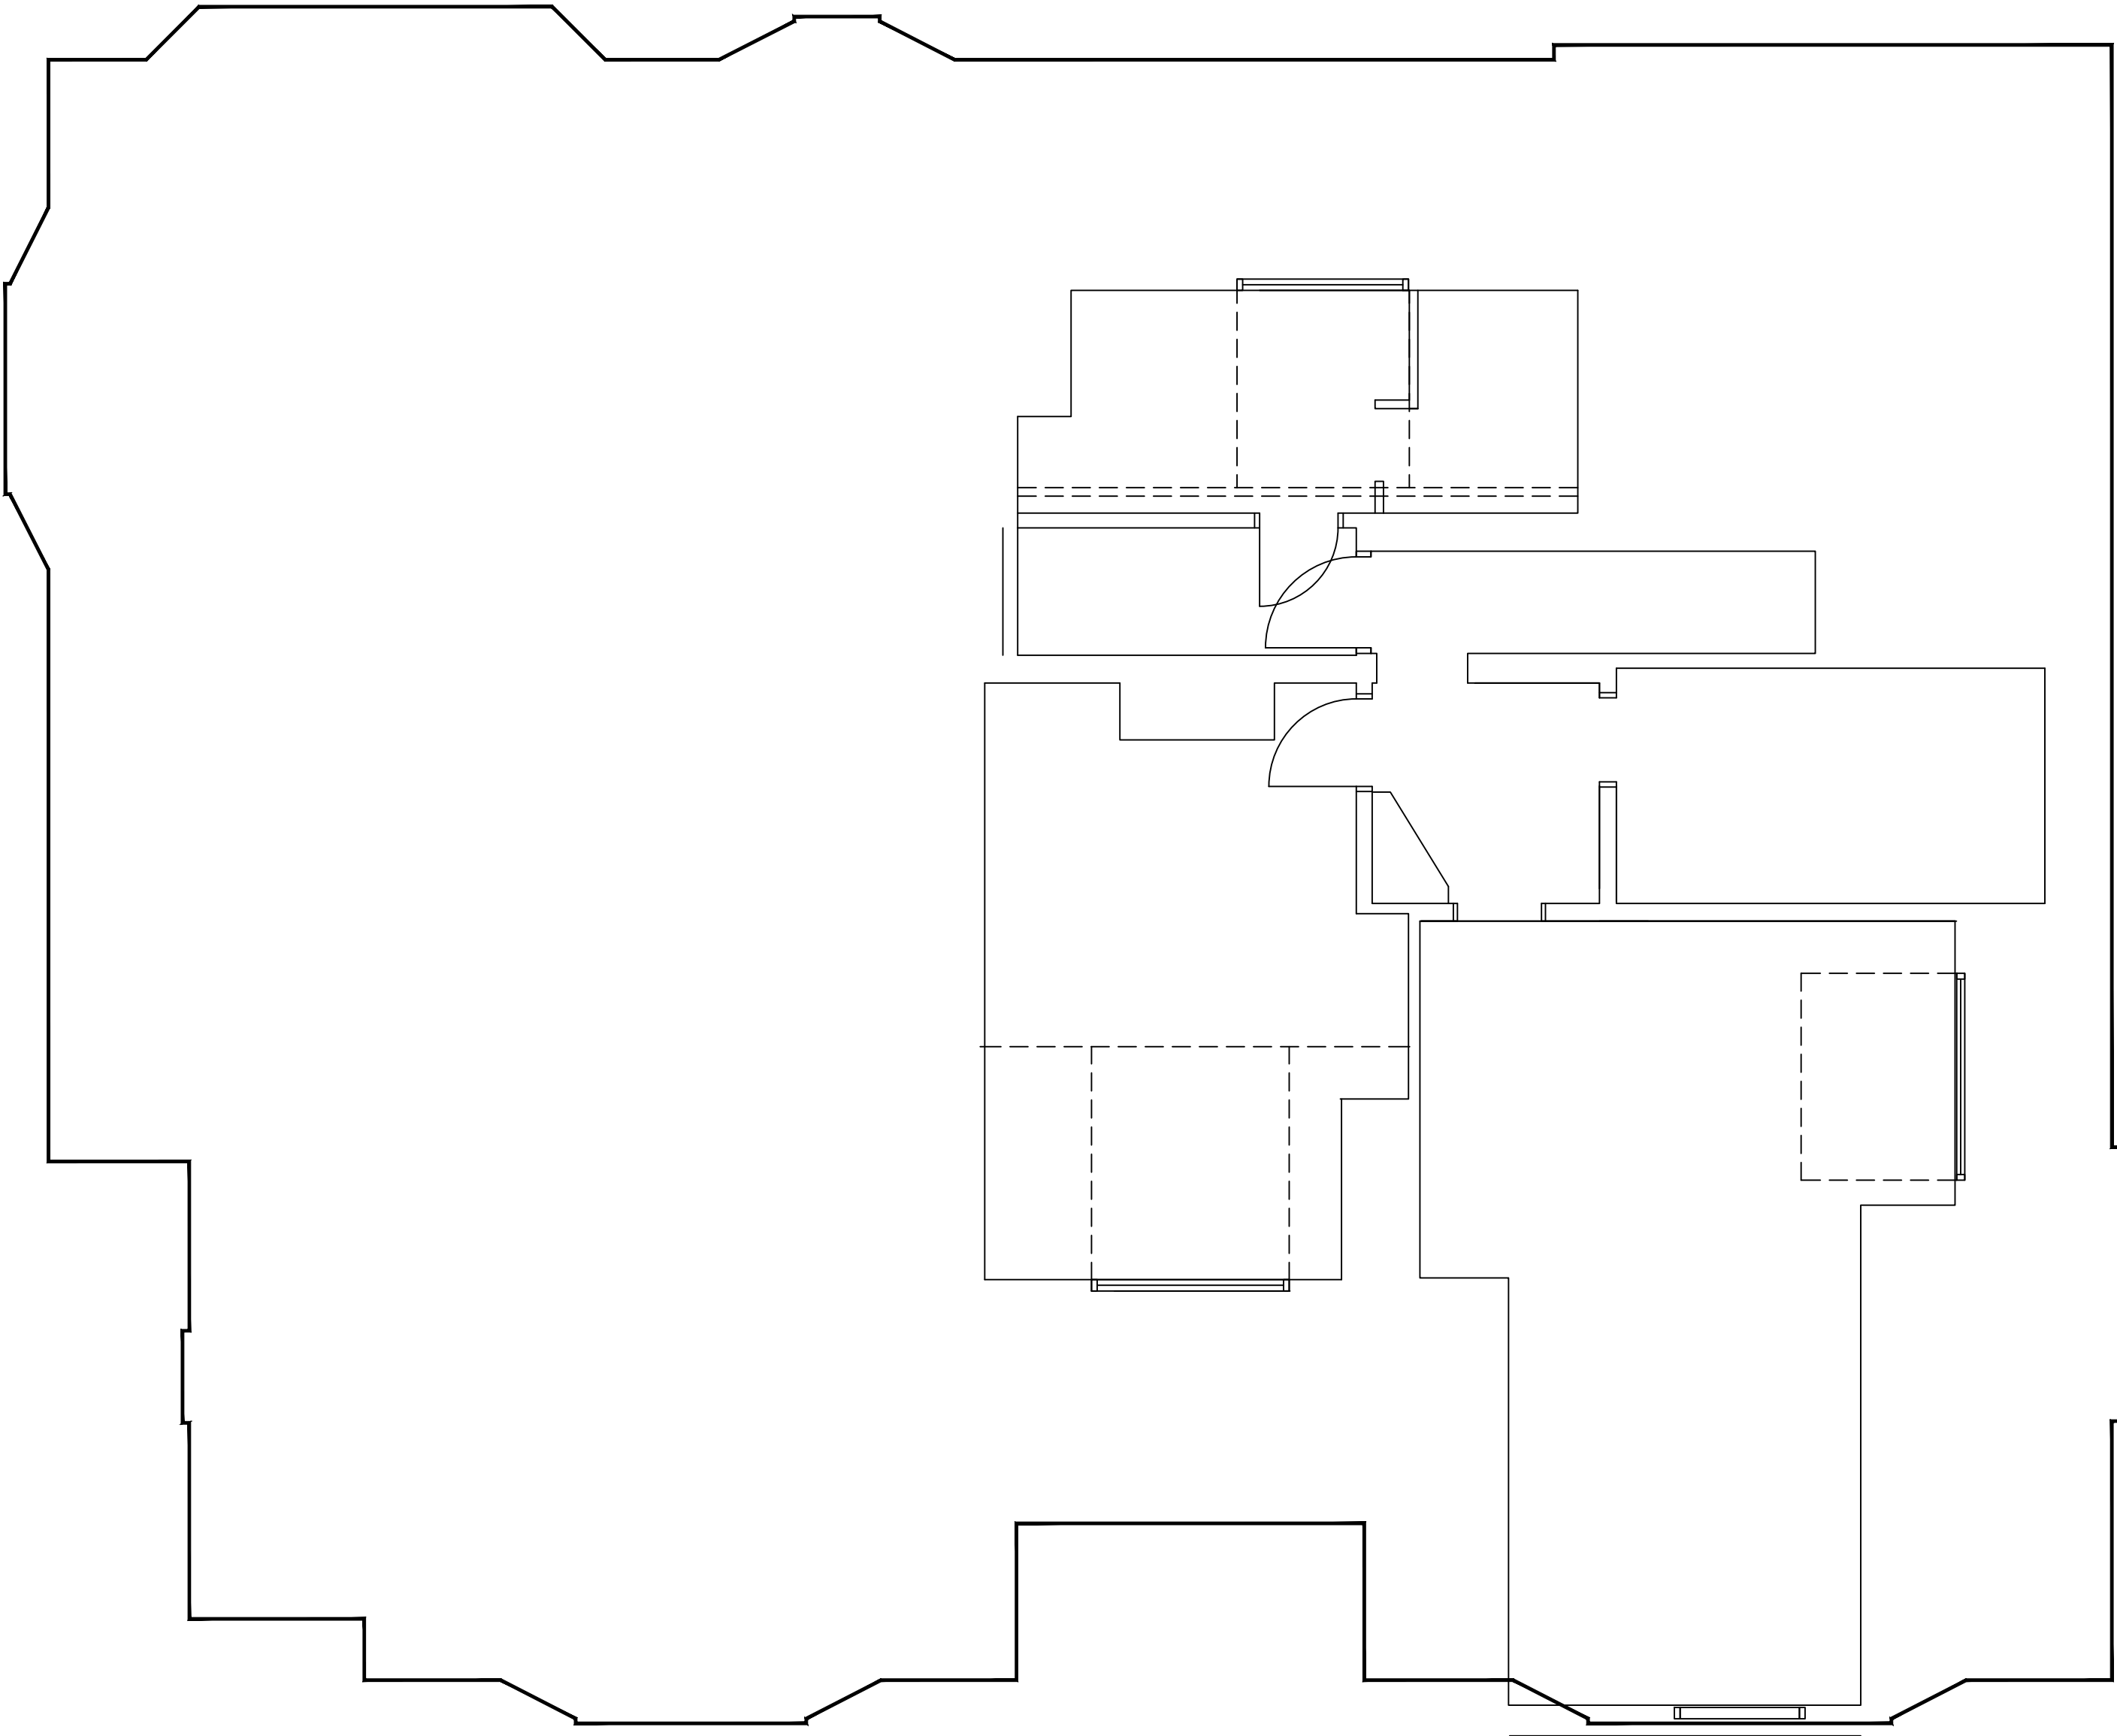

SECOND FLOOR

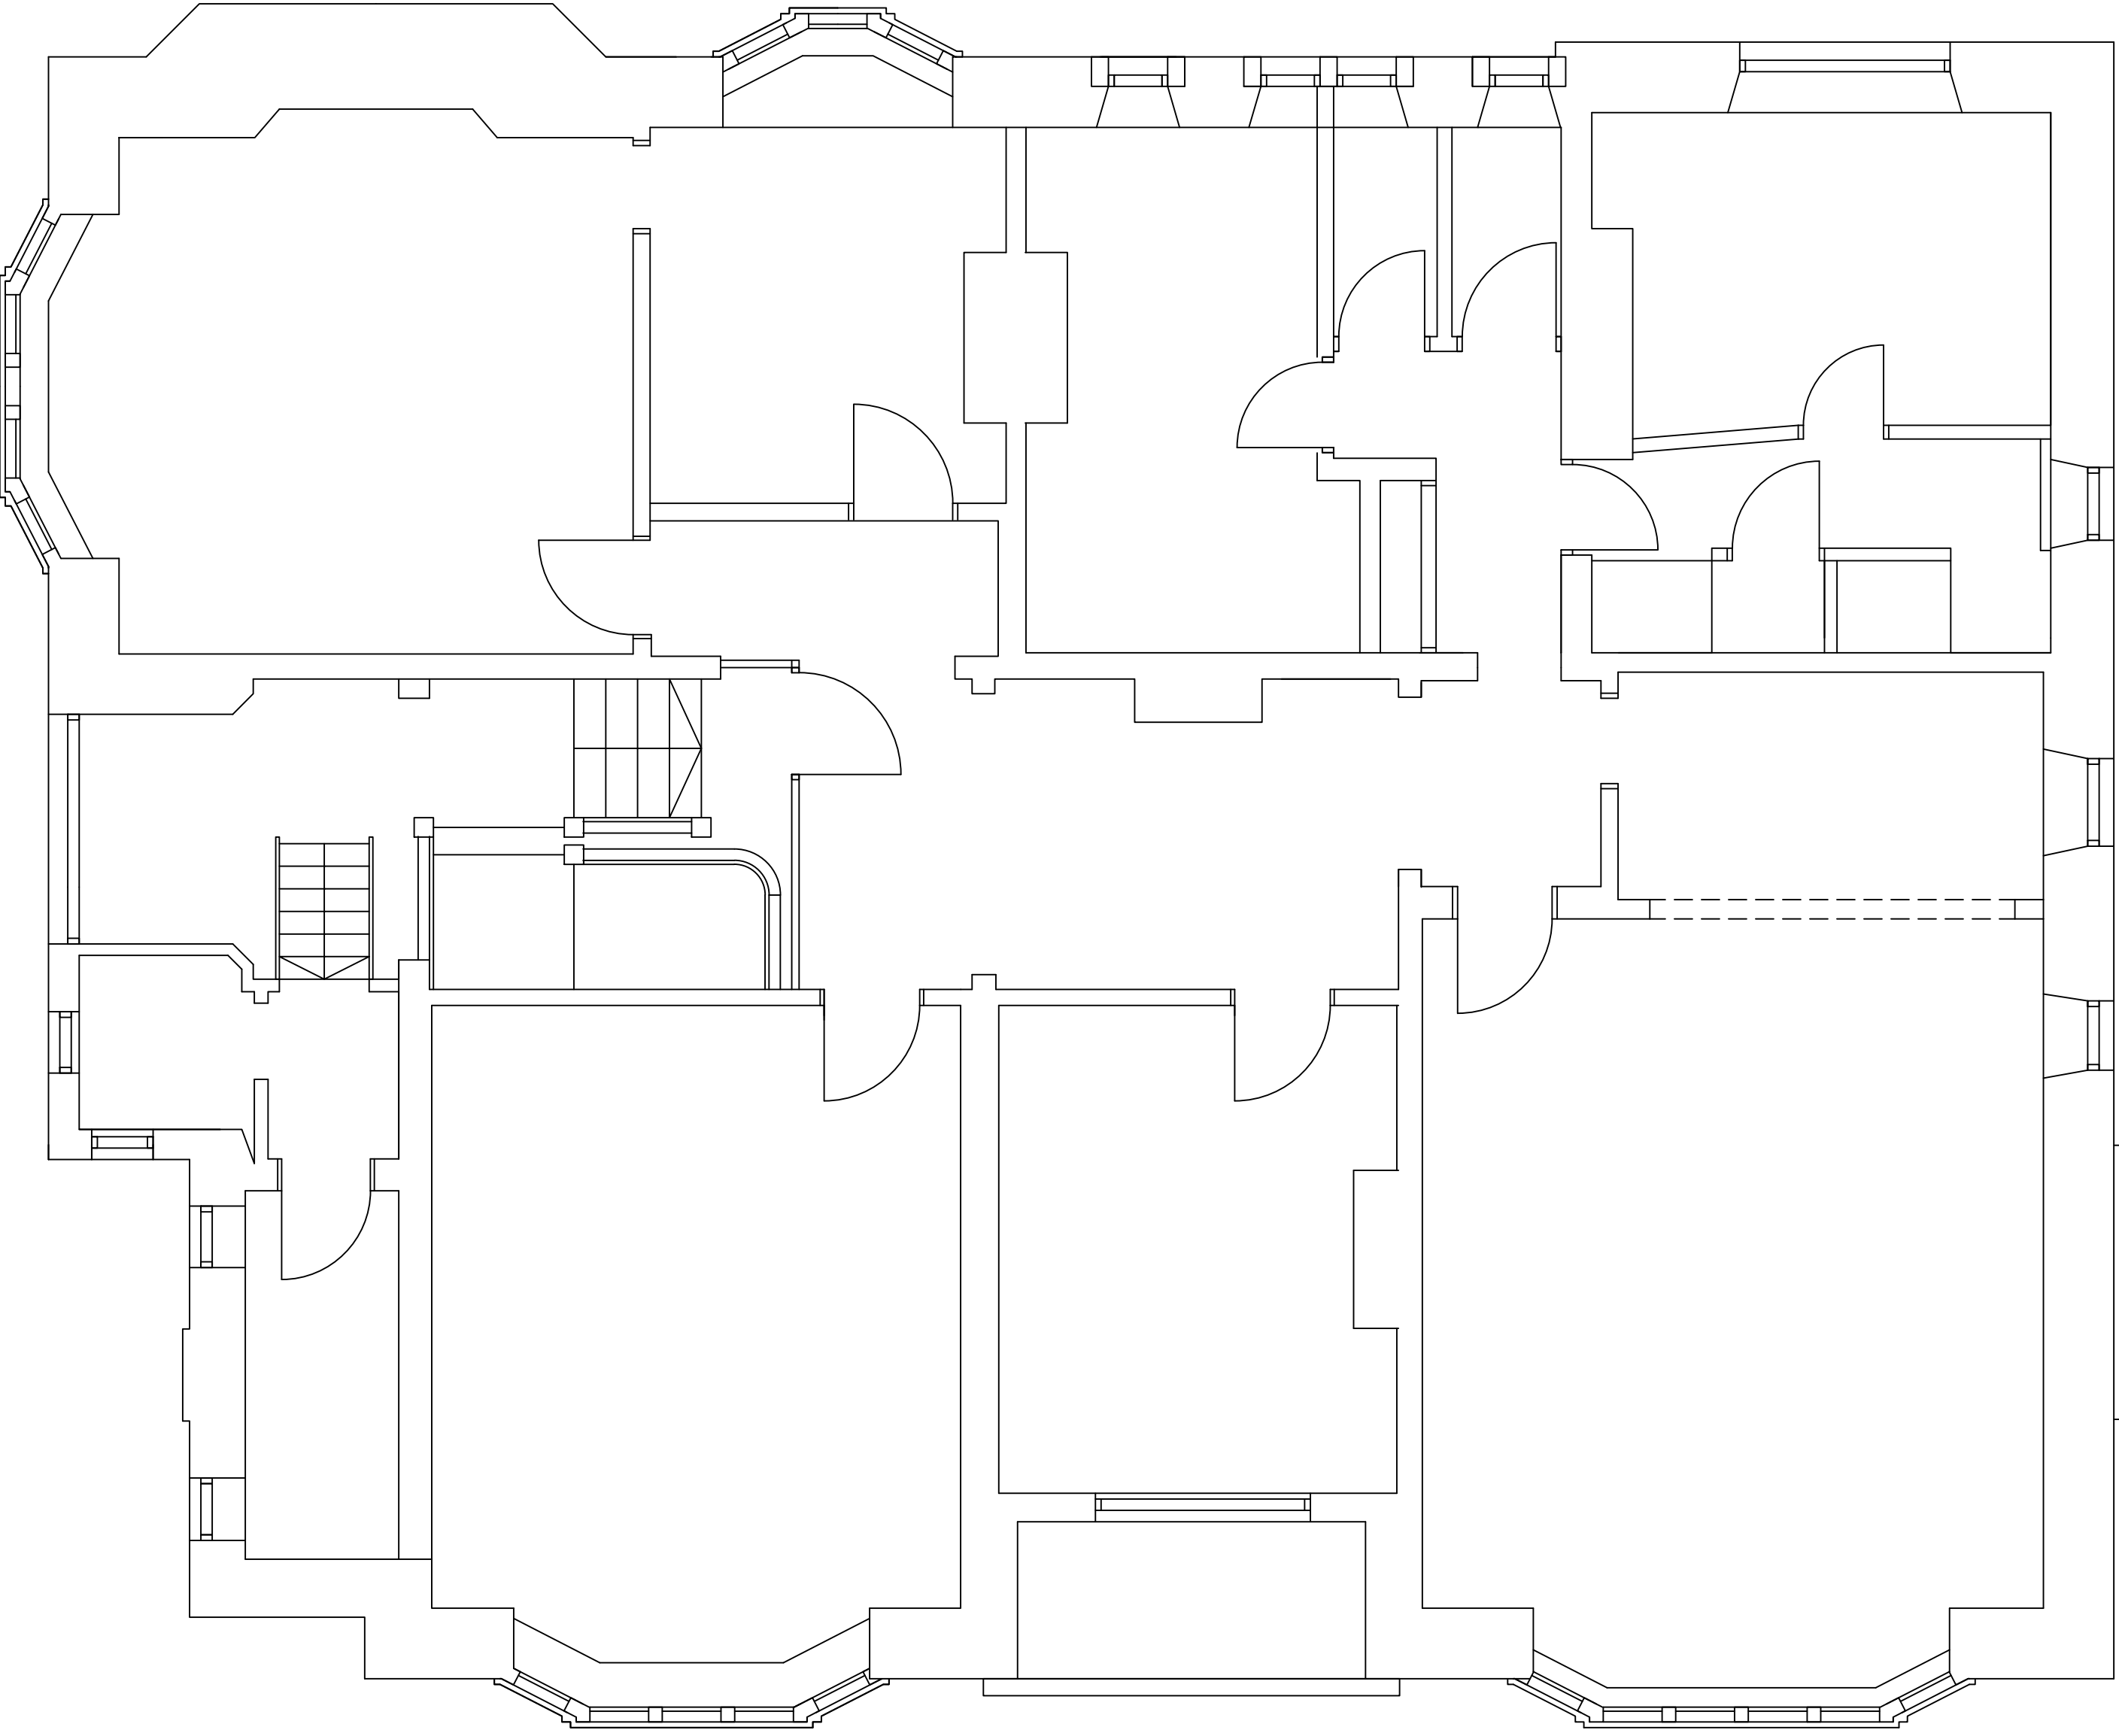

FIRST FLOOR

rev	date	description
 AJ COCKER ASSOCIATES CHARTERED BUILDING SURVEYORS		New Century House 176 Drake Street Rochdale OL16 1UP Tel: 01706 764880 Fax: 01706 764881 www.ajcockerassociates.co.uk mail@ajcockerassociates.co.uk  the mark of property professionalism worldwide
Project: Denehurst House Rochdale		scale: 1-50@A1 date: Dec 17 drawn: IS
Client: RMBC: Strategic Housing		Dwg. Nr. R339-101