

NOTES

ALL DIMENSIONS AND LEVELS ARE TO BE CHECKED ON SITE

ANY DISCREPANCIES ARE TO BE REPORTED TO THE PROJECT MANAGER BEFORE ANY WORK COMMENCES

THIS DRAWING SHALL NOT BE SCALED TO ASCERTAIN ANY DIMENSIONS WORK TO FIGURED DIMS ONLY


THIS DRAWING SHALL NOT BE REPRODUCED WITHOUT EXPRESS WRITTEN PERMISSION FROM Clarkes Bespoke Design LTD.



Hatched area 133m2 to be Proposed tarmac hard standing

Hatched area 133m2 to be Proposed tarmac hard standing

Blue dashed line indicating proposed steel railings in black as detail to be fixed to the top of the existing stone wall to provide additonal security to the building

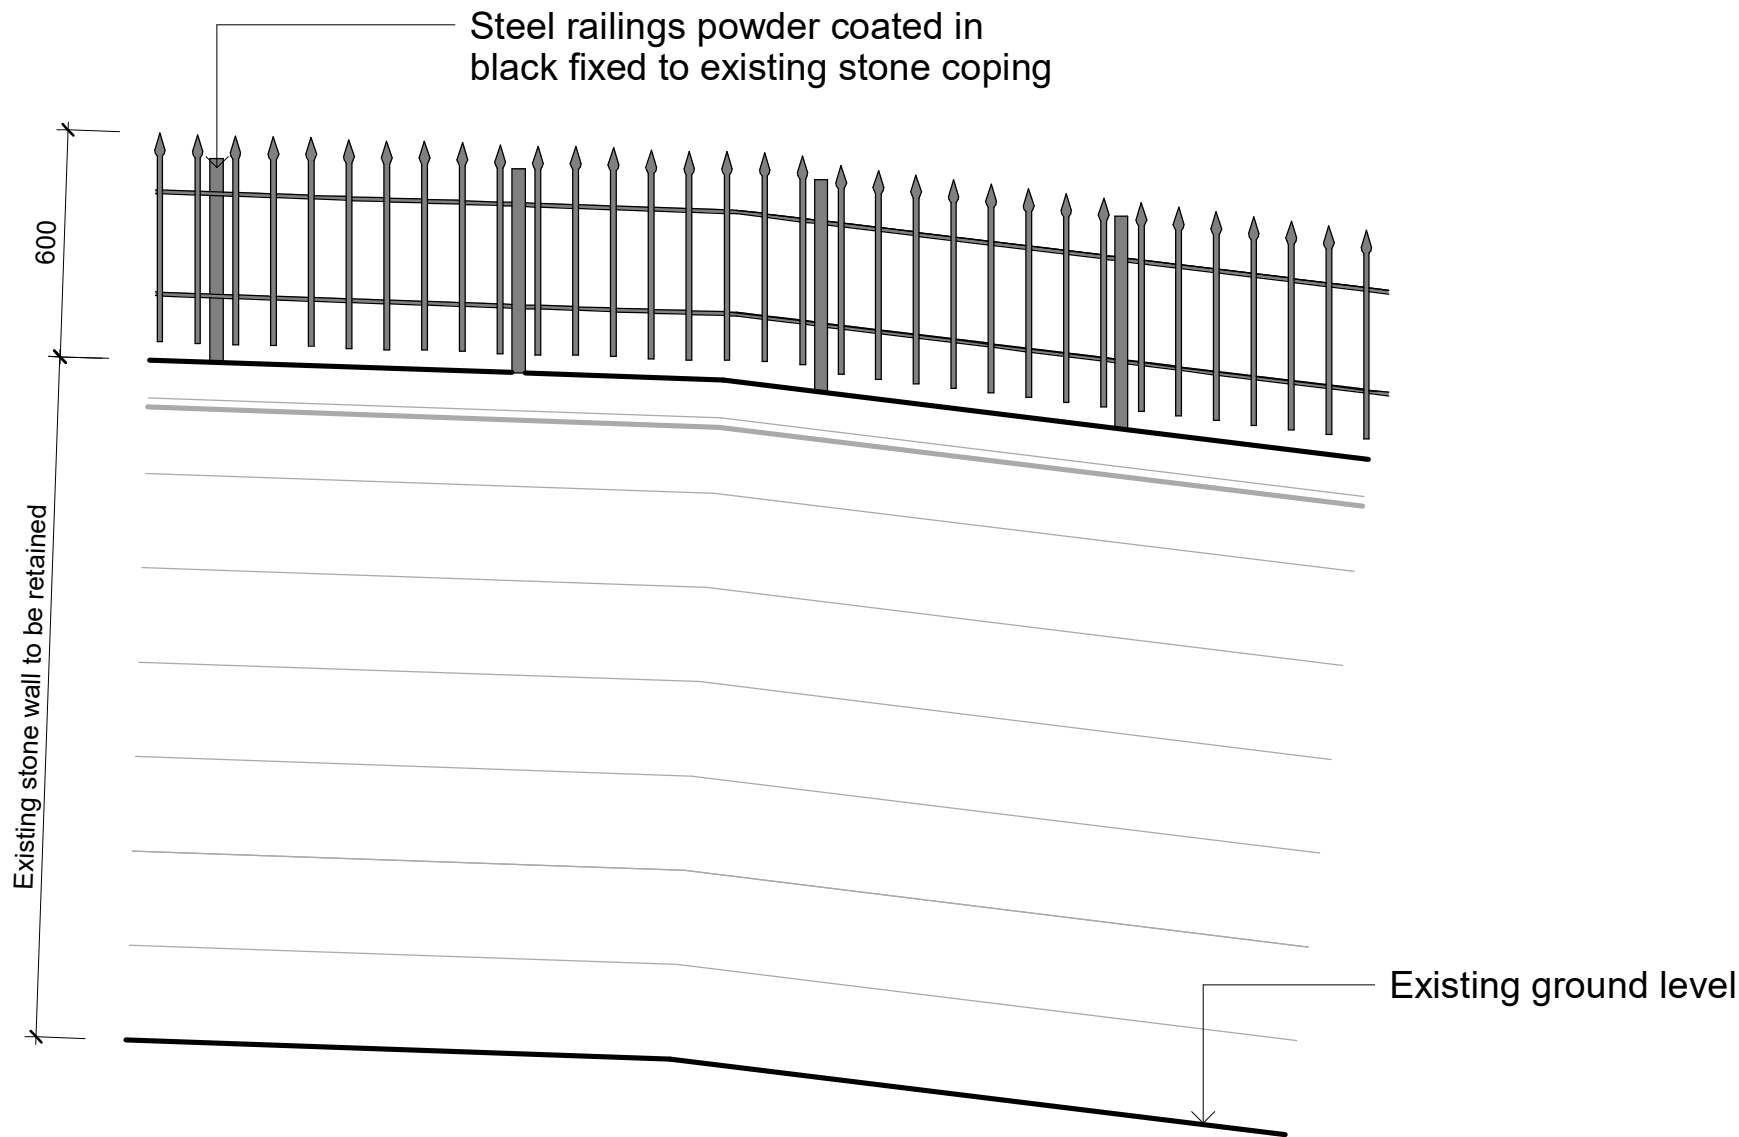

2 Proposed Boundary Elevation
1 : 20

Ordnance Survey, (c) Crown Copyright 2022. All rights reserved. Licence number 100022432

1 Proposed Site Plan
1 : 500

P1 06.04.22 BC First Issue

Rev No.	Rev Date	Rev By	Description
project			
Partnership house			
location			
Partnership house Sparrow Hill, Rochdale OL16 1QT			
client			
Rashad Nazir			
T: 07402266305 E: brad@cbdarchitecture.com			
Clarkes Bespoke Design LTD			

drawing title
Proposed Site Plan

dwg purpose
PRELIMINARY

scale As indicated	drawn BC	checked BC
@ sheet size A1	rev date 06.04.22	
22-031	PL-X-002	P1
job number	drawing number	revision