





Location Plan 1:500@A1

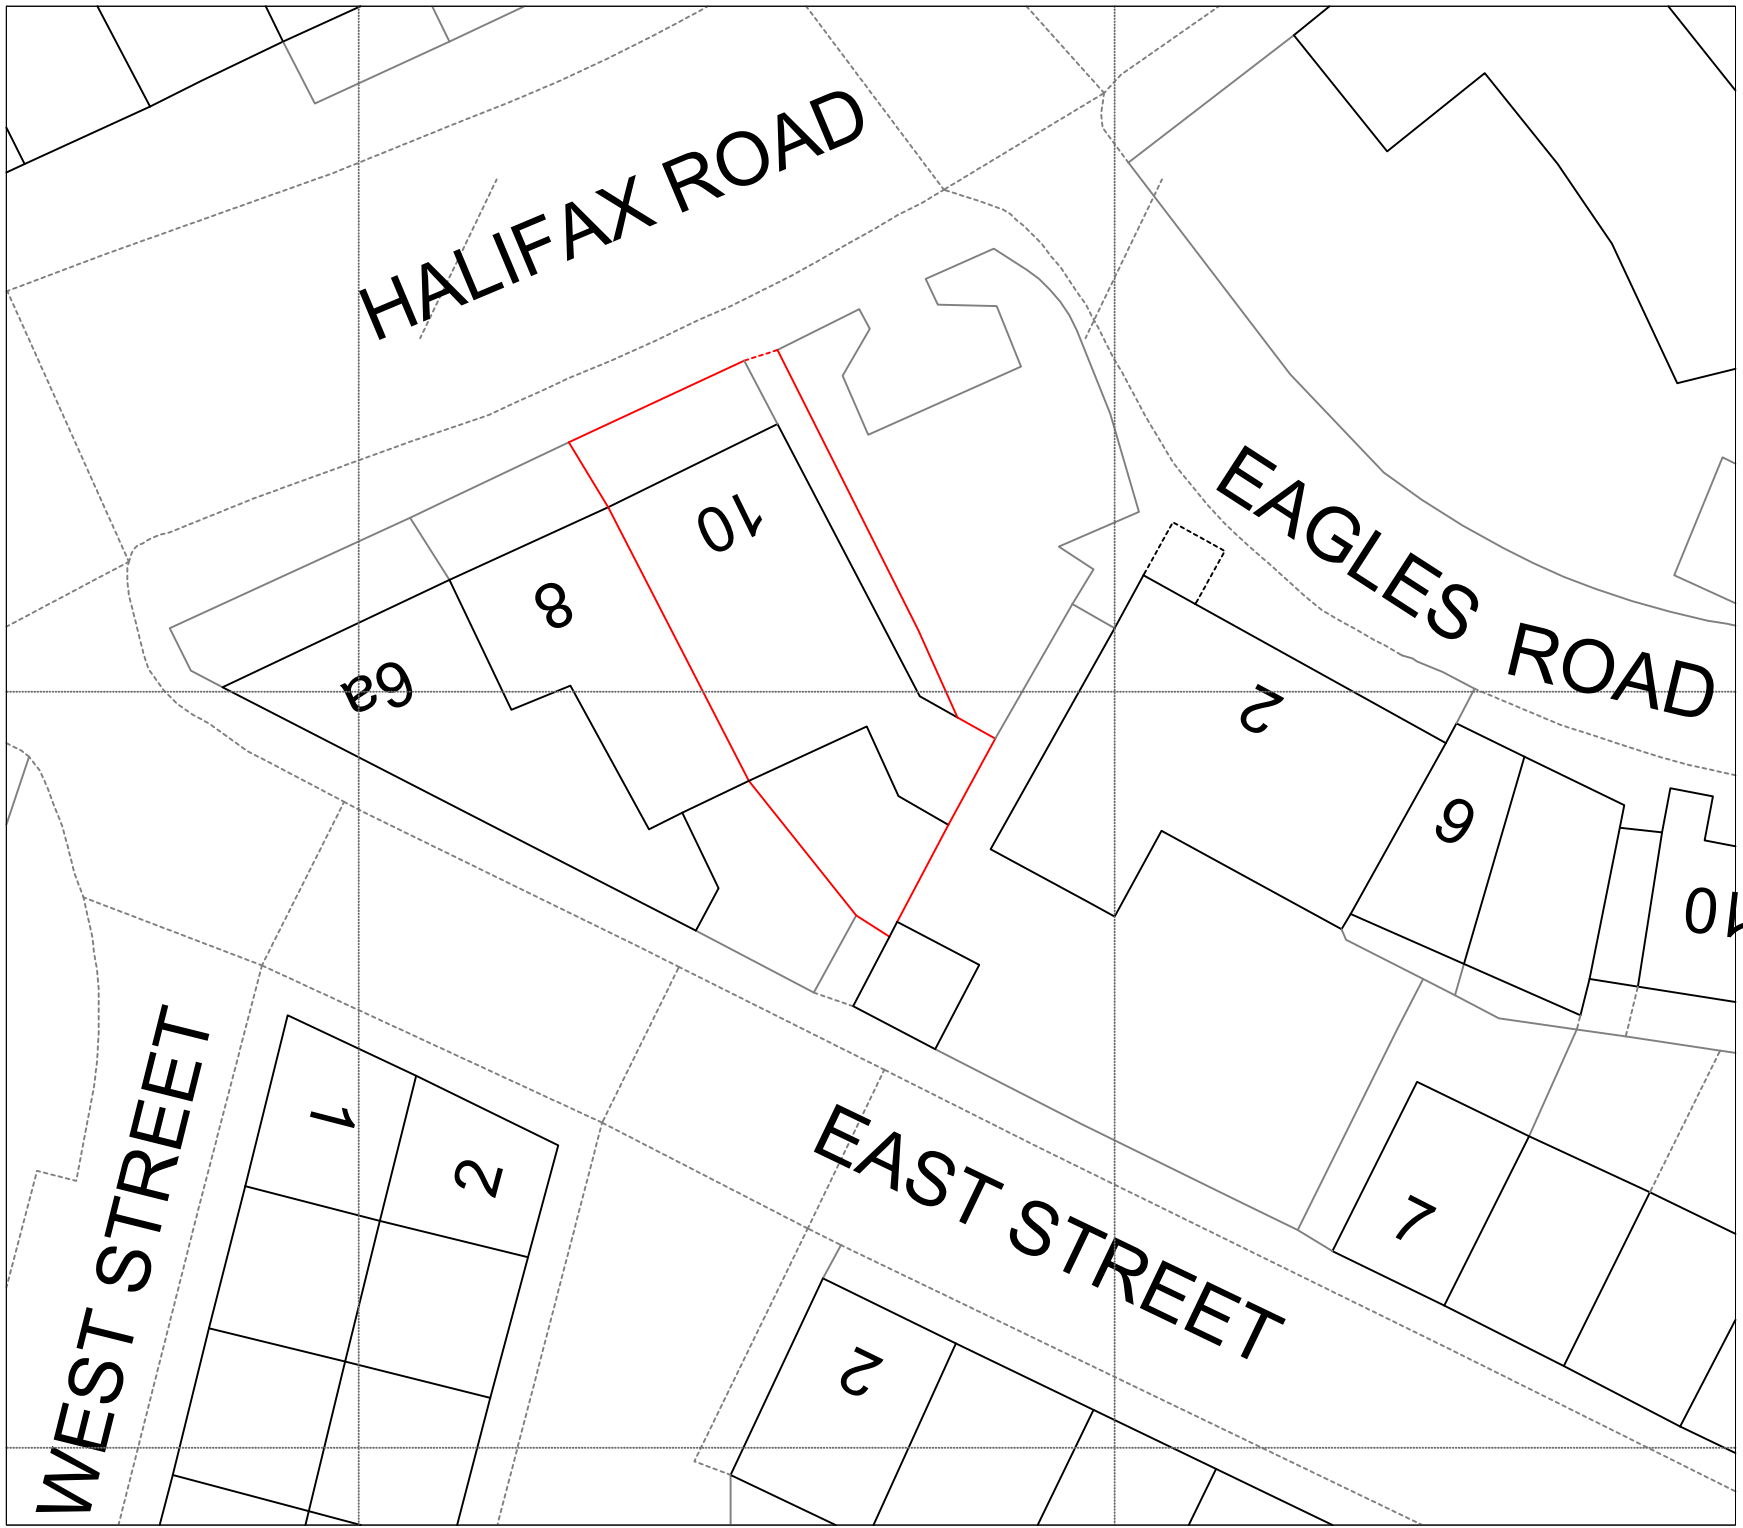

Existing Site Plan 1:250@A1

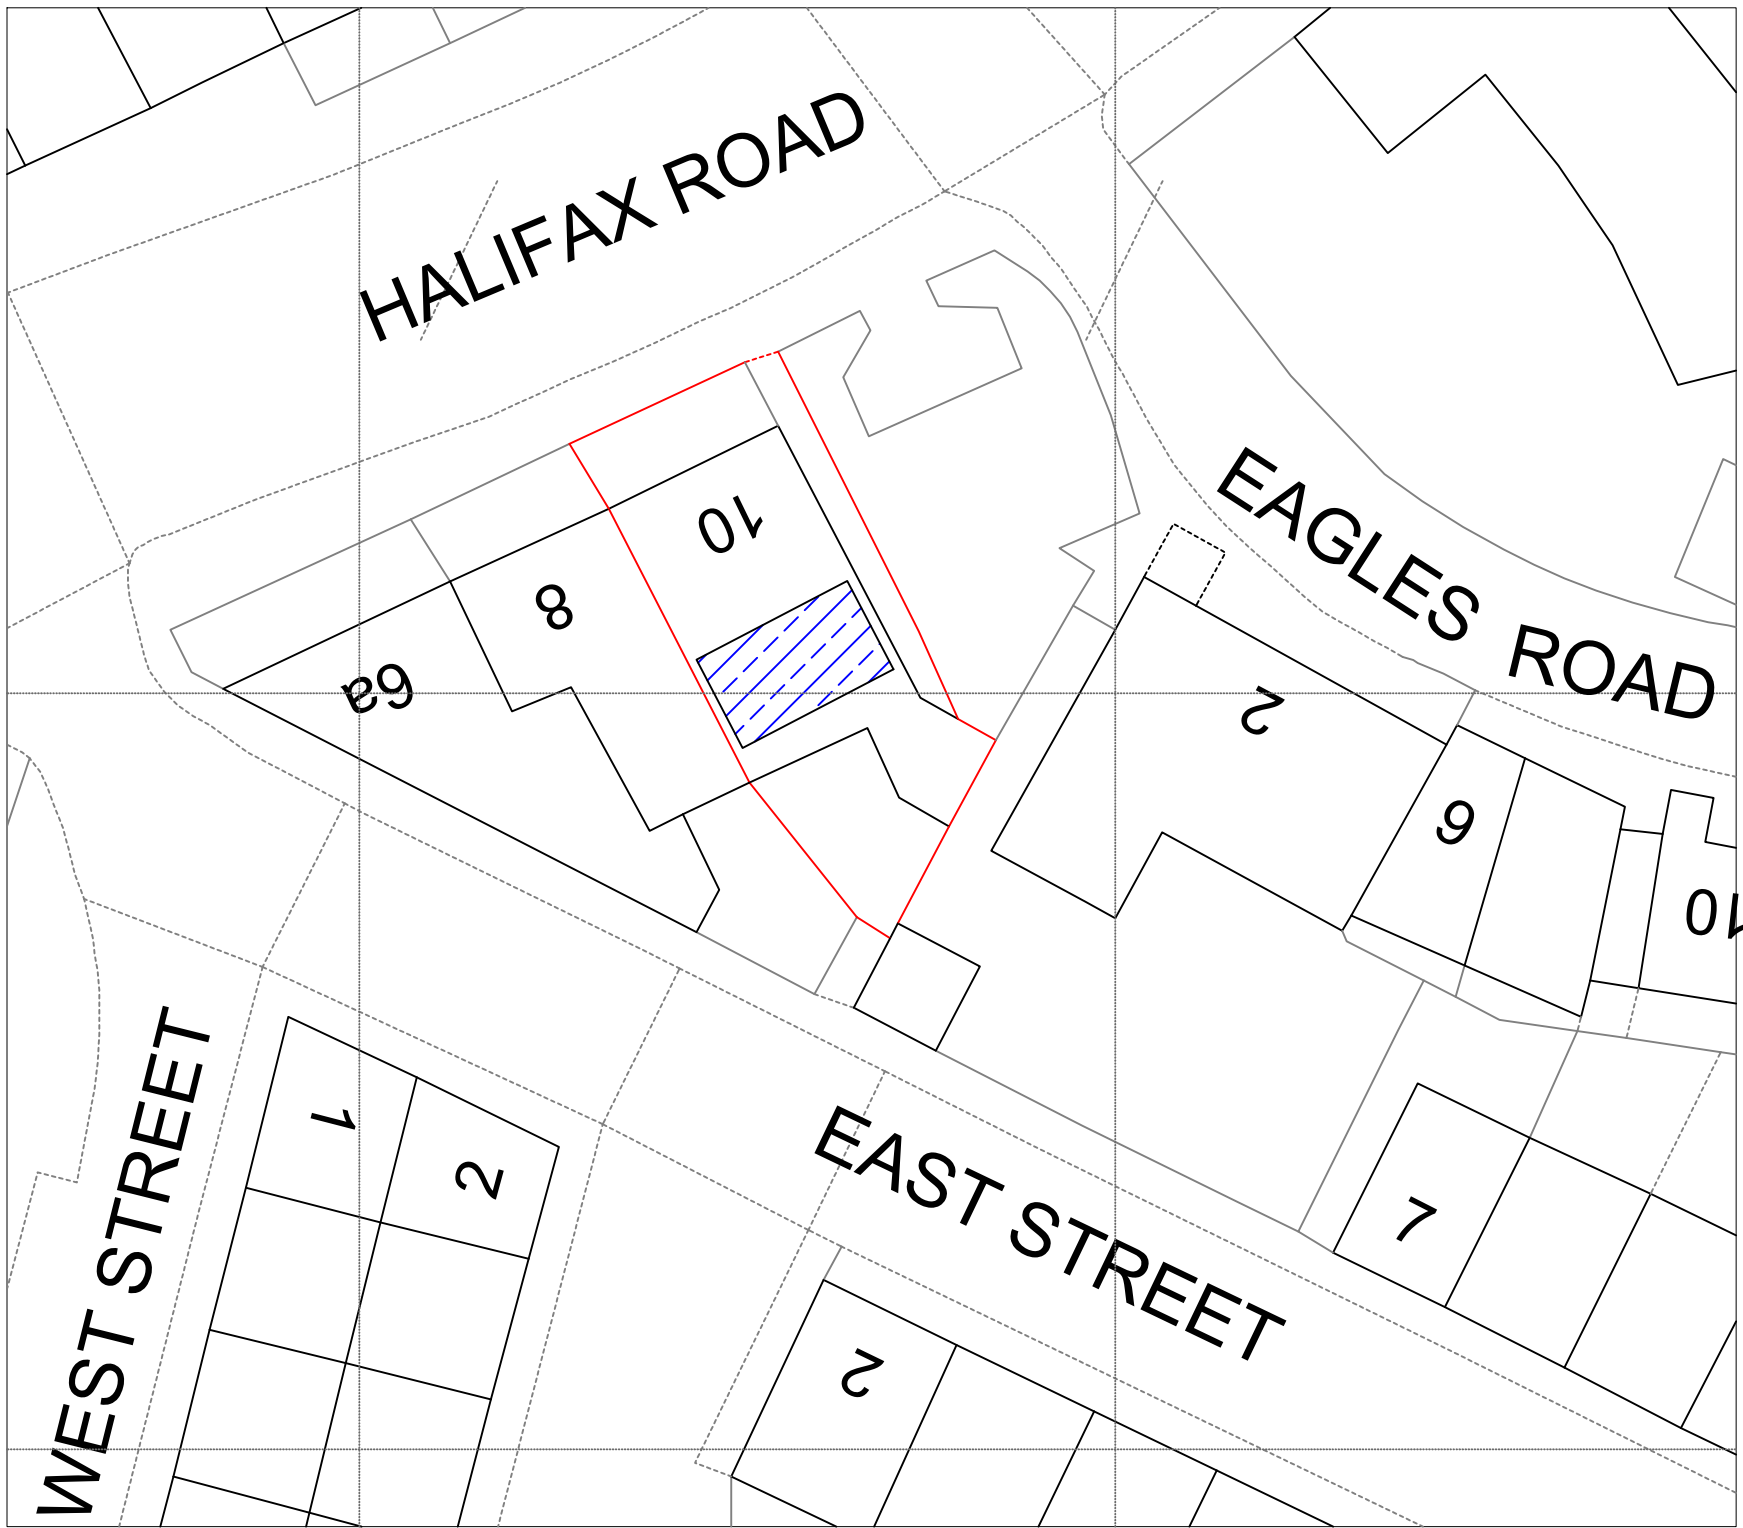

Proposed Site Plan 1:250@A1

Rev. No.	Revision note.	Date.
Title:	Location Plan, Existing and Proposed Site Plans	
Project:	10 Halifax Road Littleborough OL15 0HL	
Client:	Paul Yates 10 Halifax Road Littleborough OL15 0HL	
Scale:	Designed:	Drawn:
Indicated	AW	JW
		Date:
		12.07.2022
Drawing No. JCB-22-283 - 3. Rev00		
 J C Building Design Ltd Tel: 01706 872797 / 07824 871086 enquiries@jcbuildingdesign.co.uk		