






LOCATION PLAN 1:1250

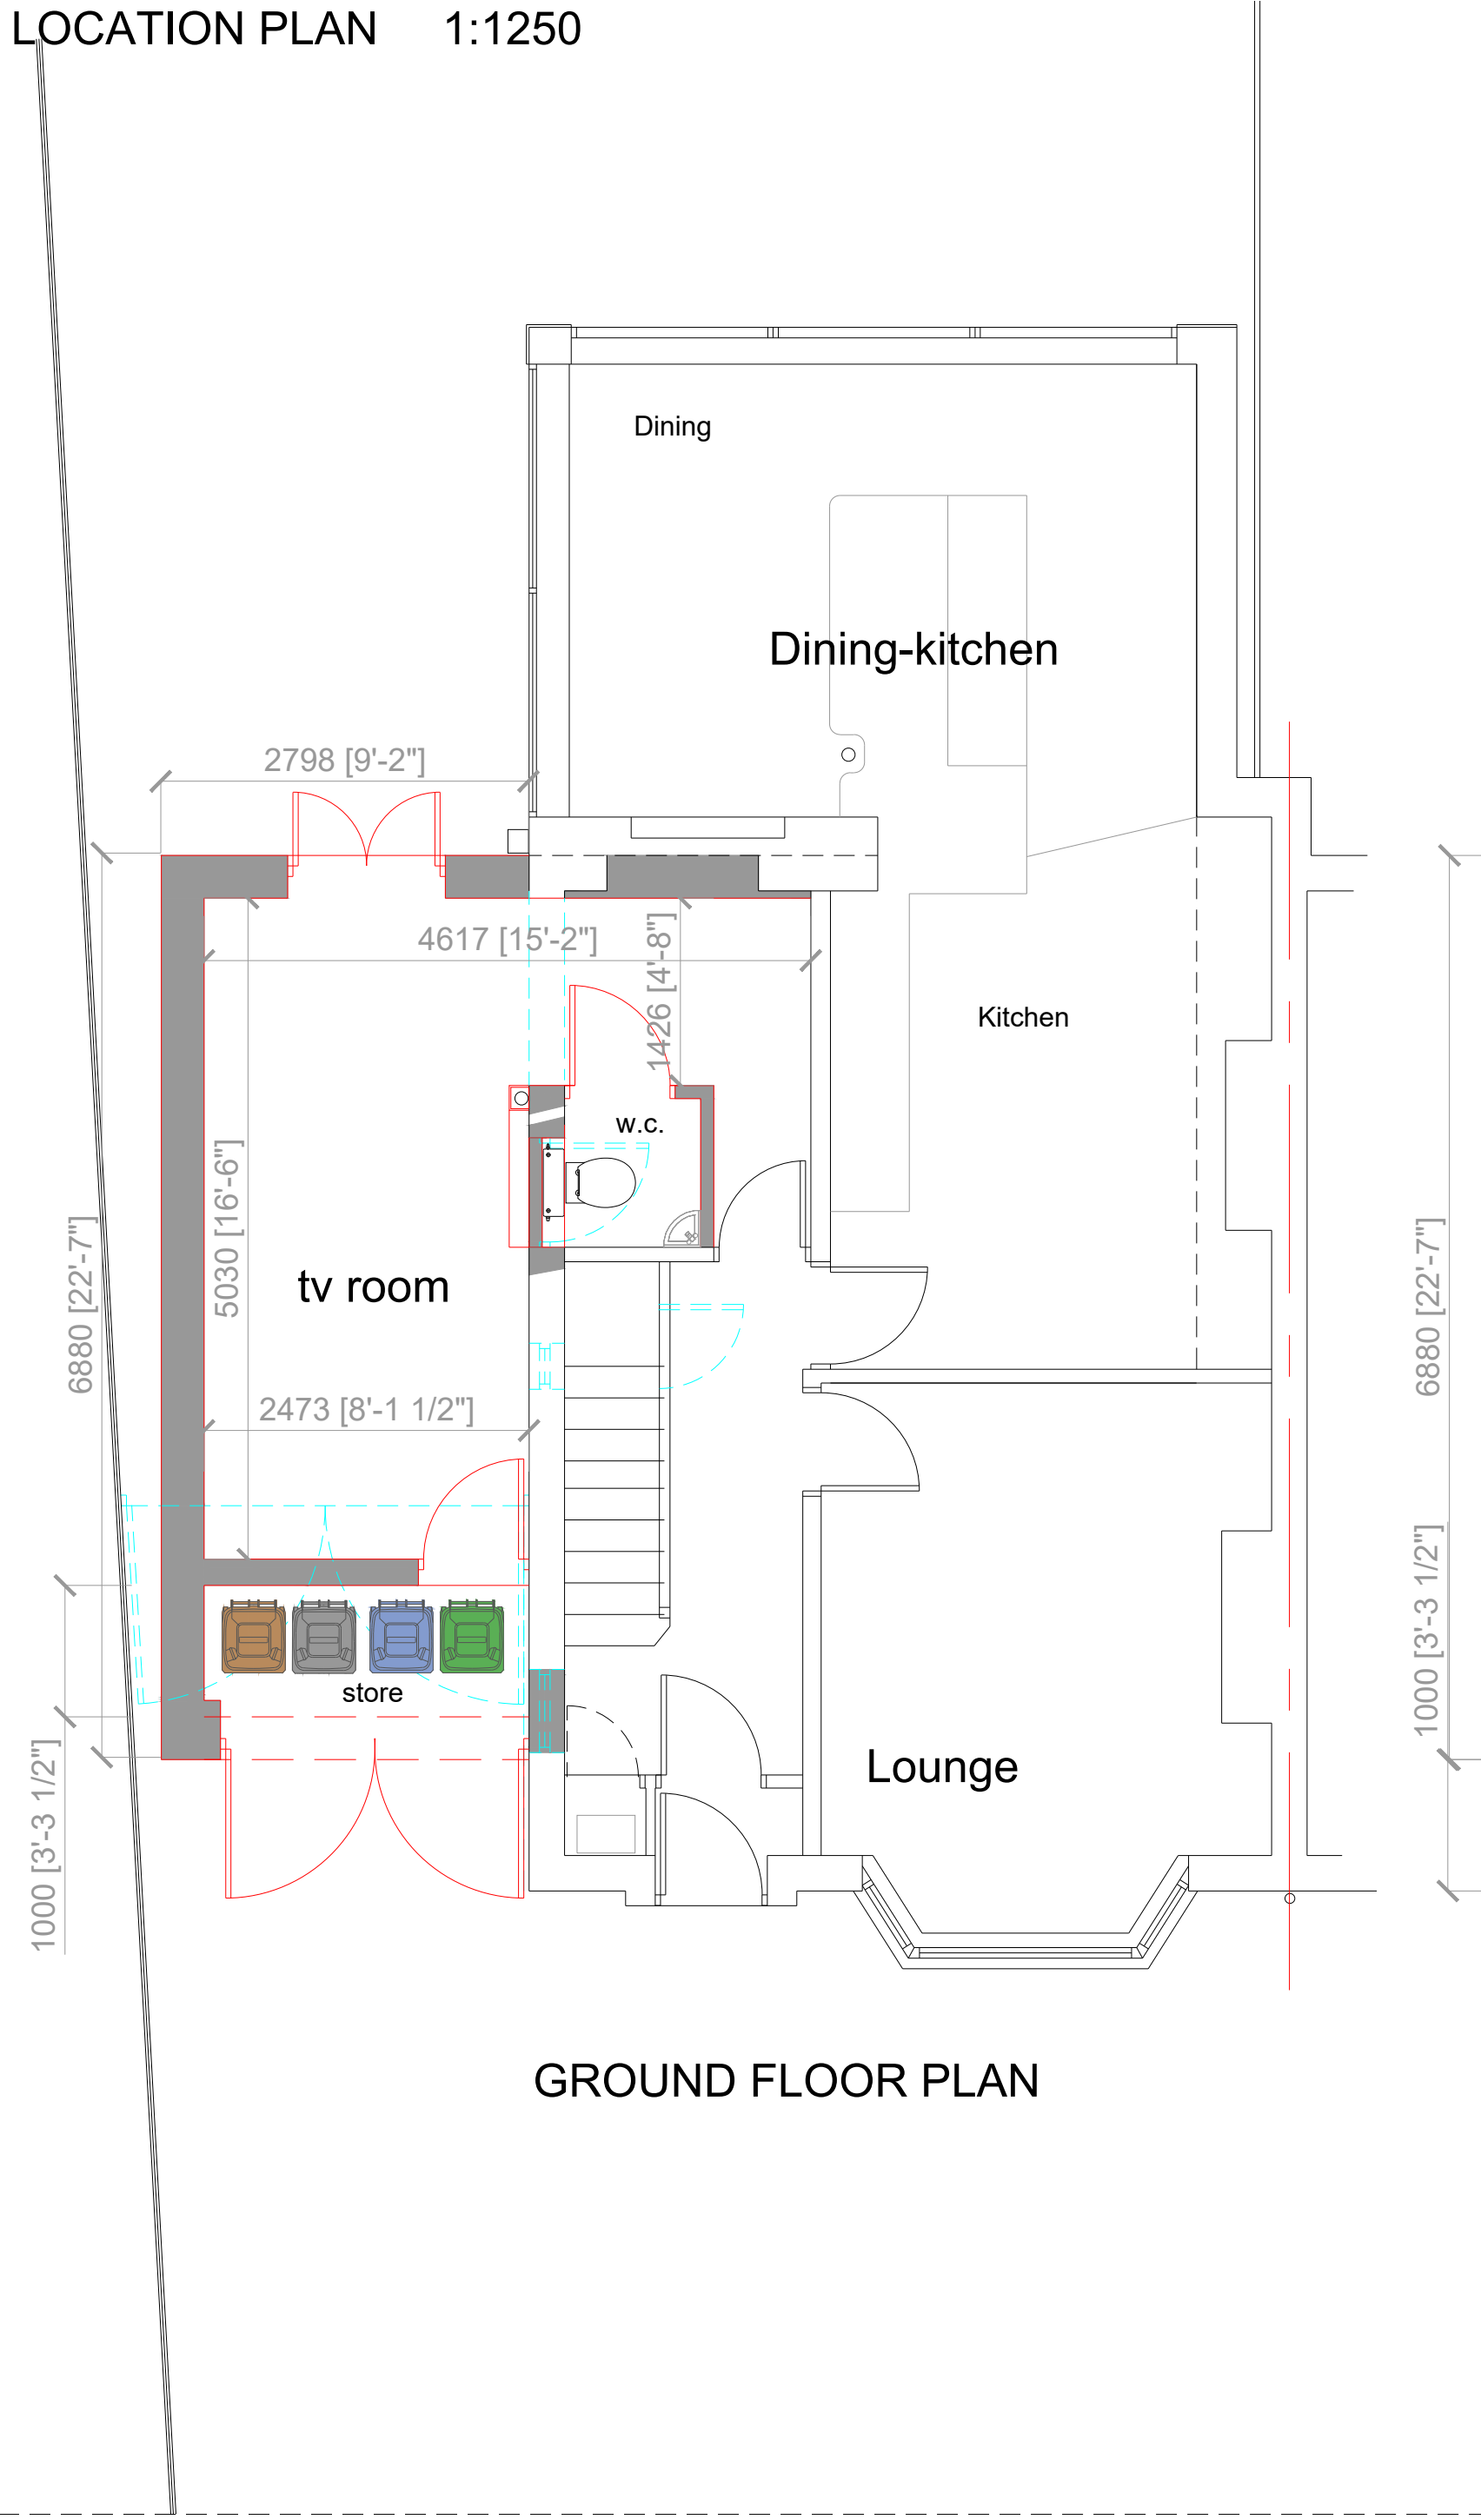

GROUND FLOOR PLAN

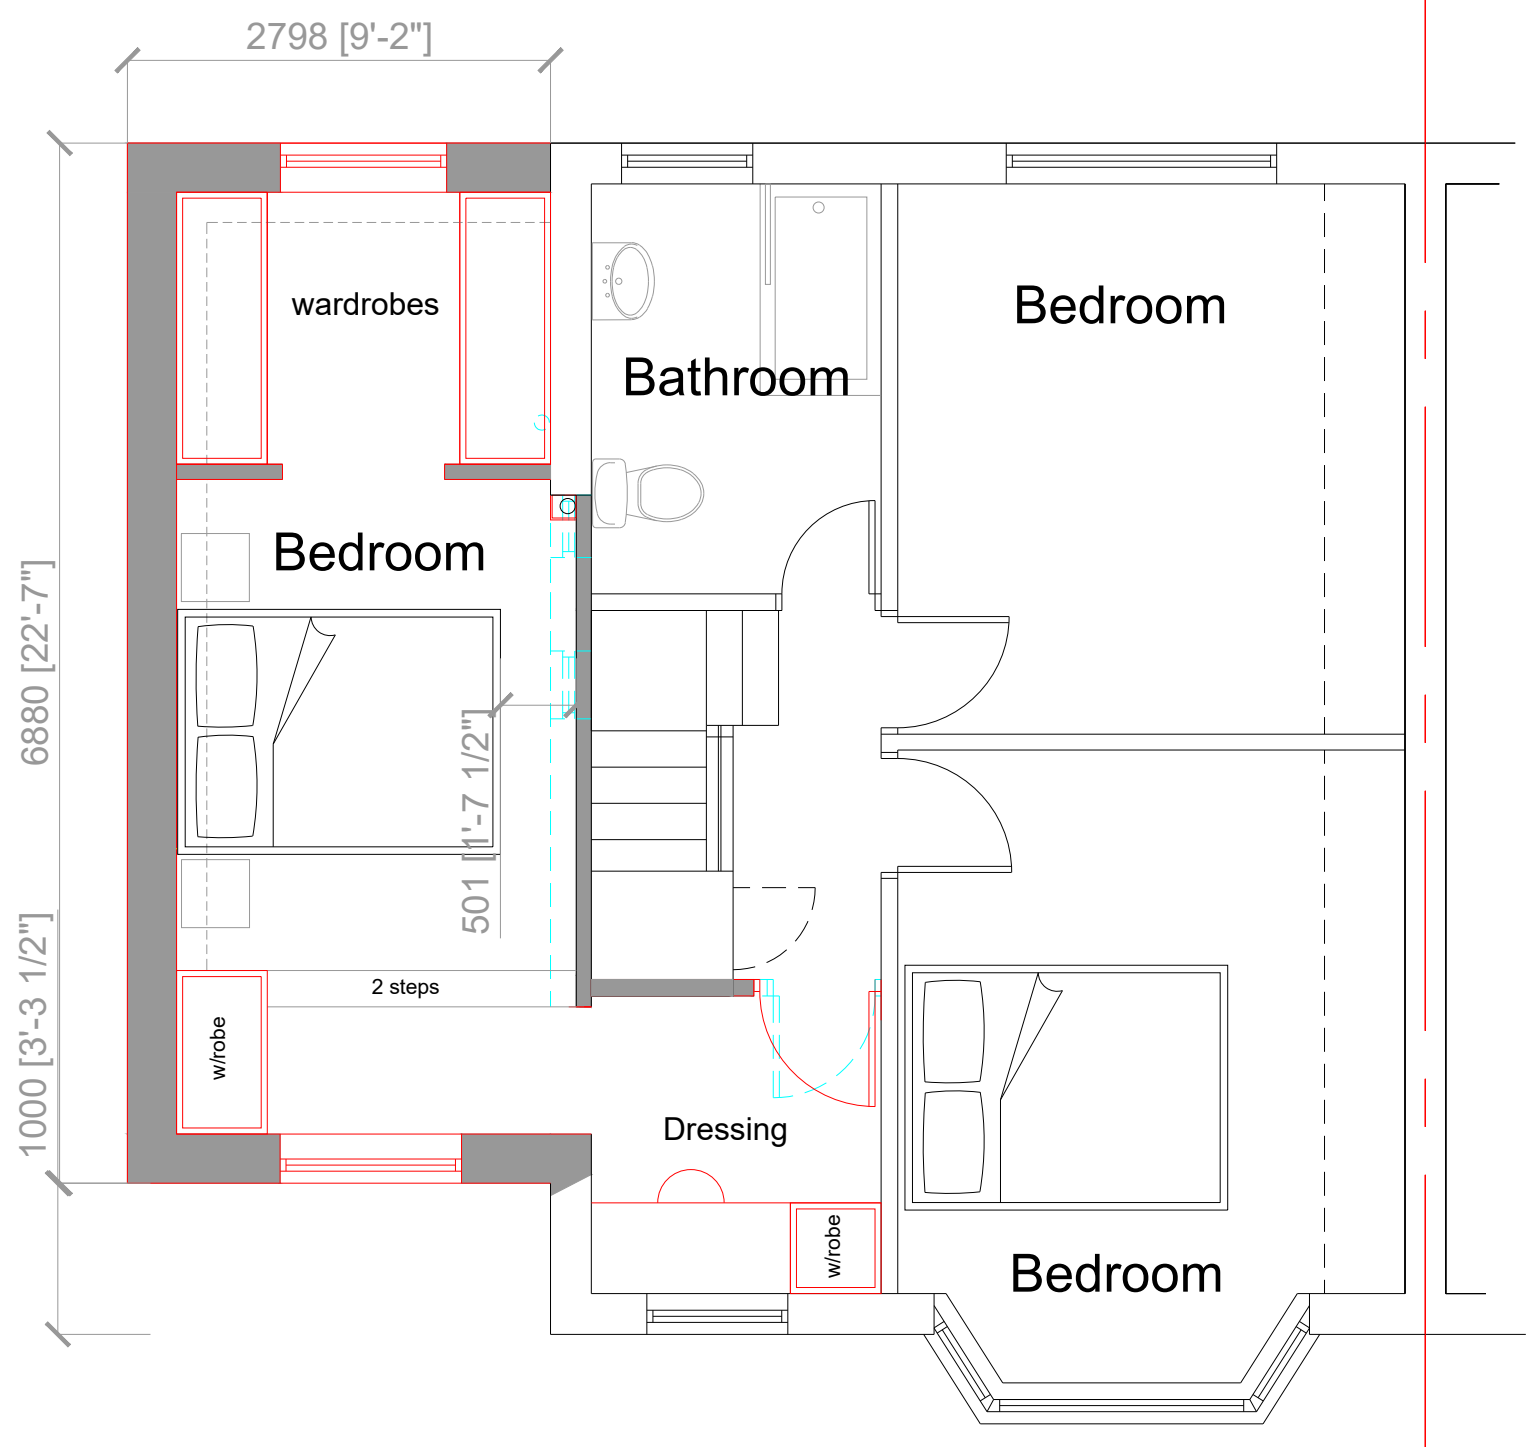


FIRST FLOOR PLAN

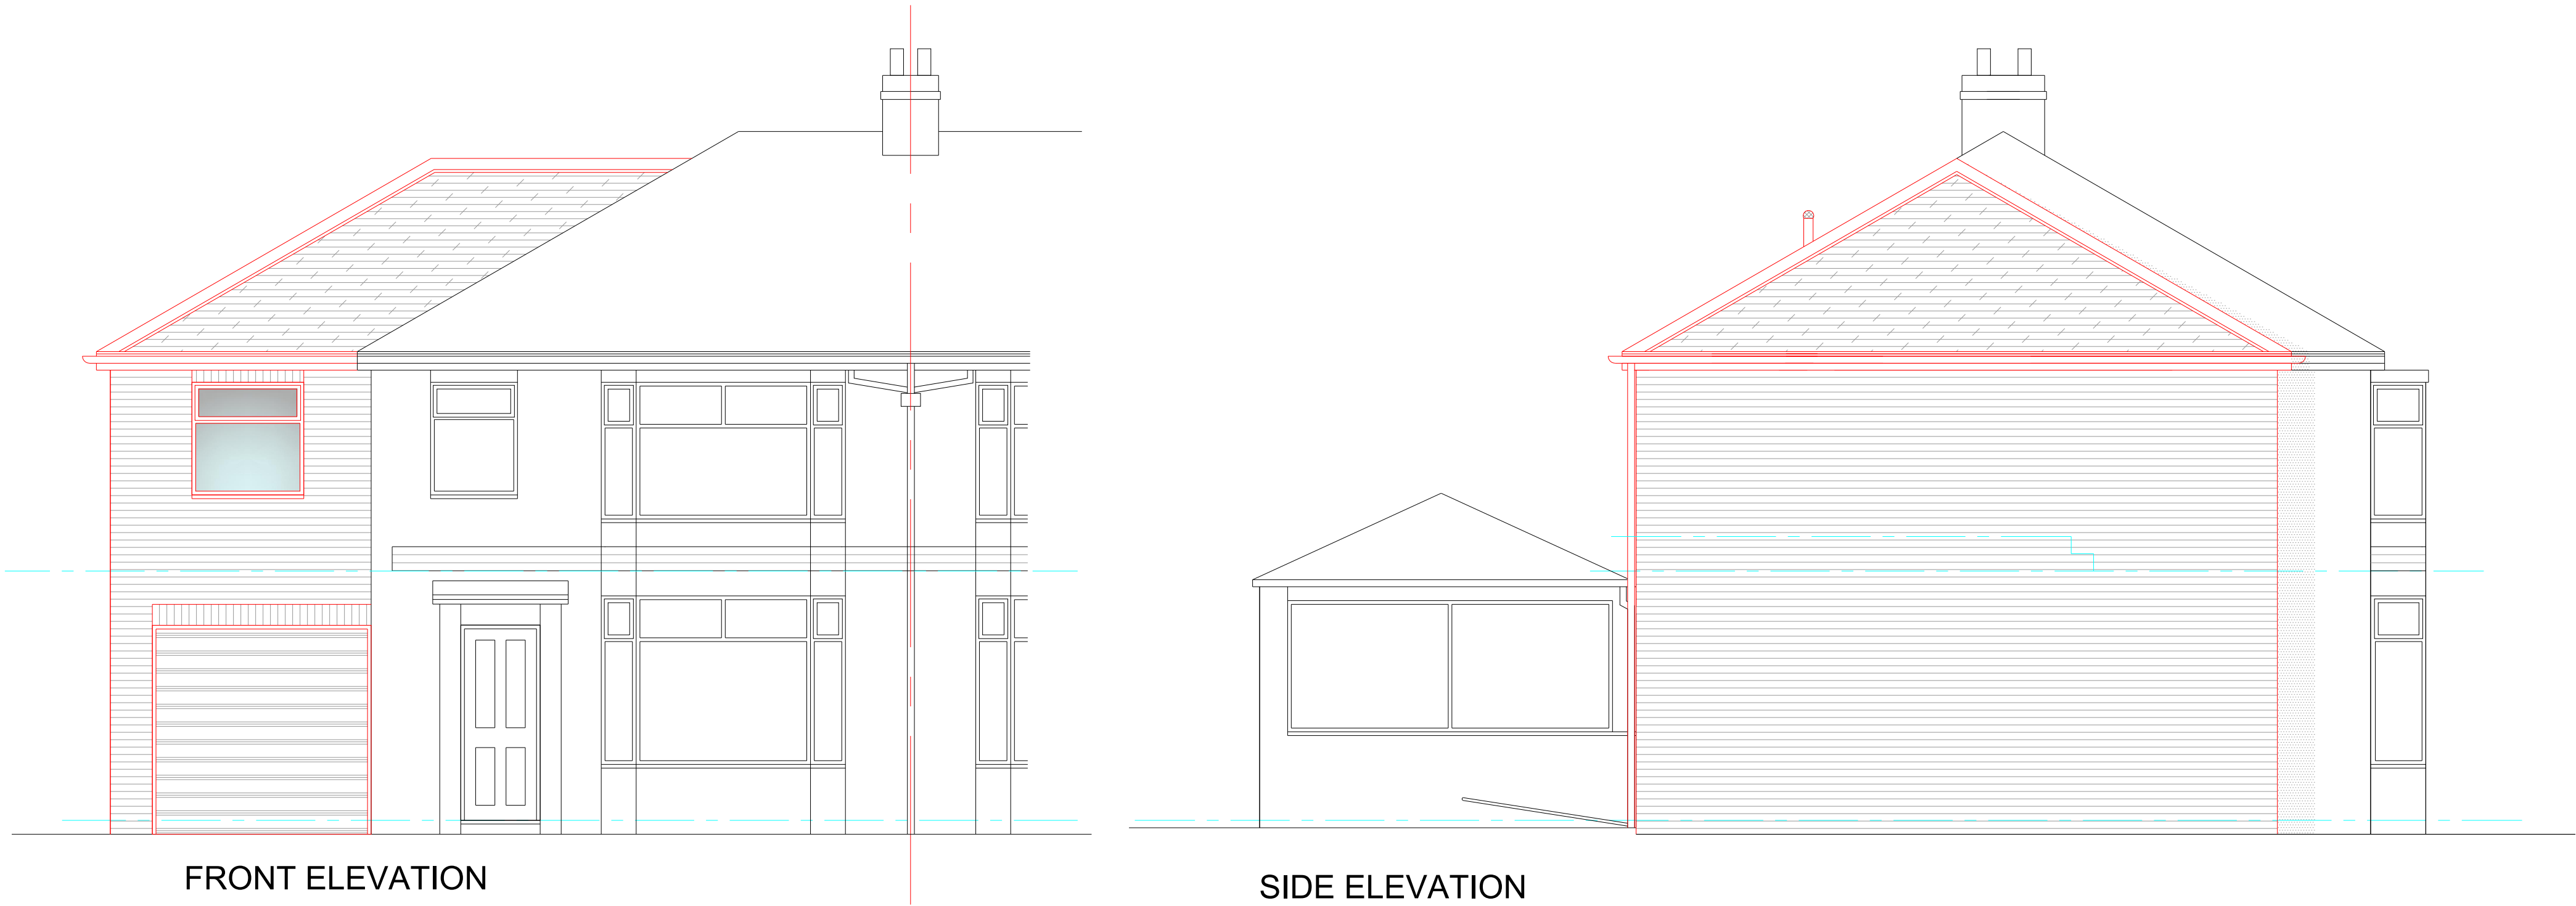


FRONT ELEVATION

SIDE ELEVATION

REAR ELEVATION

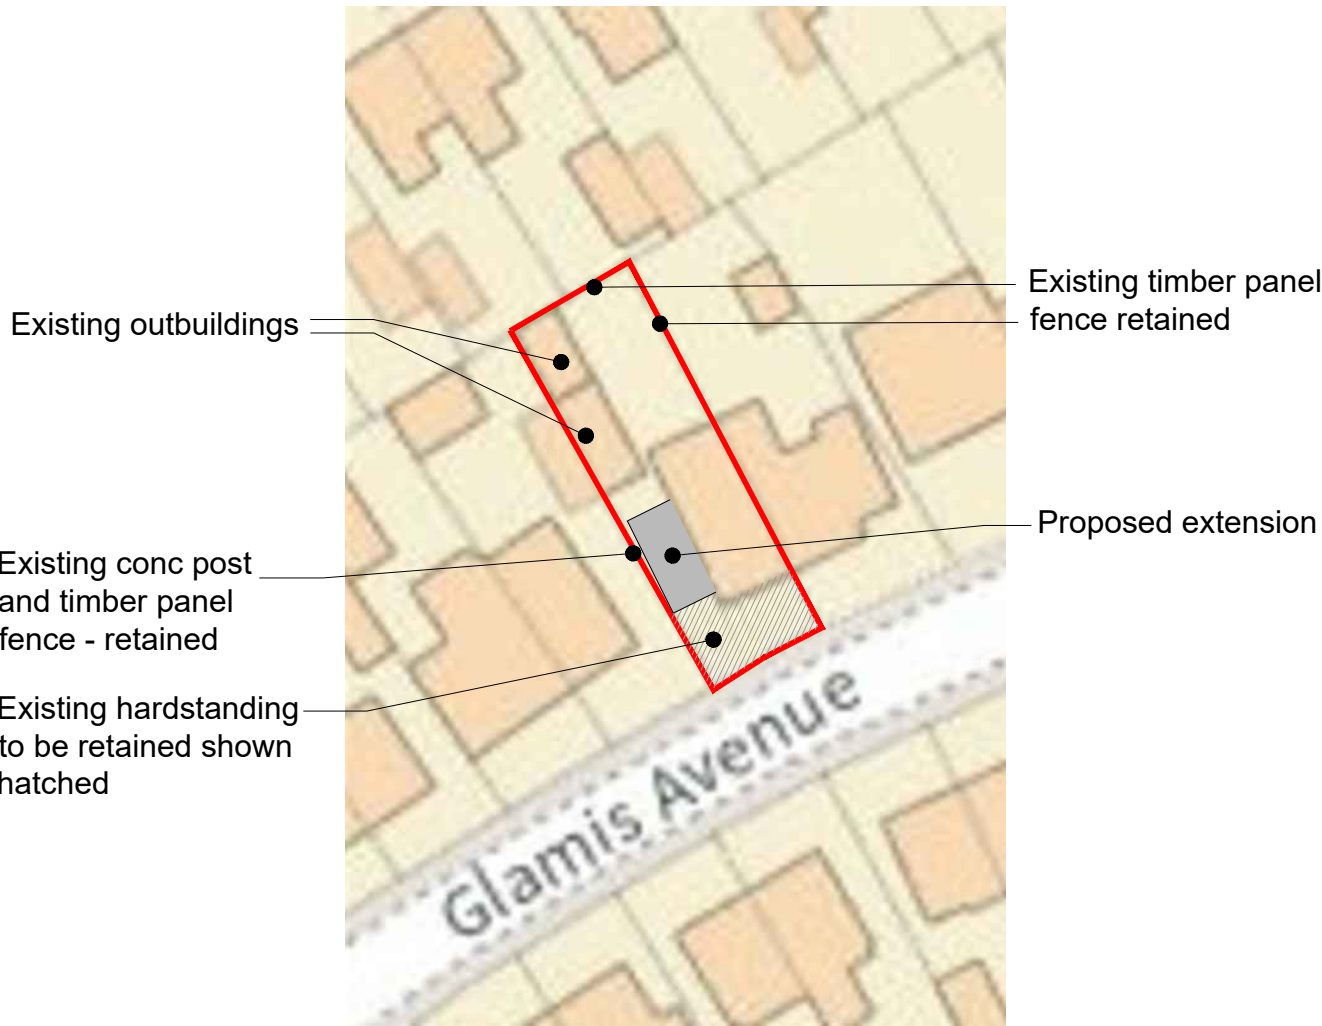

SITE PLAN 1:500

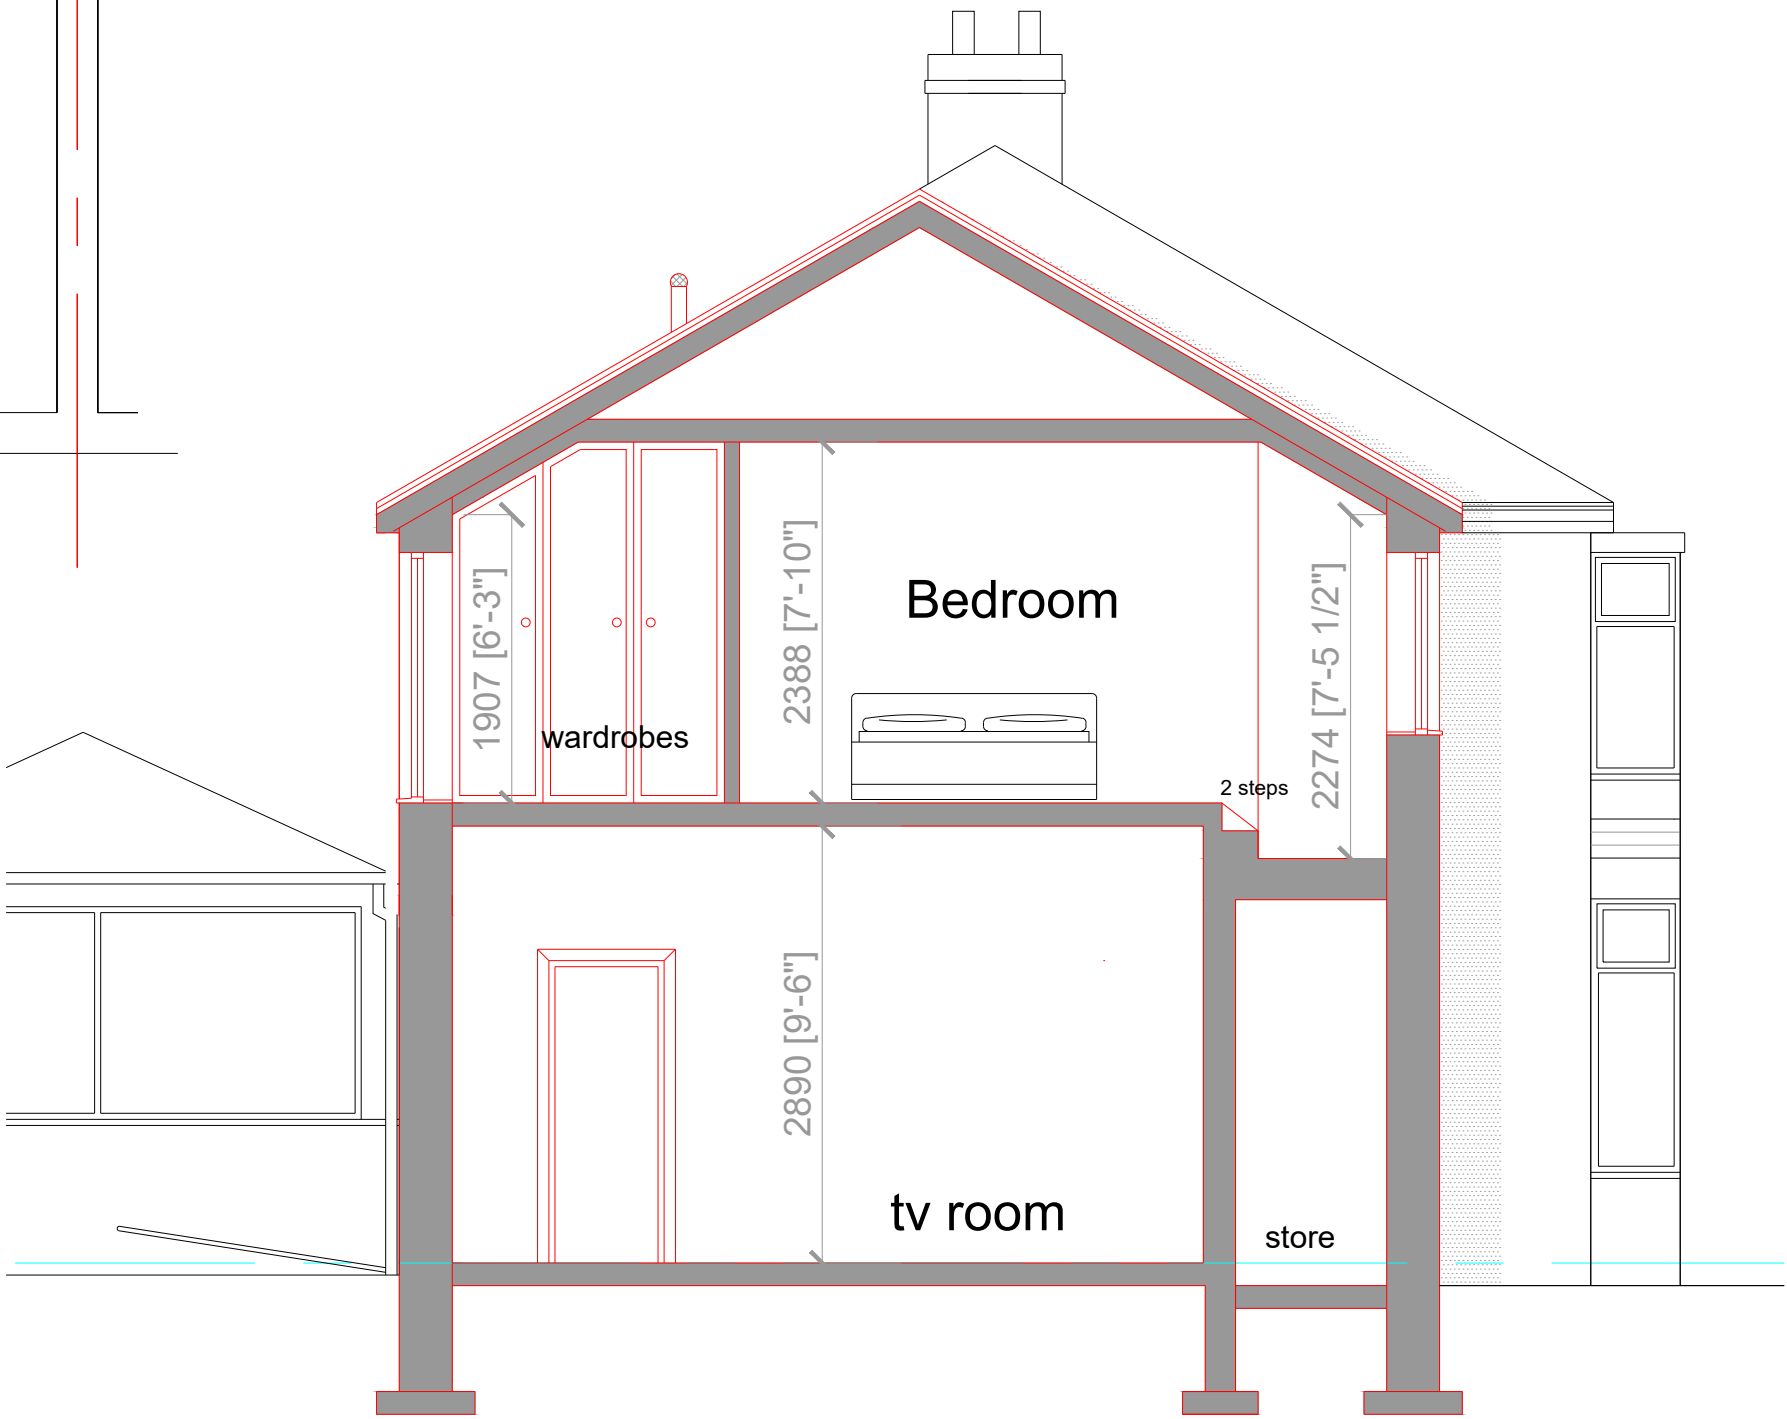

SECTION

A 9-3-23 rev: date: description		Site plan added at L.A. request	
ajc AJ COCKER ASSOCIATES CHARTERED BUILDING SURVEYORS		RICS the mark of property professionalism worldwide	
Project: 25 Glamis Avenue Heywood		scale: 1:50 date: Jan. 23 drawn: NL	
Proposals		Client: Mr.&Mrs Richardson	
Dwg. Nr. R450-02-A			