



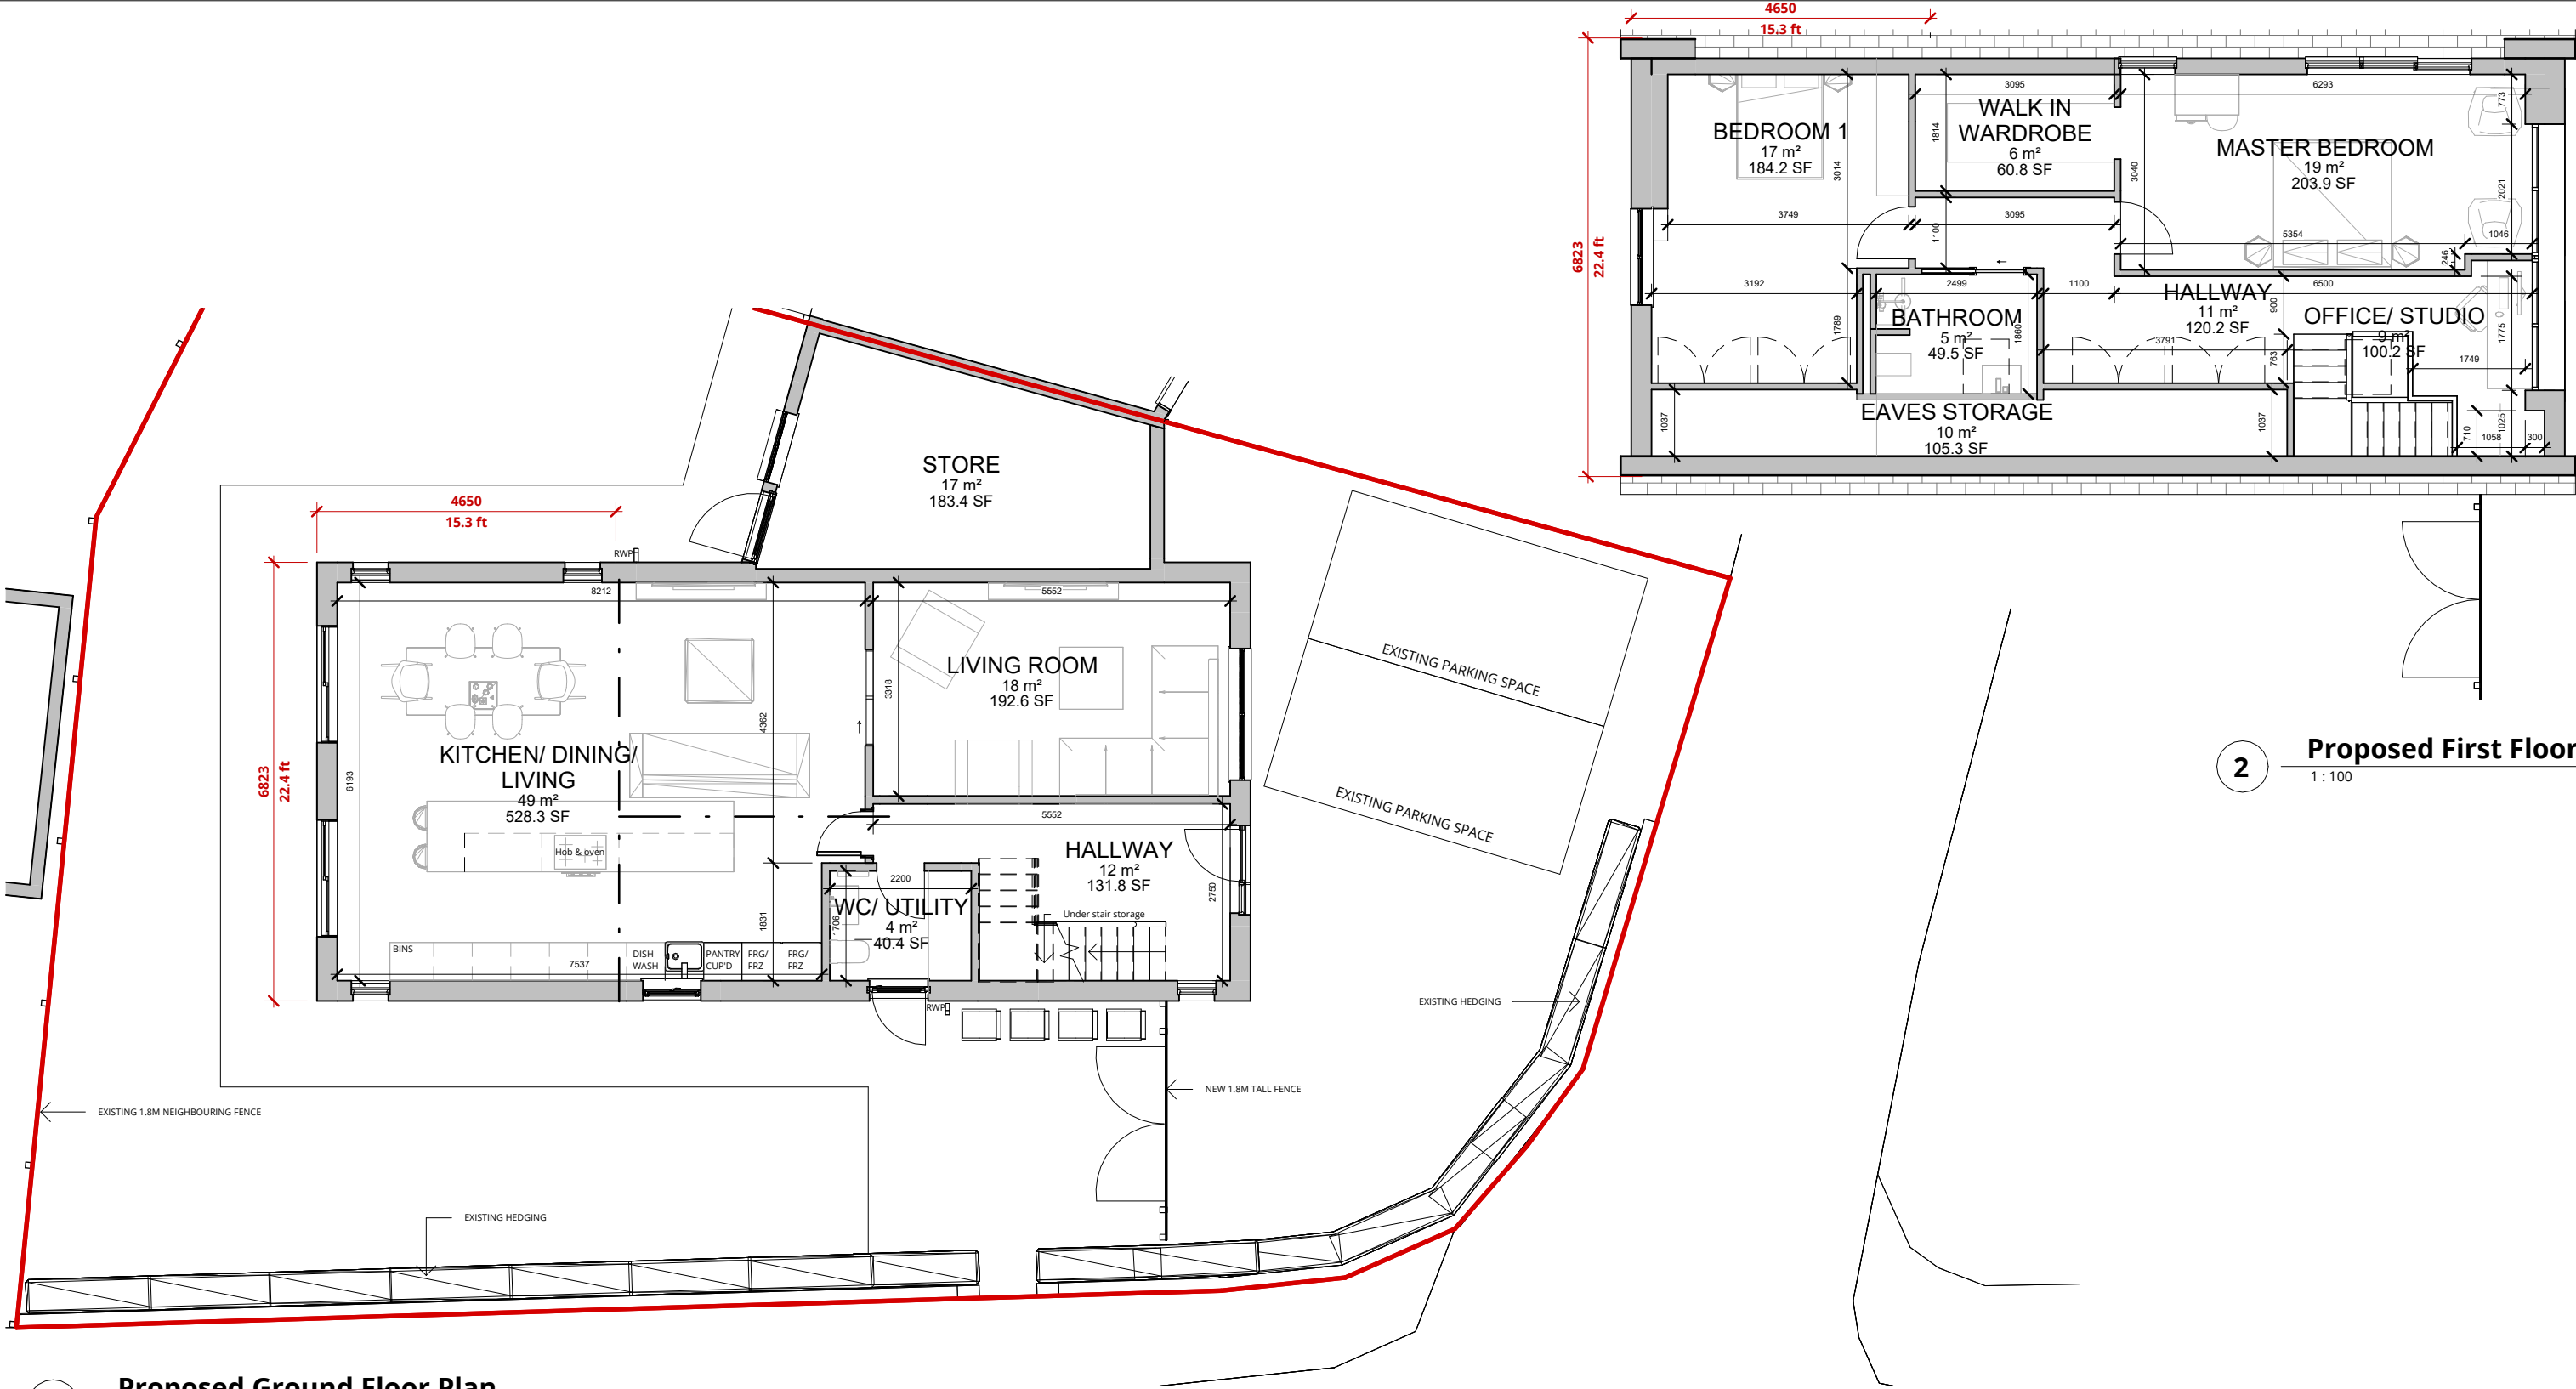

1 Proposed Ground Floor Plan
1 : 100

 

2 Proposed First Floor
1 : 100

RALA SHALL HAVE NO RESPONSIBILITY FOR ANY USE MADE OF THIS DOCUMENT OTHER THAN FOR THAT WHICH IT WAS PREPARED AND ISSUED. ALL DIMENSIONS SHOULD BE CHECKED ON SITE. DO NOT SCALE FROM THIS DRAWING

ANY DRAWING ERRORS OR DIVERGENCIES SHOULD BE BROUGHT TO THE ATTENTION OF RALA AT THE ADDRESS SHOWN BELOW.

DRAWINGS SHALL BE READ IN CONJUNCTION WITH THE FOLLOWING BEFORE WORK COMMENCES:

- THE CDM DESIGN ISSUES REGISTER
- THE RALA RISK SERIES OF DRAWINGS
- THE PROJECT CDM RISK REGISTER

NOTES

P00	Client Workshop 2	RB	RB	03/09/23
P01	Client Feedback	RB	RB	07/09/23
P02	Client Feedback	RB	RB	10/09/23
P03	Planning Issue	RB	RB	11/09/23
P04	Revised Scheme Issue	RB	RB	11/11/23
P05	Planning Issue	RB	RB	12/11/23
P06	General Updates	RB	RB	14/03/24
P07	General Updates	RB	RB	17/03/24
P08	Extended Pre Planning Issue	RB	RB	20/03/24
P09	Extended Planning Client Review 1	RB	RB	02/08/24
P01	Planning Comments	RB	RB	24/09/24
0				

REVISION	DESCRIPTION	DRAWN	CHECKED	DATE
----------	-------------	-------	---------	------

REVISION	DESCRIPTION	DRAWN	CHECKED	DATE
----------	-------------	-------	---------	------

CLIENT

11 Hackford Close,
Brandlesholme,
Bury,
Greater Manchester,
BL8 1XP
United Kingdom

T +44 [0]7564 361 972



PROJECT TITLE
35 Milnrow Road

RDP JOB NUMBER
P0045

ISO 27001 CLASSIFICATION
Planning

DRAWING TITLE
Proposed Plans

DRAWING NO.
MNR-RALA-ZZ-XX-DR-A-(PL)-0002

SCALE
@ A3

1 : 100

DATE FIRST ISSUED
20/08/23

REVISION
P010